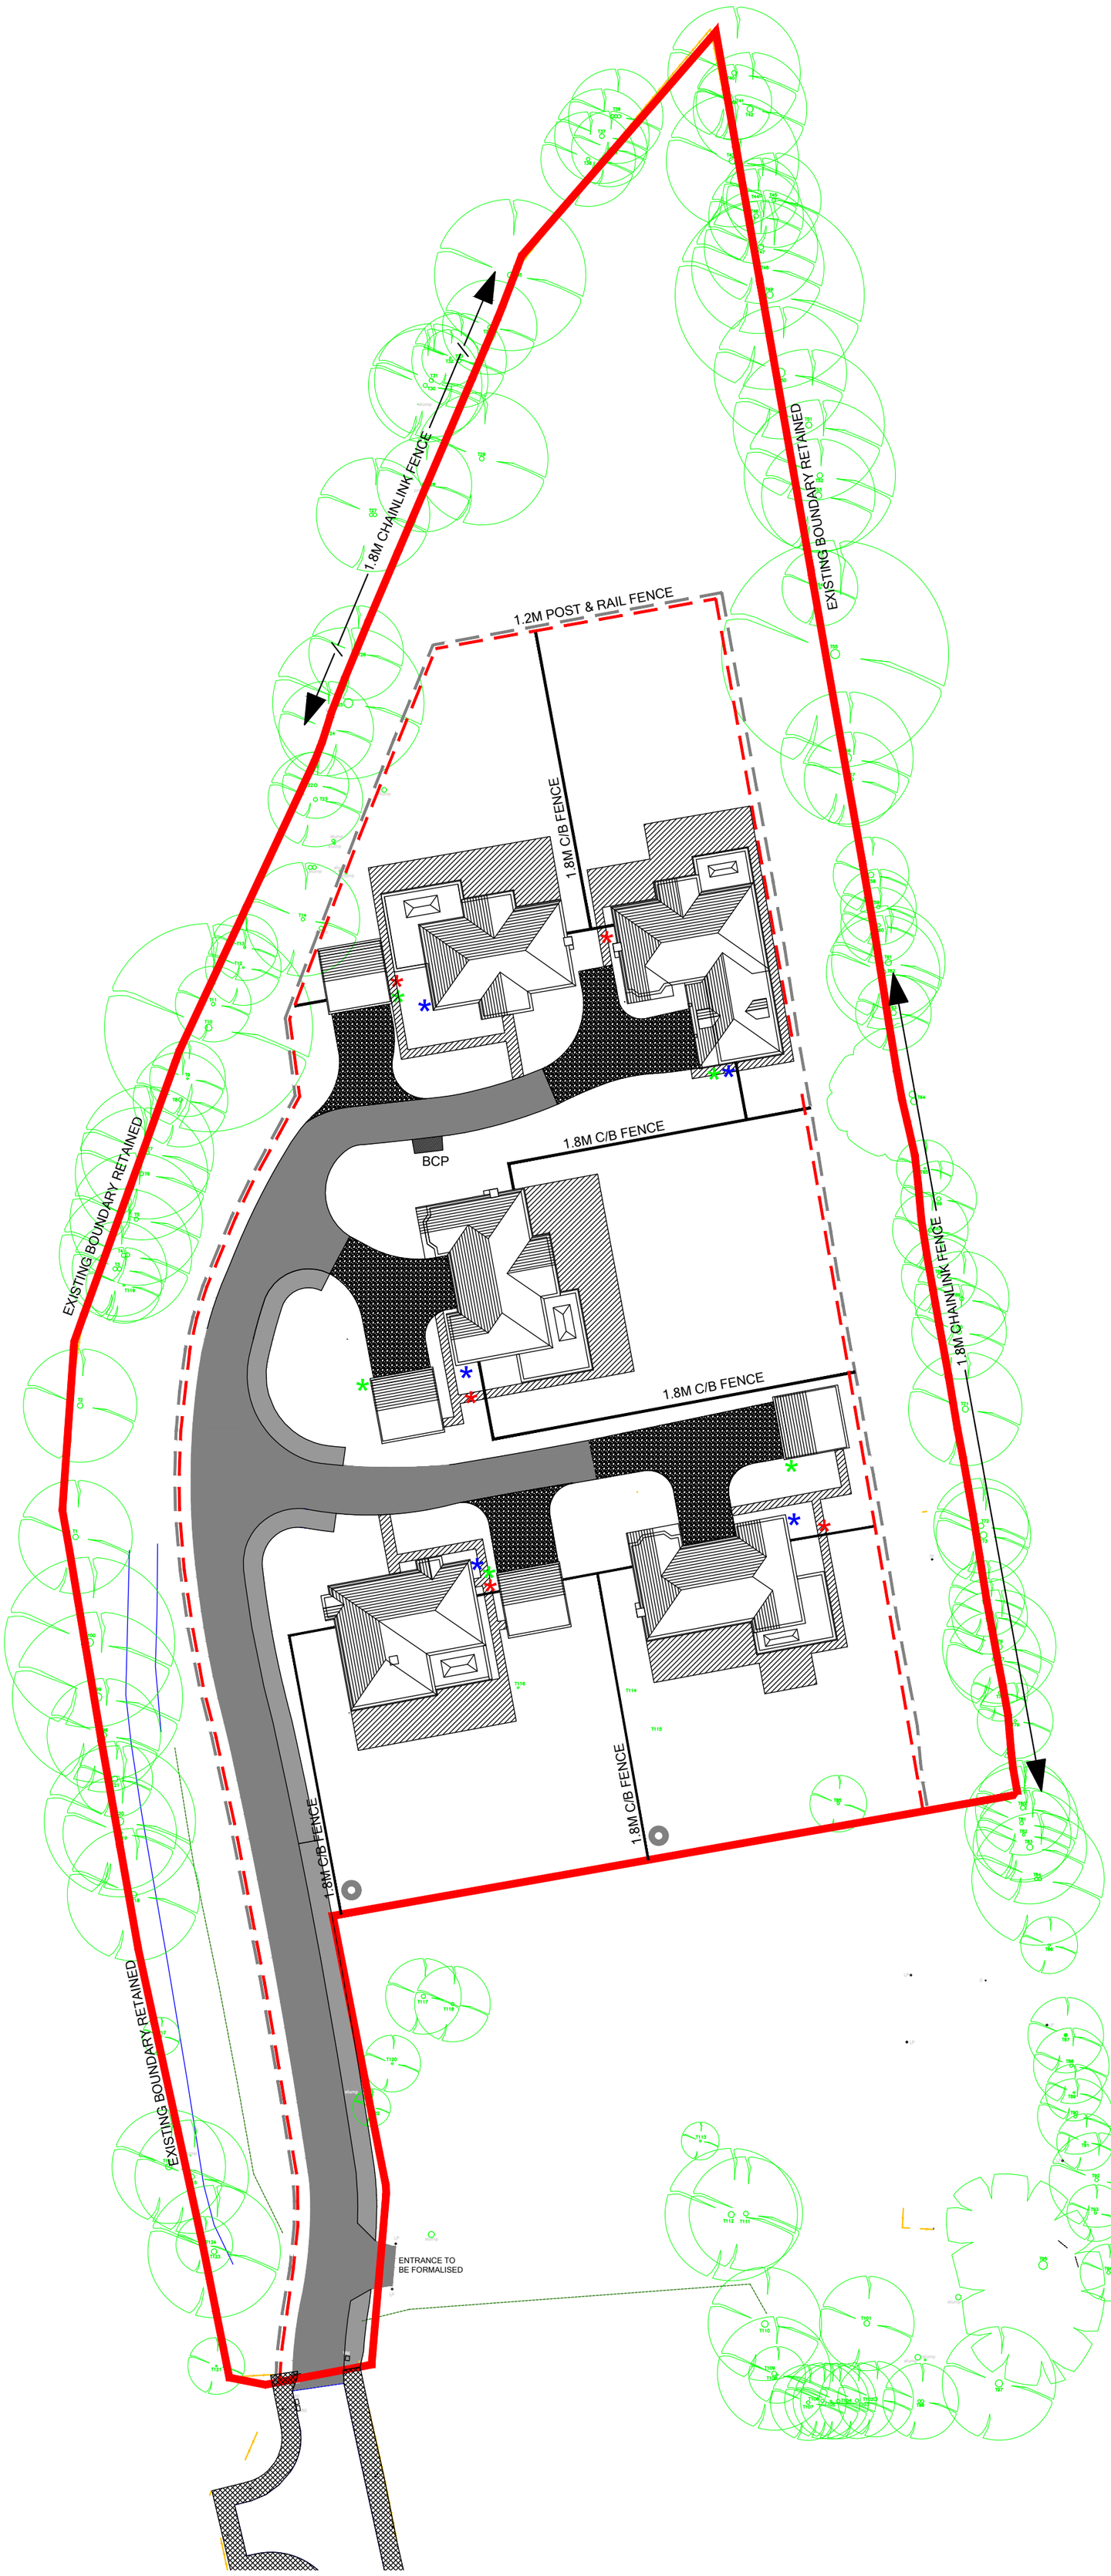


KEY

PROPOSED PERMEABLE BLACK TARMAC

PROPOSED BLACK TARMAC FOOTPATH

20mm COTSWOLD STONE

900 x 600 SANDSTONE SLAB

EXISTING FOOTPATH (OFFSITE)

BUFFER ZONE DELINEATION

1.2M HIGH POST AND RAIL FENCE WITH STOCK NETTING

1.8M/1.2M TIMBER GATE

7.2kW MODE 3, TYPE 2 CAR CHARGING POINT

ELECTRIC & GAS METER LOCATION

HEDGEHOG HIGHWAY

PALATINE HOMES

Rev	Date	Amendment	By

Status

INFORMATION

Project Address

Johnson Drive
Finchampstead

Drawing Title

Hard Landscaping Plan

Drawn By	RJM	Date	05.03.24
Check	-	Scale	1:500 @ A2

Drawing No.	Rev.
JDF-1001	-