


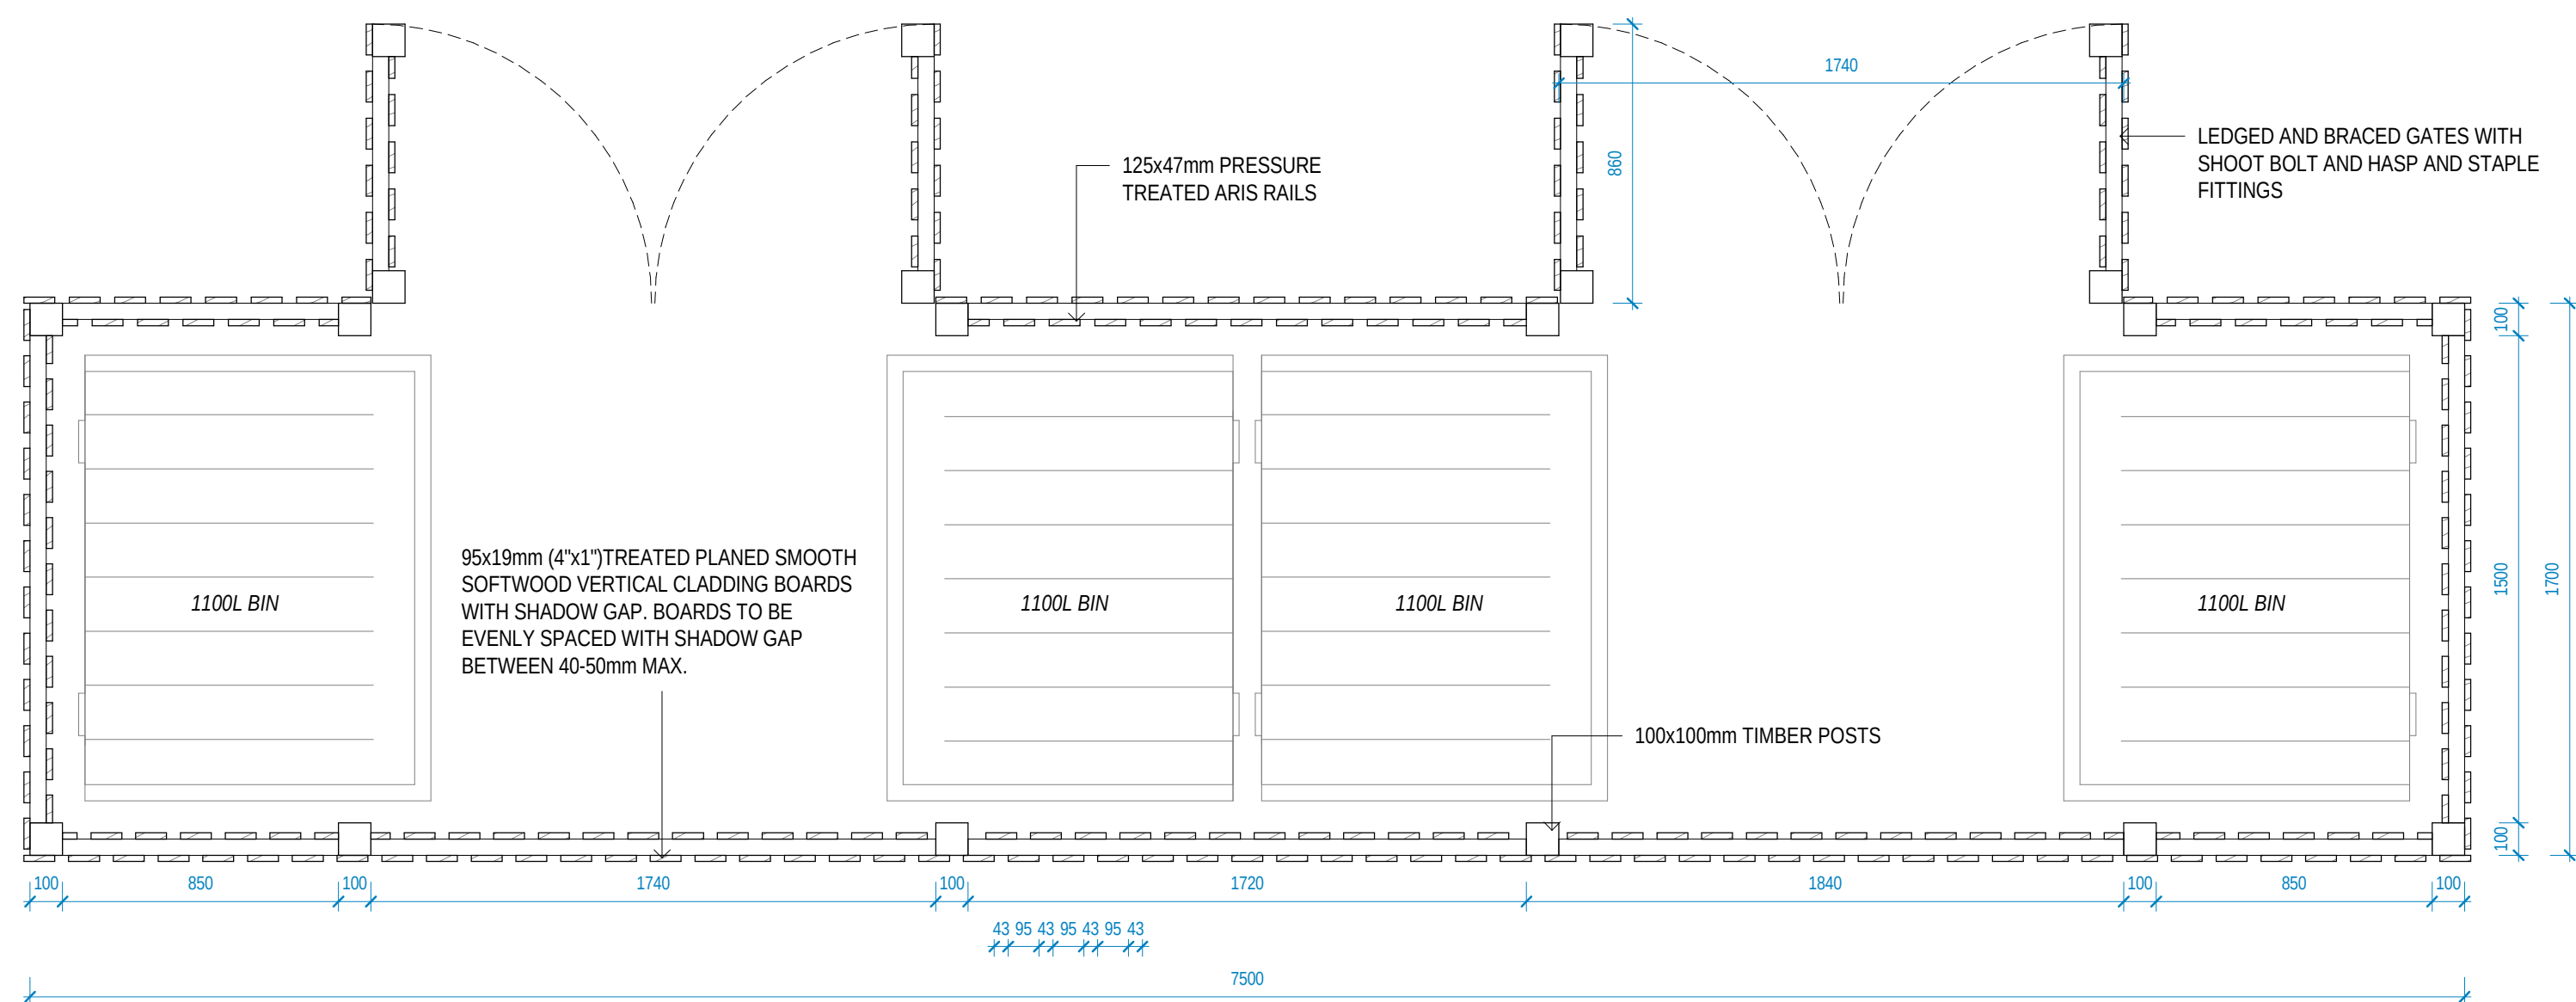
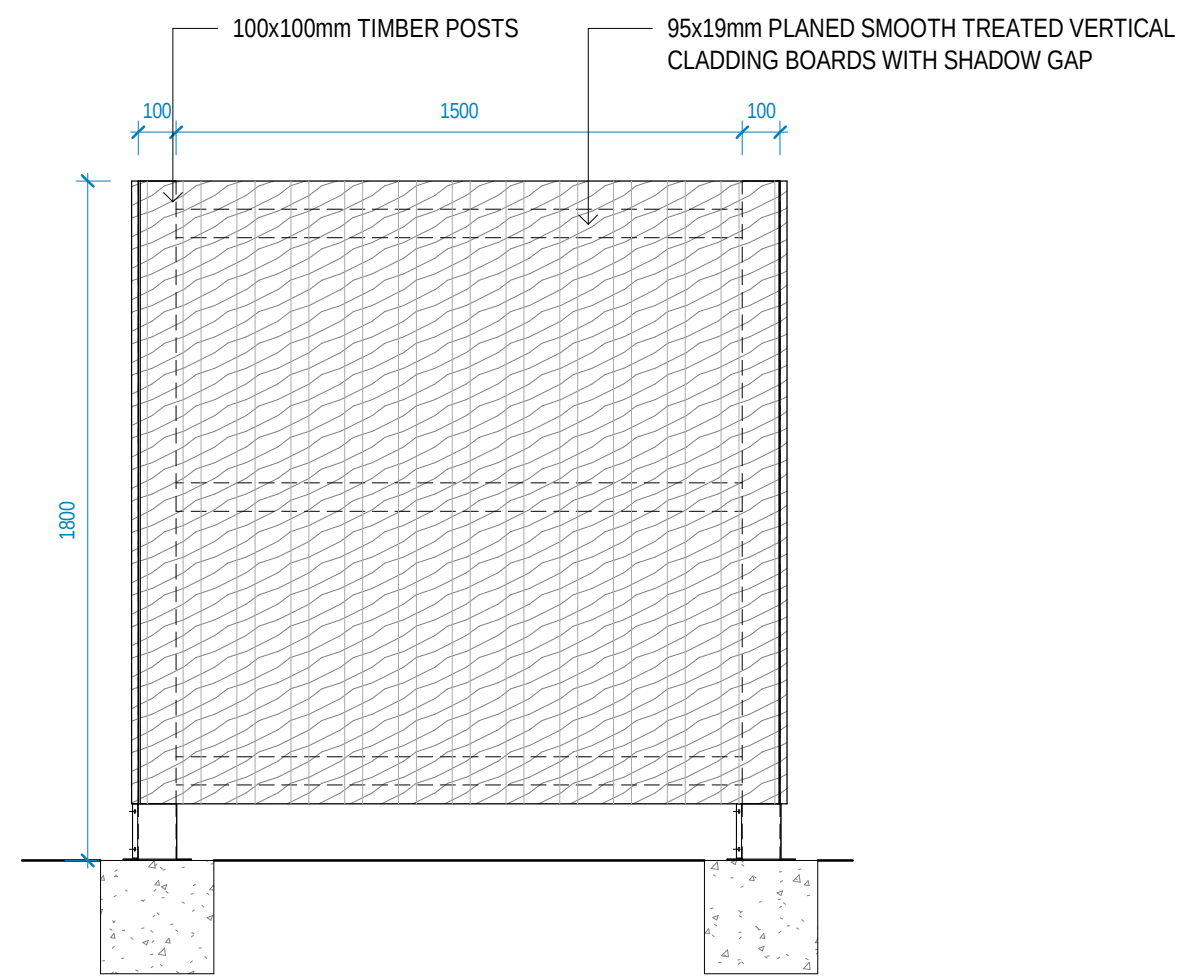


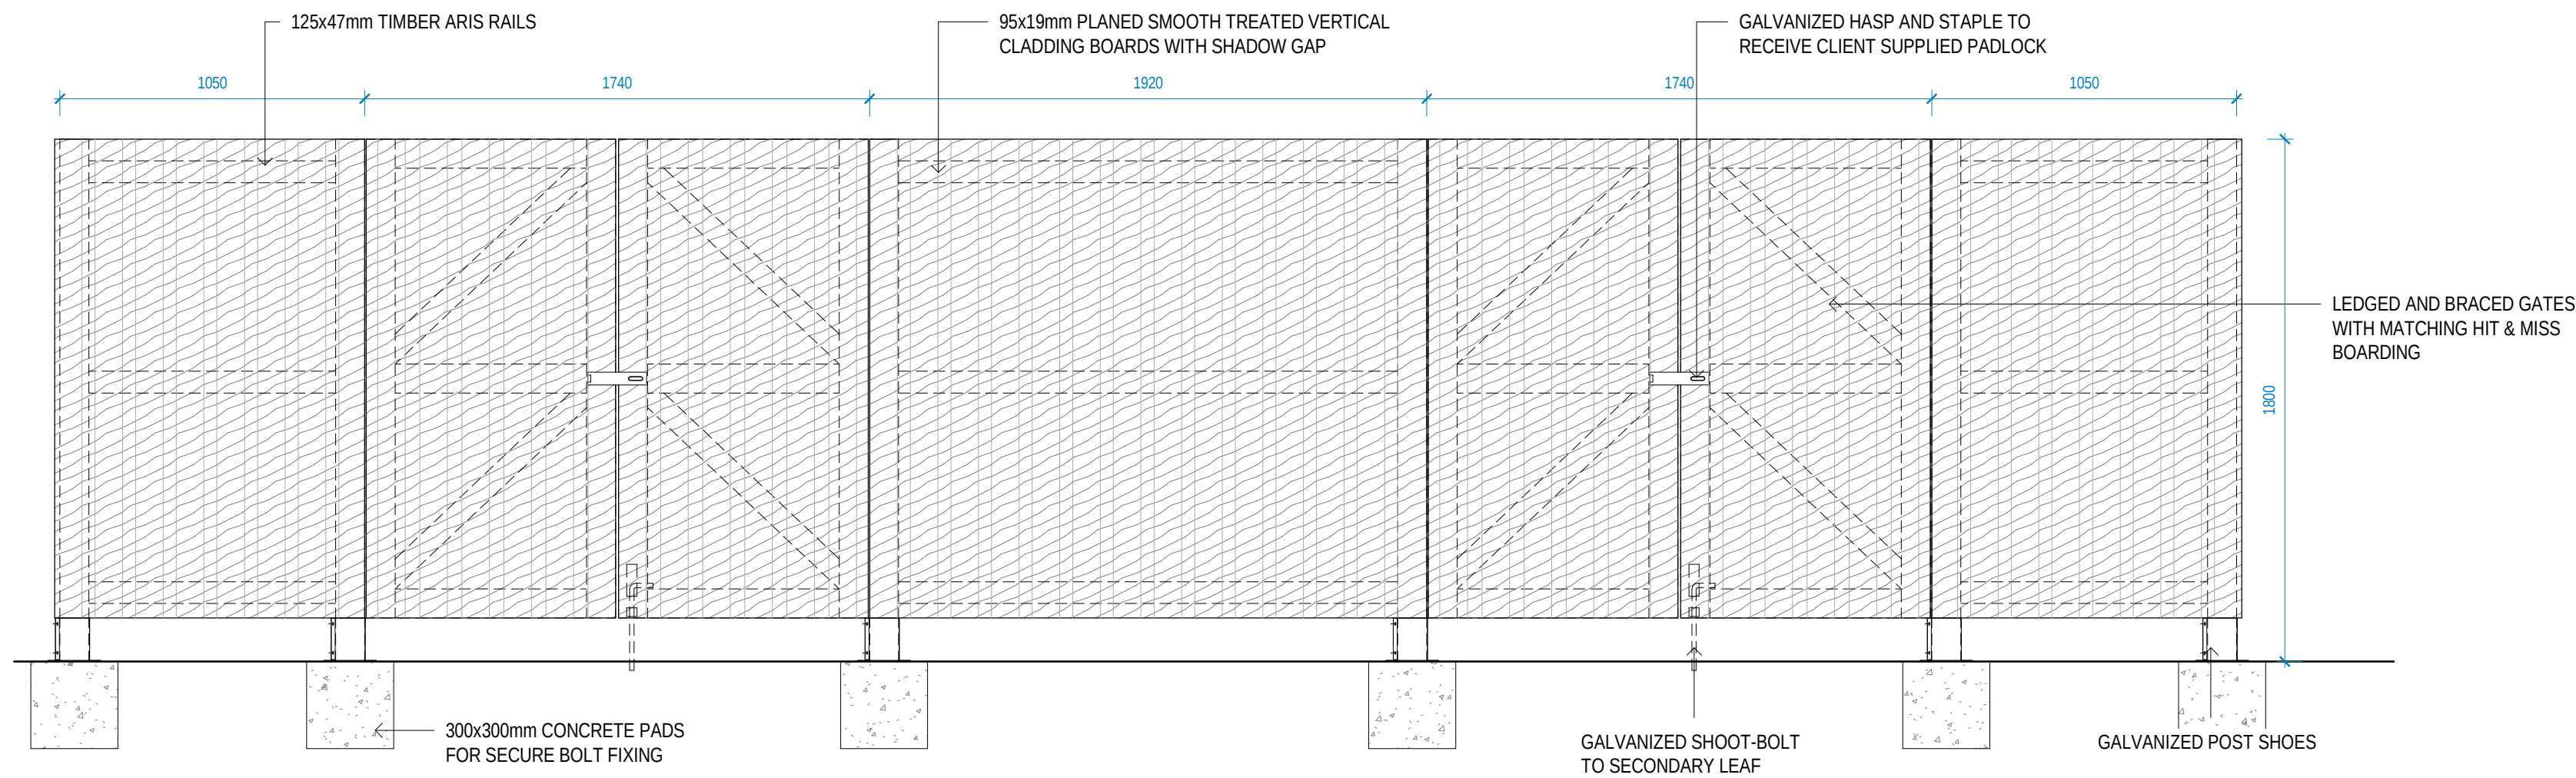

01 BIN STORE DETAILS
1:20


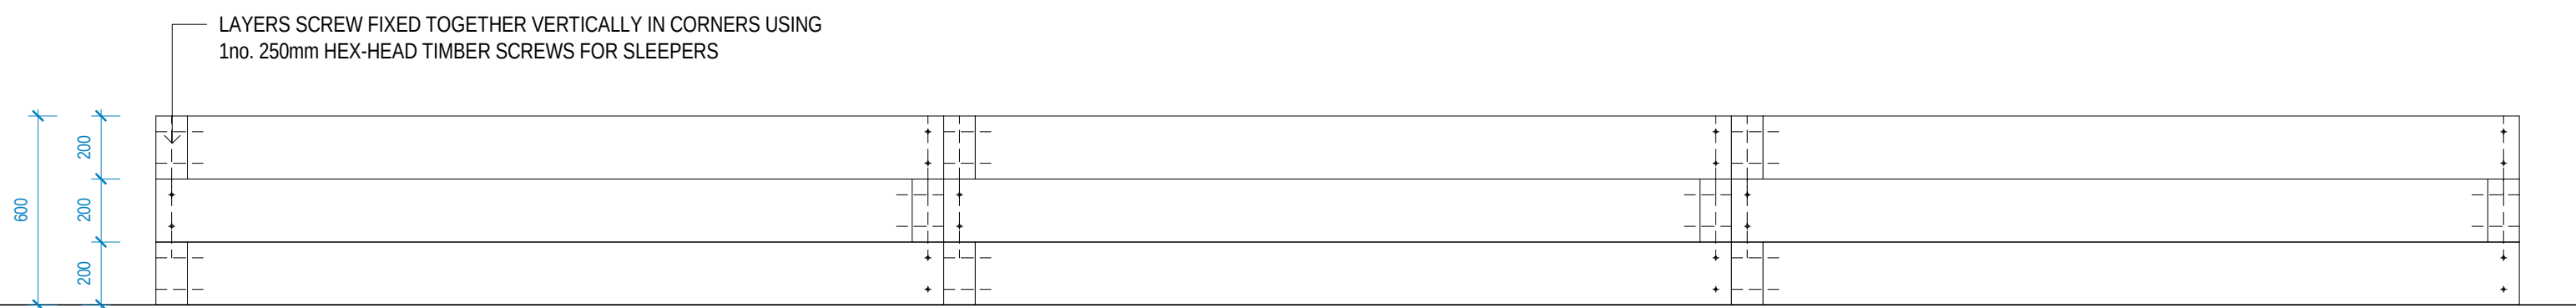


ELEVATION VIEW

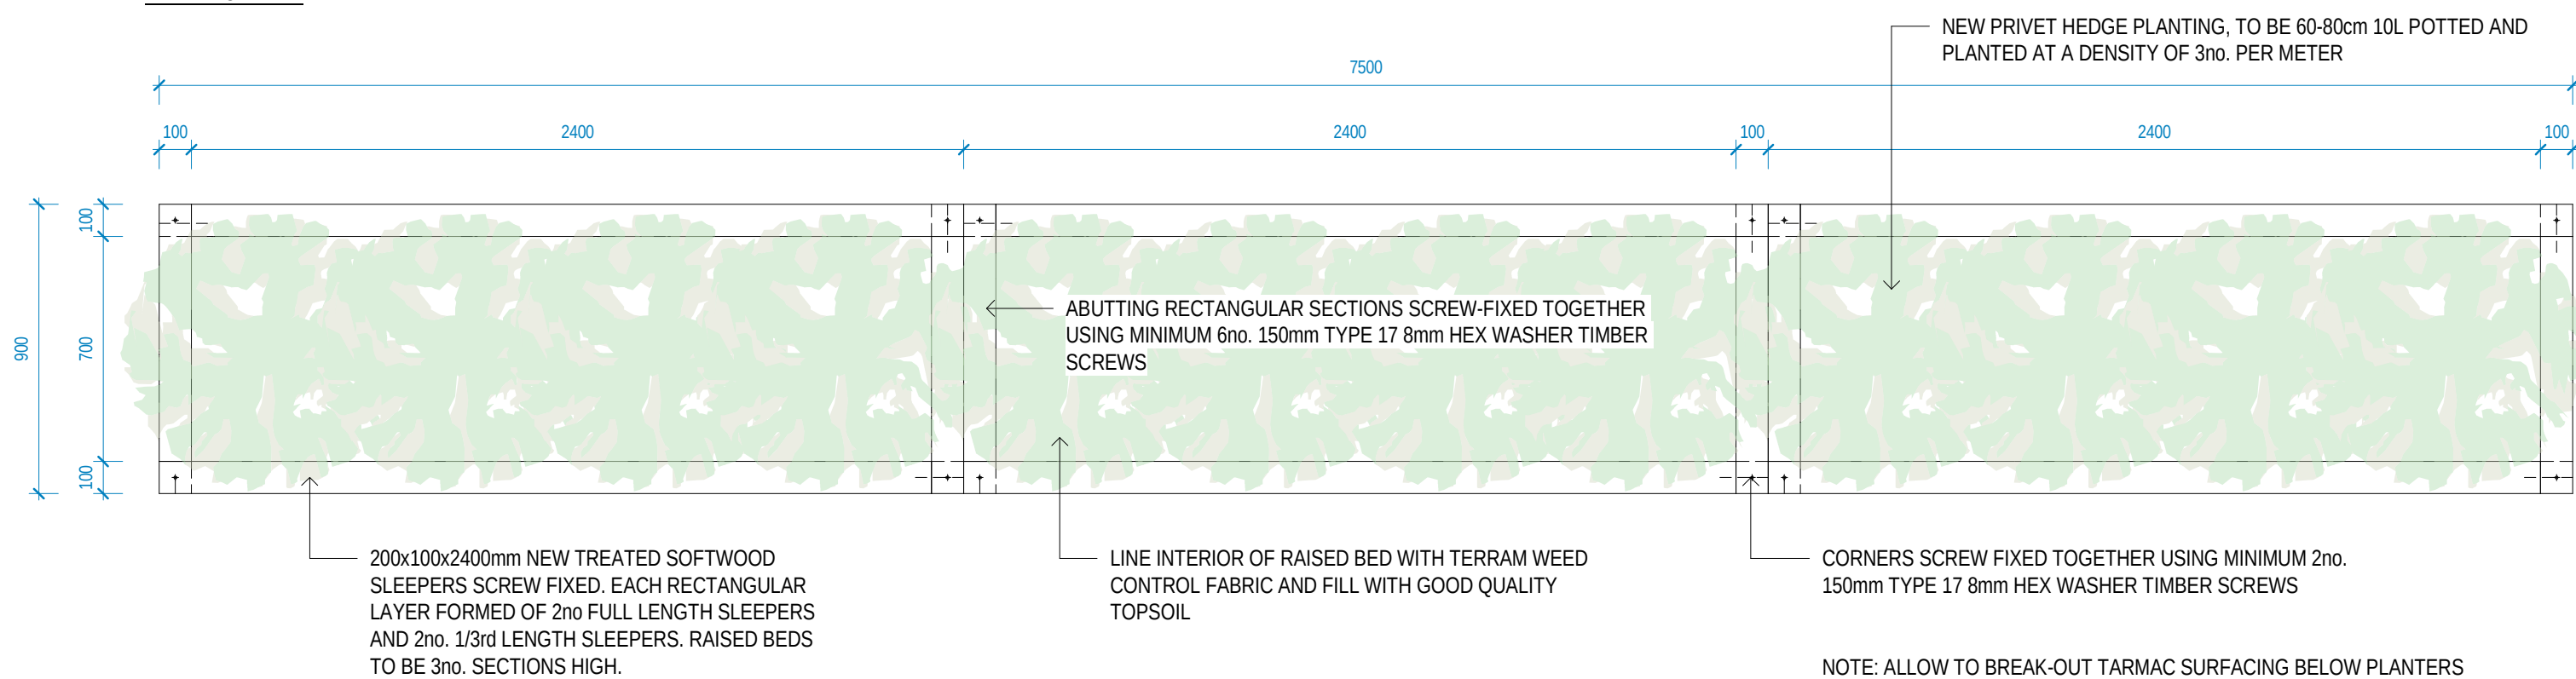


PLAN VIEW

03 PLANTER LAYOUT
1:20

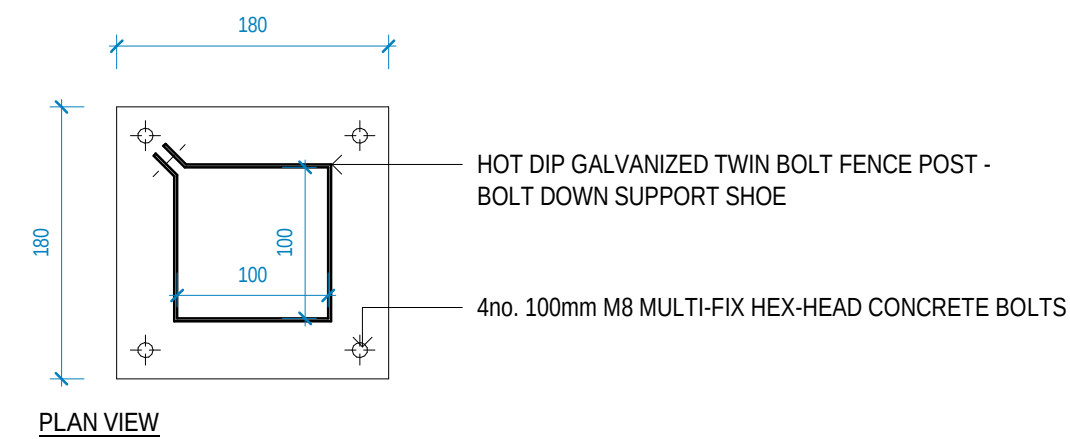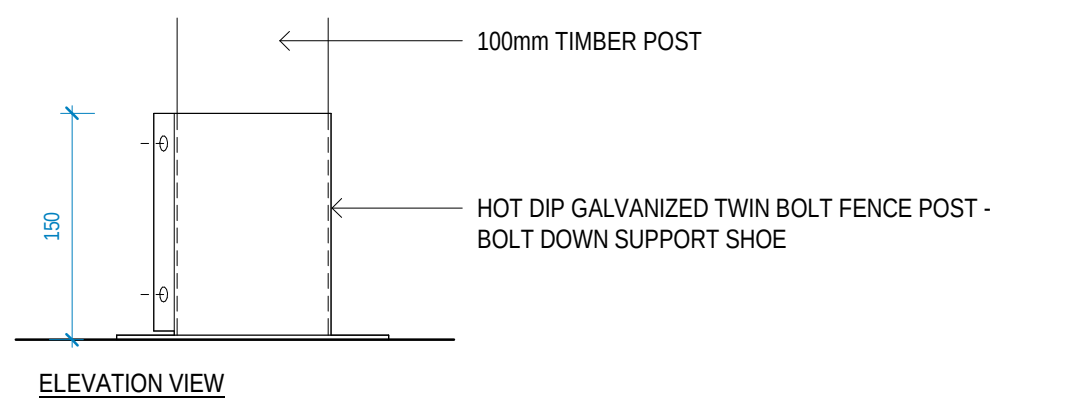

02 BIN STORE FOOT DETAILS
1:5

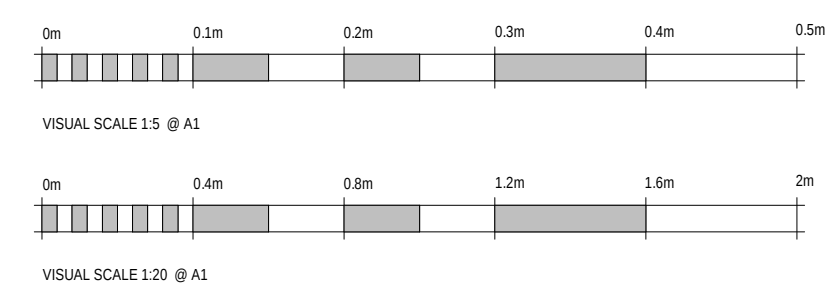

Client
Project Title
Drawing Title / Description

03300 240365
www.ermc.co.uk
info@ermc.co.uk

WOKINGHAM BOROUGH COUNCIL
ADDINGTON EARLY YEARS CENTRE
THE OLD FARLEY HILL VILLAGE SCHOOL
CHURCH ROAD, FARLEY HILL, READING. RG7 1UB

PROPOSED WORKS DETAILS

Our Project Ref.	Scale	Date	Drawn	Chkd
3026	As indicated @ A1	2024-07-05	JQ	CIC

Client Project Ref.	Originator	Zone	Level	Type	Role	Drawing No.	Rev.
3026	ERMC	XX	XX	DR	A	2002	

This drawing has a Copyright. Permission to use is required.