
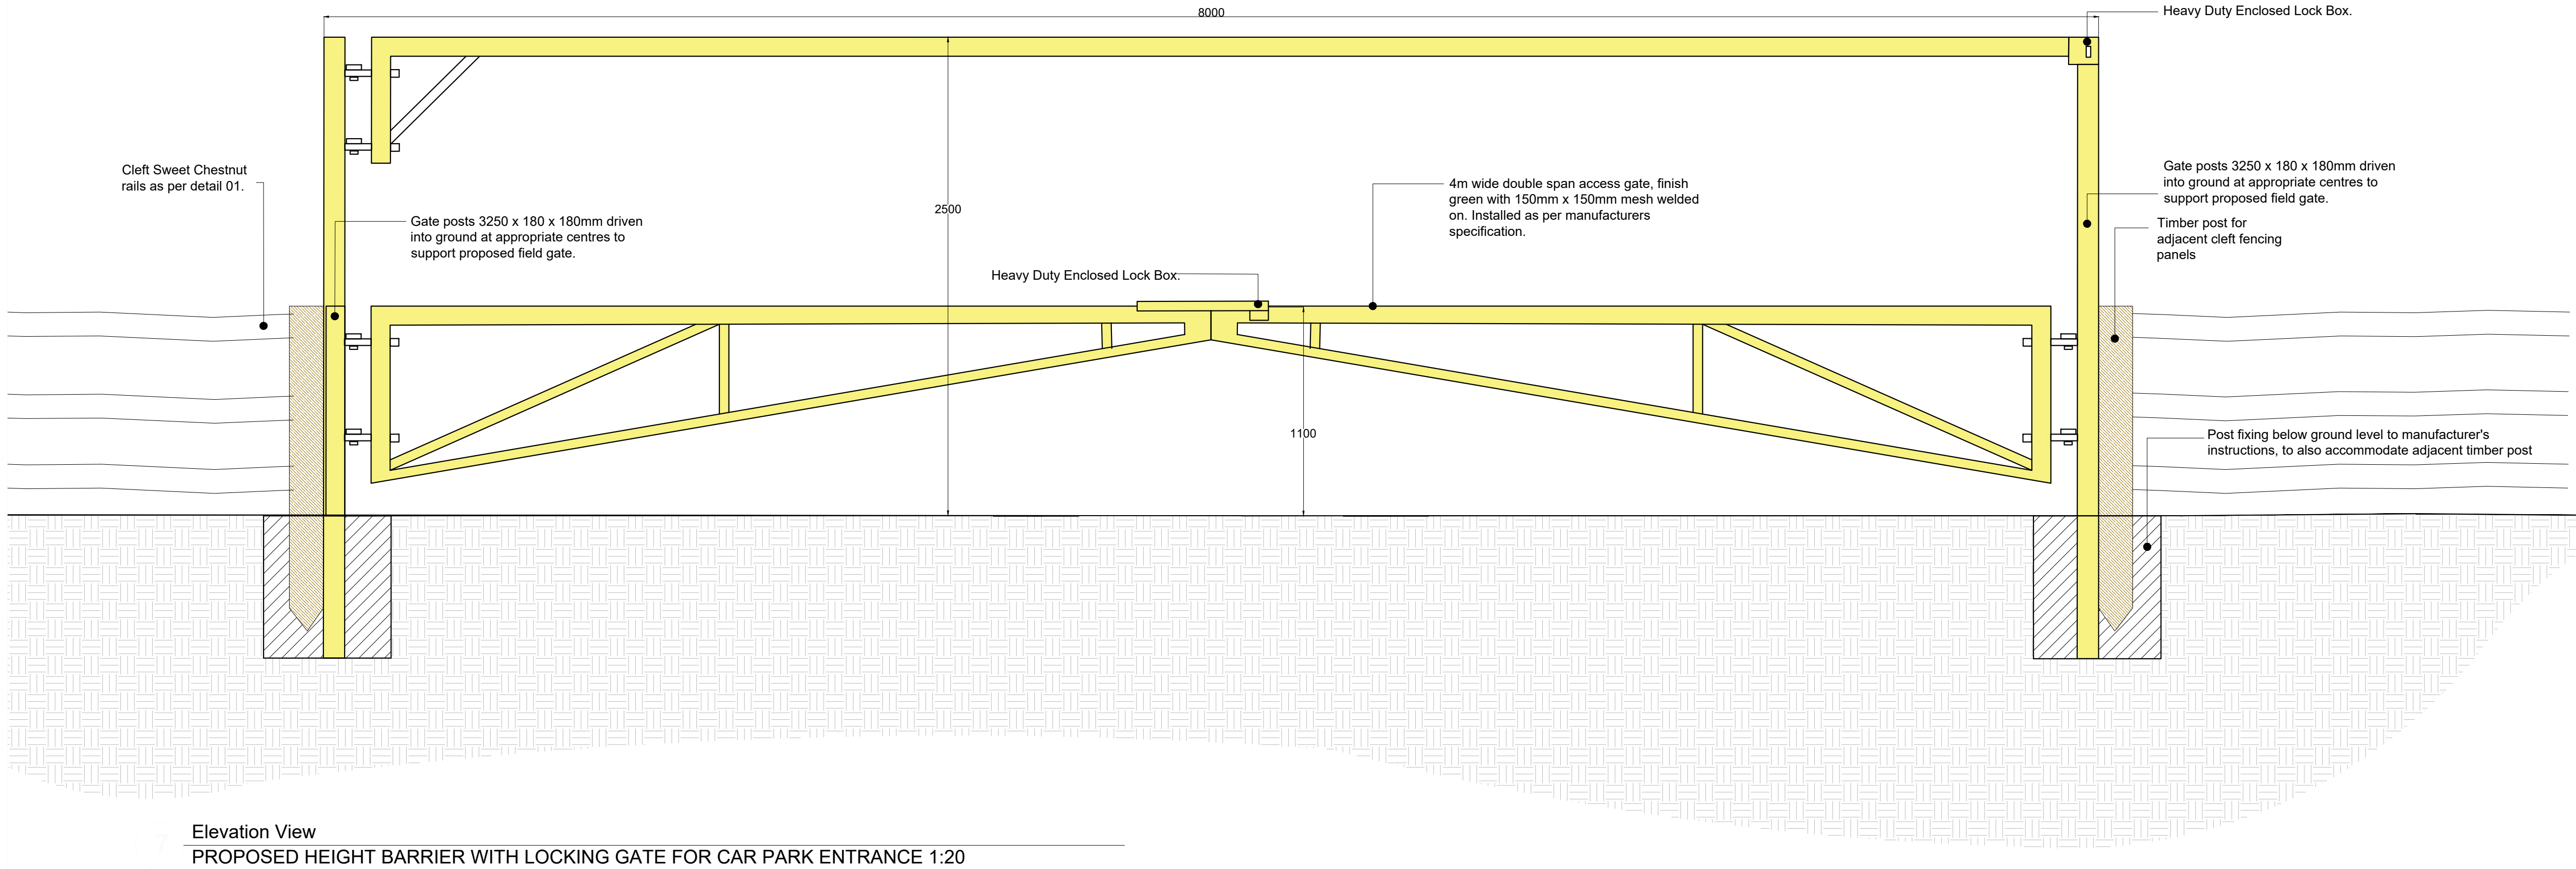
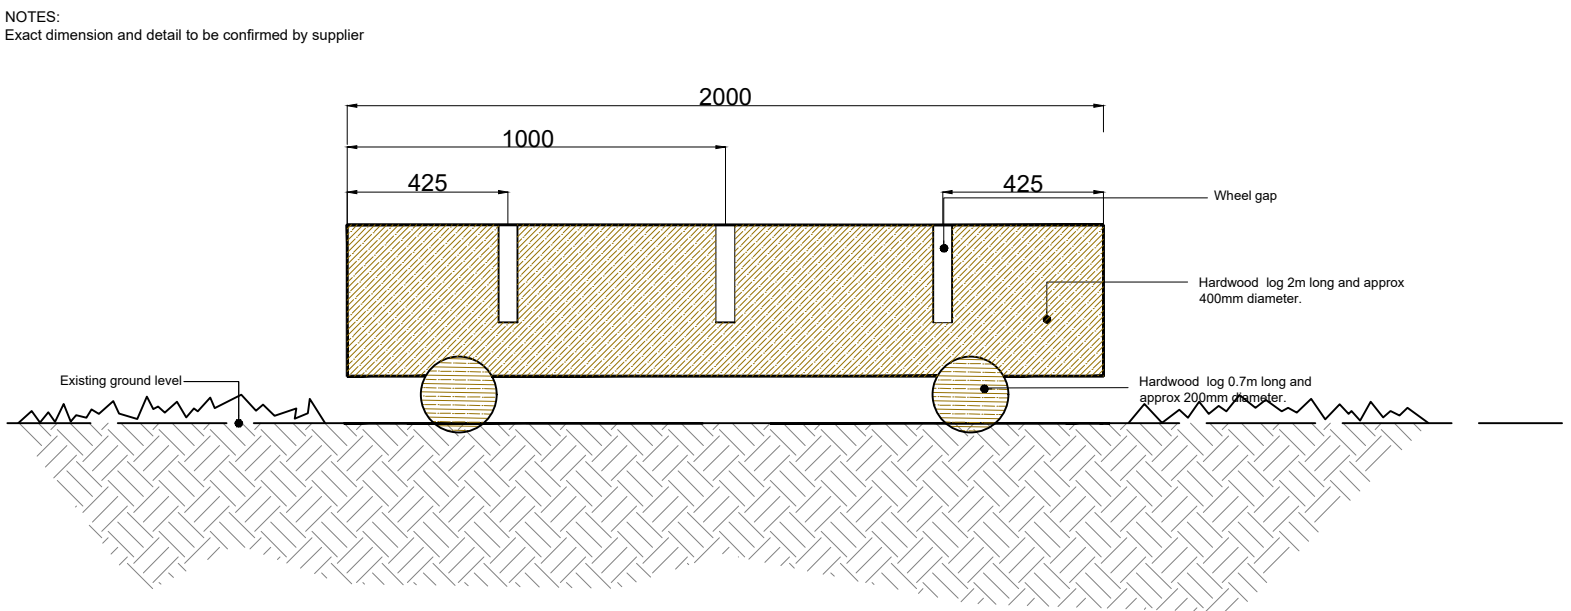
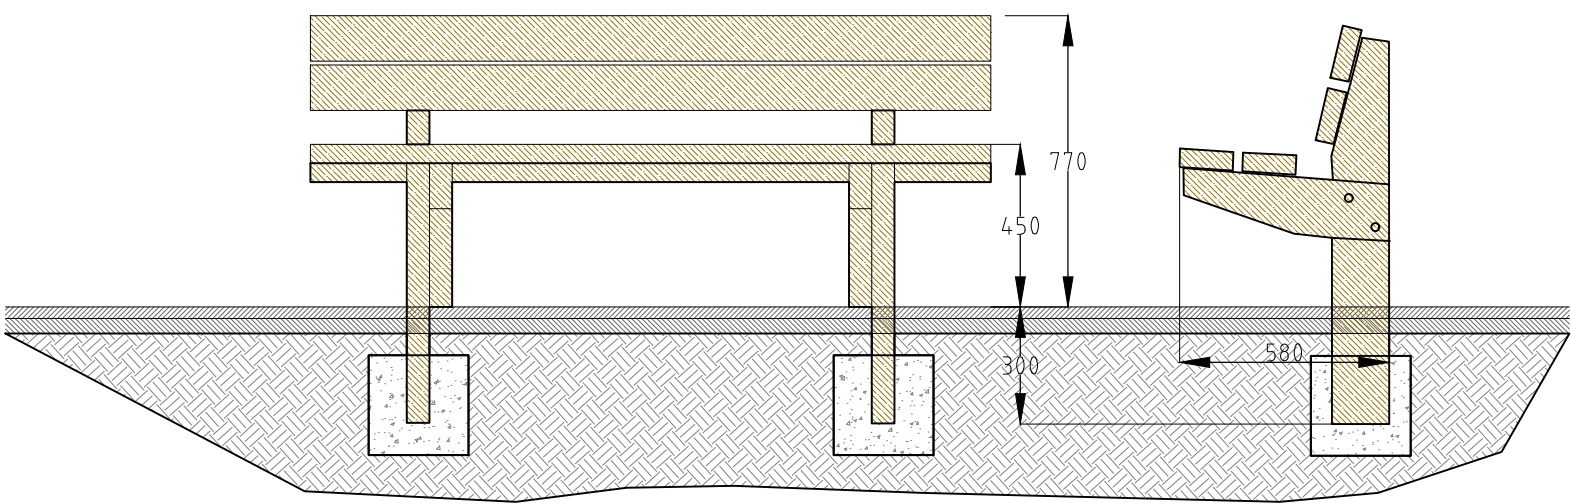


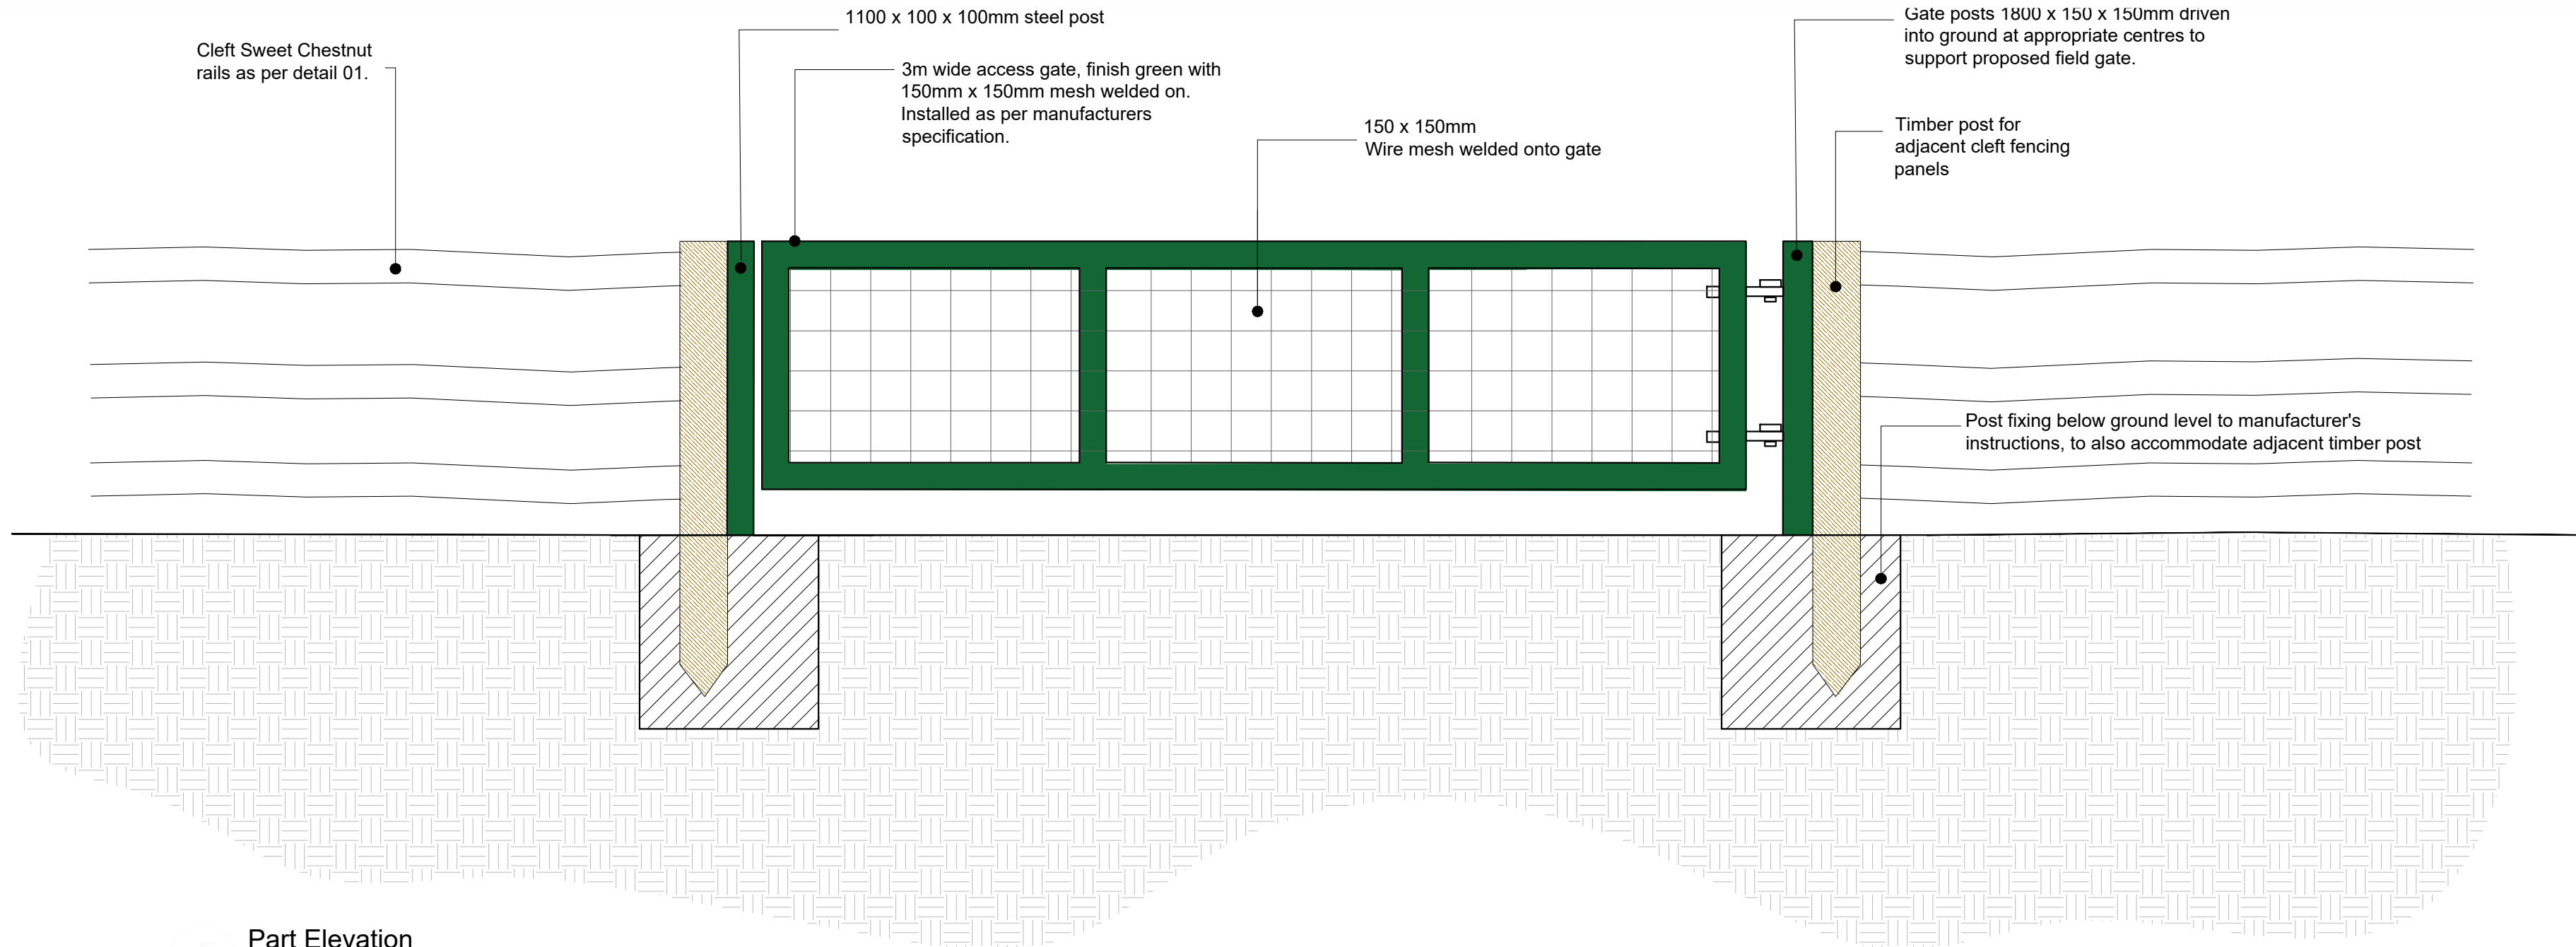

D	2024.10.10	Updated to WBC Highways and L&T comments	PC	PC
C	2024.07.25	Updated to LPA comments 19/11/2021	PC	PC
B	2020.11.13	Updated to LPA comments 9/11/2020	BS	CJ
A	2020.11.03	Asphalt car park surface detail removed	BS	CJ
REV	DATE	NOTE	Drawn	Chk'd

aspect landscape planning

TITLE
Land at Bearwood Road, Wokingham
Hard Works Details 2of 2

CLIENT
Pike wood SANG Limited

SCALE	DATE	DRAWN	CHK'D
As per drawing	AUG 2020	BS	CJ
DRAWING NUMBER	REVISION		
6768/ASP.HWD.2	D		