
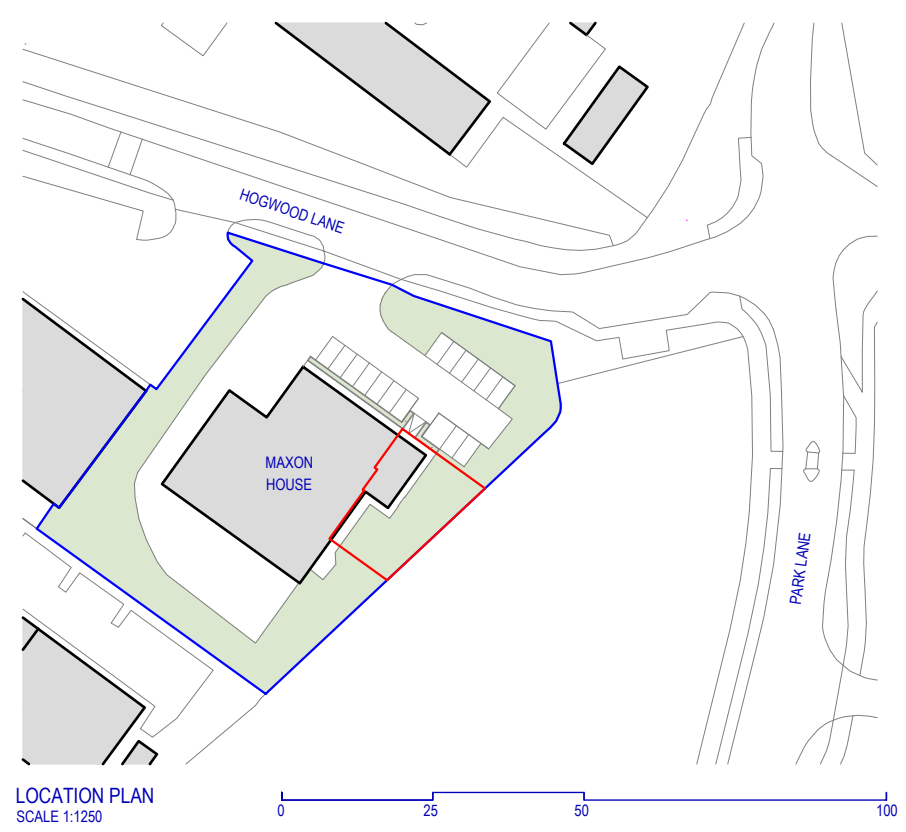


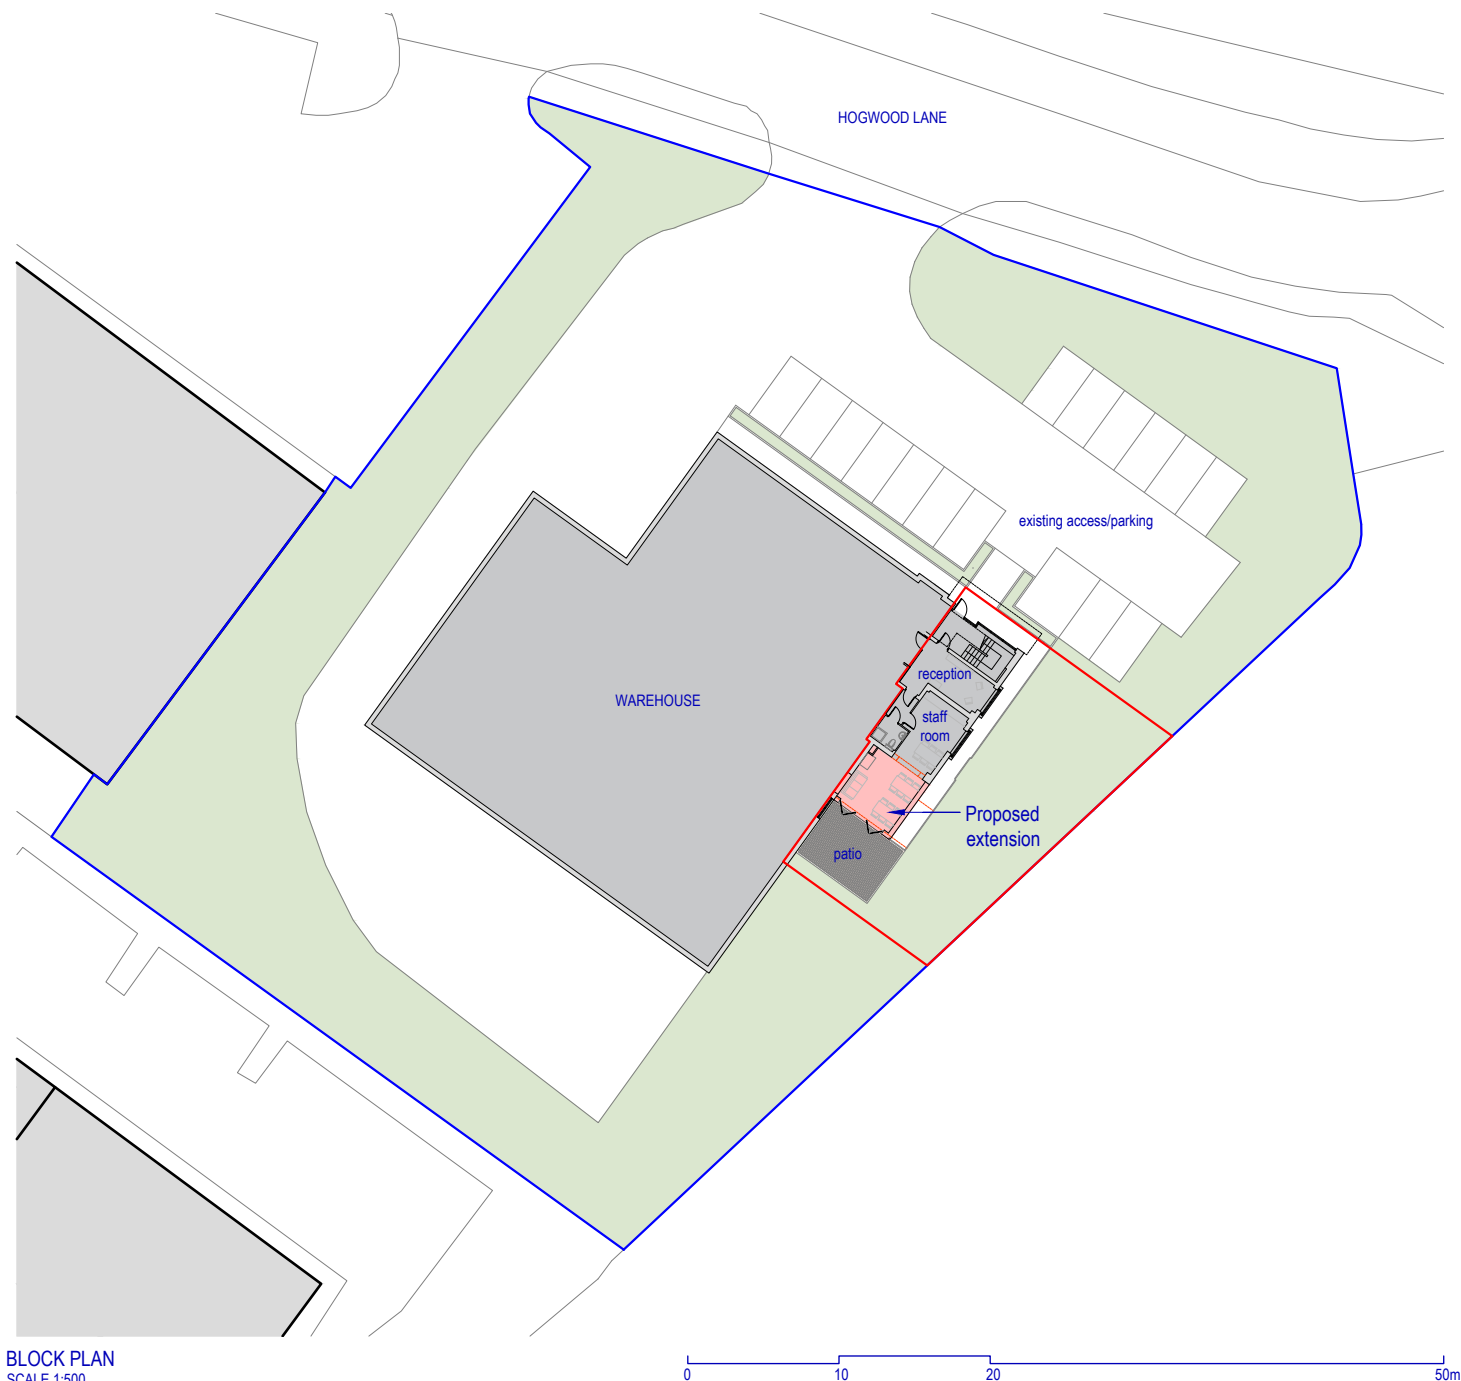

N

Other land owned by the applicant

Plot Boundary

Proposed Alterations at Maxon House Hogwood Lane, Finchampstead for Maxon Group			 LIONEL GREGORY LIMITED ARCHITECTS UNIT 1, FULCRUM BUSINESS PARK DORSET BH12 4NU VANTAGE WAY, POOLE TEL: (01202) 723157 FAX: (01202) 745464 E-MAIL: office@lionelgregory.co.uk
Date: 24.02.2025	Scale: 1 : 100@A3	Drawn: CS	
PROPOSED LOCATION & BLOCK PLAN			
5295	300		