



BLOCK PLAN

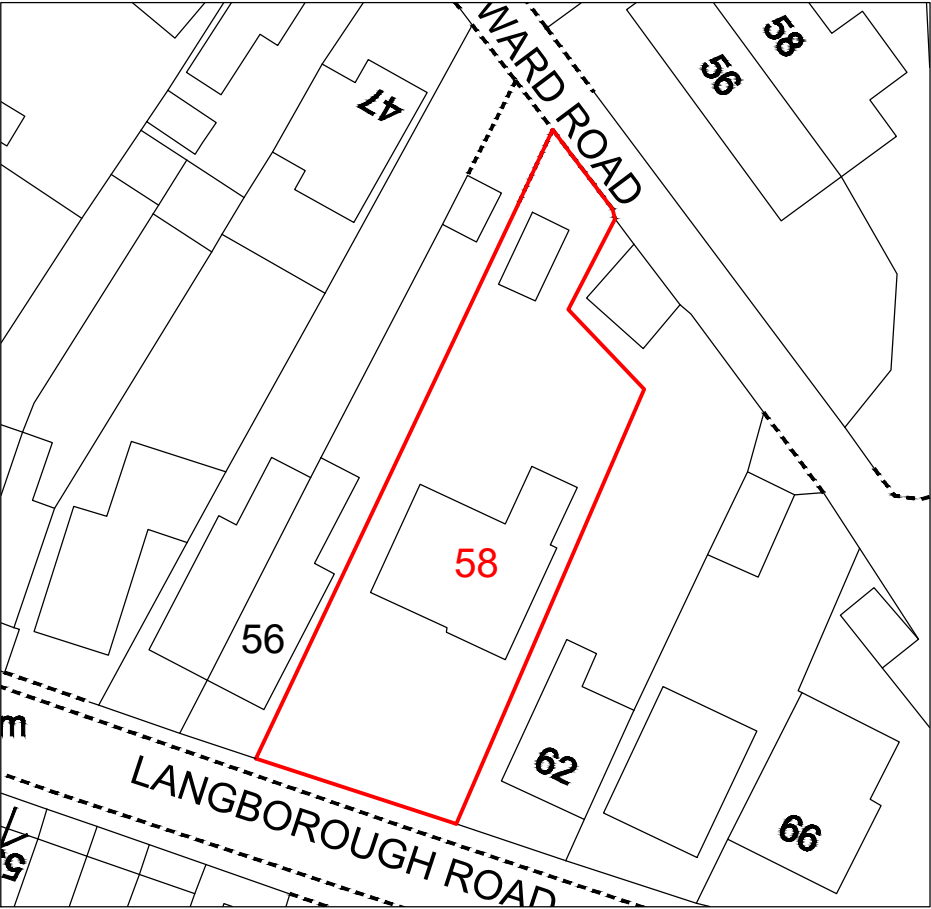


SCALE 1:500

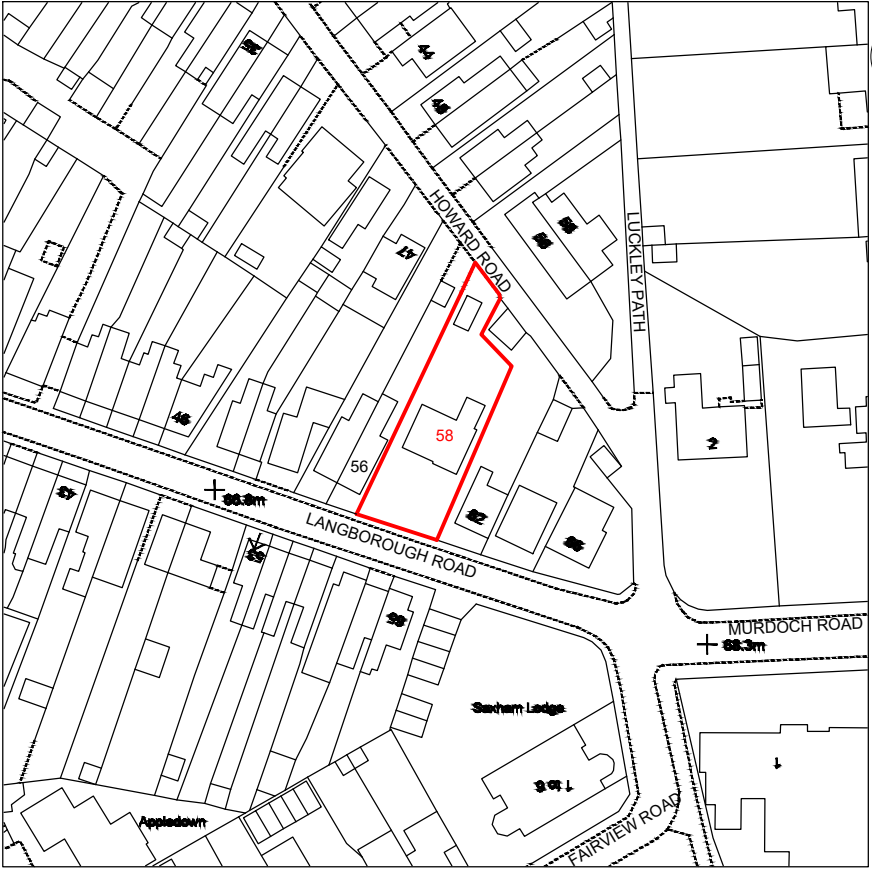

© Crown Copyright and database rights 2025 OS 0100031673

LOCATION PLAN

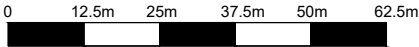

SCALE 1:1250

PROJECT Rear Extension, Velux Conversion, Garage Rebuild, Internal Reconfig.	CLIENT NAME A. Tong	SHEET N. A01	DATE: 18/03/2025	DESIGNED BY: Go plans Ltd.	
ADDRESS 58 Langborough Rd, Wokingham RG40 2BT	PROJECT STATUS Project Status	DRAWING TITLE Block Plan & Location Plan	SCALE 1:500, 1:1250 @ A4	DRAWN BY: K/C	