


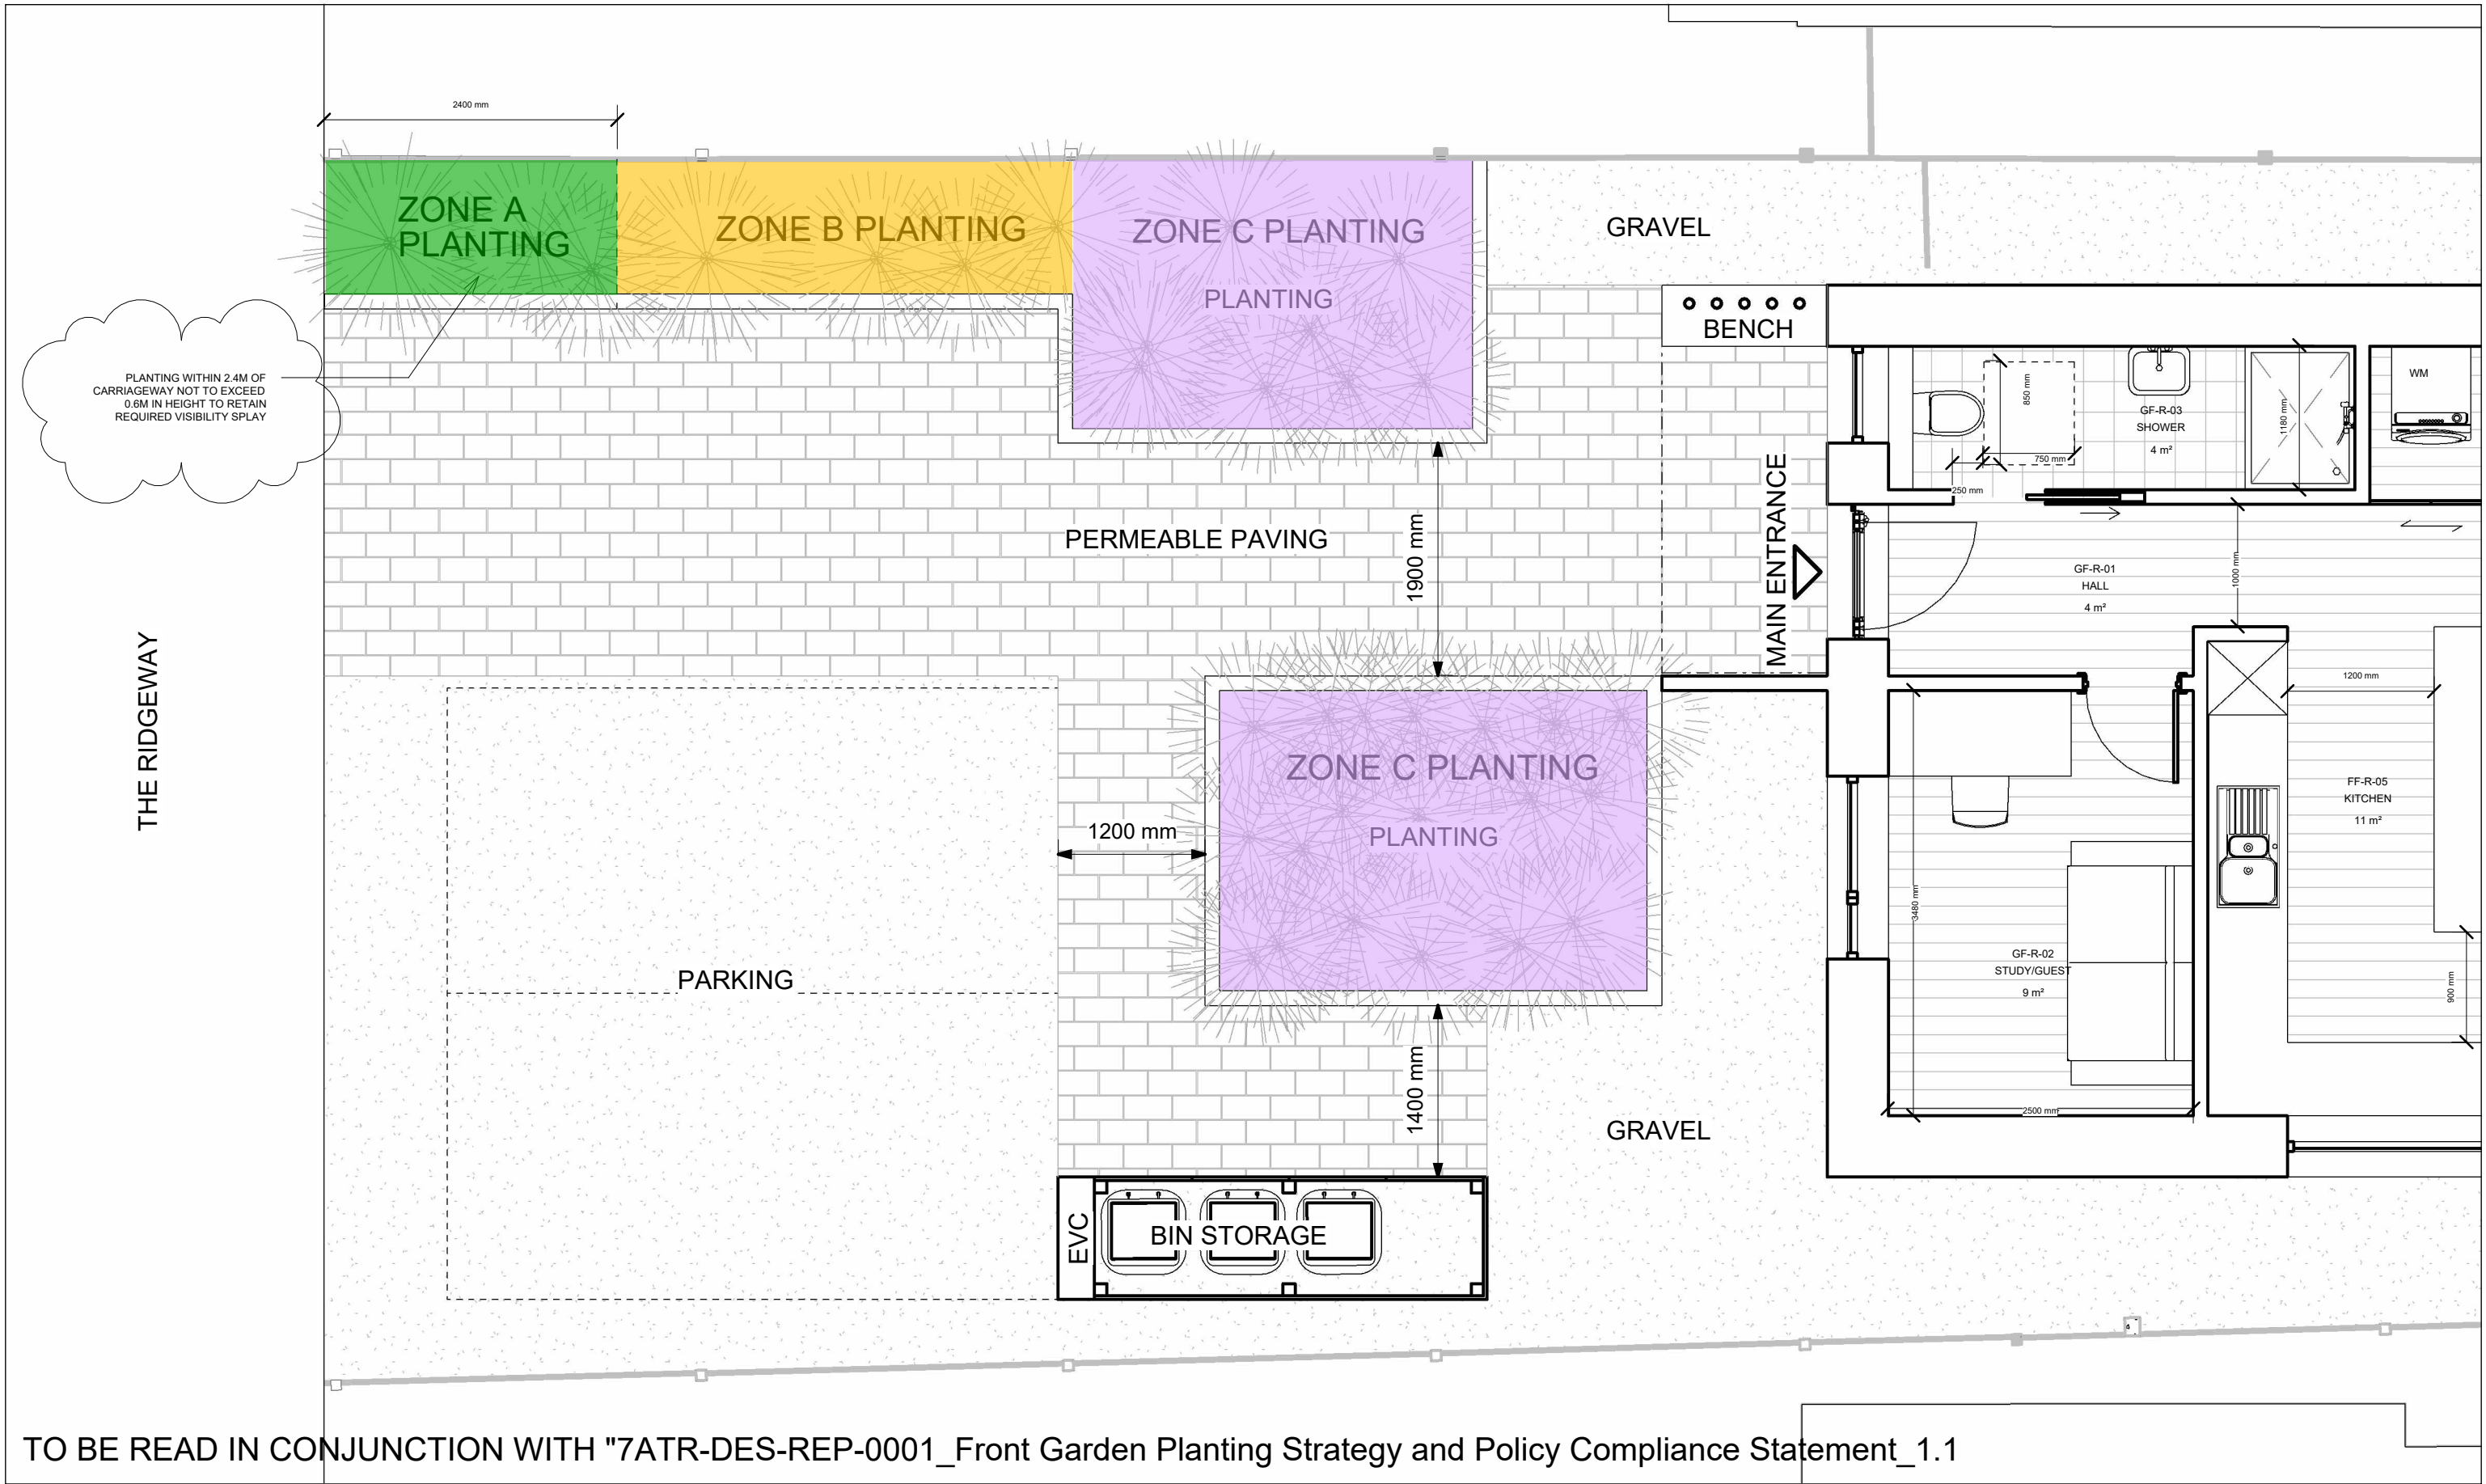

1.1	09/11/25	PLANTING SCHEME OVERLAY

Revision	Date	Description	Drawn	Checked
----------	------	-------------	-------	---------

Project

7a The Ridgeway, Woodley, Reading, RG5 3QD

Client

Kevin and Anne Mc Manus

Do not scale from drawings

Errors to be reported immediately to the Architect

To be read in conjunction with all relevant Architects', Services and Structural Engineer's drawings

All existing site, trees and building information has been compiled from different sources

All dimensions to be checked on site

© Gresford Architects Ltd. All rights reserved. Including the right of reproduction.

Project number

4242

Drawing Title

7ATR-DES-DRW-0009 Rev 1.1

Drawing Number

01m2m

Date

08/09/2025

Scale

1 : 50

Sheet

A3

Drawn

KJM

Checked

Issue

A

SKETCH OPTIONS