
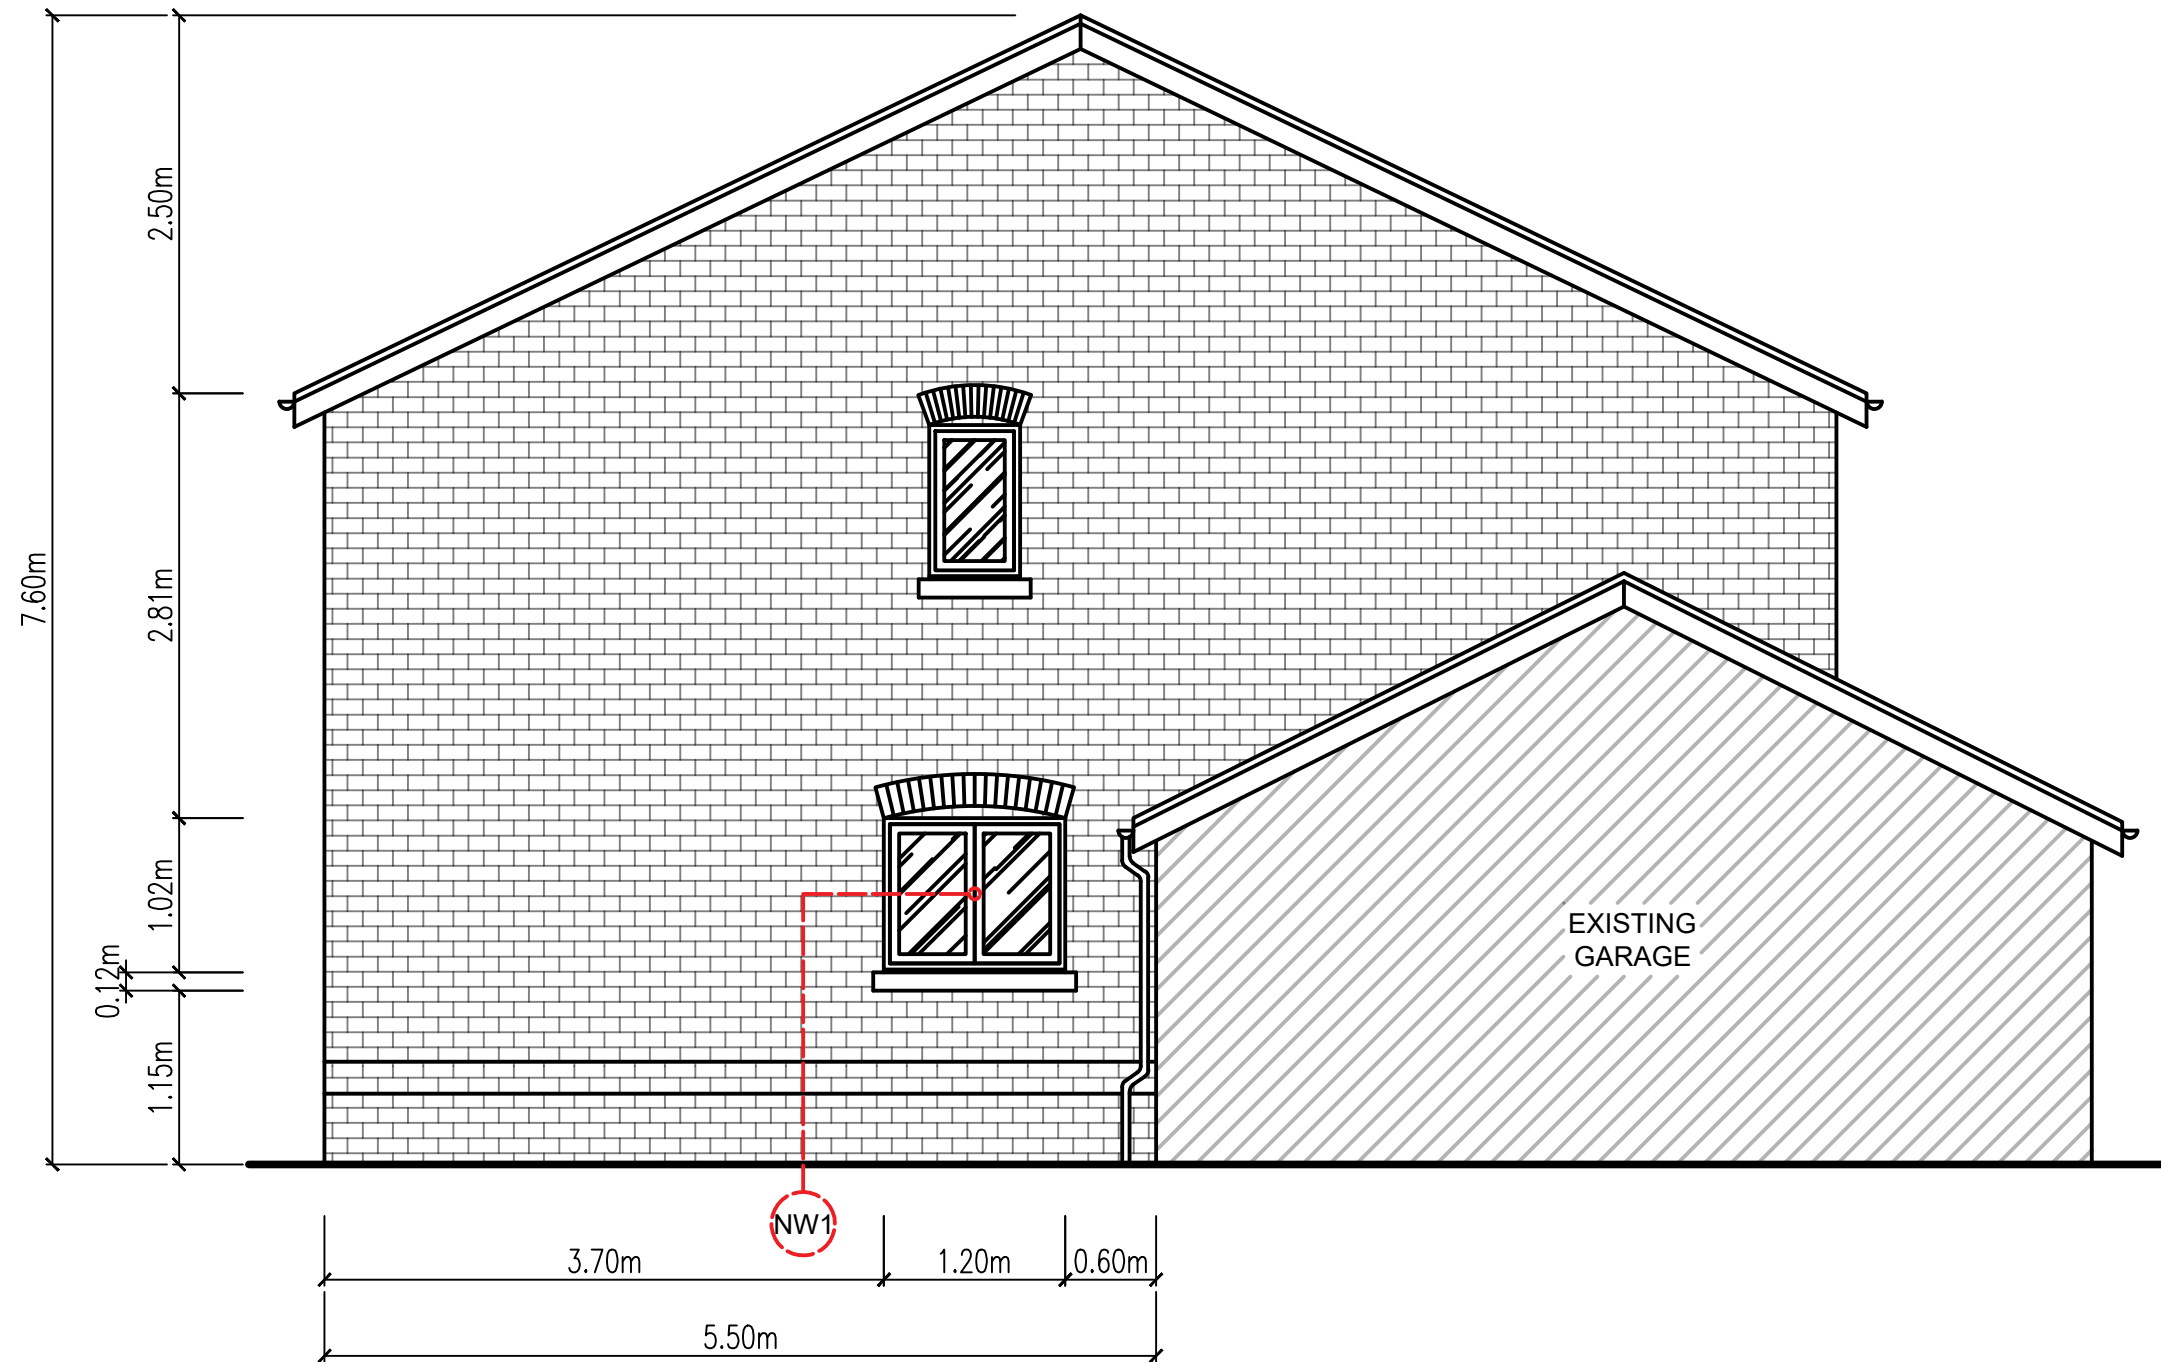


PROPOSED SIDE ELEVATION
SCALE 1:50

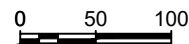

LEGEND

NW1	New uPVC casement window White finish Clear glass
-----	---

CLIENT :	DOMINIKAGRE
TITLE :	ELEVATION
DRAWN BY :	fiverr.com/prasetioka
DATE :	11 NOVEMBER 2024
UNITS :	METER
PAGE SIZE :	A3