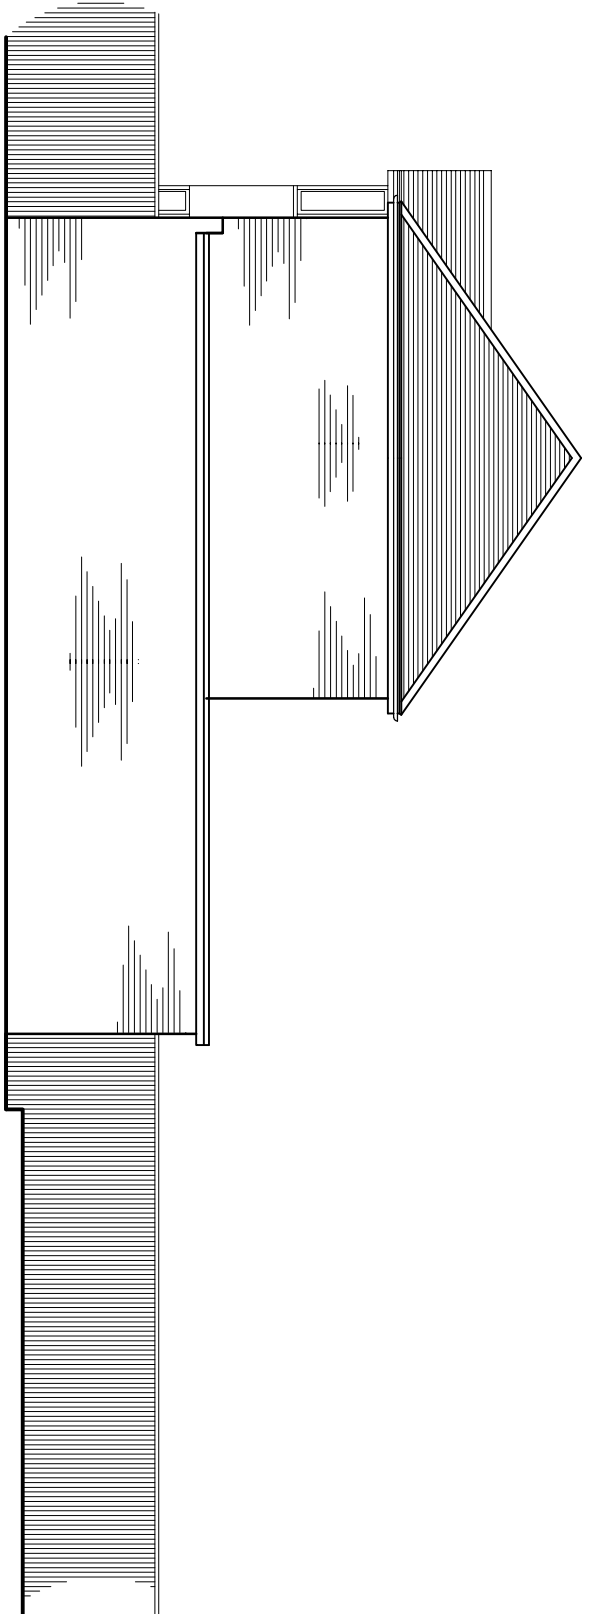
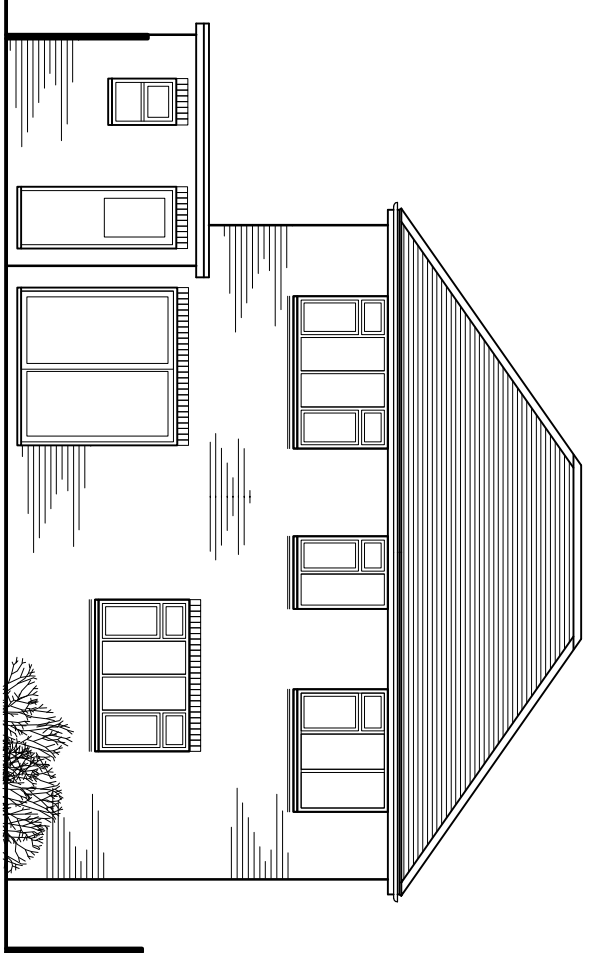
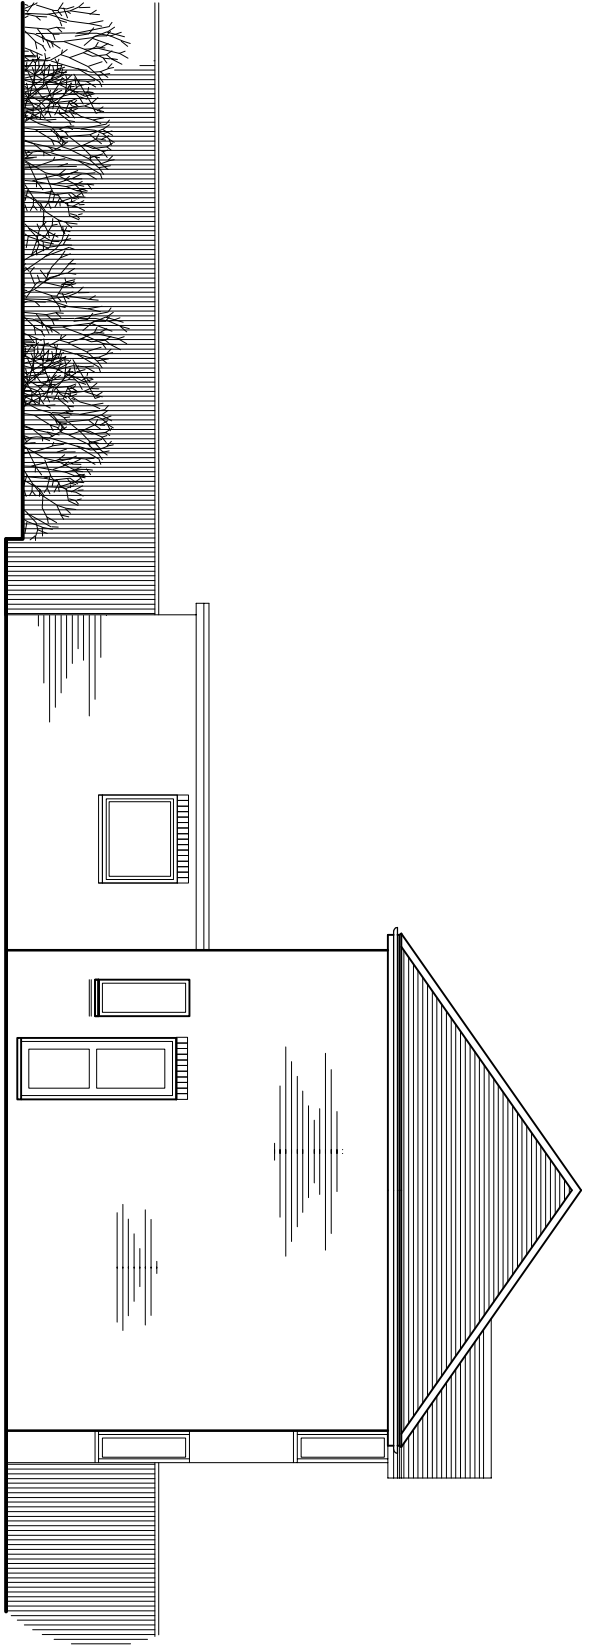
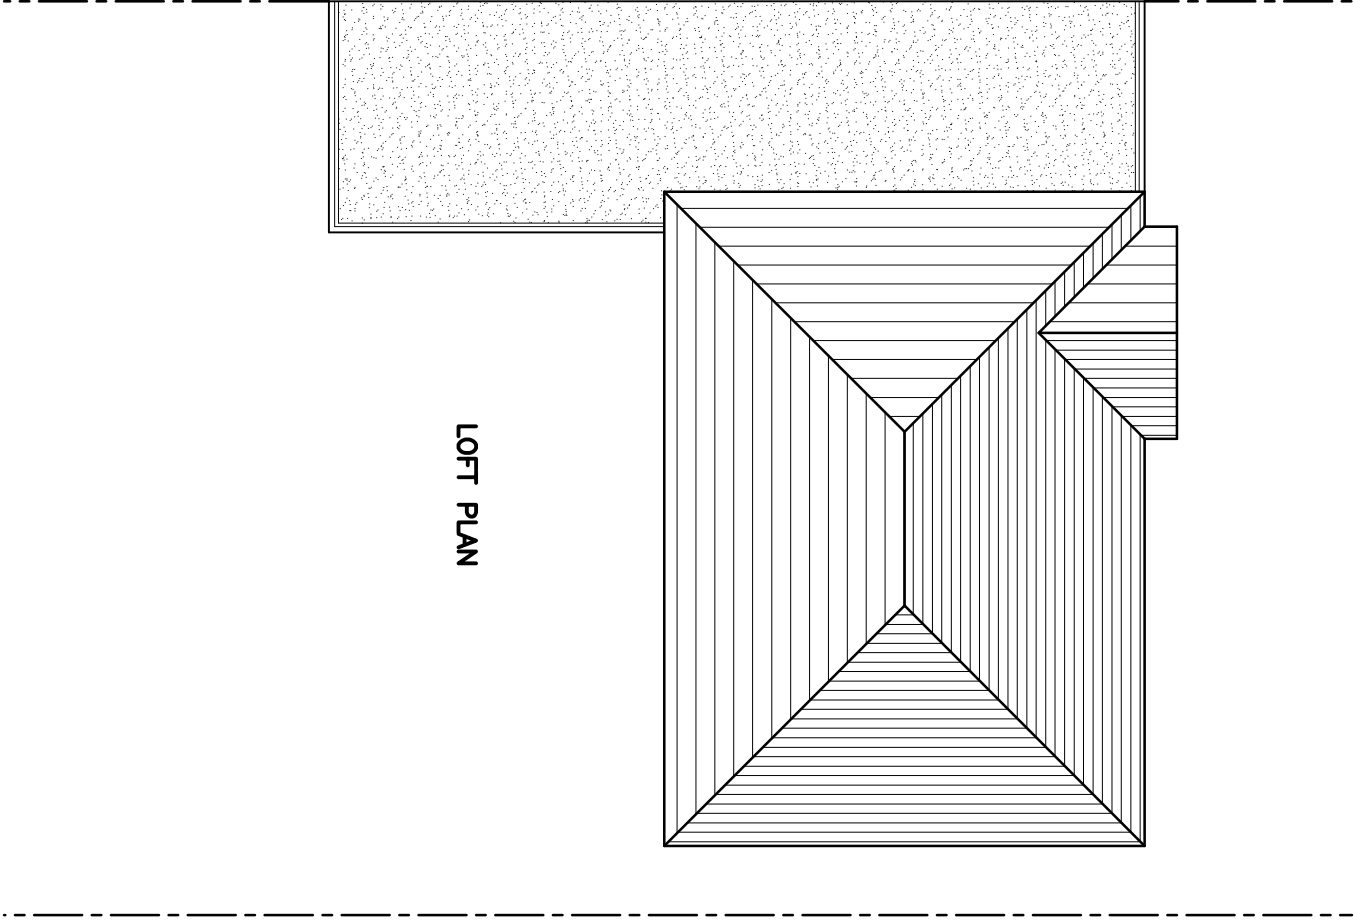
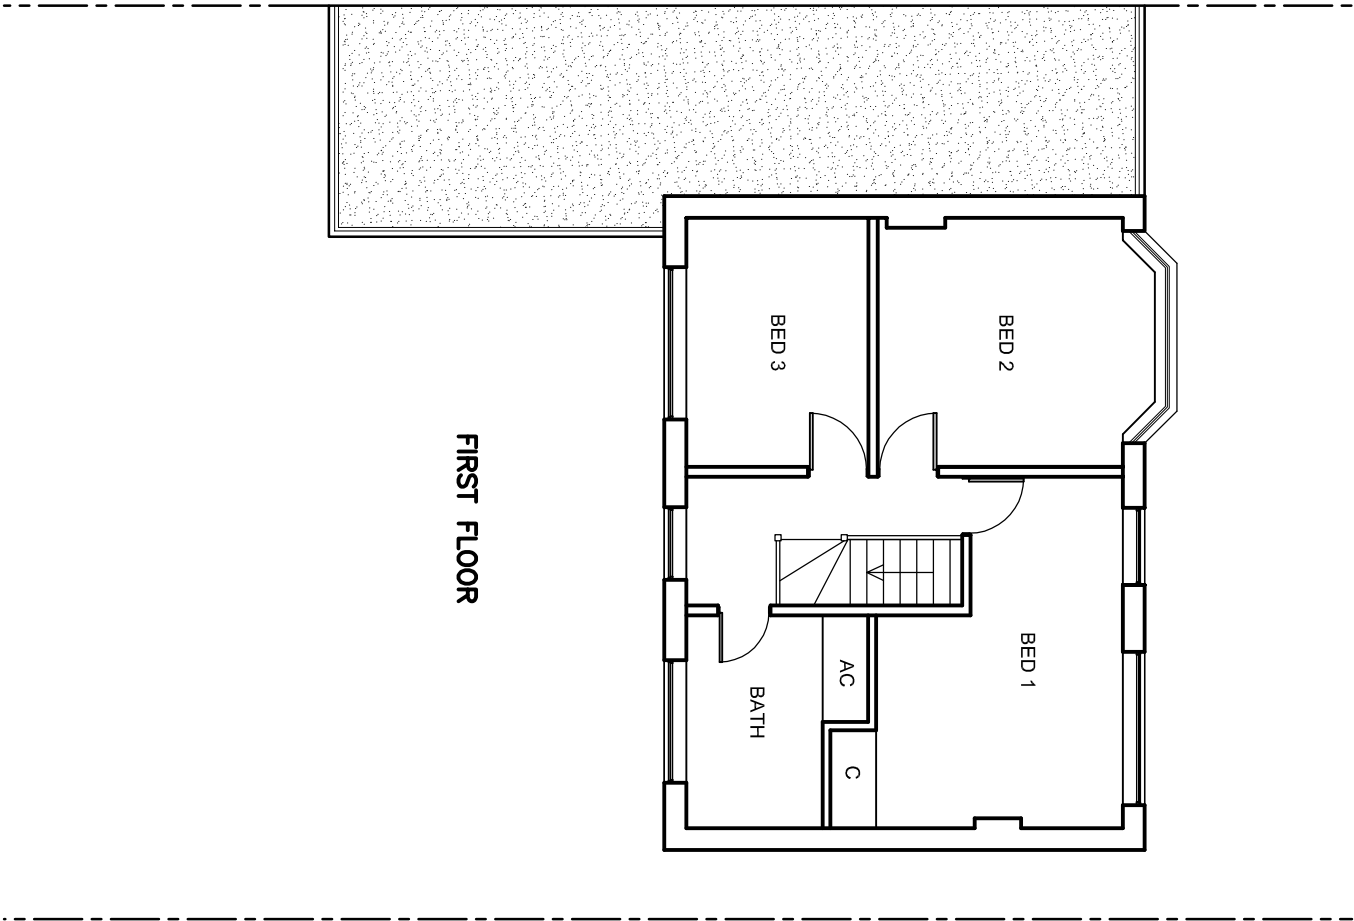
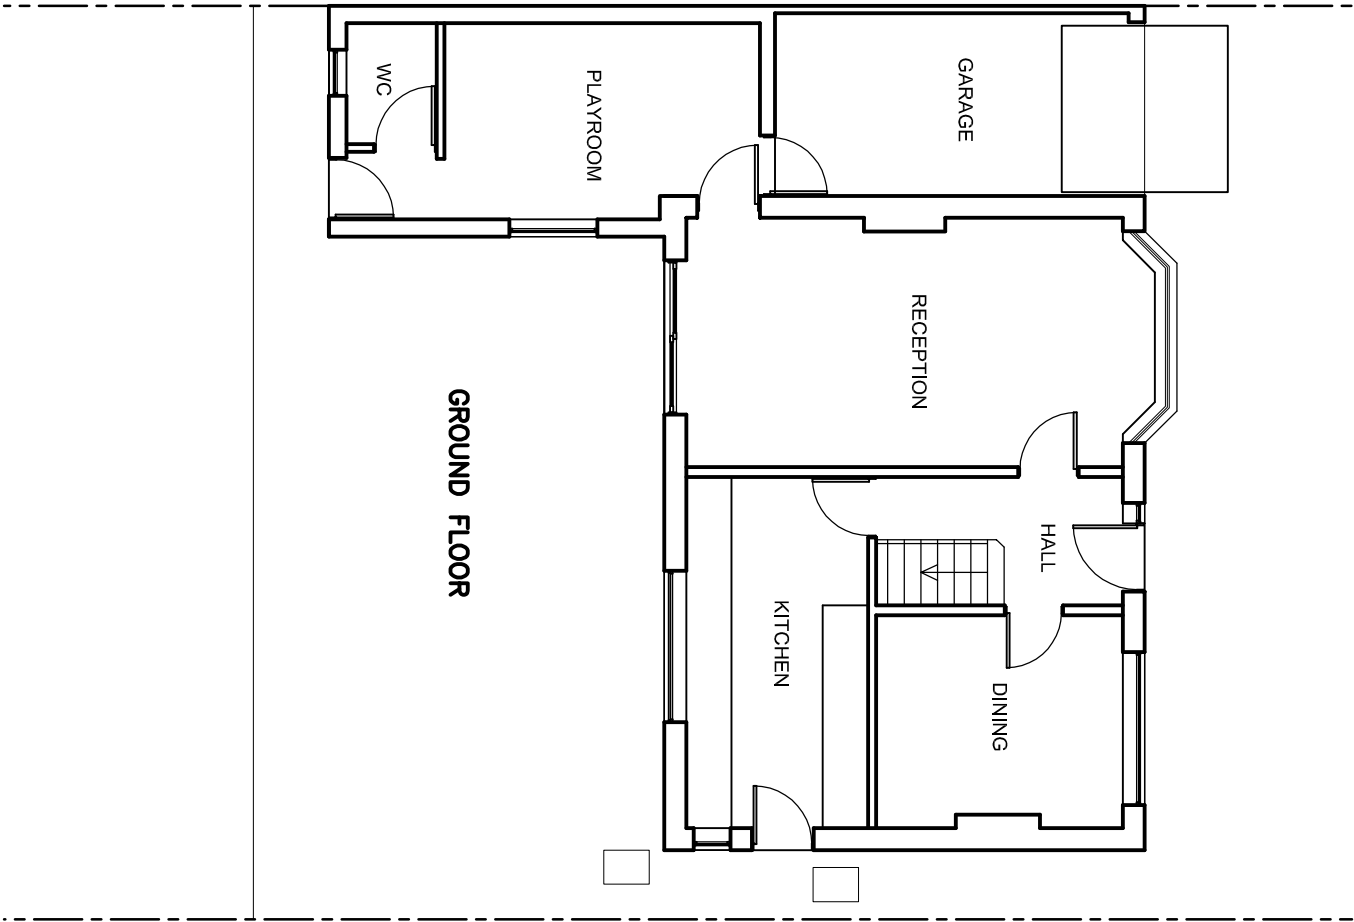


|               |             |                            |  |
|---------------|-------------|----------------------------|--|
| PROJECT TITLE |             | 50 RANGES LANE, WOKINGHAM, |  |
| DRAWING TITLE |             | BERKSHIRE RG40 2LH         |  |
| CLIENT        |             | MR & MRS JOHN WALKER       |  |
| drawn         | scale       | 100                        |  |
| date          | drawing no. | 9620/PLO1                  |  |

bourne

architectural design services

m 07444 040170 e info@bourne9.co.uk w www.bourne9.co.uk