


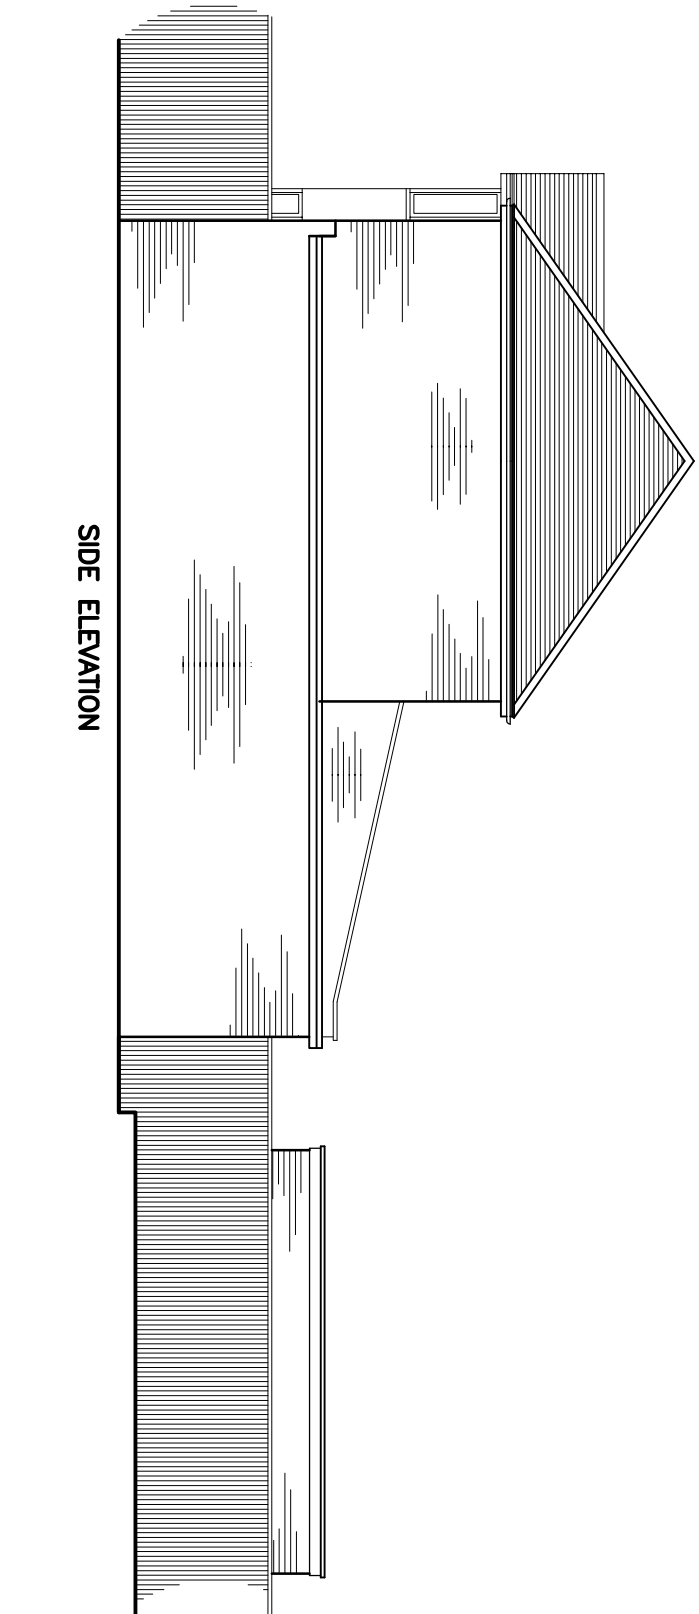
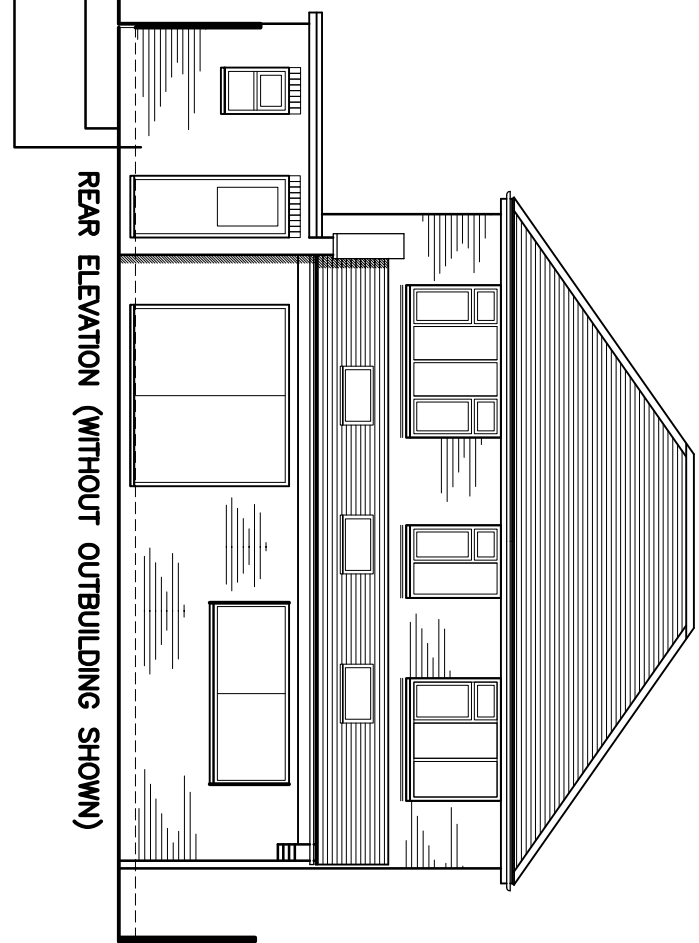
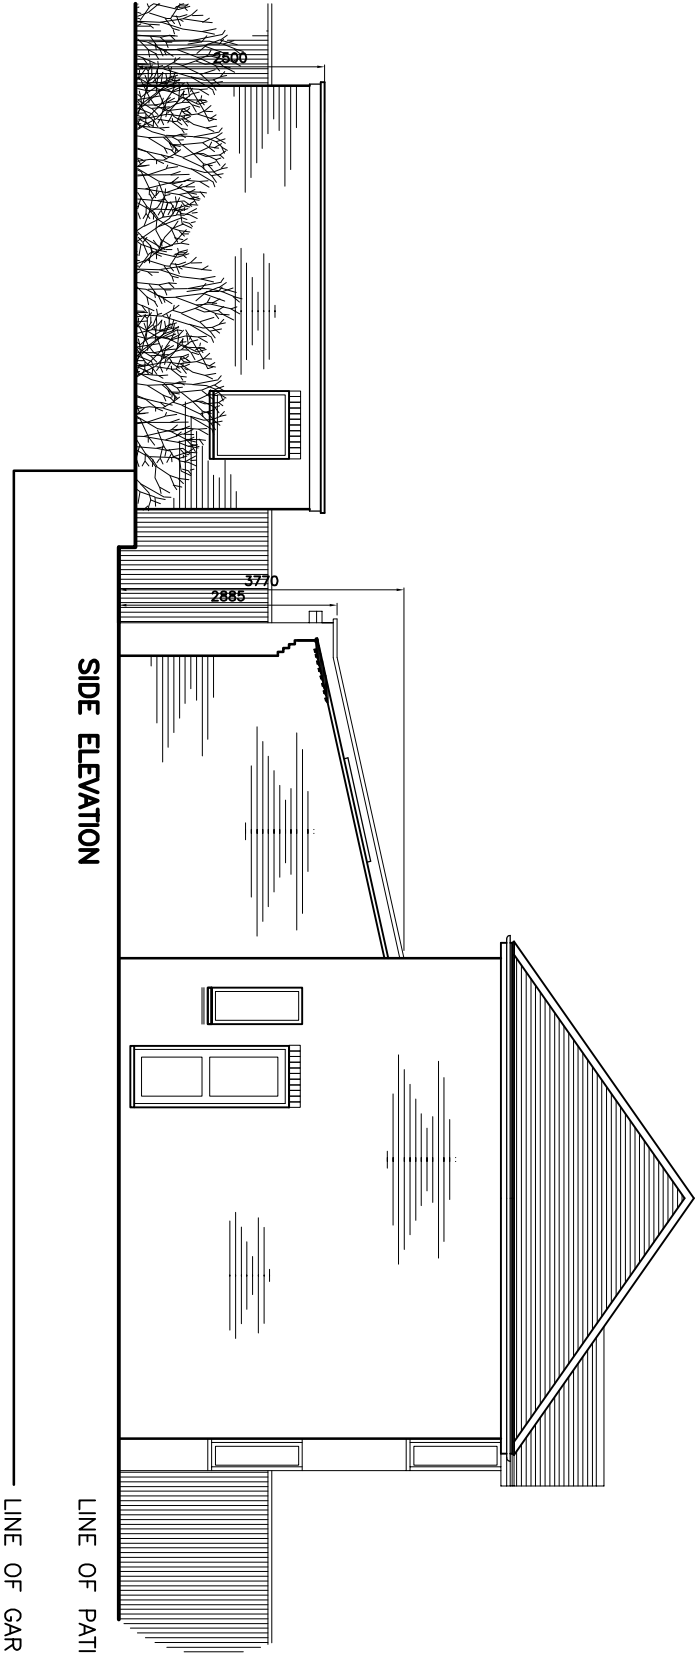
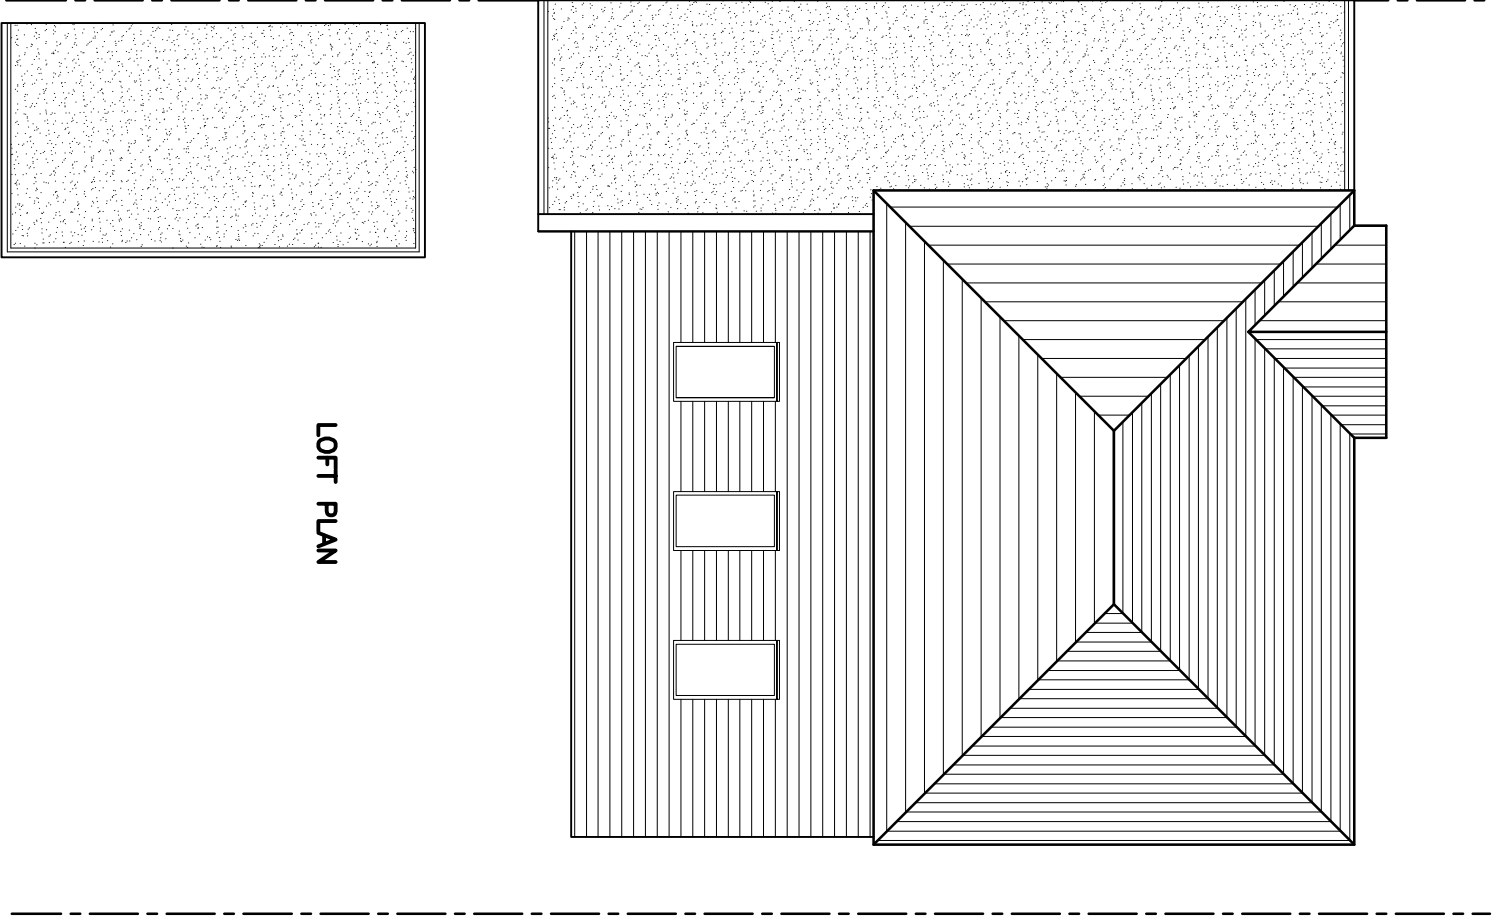
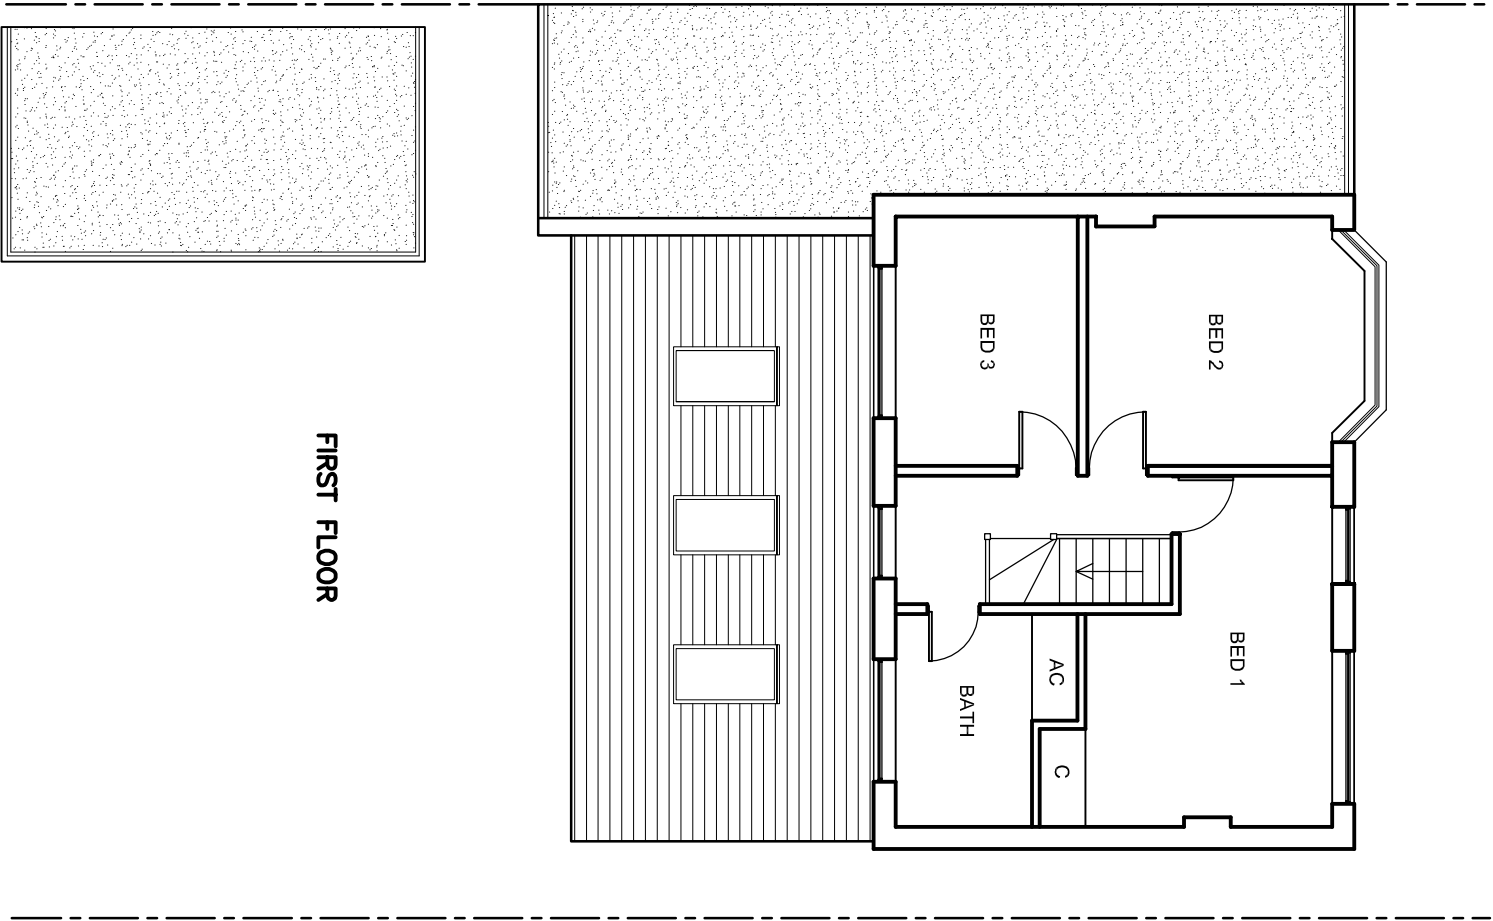
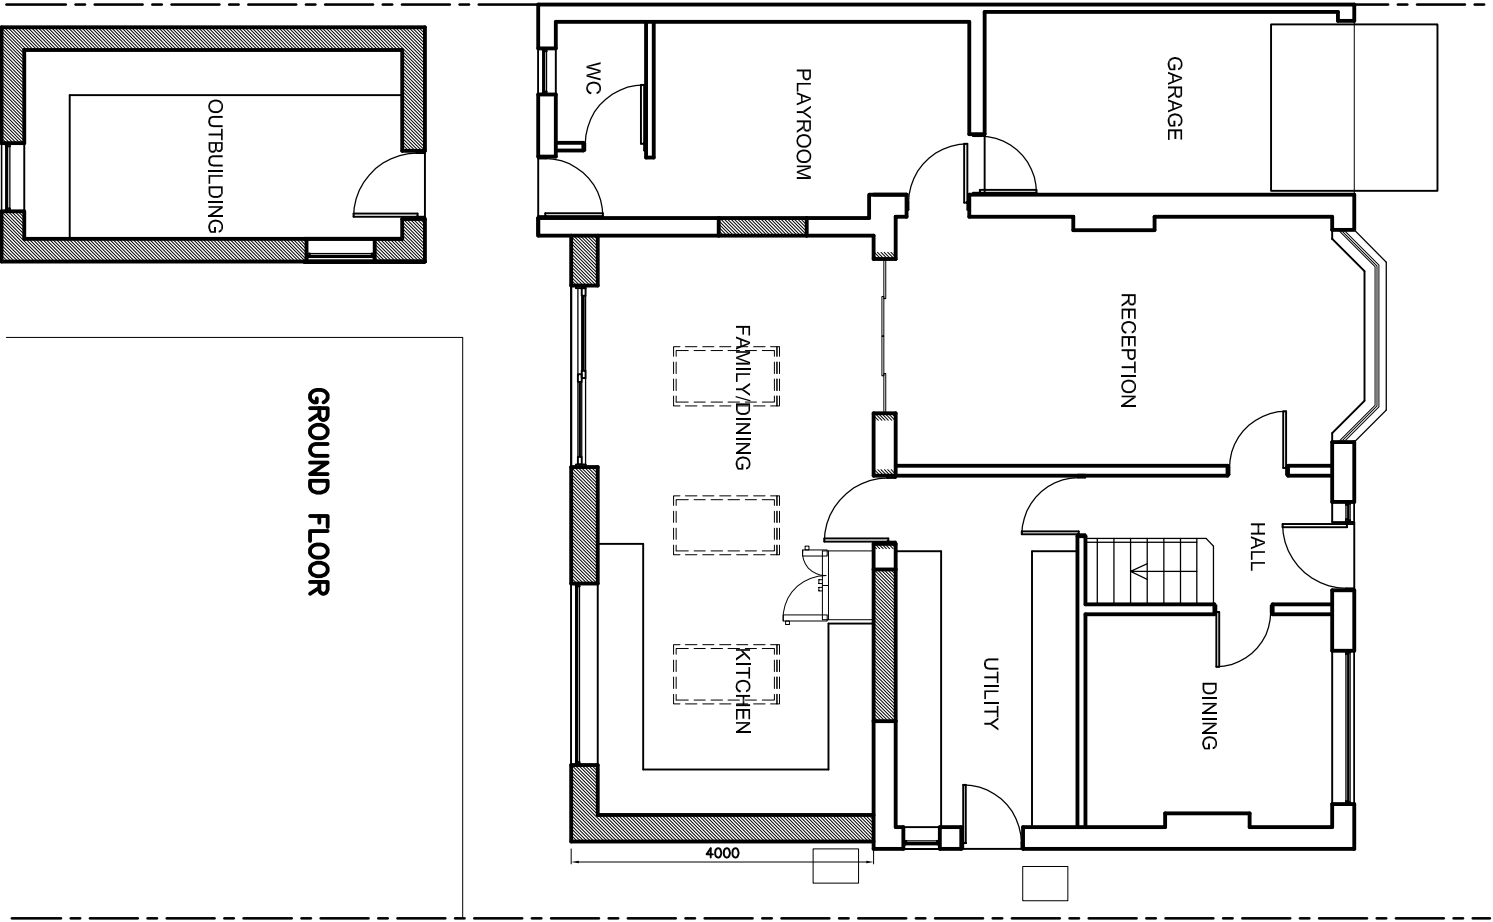


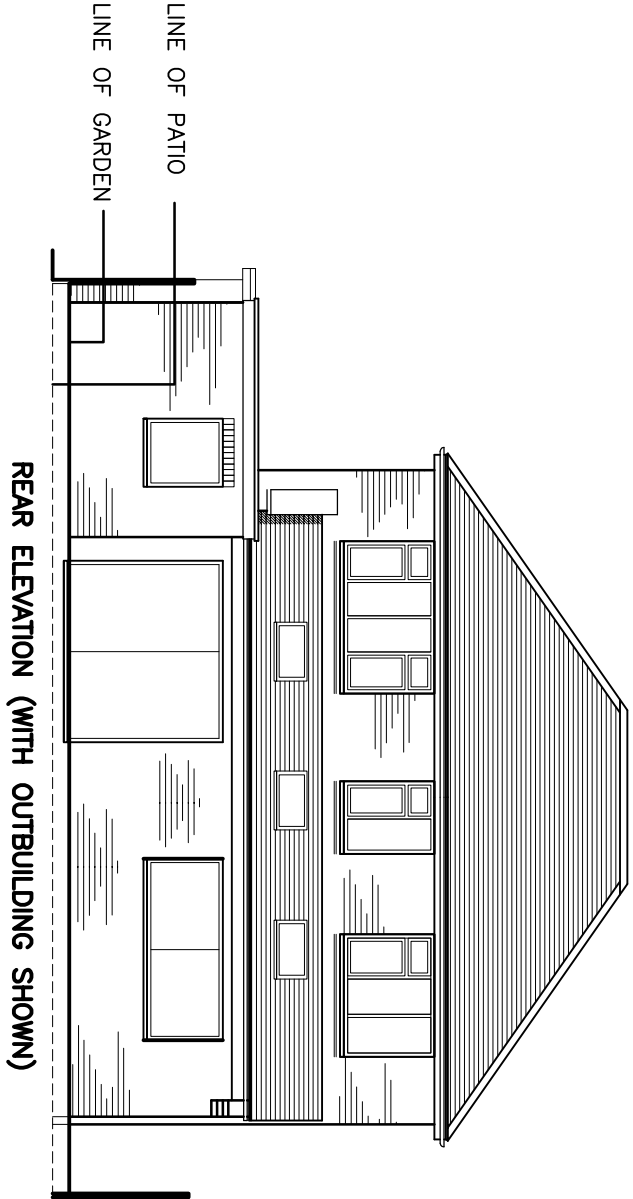

MATERIALS USED IN EXTERIOR WORK TO BE SIMILAR IN APPEARANCE TO THOSE OF THE EXTERIOR OF THE EXISTING HOUSE

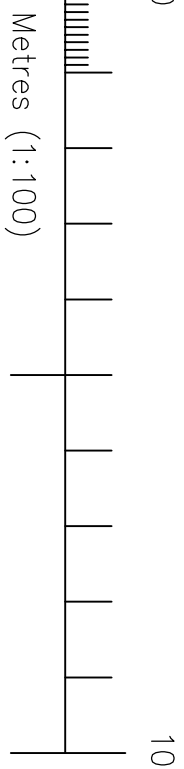

PROJECT TITLE		50 RANGES LANE, WORKINGHAM, BERKSHIRE RG40 2LH	
DRAWING TITLE		PROPOSED PLANS & ELEVATIONS	
CLIENT		MR & MRS JOHN WALKER	
drawn	scale	date	100
	drawing no.	APRIL 2025	9620/PL02

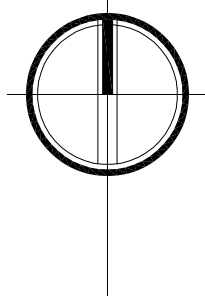

architectural design services

m 07444 040170 e info@bourne9.co.uk w www.bourne9.co.uk