



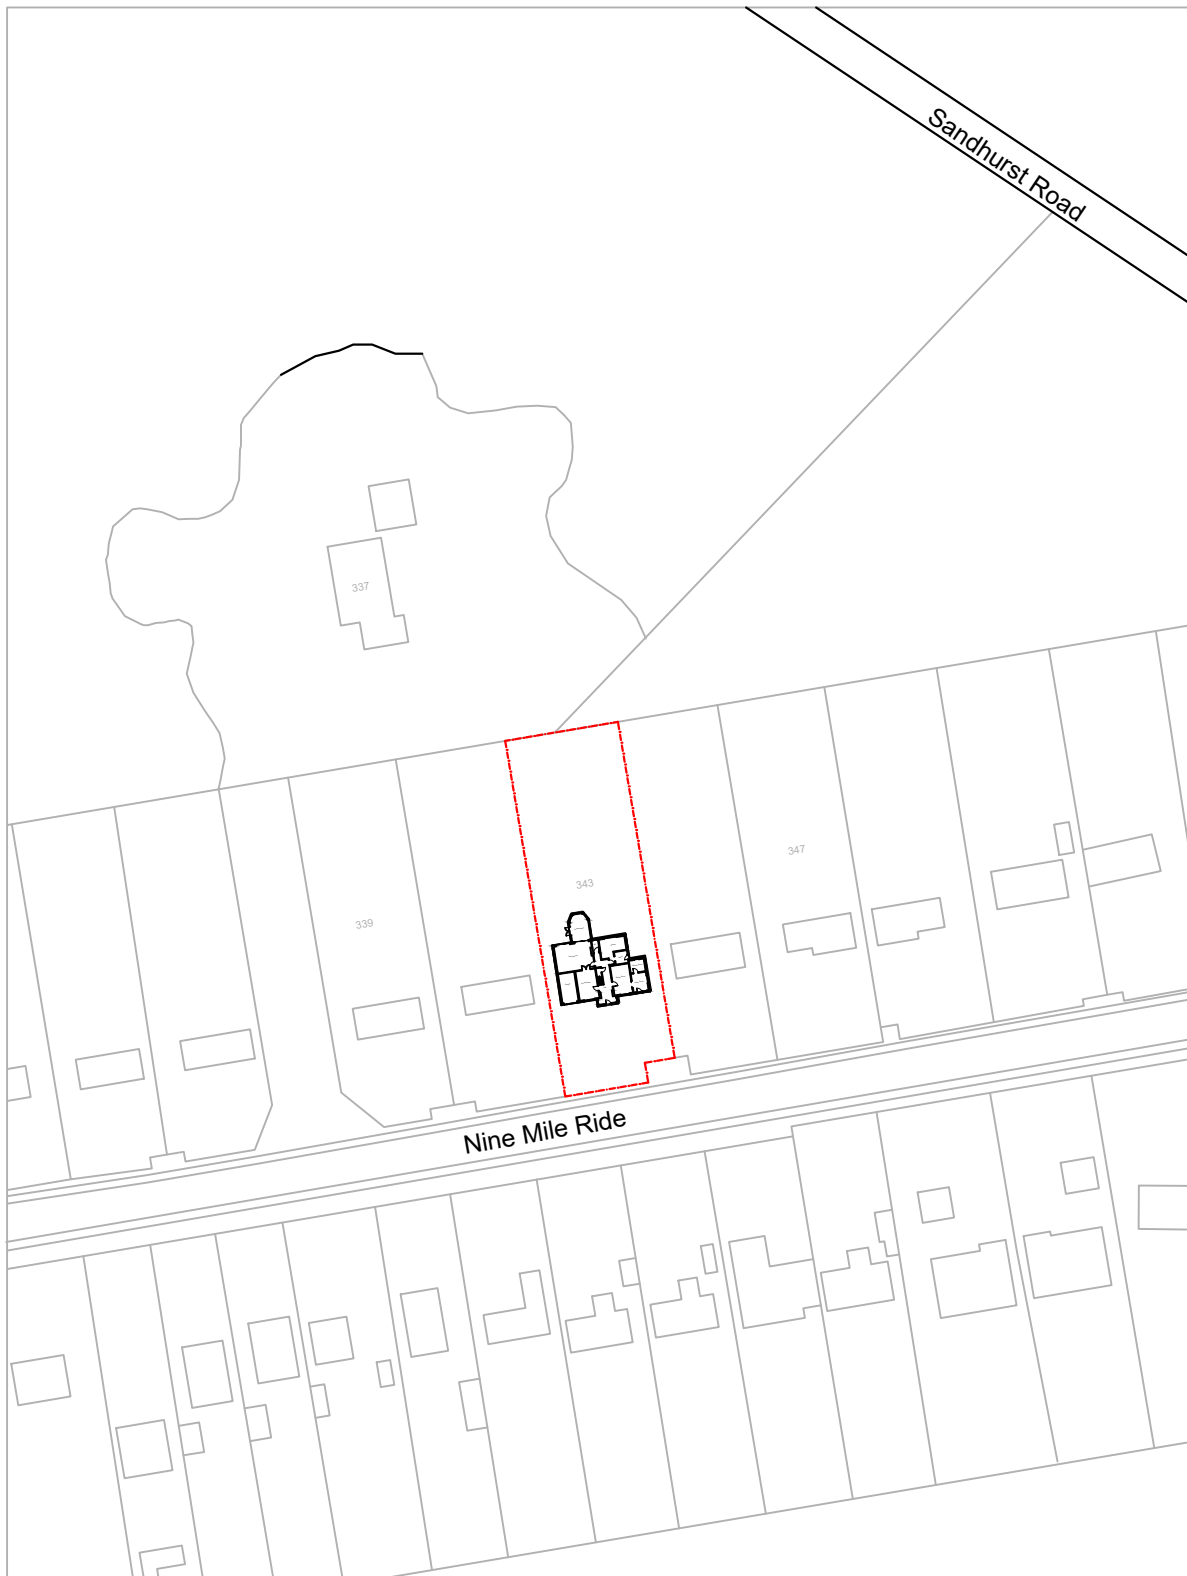

Existing Location Plan



0 25 125 metres

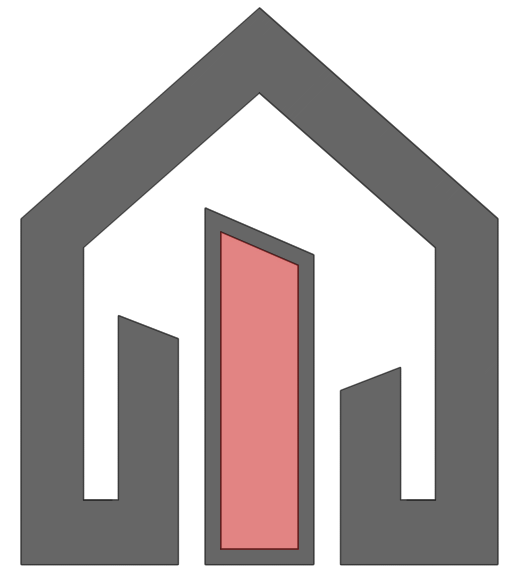

Notes

1. All materials to match existing unless otherwise noted.
2. Do not scale for the construction purposes.
3. The contractor must verify all dimension on site prior to commencement of works.
4. This document is copyright of the originator and must be treated as confidential.


Project
343 Nine Mile Ride
Finchampstead
Wokingham
RG40 3NH

Drawing title
Existing Location plan

Drawing no
04
Rev
-

Scale
1:1250 @ A3

Date
Jan 2021

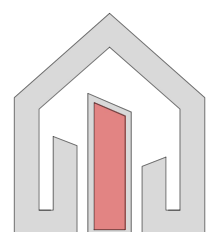

1 Right Plan
1rightplan@gmail.com
07955 449 285