



Site Access General Arrangement (1:200)




Fire Tender - Access from West (1:500)

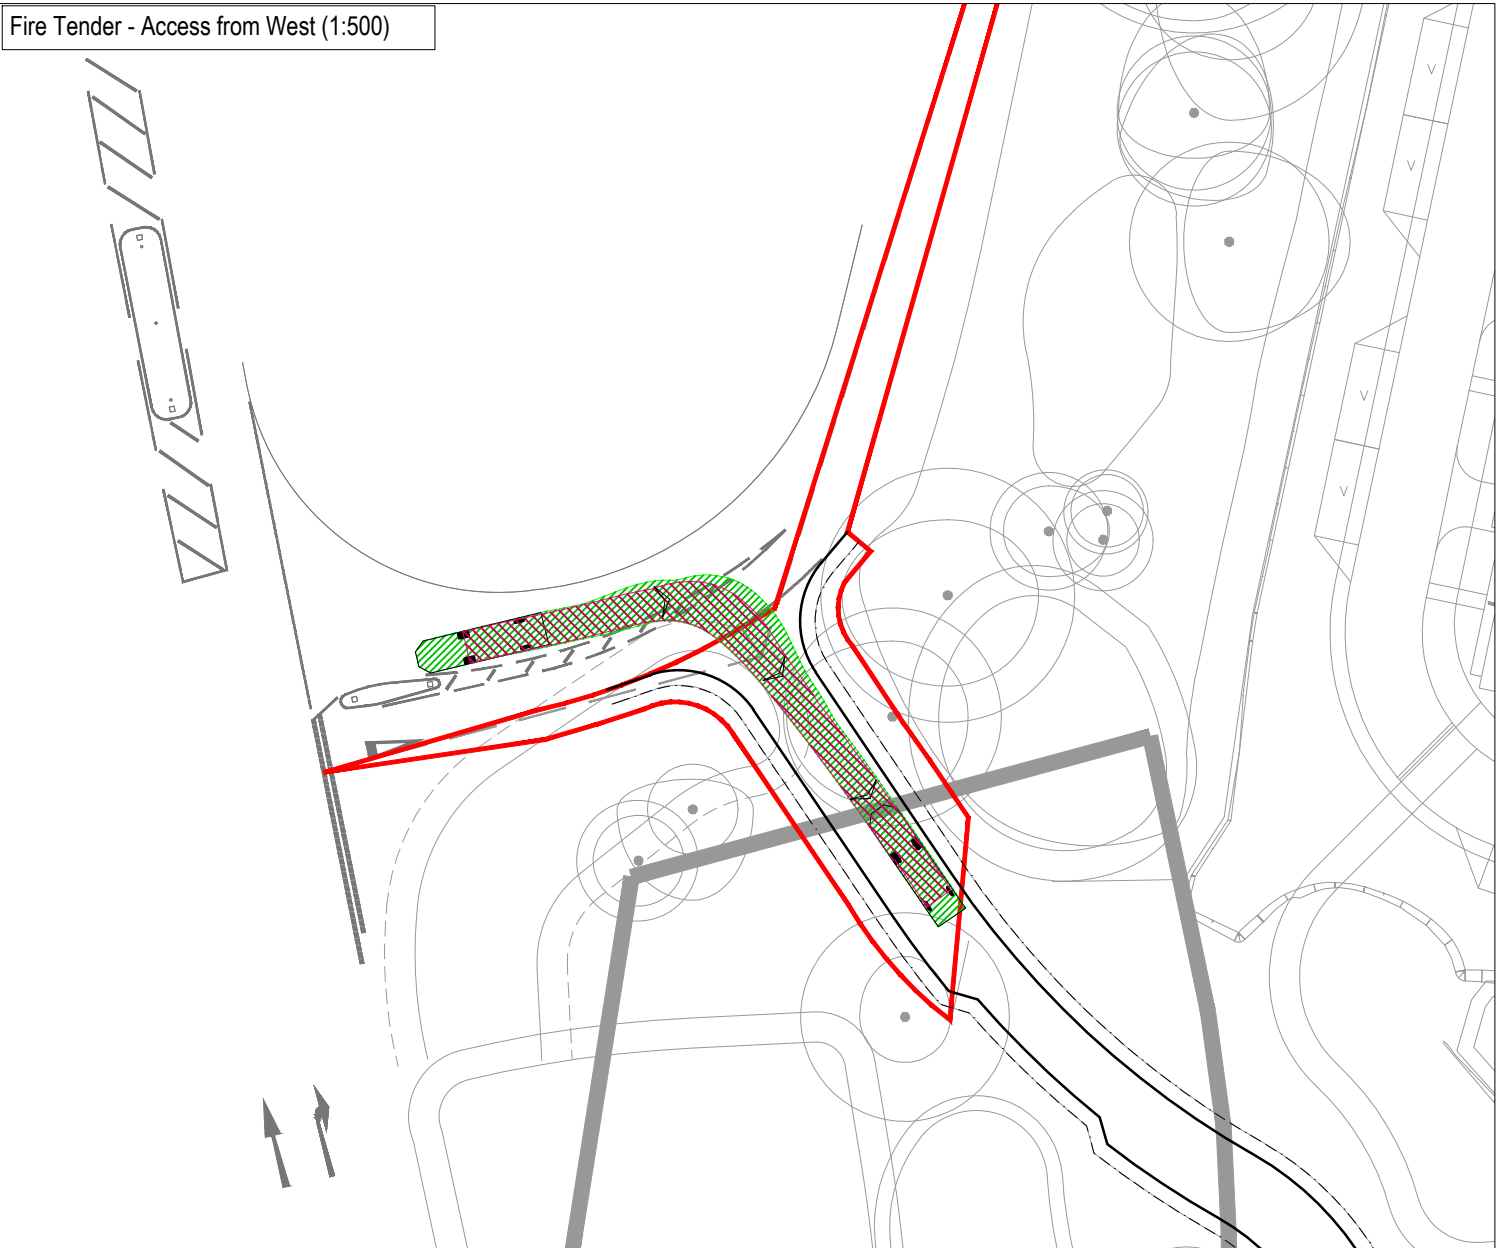

Fire Tender - Egress to West (1:500)

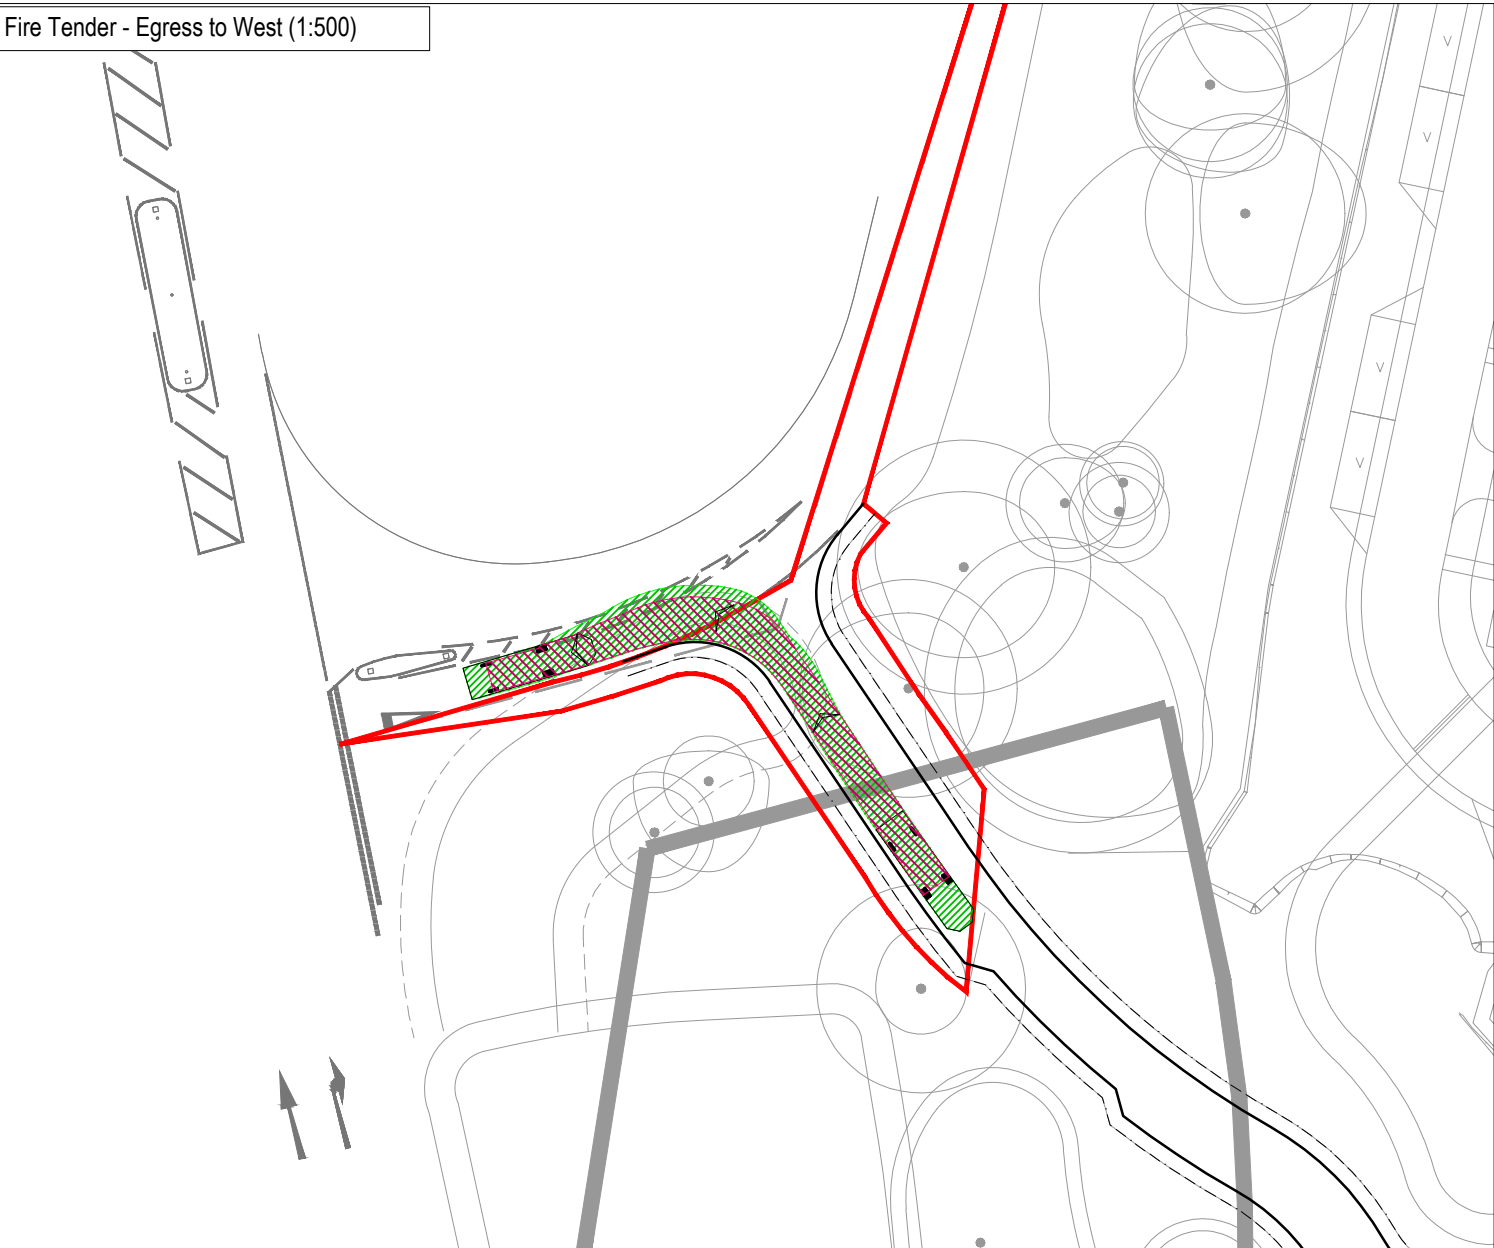


Fire Tender - Access from East (1:500)

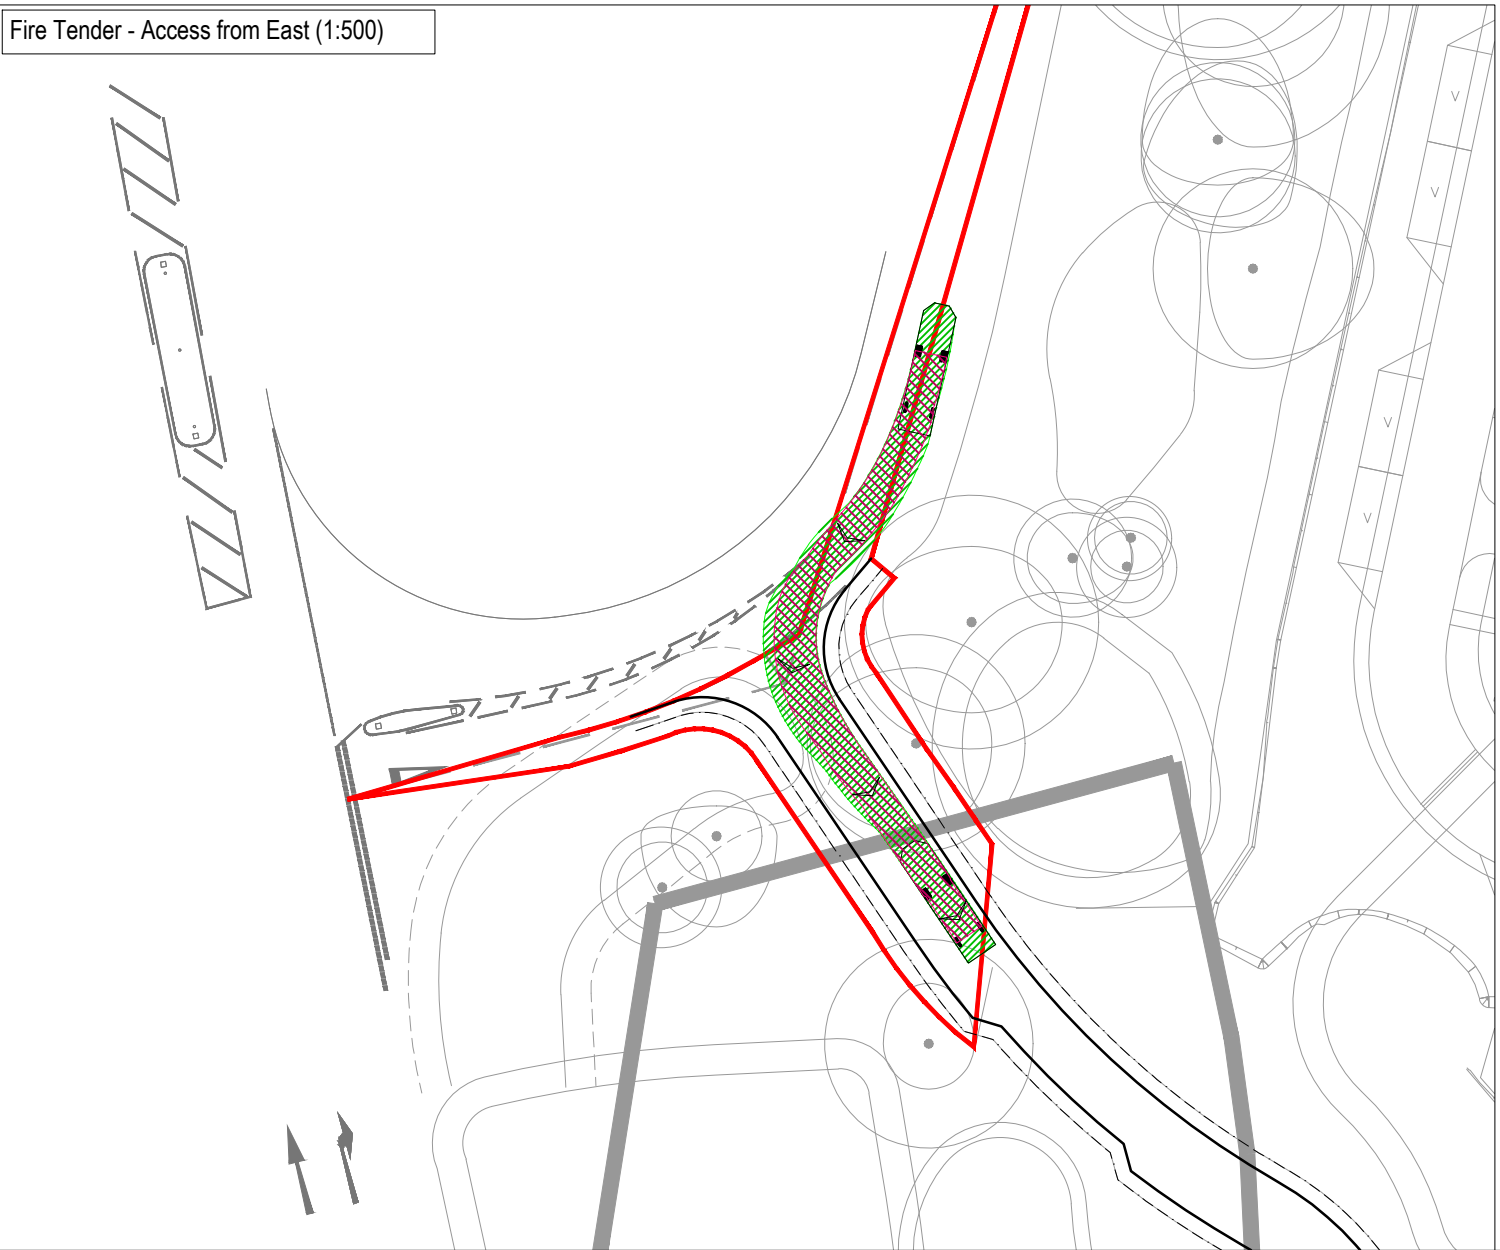

Fire Tender - Egress to East (1:500)




Visibility Splays (1:150)

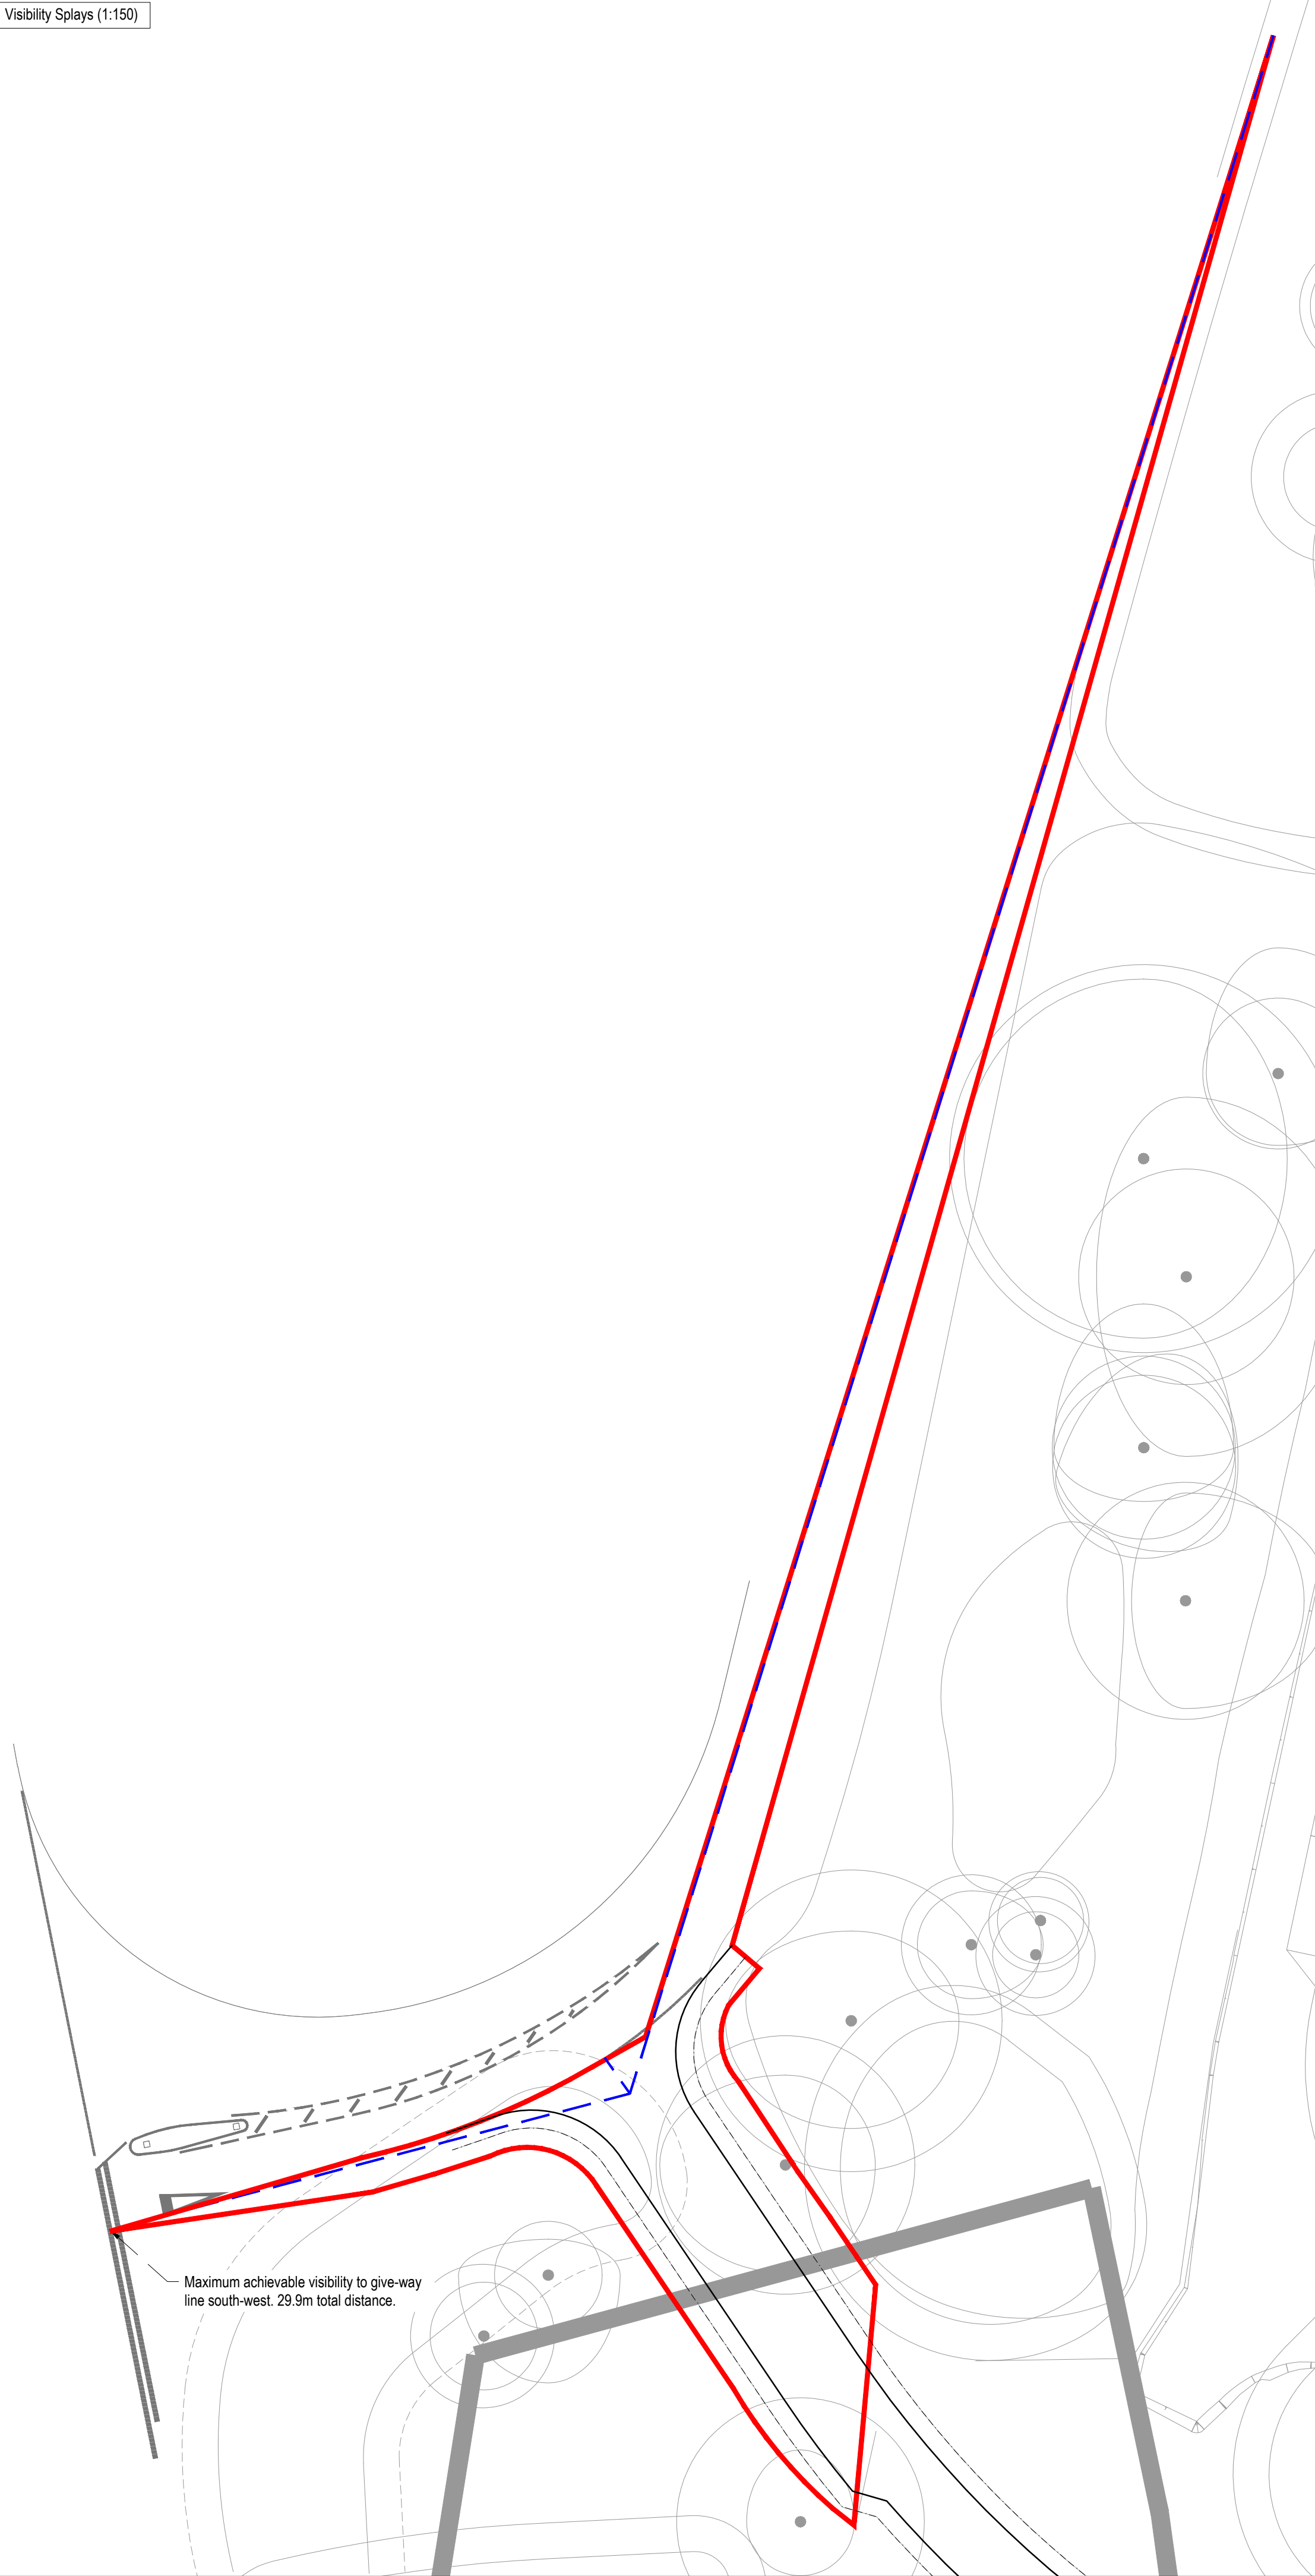

General Notes

- Where this drawing has been issued in electronic .dwg format it has been done so in good faith. JNP Group do not take any responsibility for any inaccuracies in the electronic data, which should be checked against the paper (or .pdf) drawing issue. Any apparent discrepancies should be immediately reported to JNP Group. The electronic .dwg file should not be assumed to be to scale and should not be used for 'overlying', setting out or checking of any third party information. All dimensions should be taken from the paper (or .pdf) version of the drawing. Electronic drawings may contain third party information. JNP Group take no responsibility for this information, which should be checked against the originators paper drawing(s).
- All dimensions to be checked on site prior to construction/fabrication.
- Do not scale from this drawing.
- Any discrepancies between drawings of different scales, and between drawings and specification where appropriate to be notified to JNP Group for decision.
- Copyright reserved. This drawing may only be used for The Client and location specified in the title block. It may not be copied or disclosed to any third party without the prior written consent of JNP Group.
- This drawing should only be used for construction if the drawing status is "Construction". JNP Group take no responsibility for construction works undertaken to drawings which are not marked with this status.

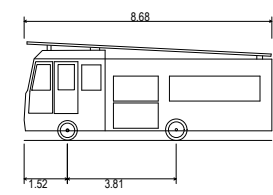

D632 Fire Appliance	6.680m
Overall Length	2.180m
Overall Width	3.450m
Overall Body Height	0.337m
Min Body Ground Clearance	2.121m
Max Track Width	6.00%
Lock to lock time	7.910m
Kerb to Kerb Turning Radius	

Legend	
—	Application Red Line Boundary
---	Junction Visibility Splay based on 40mph speed with a 2.4m 'Y' distance and 120m SSD
—	Proposed Road Channel
---	Proposed Verge Extents

Rev.	Date	Description	Drawn / Checked / App'd
P09	30/10/2024	Planning Issue	EE / KM / KM
P08	16/09/2024	Further amendments to road alignment	EL / KM / KM
P07	10/08/2024	Amended Road Alignment	EL / KM / KM
P06	02/09/2024	Amended to reflect LHA and LPA Comments	EL / KM / KM
P05	03/07/2024	Fifth Issue	EL / KM / KM
P04	27/06/2024	Fourth Issue	EL / KM / KM
P03	04/06/2024	Third Issue	EL / KM / KM
P02	21/05/2024	Second Issue	EL / KM / KM
P01	25/04/2024	First Issue	AK / EL / KM

Stability: S2 - Suitable for Information



Client	Cala Homes Thames Ltd		
Job	Hogwood Farm Parcels 4 & 5		
Title	Secondary Access General Arrangement		
Classification	FL 60_20	Scale @ A1: As Shown	Revision: P09
Project - Originator - Volume/System - Level/Location - Type - Discipline - Number	C86557 - JNP-XX-XX-DR-C-7015		
Document/Drawing Number	P09		