
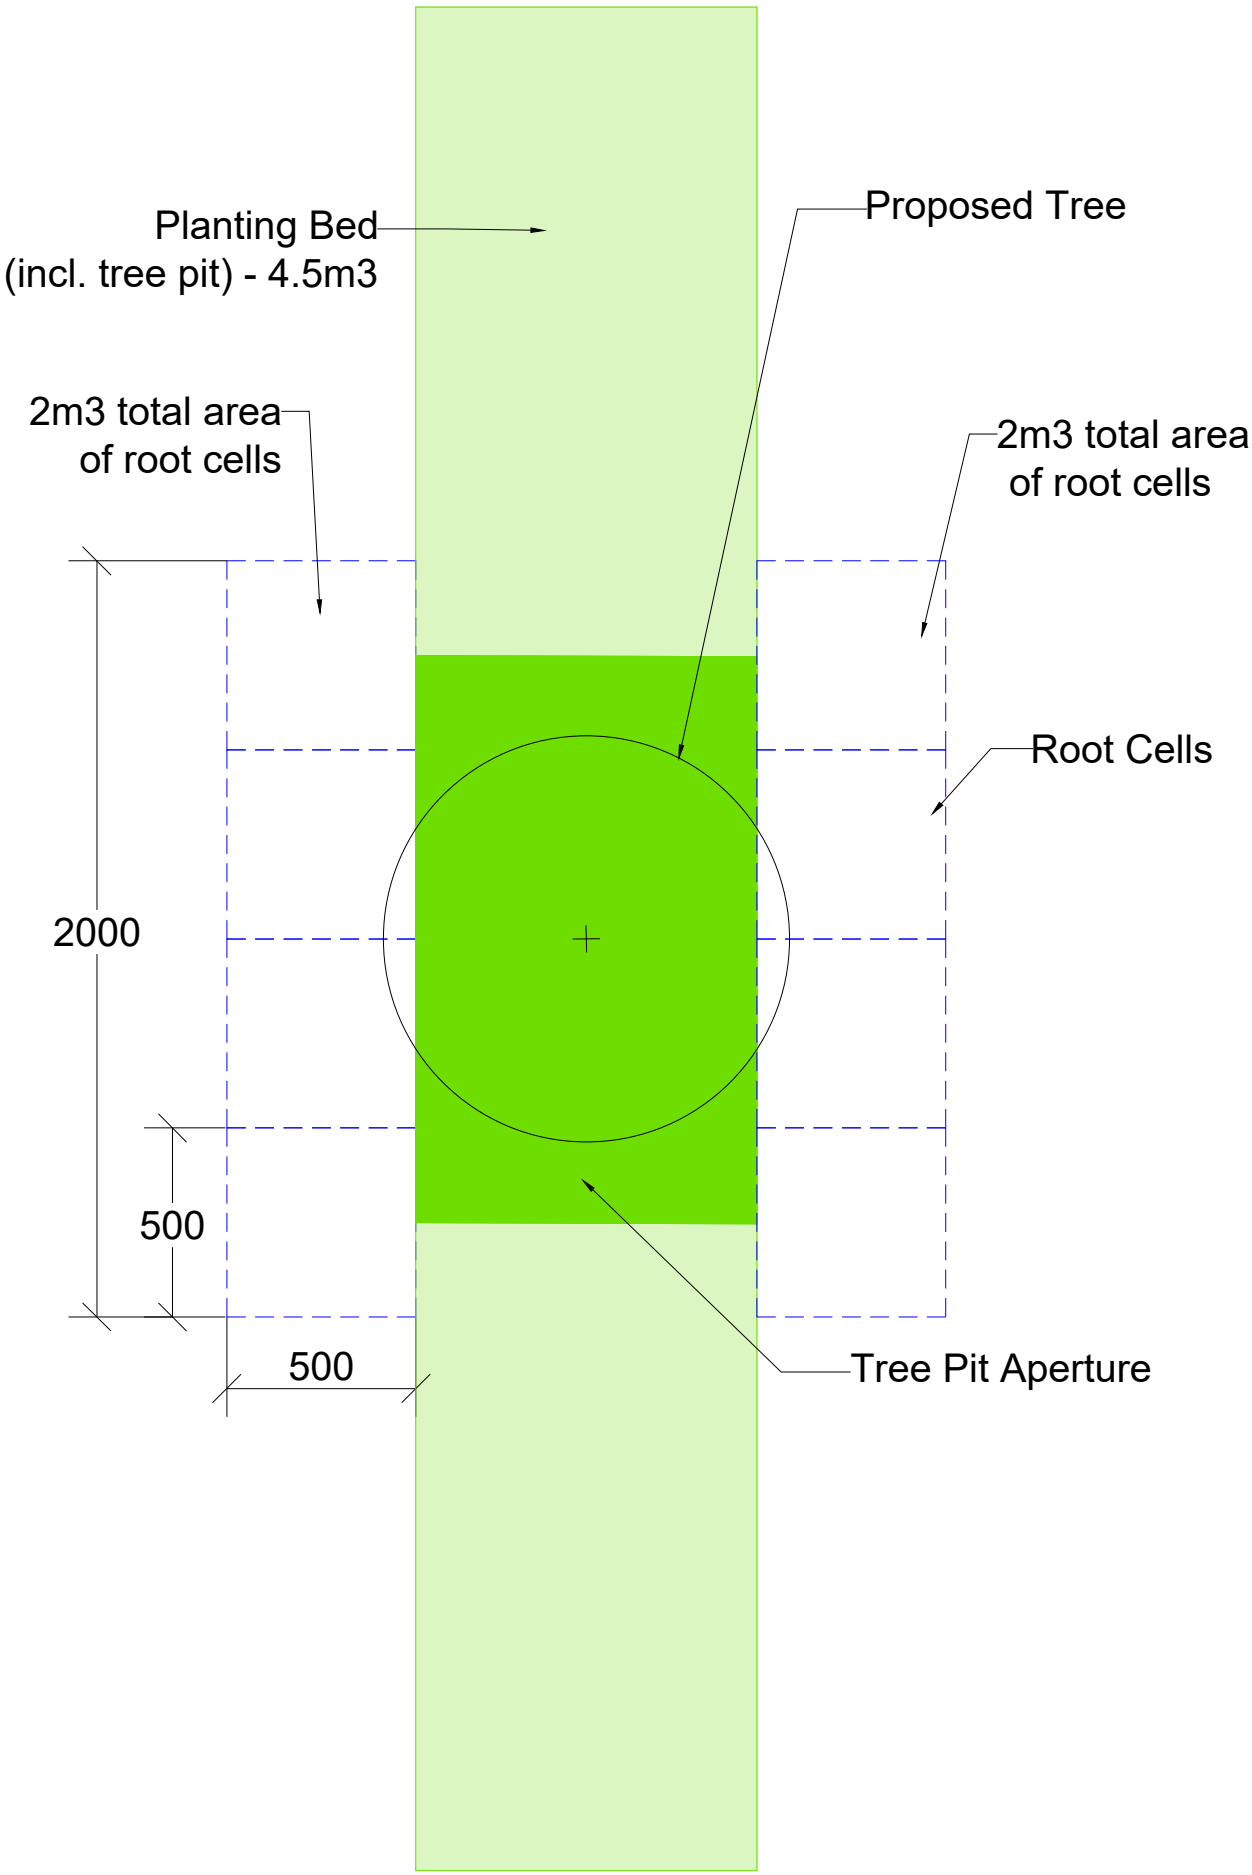


Tree in Constrained Pit: Principle 1: Parking Areas

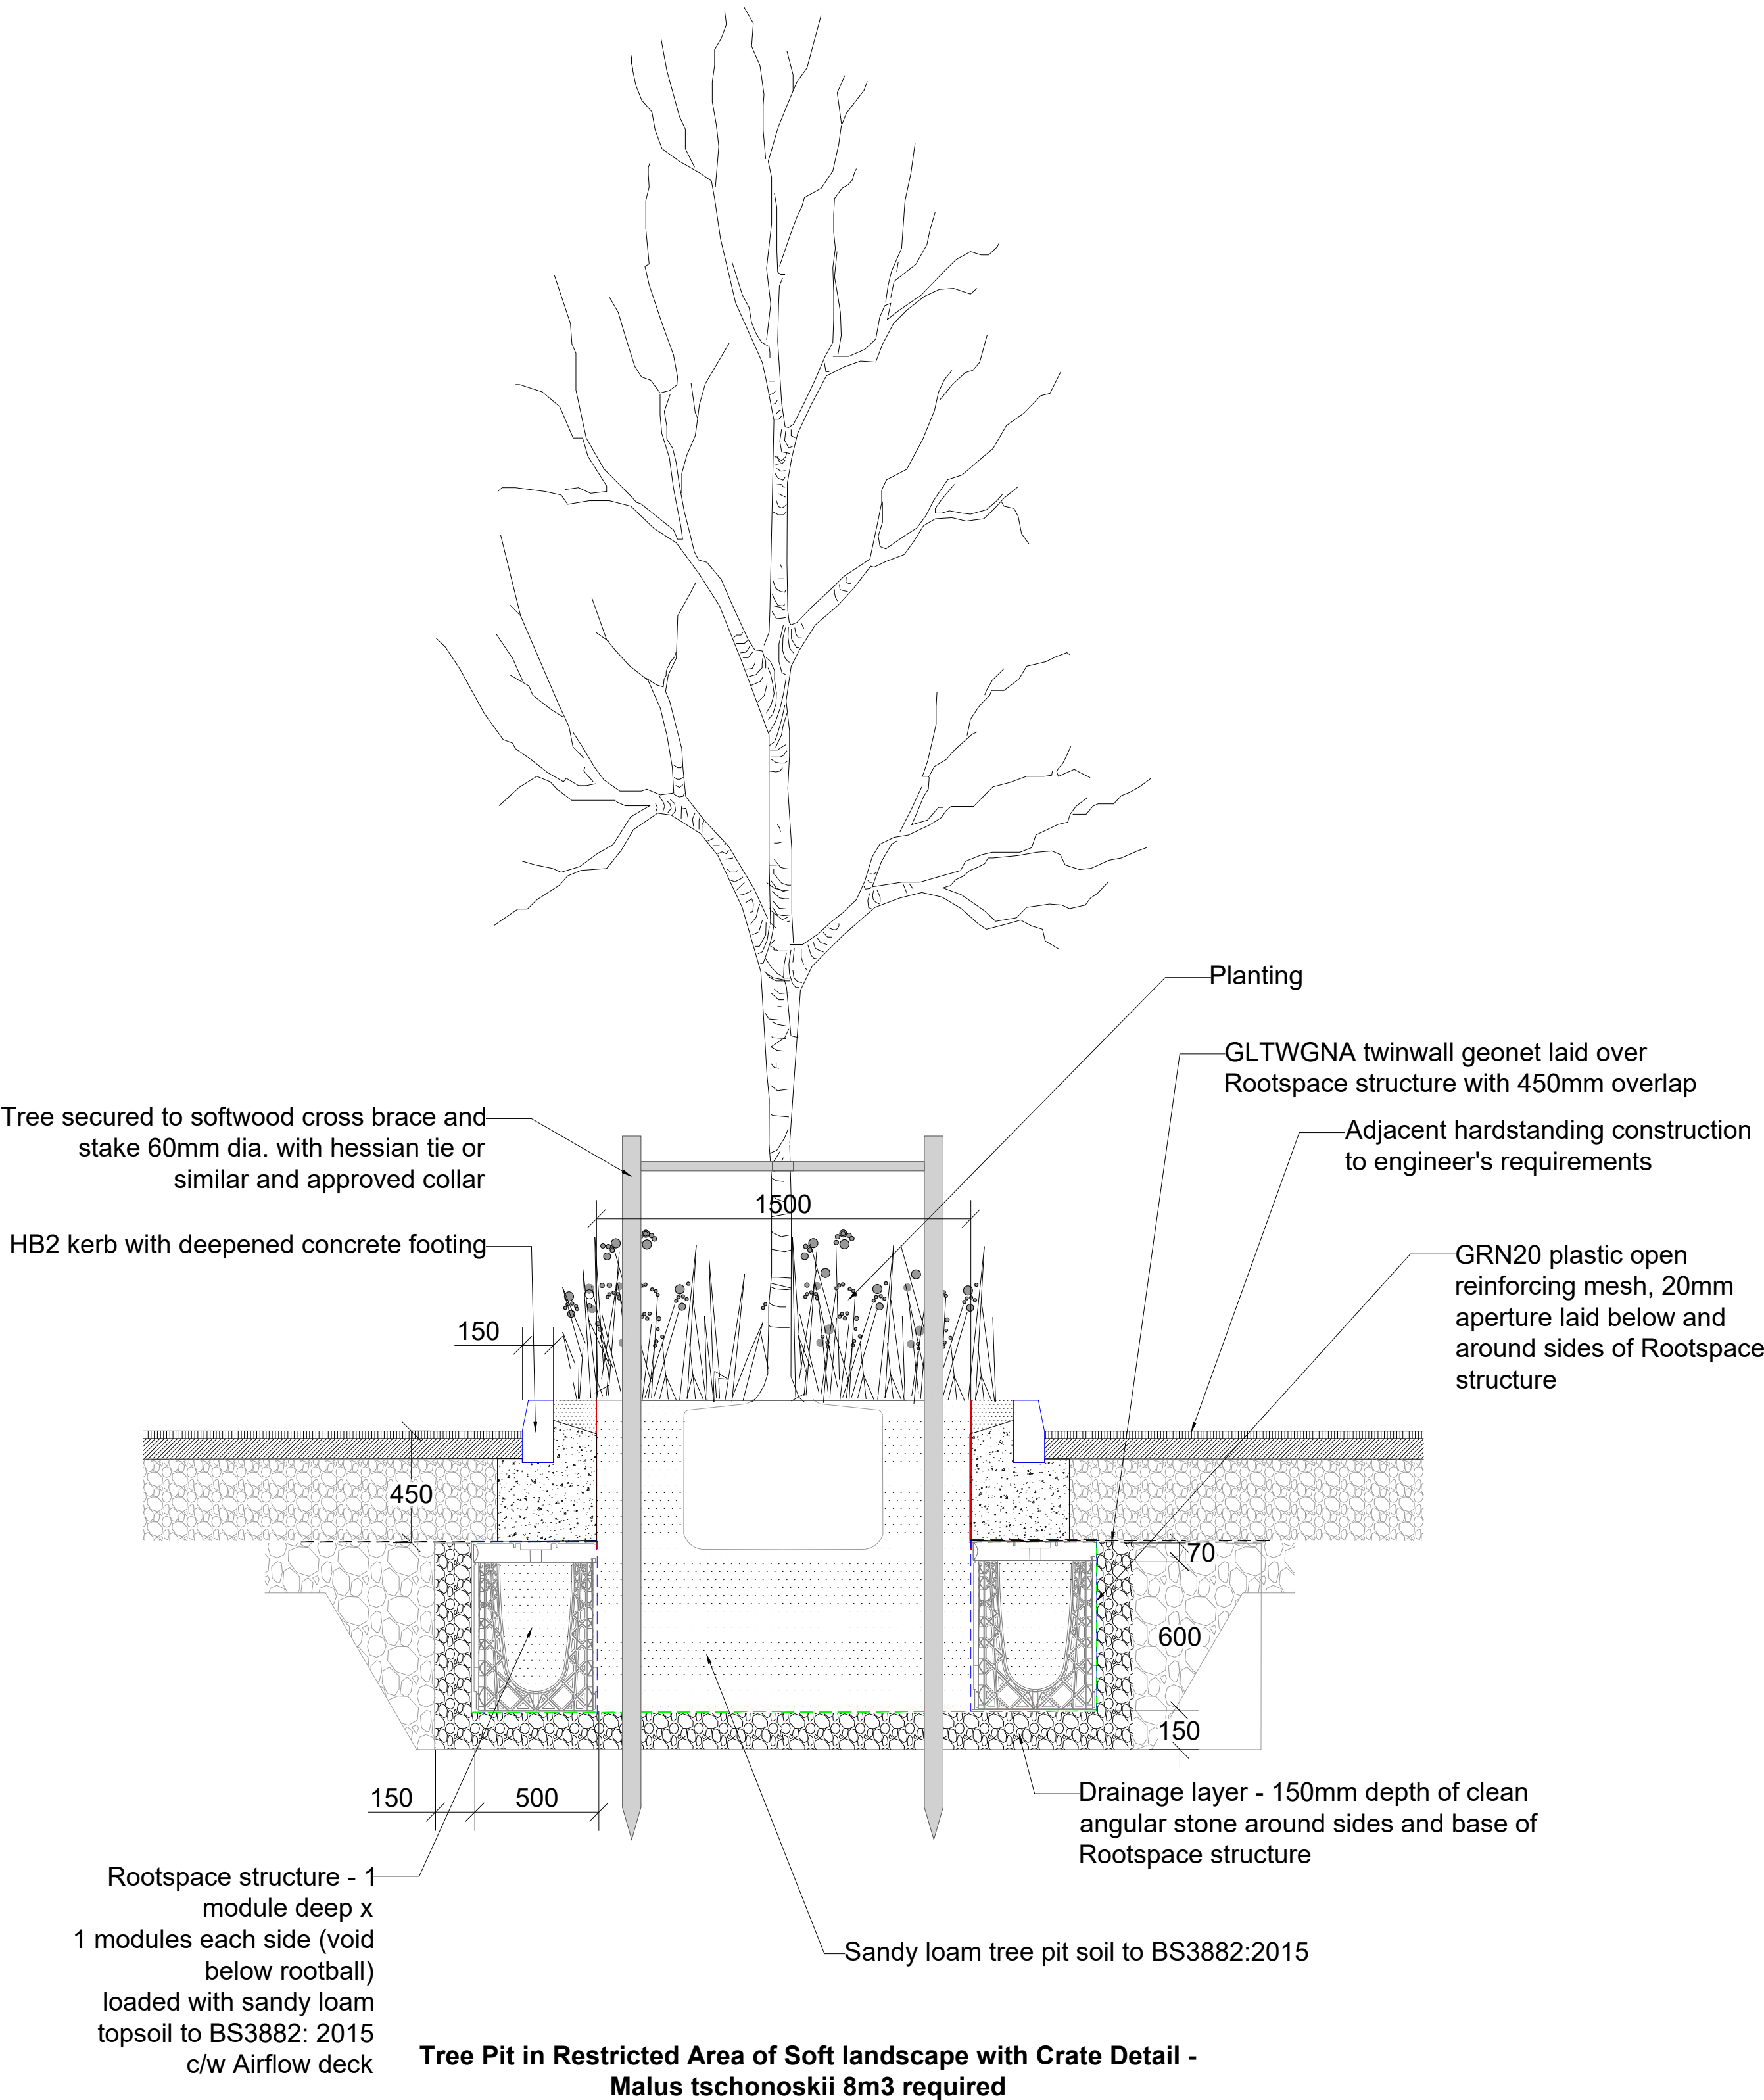

Root Cell system for Malus tschonoskii - 8m3 volume required

© 2022 RPS Group
Notes
1. This drawing has been prepared in accordance with the scope of RPS's appointment with its client and is subject to the terms and conditions of that appointment. RPS accepts no liability for any use of this document other than by its client and only for the purposes for which it was prepared and provided.
2. If received electronically it is the recipients responsibility to print to correct scale. Only written dimensions should be used.
3. Where applicable Ordnance Survey (c) Crown Copyright 2022
All rights reserved. Licence number 0100031673

Principle shows soil cell requirements.

Planting bed = 4.5m3 (Ensure topsoil/subsoil total 1m depth)

8m3 - 4.5m3 = 3.5m3 soil cells required.

Drawing shows principle only and is subject to Detailed Design to be adapted to suit the site circumstances

Principle shown to be adapted as necessary to ensure that minimum rooting volumes for each species implicated on the plan, in accordance with Green Blue Urban Soil Volume Guide v2

-	Planning Issue	JN	CP	Mar '25
Rev	Description	By	CB	Date



MAKING
COMPLEX
EASY

A TETRA TECH COMPANY

Lakesbury House, Hittingbury Road, Chandlers Ford,
Hampshire SO53 5SS
T: 02380 810 440 E: rpsso@rpsgroup.com

Client

BDW Southern Counties

Project

Parcel 8
Finchampstead

Title

Illustrative Tree Pit Details
Root Cell System in Parking Areas 2

Status

PLANNING

Drawn By

JN

PM/Checked by

CP

Job Ref

4360

Scale @ A1

1:20

Date Created

Mar 2025

RPS Drawing / Figure Number

PLN-8-5402

Rev

-

rpsgroup.com