

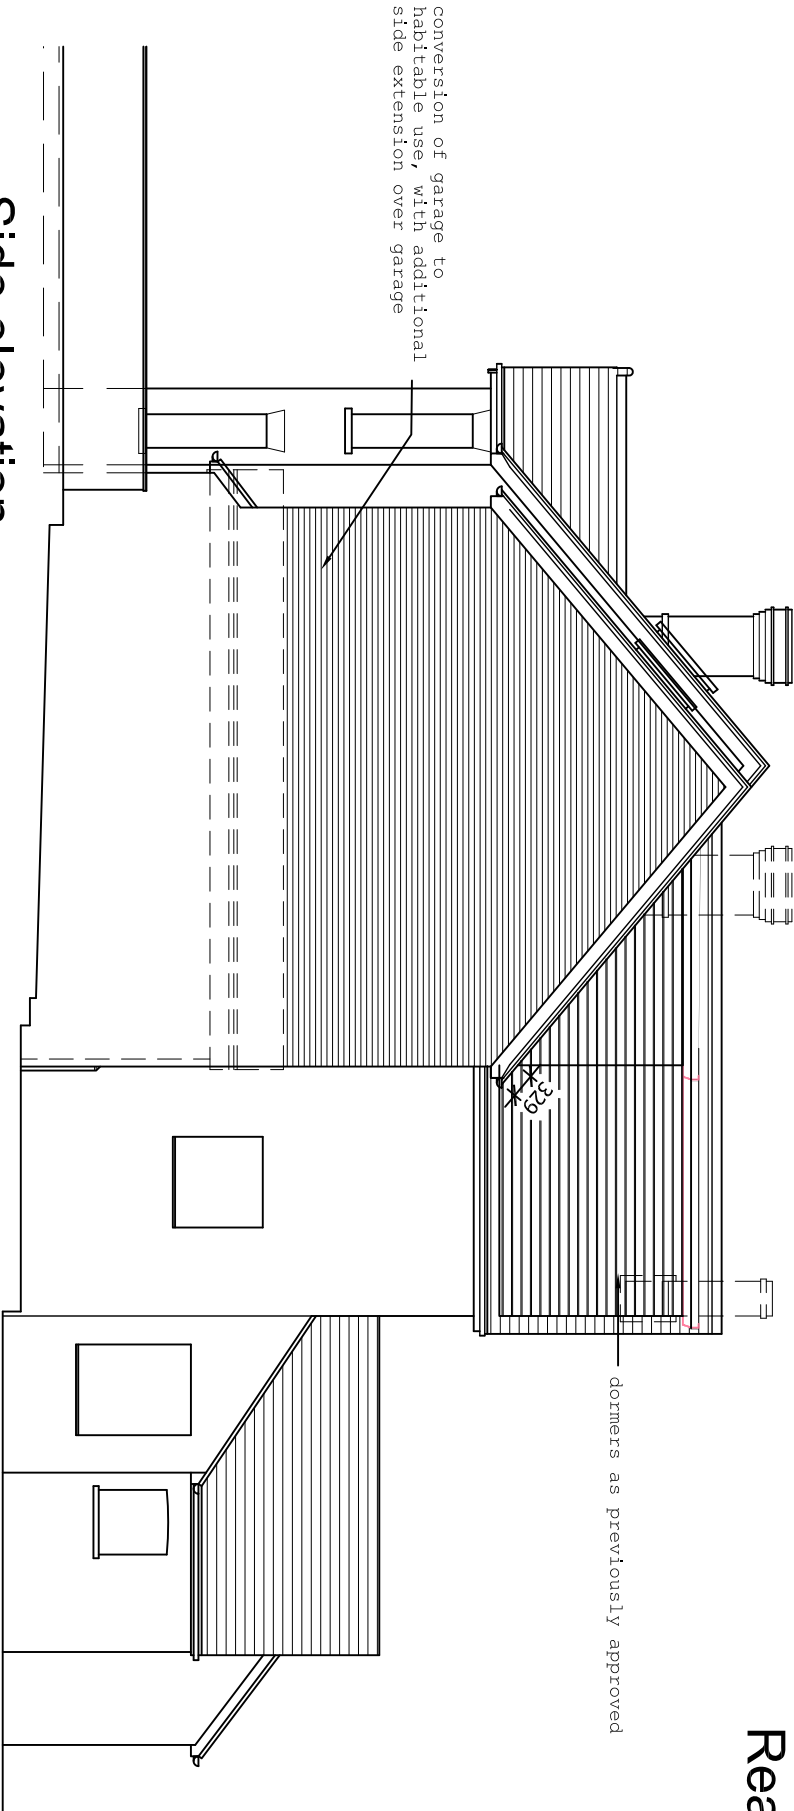


No.	Revision	Date

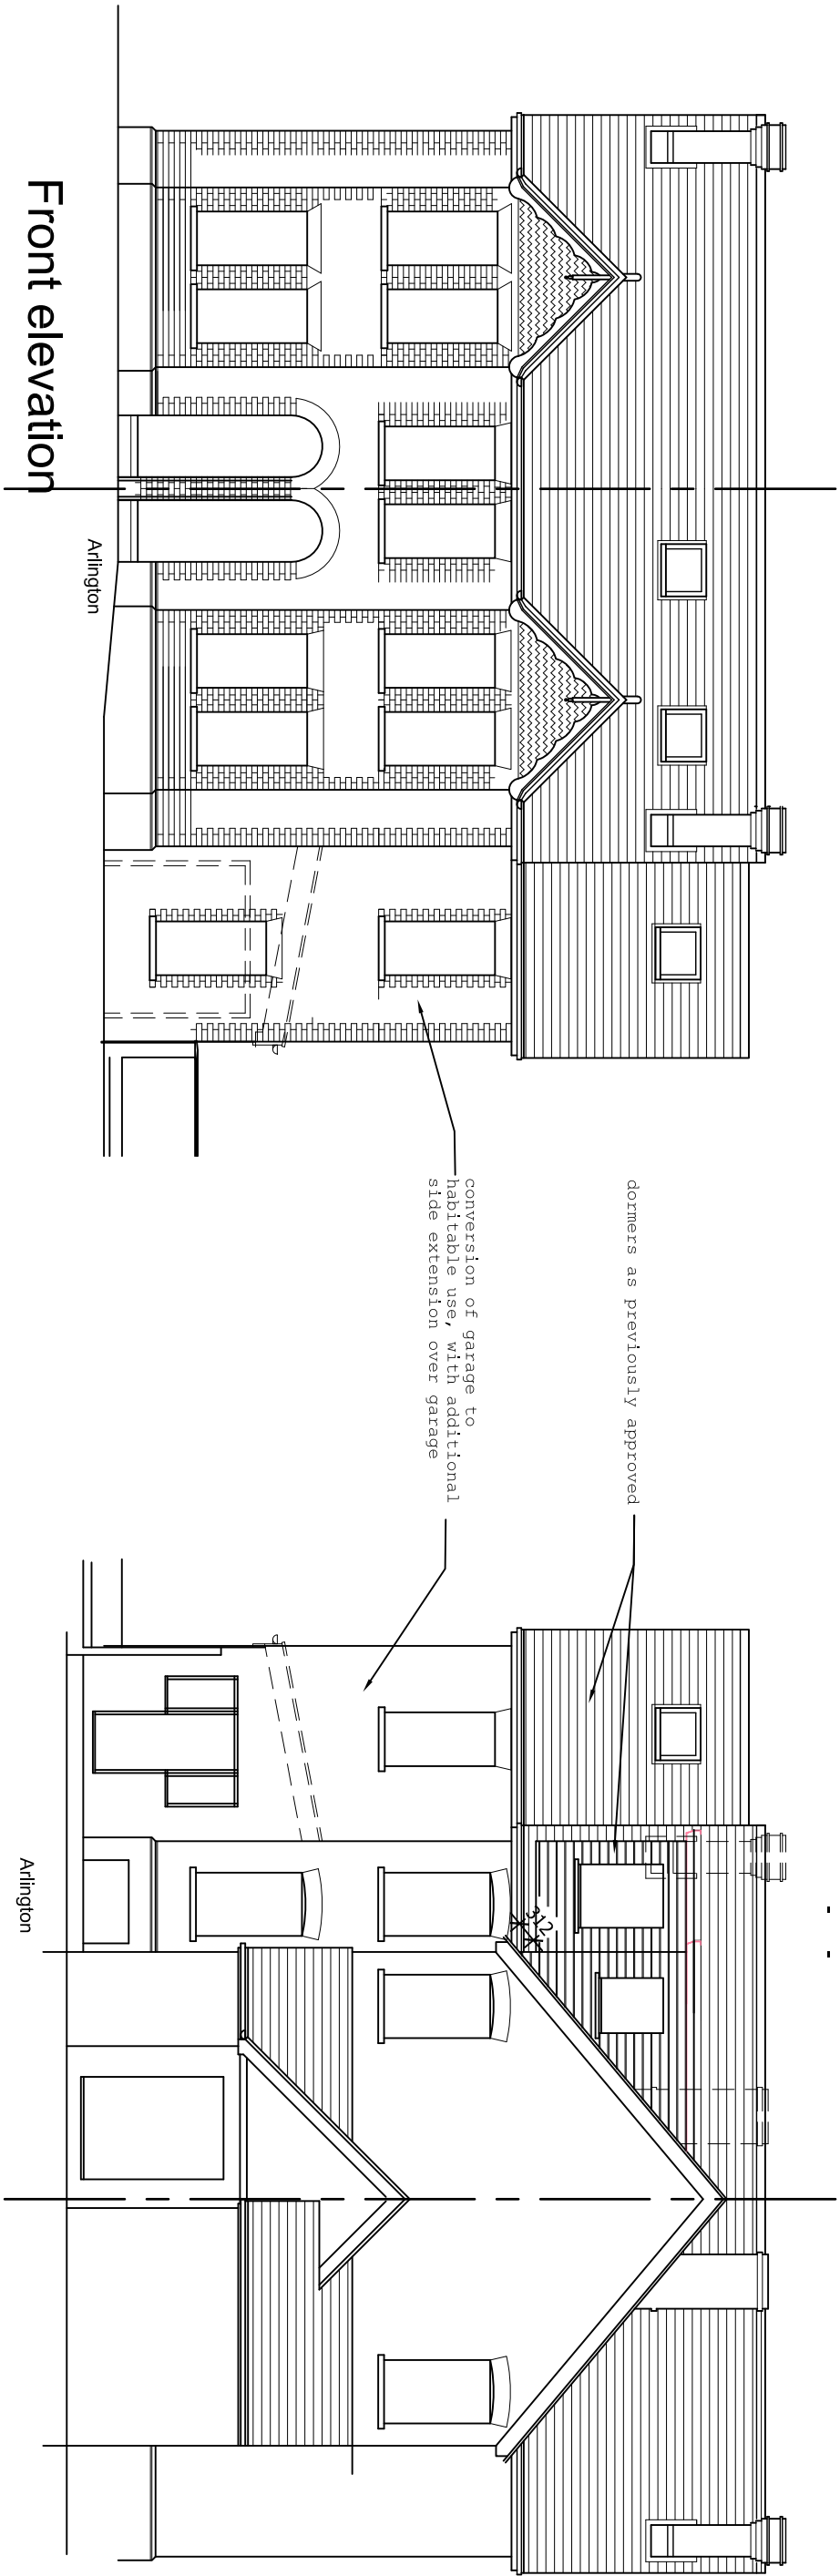


Side elevation

DRAWING SHOWING ADDITIONAL
SIDE EXTENSION OVER GARAGE,
(WITH DORMER ROOF EXTENSIONS
AS APPROVED UNDER CLP
PLANNING REF 242472
DATED 18/10/2024)

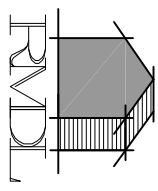

RAMMURTI DESIGN LTD
ARCHITECTURAL & PLANNING SERVICES
268 TILGHURST ROAD, READING RG30 2NE
TEL/FAX: 01189510628 MOB: 07799883574

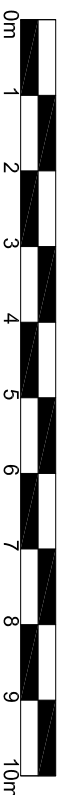

Proposed addition of side extension over garage following approval of CLP application ref 242472 relating to internal alterations and loft conversion with addition of rear dormer and roof windows

at "Arlington", Spencers Wood READING. RG7 1AE
for Mr Miah

Proposed amended elevations

Scale: 1/100
Date: March 2024

DP7a:016 Rev P1