




Proposed Entrance Plan

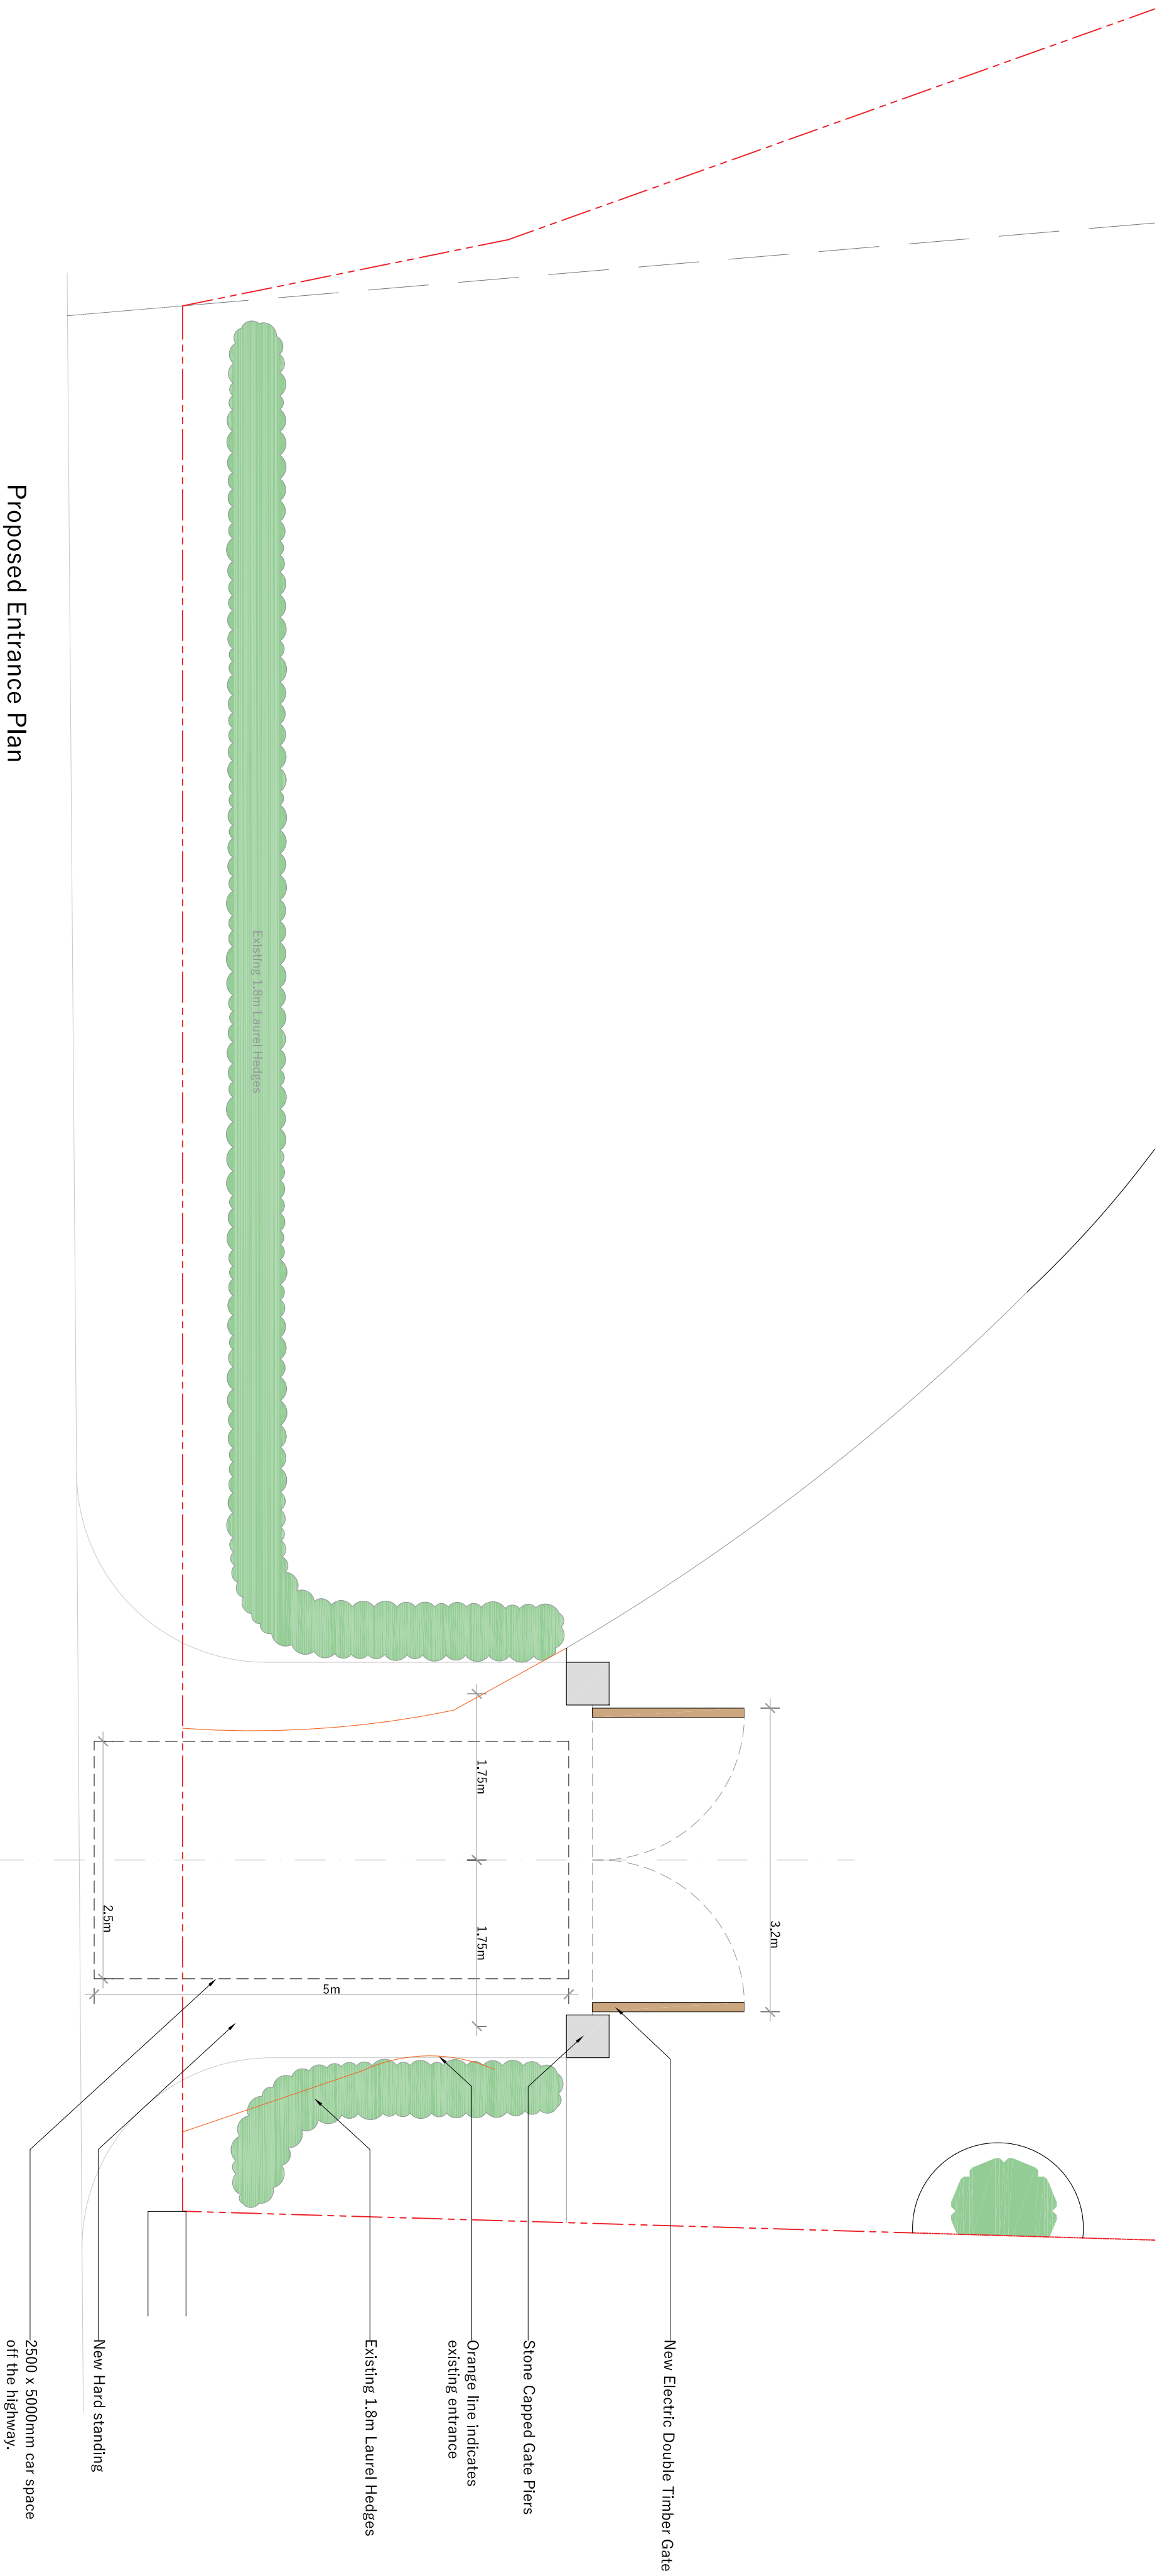

Proposed Entrance Elevation

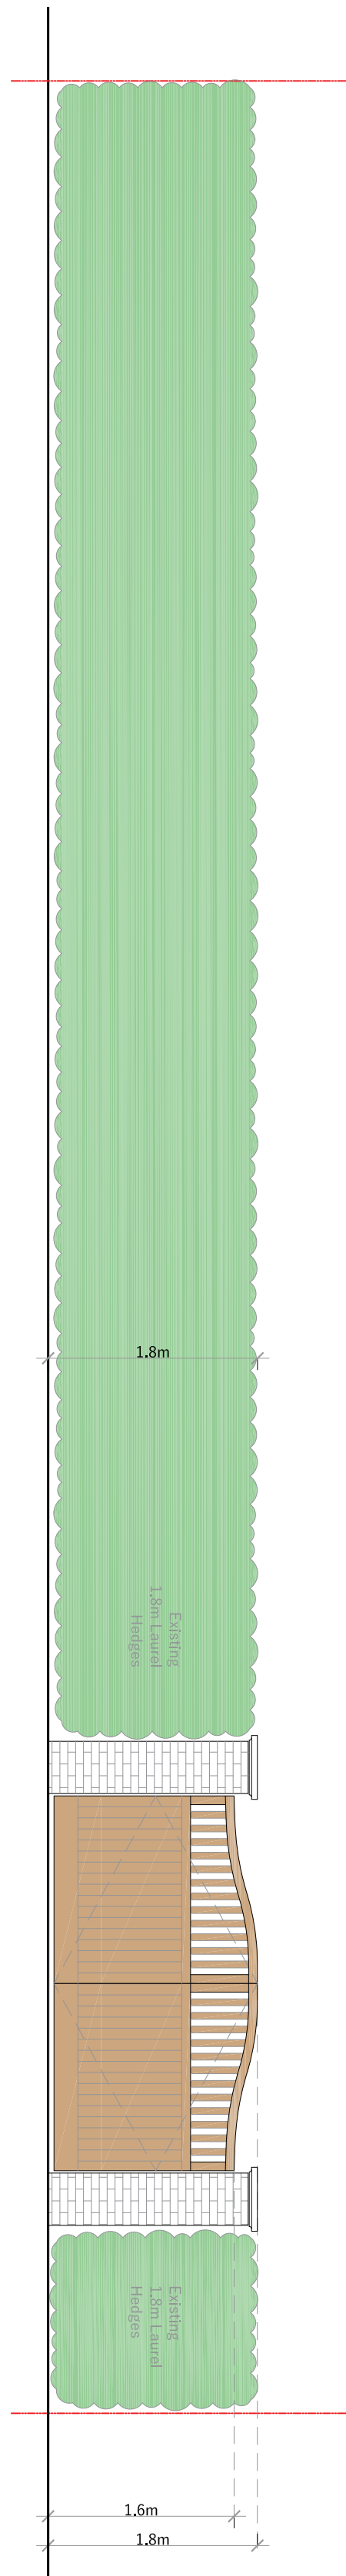

Proposed Entrance Elevation

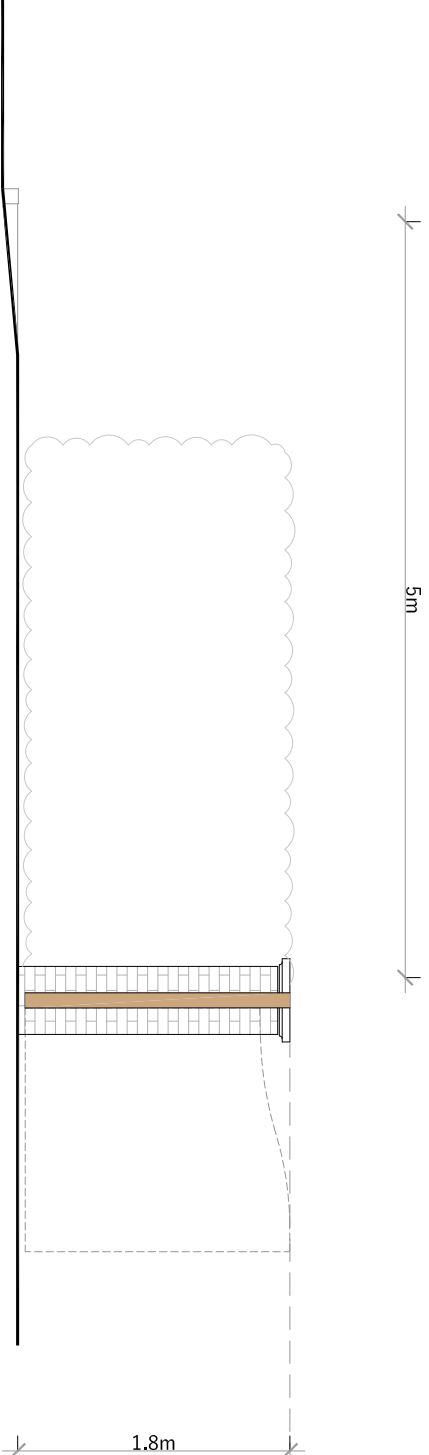

 PHILIP WADGE ARCHITECTURE		www.philipwadge.co.uk info@philipwadge.co.uk 01635 736440	
PROJECT Rooft Enlargement (invoking gable frontage to replace existing dormers, and new entrance gates)		AT Lancanbria, Basingstoke Road, Swallowfield, Reading, Wokingham, RG7 1PY	
CLIENT			
TITLE PROPOSED ENTRANCE GATES		DATE 13/01/25	
SCALE 1:50 @ A1 1:100 @ A3	DRAWING NUMBER 23027/PL017	Rev C	
All Rights Reserved © Philip Wadge Associates Ltd 2025			