


Proposed Block Plan

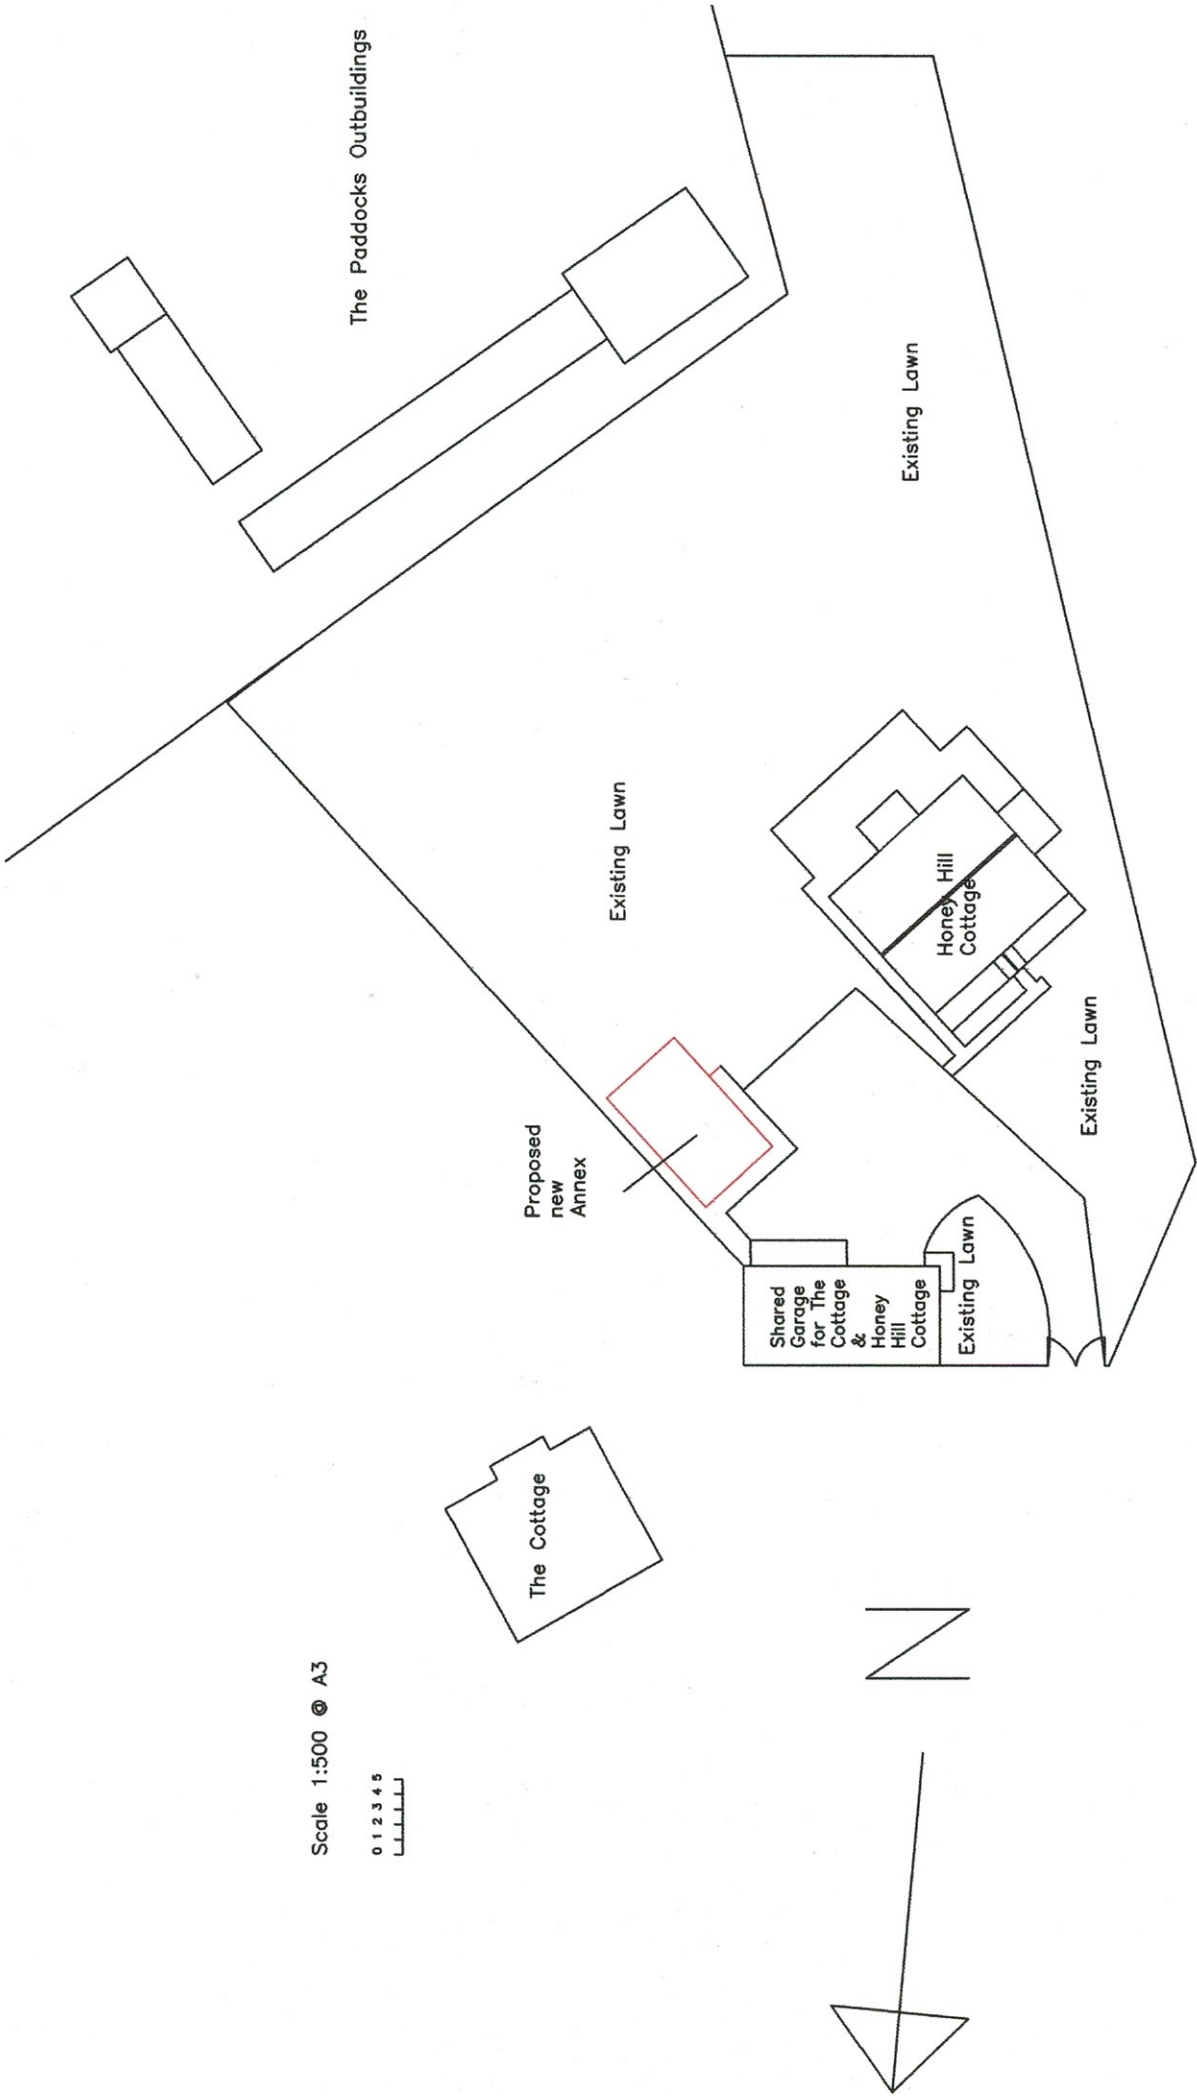

Scale 1:500 @ A3

0 1 2 3 4 5

PROPOSED NEW ANNEX

HONEY HILL COTTAGE,
HONEY HILL,
WOKINGHAM,
RG40 3BE

PROPOSED BLOCK PLAN
(v3 29/9/2024)

SCALE @A3 1:500