14.JUN.2000* 1748

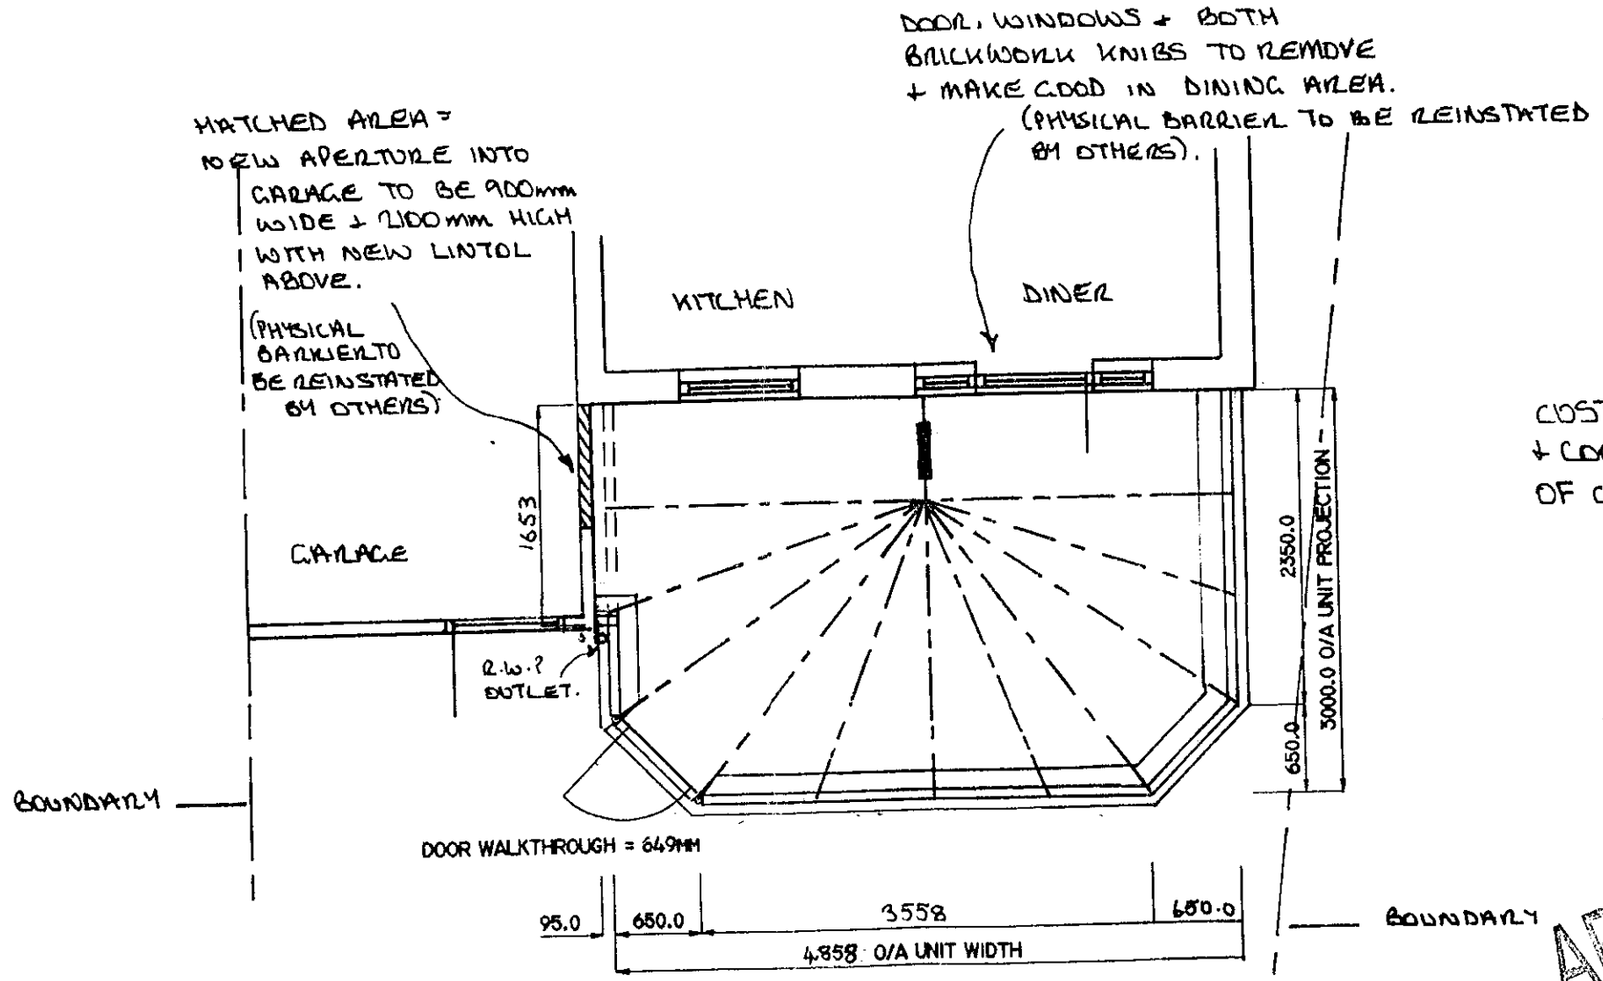

CUSTOMER TO MOVE BOILER & COOKER HOOD VENT TO OUTSIDE OF CONSERVATORY.

APPROVED

Customers Signature	Date	Drawing No.	Unit Elevation.	Scale..	Drawn..
....H. Whittingha.....	2.6.00	099/01697	PLAN LAYOUT / ROOF DETAILS.	1:50	NJT
				Date.. 03/05/00	Surveyor. S. HOYCTON

14 JUN 2000 1748

FITTERS NOTE:

EXISTING BOX AT BOTTOM OF EAVES FROM GARAGE WILL REQUIRE CUTTING BACK TO ALLOW BOX GUTTER TO FIT BACK TO WALL.

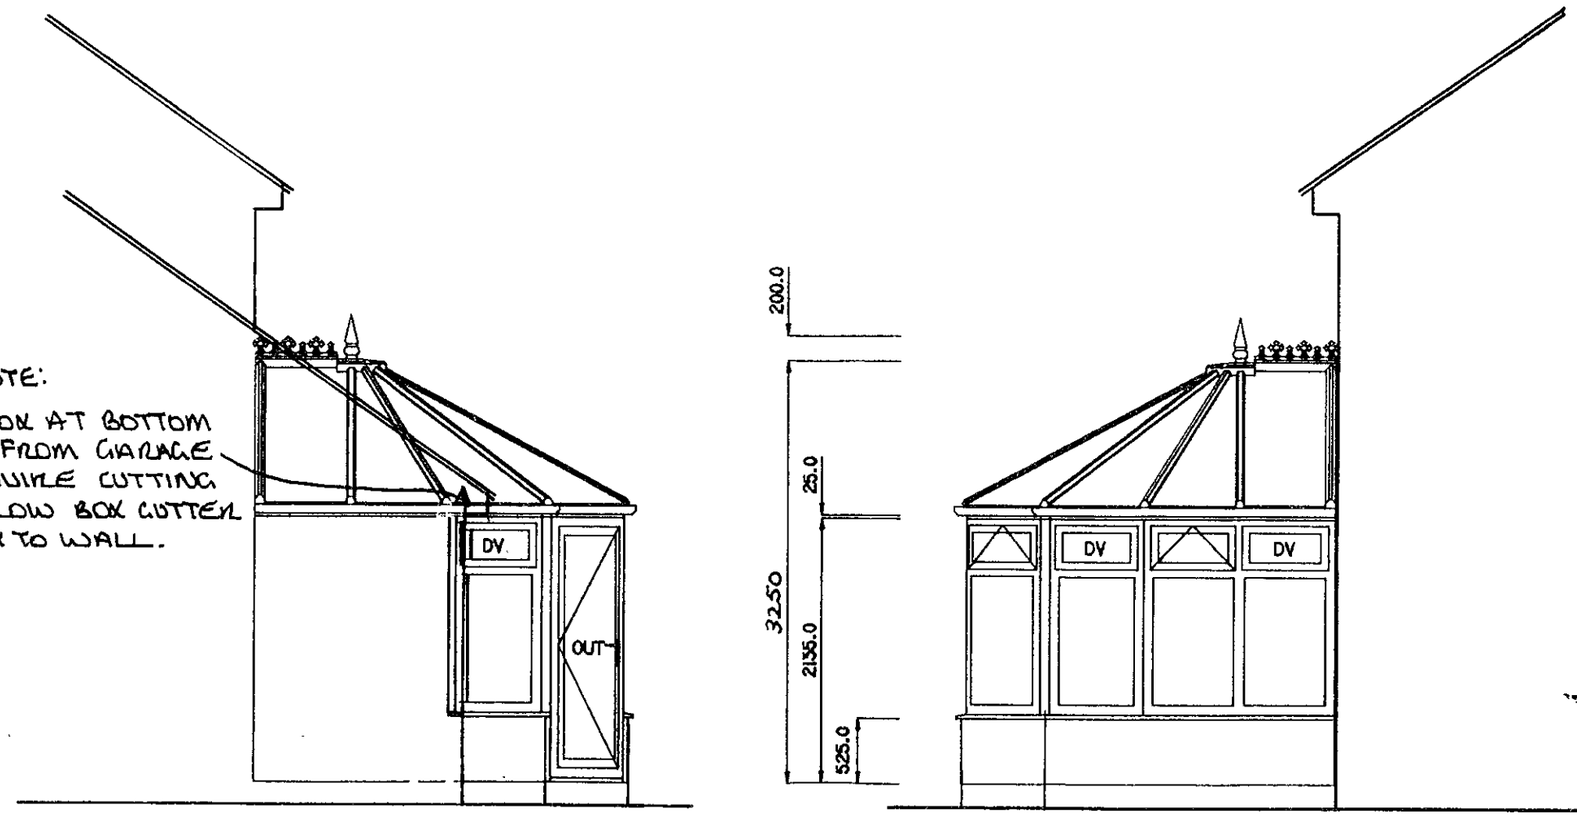

APPROVED

Customers Signature	Date	Drawing No.	Property Elevation:	Unit Elevation:	Scale..	Drawn..
H. Whittingham	2/6/00	099/01697	SIDE ELEVATIONS.	SIDE ELEVATIONS.	1:50	NJT
					Date.. 03/05/00	Surveyor. S. HORTON

14. JUN. 2000* 1748

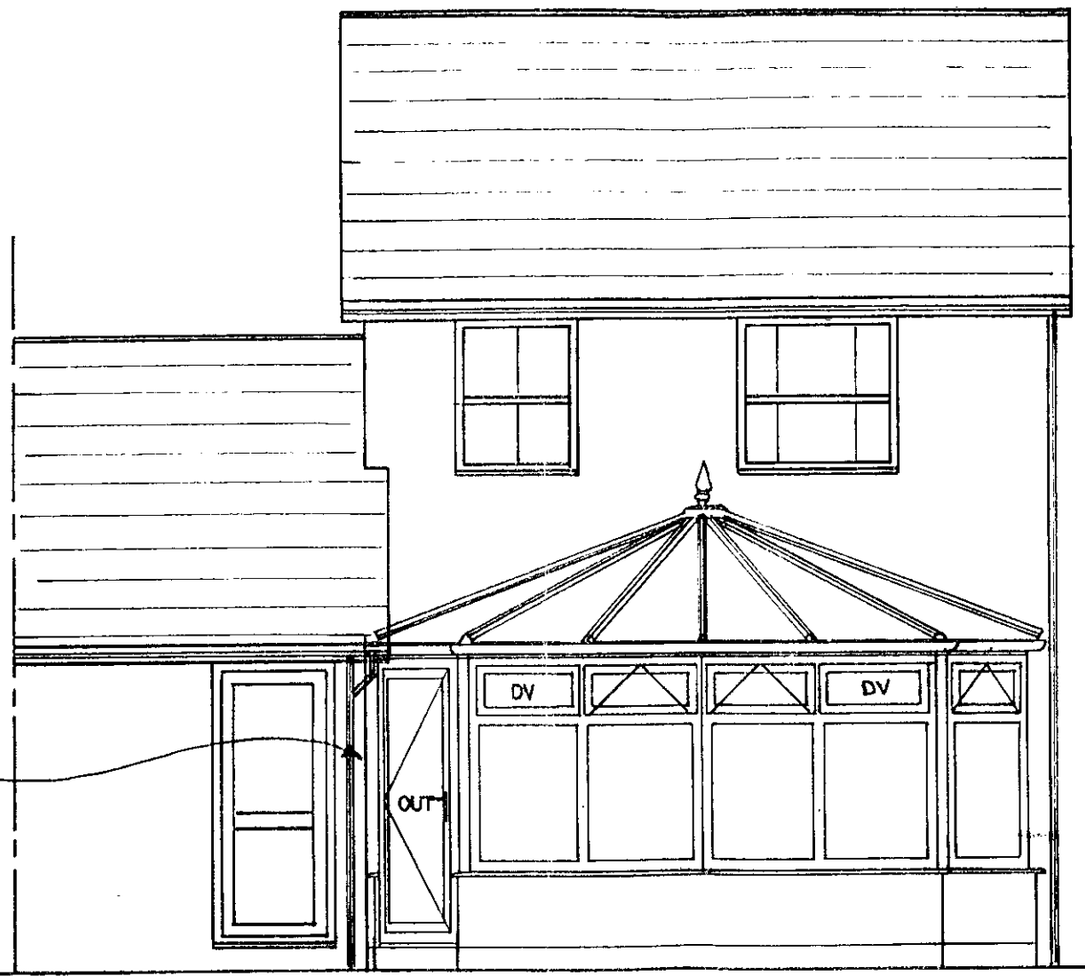

PVCU BOX GUTTER INFILL

APPROVED
APPROVED

SPECIFICATION:
1 NO. SINGLE DOOR WHERE SHOWN (OPENING OUT)
4 NO. FANLIGHT VENTS WHERE SHOWN
5 NO. DUMMY VENTS WHERE SHOWN (DV)
525MM BASEWALL
RIDGEFLOW REQUIRED
DENTIL MOULDING REQUIRED
[illegible]

Customers Signature	Date	Drawing No.	Property Elevation:	Unit Elevation:	Scale..	Drawn..
..J.. Whittingham.....	2/6/00	099/01697	REAR ELEVATION	FRONT ELEVATION.	1:50	NJT
					Date.. 03/05/00	Surveyor. S. HORTON

- 14 JUN 2000 * 1748

DWG: ENGNTBW	REV: C

SURVEYORS BASE PLAN

(TO ACCOMPANY ACTUAL BASE PLAN PROVIDED BY CONSERVATORY ADMIN.)

NOTES

1. ALL DIMENSIONS IN MILLIMETRES AND TO BE CHECKED ON SITE PRIOR TO COMMENCEMENT OF WORK.
2. ONLY FIGURED DIMENSIONS TO BE TAKEN FROM THIS DRAWING.
3. DO NOT SCALE OFF DRAWING.
4. ANY EXISTING BRICK VENTS TO BE DUCTED THROUGH PROPOSED BASE.
5. GROUND LEVEL TO BE LOWERED LOCALLY TO GIVE REQUIRED CLEARANCE FOR D.P.C.
6. SURFACE WATER TO BE DISCHARGED VIA NEW 68 DIA. RAINWATER DOWN PIPE AND SHOED INTO GRATING OVER GULLEY AND INTO 100 DIA. UPVC DRAIN BEDDING ON PEA-SHINGLE TO FALL 1:40 min INTO NEW SOAKAWAY 5.0 m. MIN. AWAY FROM BUILDINGS, TO BE FILLED WITH HARDCORE, AGGREGATE AND PEA GRAVEL.
7. BUILD NEW 525 mm (7 COURSE) BASE WALL ABOVE D.P.C LEVEL OF UNIT.
   BASE WALL TO BE CONSTRUCTED IN 100 MM THICK BLOCKWORK/BRICKWORK INTERNALLY, 50 MM THICK CAVITY FILLED WITH FIBREGLASS INSULATION BATS, 100 MM THICK BRICKWORK EXTERNALLY, AND TO INCORPORATE D.P.C MIN 150 MM ABOVE GROUND LEVEL AND TO INCLUDE "BUTTERFLY" GALVANISED WIRE TYPE WALL TIES STAGGERED 900 MMM HORIZONTALLY, 450 MM VERTICALLY AND TO BE DOUBLED UP AROUND CORNERS AND REVEALS.
   CLOSE INTERNAL SKIN AT JAMBS AGAINST 150 MM WIDE D.P.C
   CAVITY BELOW GROUND LEVEL TO BE FILLED WITH LEAN MIX CONCRETE TO WITHIN 150 MM. OF D.P.C. LEVEL OF UNIT.
   ALL NEW VISIBLE BRICKWORK, INCLUDING BRICKWORK BELOW D.P.C. LEVEL AND ABOVE EXTERNAL GROUND LEVEL TO PERIMETER OF UNIT TO MATCH EXISTING HOUSE BRICKWORK (WHERE POSSIBLE).
8. GROUND CONDITIONS

LONDON BLUE CLAY (MIN 900 DEPTH ADVISED).

DPC OF BASE TO BE AT SAME LEVEL AS HOUSE D.P.C

OVERSITE TO BE 55mm LOWER THAN EXISTING FINISHED FLOOR LEVEL.

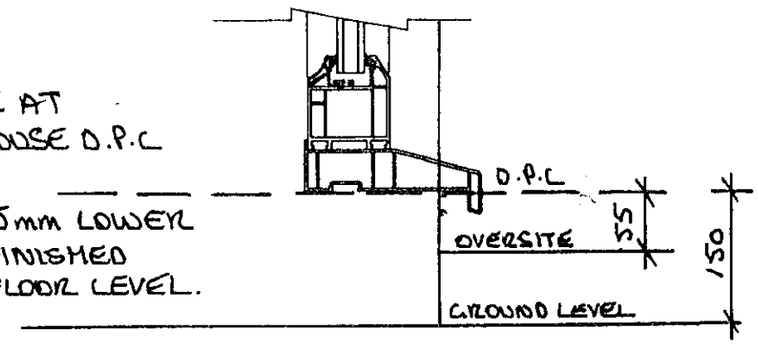

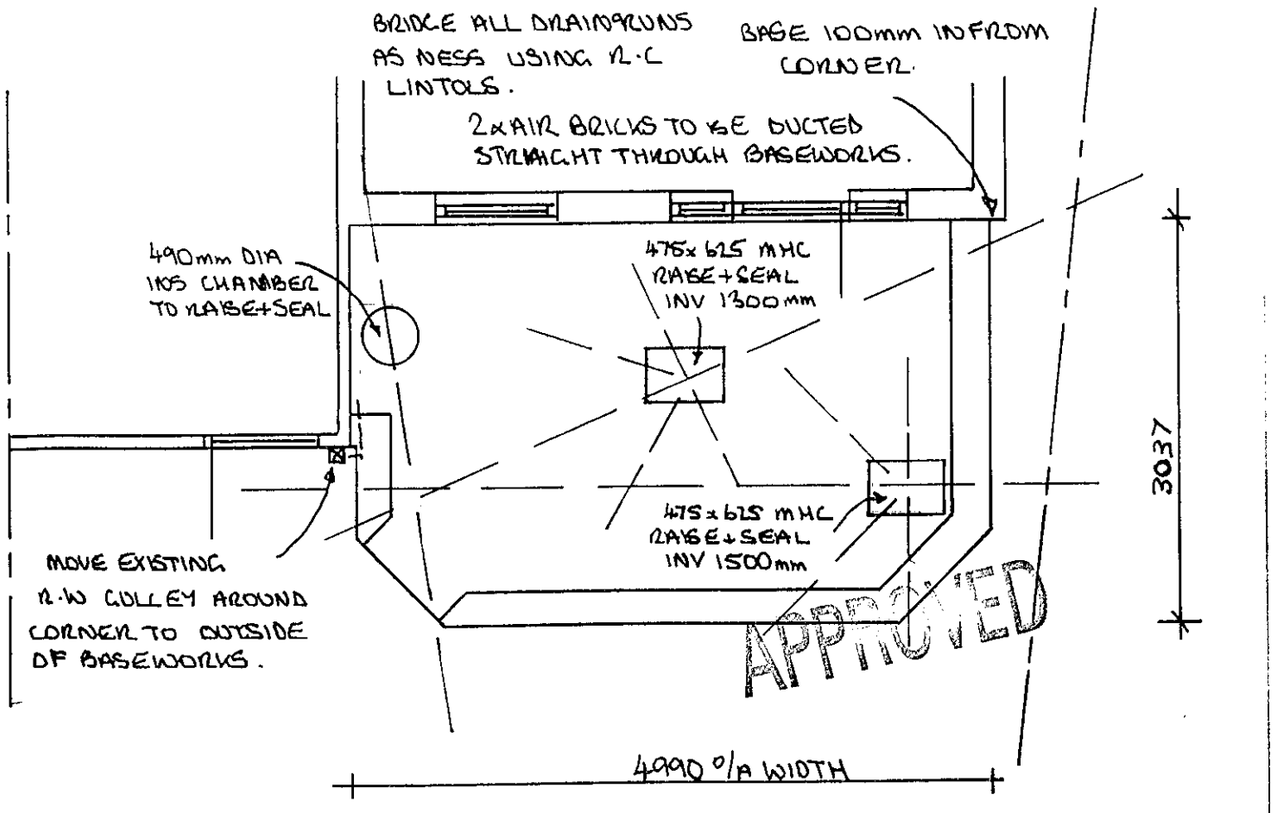

NOTE- BUILDER ENSURE EXISTING WALLS ARE PLUMB PRIOR TO COMMENCEMENT OF BASEWORKS.

Customers Signature	Date		Drawing No.	Unit Elevation.	Scale..	Drawn..
...H...whitwigh.....	.2/6/00		099/01697	BASE LAYOUT.	1:50	NJT
					Date.. 03/05/00	Surveyor. S.HORTON

14.JUN.2000* 1748

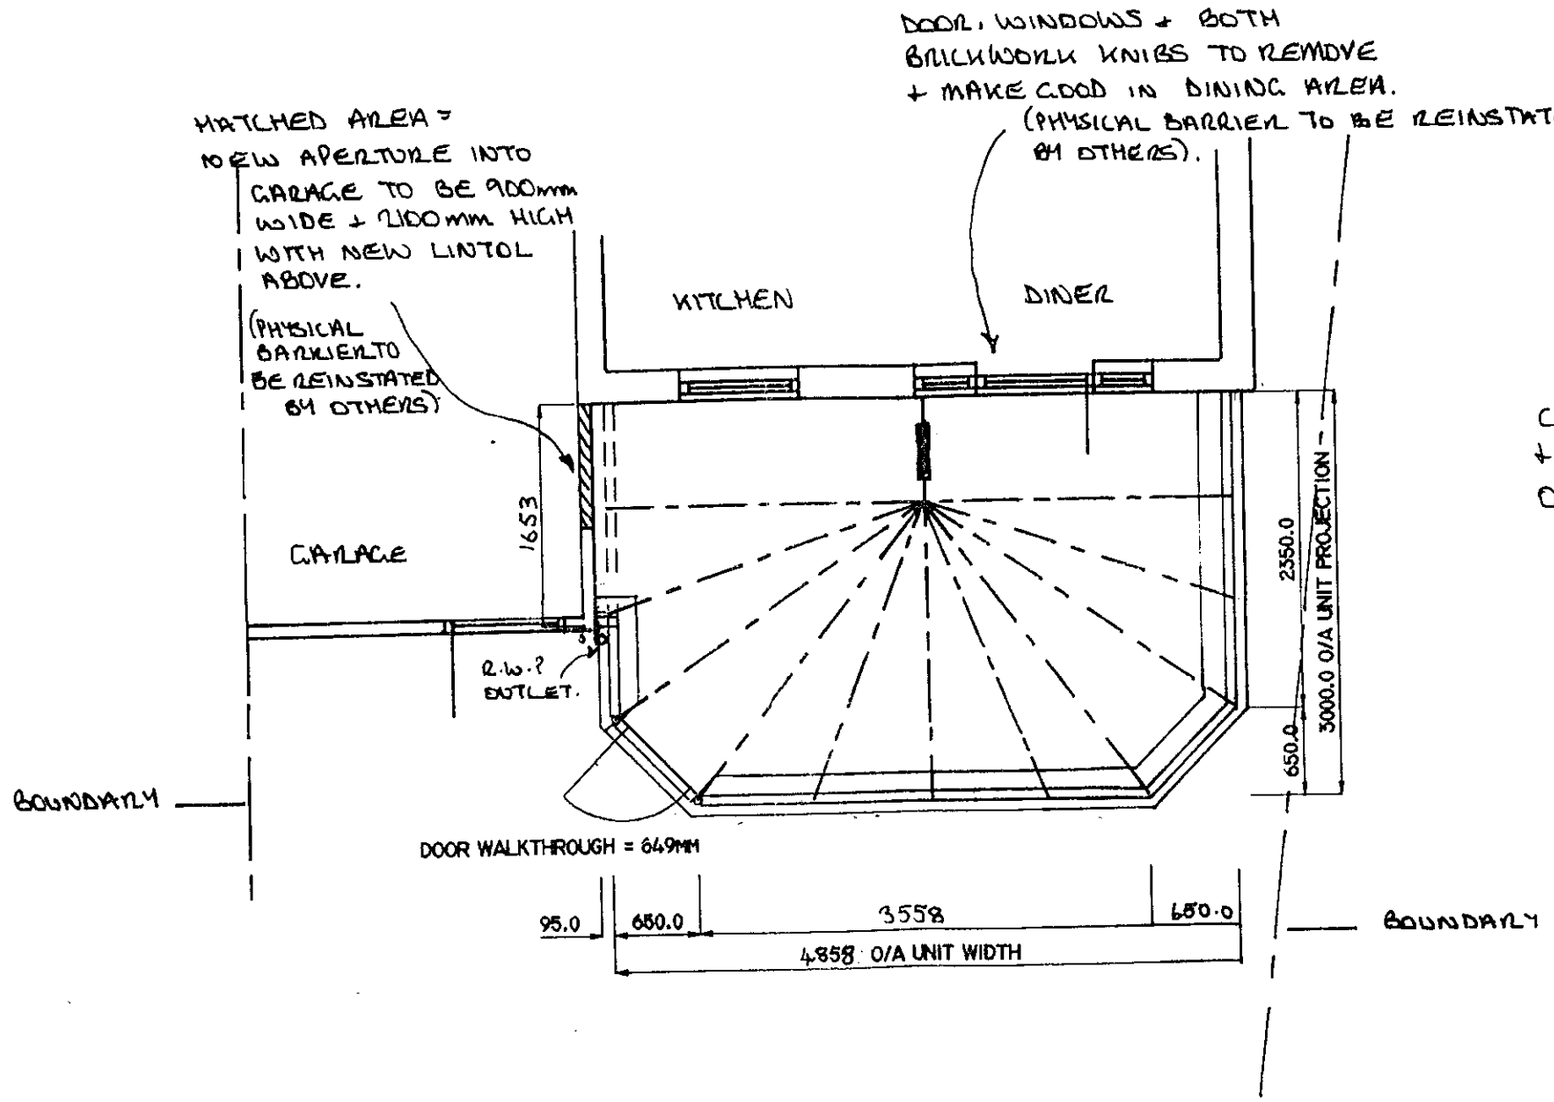

APPROVED

CUSTOMER TO MOVE BOILER + COOKER HOOD VENT TO OUTSIDE OF CONSERVATORY.

Customers Signature	Date	Drawing No.	Unit Elevation.	Scale..	Drawn..
H. Whittingham	2/6/00	099/01697	PLAN LAYOUT / ROOF DETAILS.	1:50	NJT
				Date.. 03/05/00	Surveyor. S. HORTON

14.JUN.2000* 1748



PVCU BOX GUTTER INFILL

APPROVED

SPECIFICATION:
1 NO. SINGLE DOOR WHERE SHOWN (OPENING OUT)
~~4~~ NO. FANLIGHT VENTS WHERE SHOWN
5 NO. DUMMY VENTS WHERE SHOWN (DV)
525MM BASEWALL
RIDGEFLOW REQUIRED
DENTIL MOULDING REQUIRED
~~[illegible]~~

Customers Signature	Date	Drawing No.	Property Elevation:	Unit Elevation:	Scale..	Drawn..
..J.J...Whittingham.....	2/6/00	099/01697	REAR ELEVATION	FRONT ELEVATION.	1:50	NJT
					Date.. 03/05/00	Surveyor. S.HOULTON

14.JUN.2000* 1748

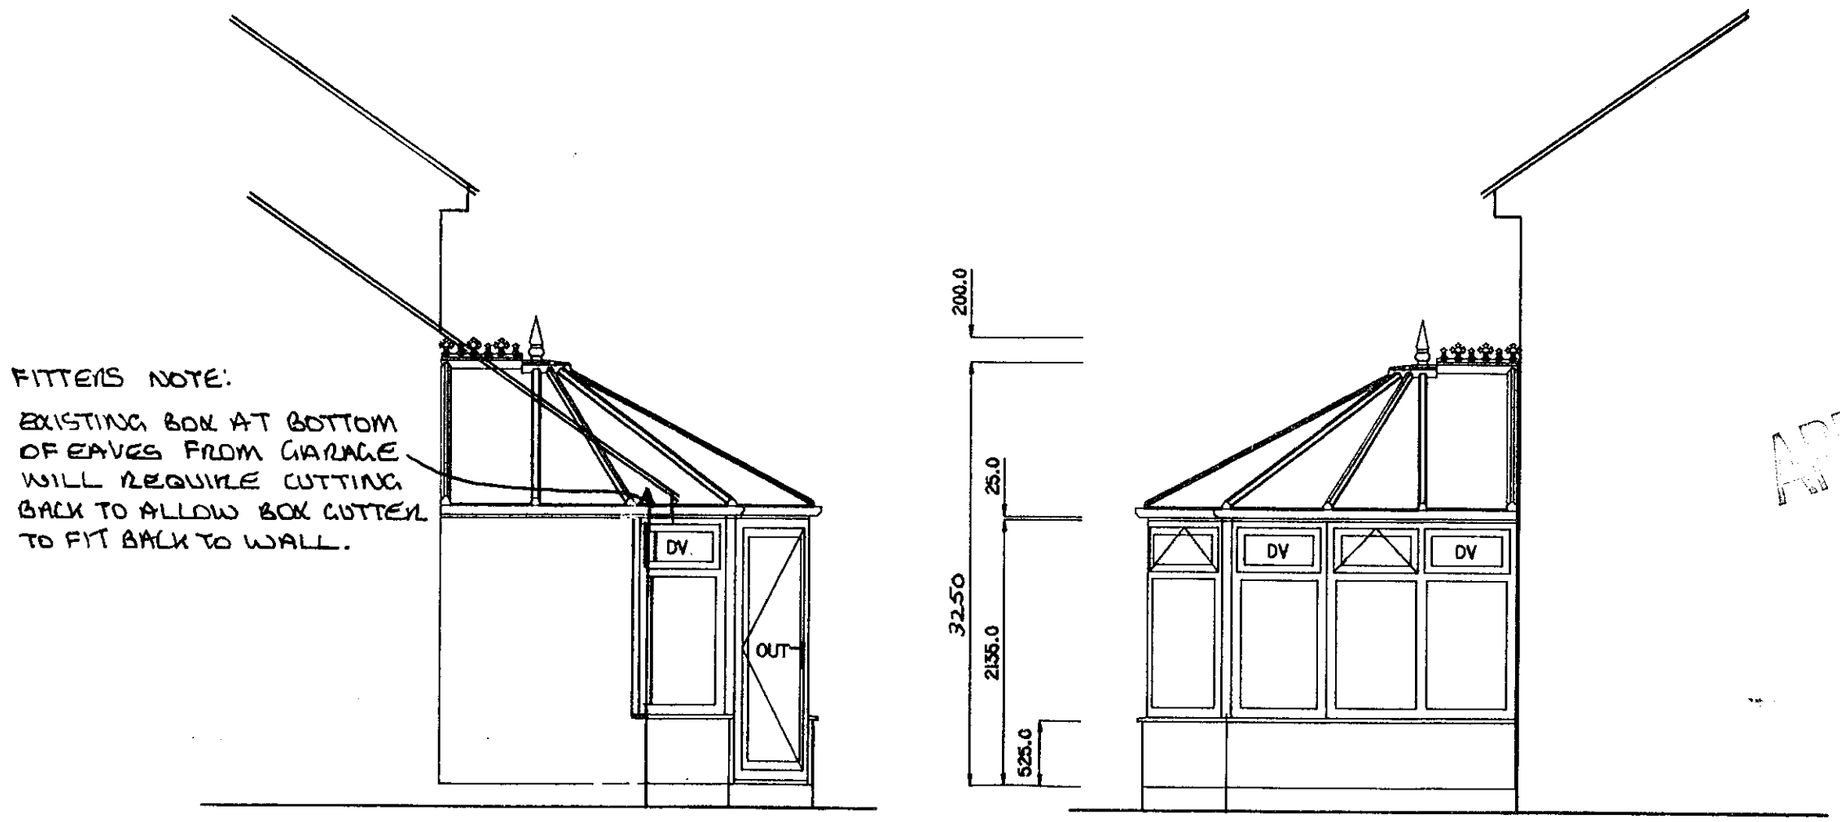

APPROVED

Customers Signature	Date	Drawing No.	Property Elevation:	Unit Elevation:	Scale..	Drawn..
H. Whittingham	2/6/00	099/01697	SIDE ELEVATIONS.	SIDE ELEVATIONS.	1:50	NJT
					Date.. 03/05/00	Surveyor. S. MORTON

DWG: ENGNTBW	REV: C

SURVEYORS BASE PLAN

(TO ACCOMPANY ACTUAL BASE PLAN PROVIDED BY CONSERVATORY ADMIN.)

NOTES

1. ALL DIMENSIONS IN MILLIMETRES AND TO BE CHECKED ON SITE PRIOR TO COMMENCEMENT OF WORK.
2. ONLY FIGURED DIMENSIONS TO BE TAKEN FROM THIS DRAWING.
3. DO NOT SCALE OFF DRAWING.
4. ANY EXISTING BRICK VENTS TO BE DUCTED THROUGH PROPOSED BASE.
5. GROUND LEVEL TO BE LOWERED LOCALLY TO GIVE REQUIRED CLEARANCE FOR D.P.C.
6. SURFACE WATER TO BE DISCHARGED VIA NEW 68 DIA. RAINWATER DOWN PIPE AND SHOED INTO GRATING OVER GULLEY AND INTO 100 DIA. UPVC DRAIN BEDDING ON PEA-SHINGLE TO FALL 1:40 min INTO NEW SOAKAWAY 5.0 m. MIN. AWAY FROM BUILDINGS, TO BE FILLED WITH HARDCORE, AGGREGATE AND PEA GRAVEL.
7. BUILD NEW 525 mm (7 COURSE) BASE WALL ABOVE D.P.C LEVEL OF UNIT.
   BASE WALL TO BE CONSTRUCTED IN 100 MM THICK BLOCKWORK/BRICKWORK INTERNALLY, 50 MM THICK CAVITY FILLED WITH FIBREGLASS INSULATION BATS, 100 MM THICK BRICKWORK EXTERNALLY, AND TO INCORPORATE D.P.C MIN 150 MM ABOVE GROUND LEVEL AND TO INCLUDE "BUTTERFLY" GALVANISED WIRE TYPE WALL TIES STAGGERED 900 MMM HORIZONTALLY, 450 MM VERTICALLY AND TO BE DOUBLED UP AROUND CORNERS AND REVEALS.
   CLOSE INTERNAL SKIN AT JAMBS AGAINST 150 MM WIDE D.P.C
   CAVITY BELOW GROUND LEVEL TO BE FILLED WITH LEAN MIX CONCRETE TO WITHIN 150 MM. OF D.P.C. LEVEL OF UNIT.
   ALL NEW VISIBLE BRICKWORK, INCLUDING BRICKWORK BELOW D.P.C. LEVEL AND ABOVE EXTERNAL GROUND LEVEL TO PERIMETER OF UNIT TO MATCH EXISTING HOUSE BRICKWORK (WHERE POSSIBLE).
8. GROUND CONDITIONS

LONDON BLUE CLAY (MIN 900 DEPTH ADVISED).

DPC OF BASE TO BE AT SAME LEVEL AS HOUSE D.P.C

OVERSITE TO BE 55mm LOWER THAN EXISTING FINISHED FLOOR LEVEL.

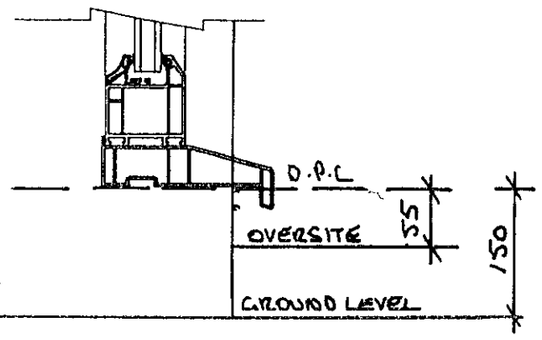

14.JUN.2000* 1748

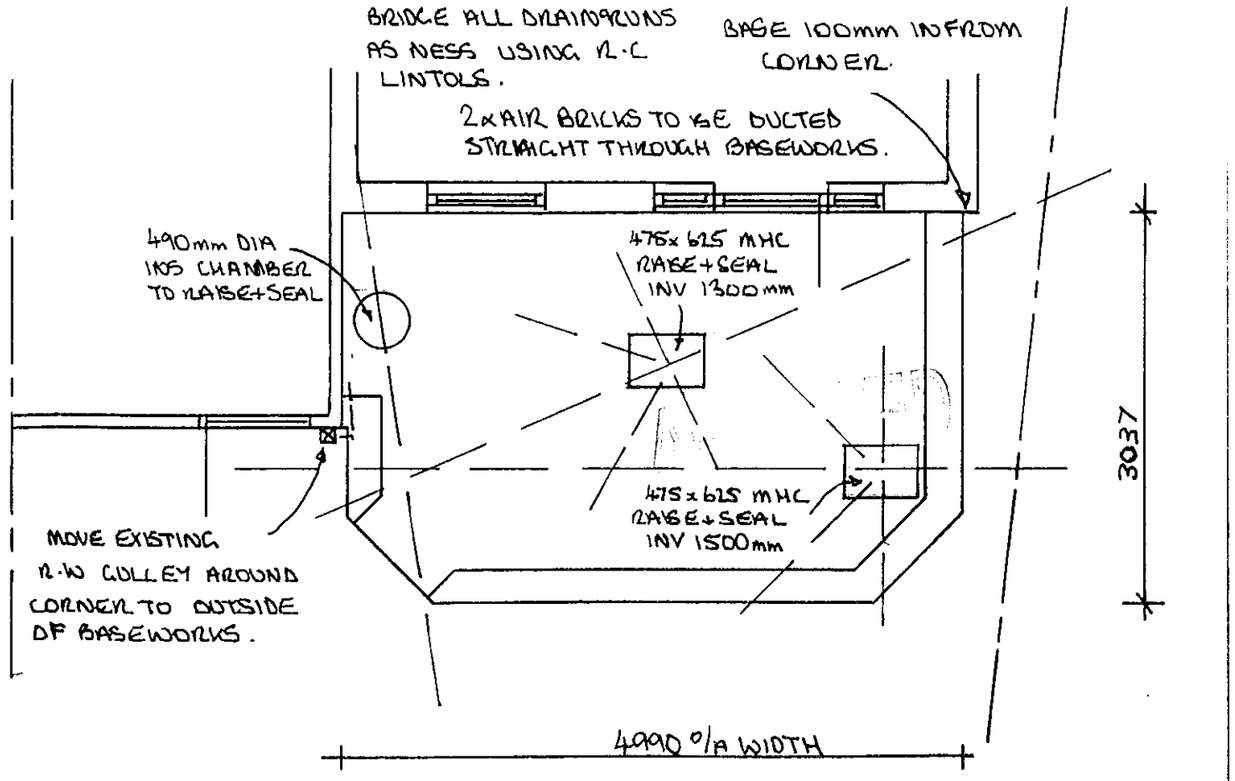

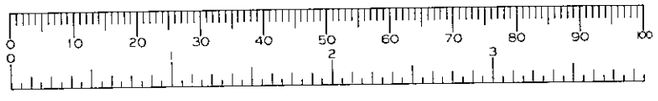

NOTE- BUILDER ENSURE EXISTING WALLS ARE PLUMB PRIOR TO COMMENCEMENT OF BASEWORKS.

Customers Signature	Date		Drawing No.	Unit Elevation.	Scale..	Drawn..
...H...whitings.....	.2/6/00		099/01697	BASE LAYOUT.	1:50	NJT
					Date.. 03/05/00	Surveyor. S.HORTON