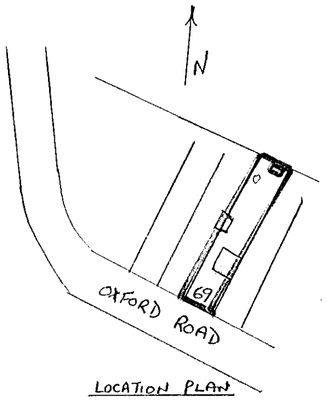

LOCATION PLAN

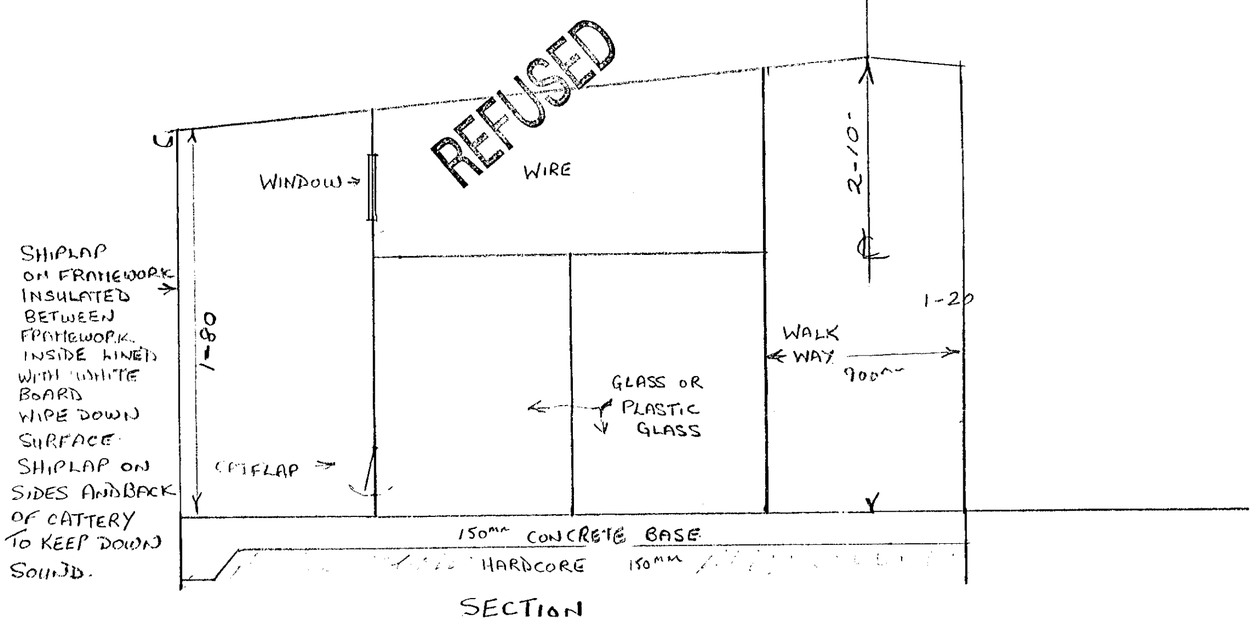

SECTION

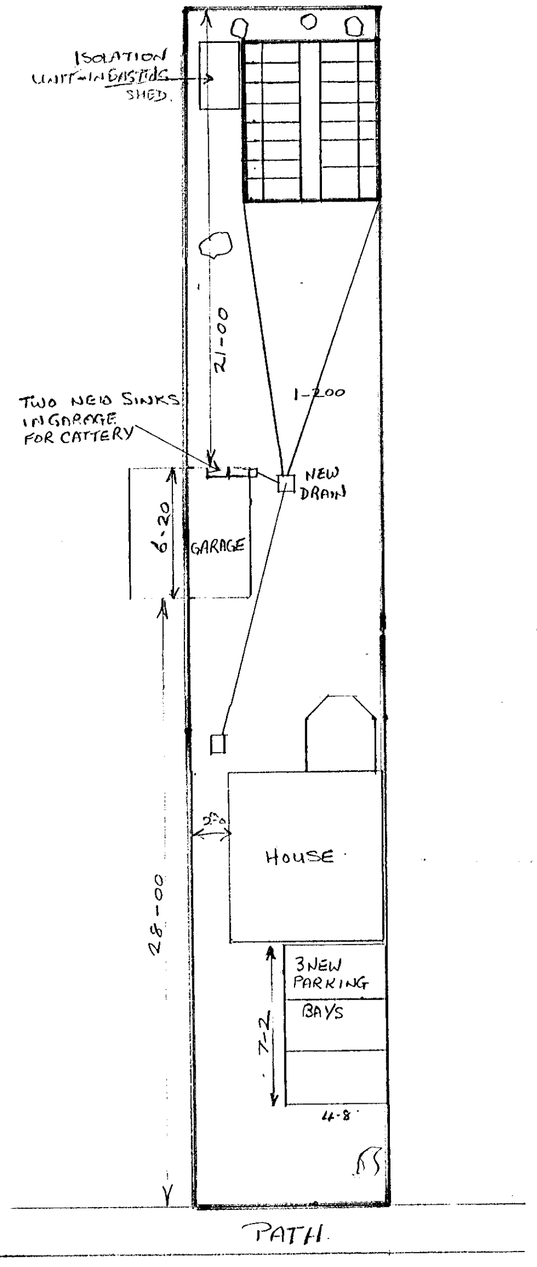

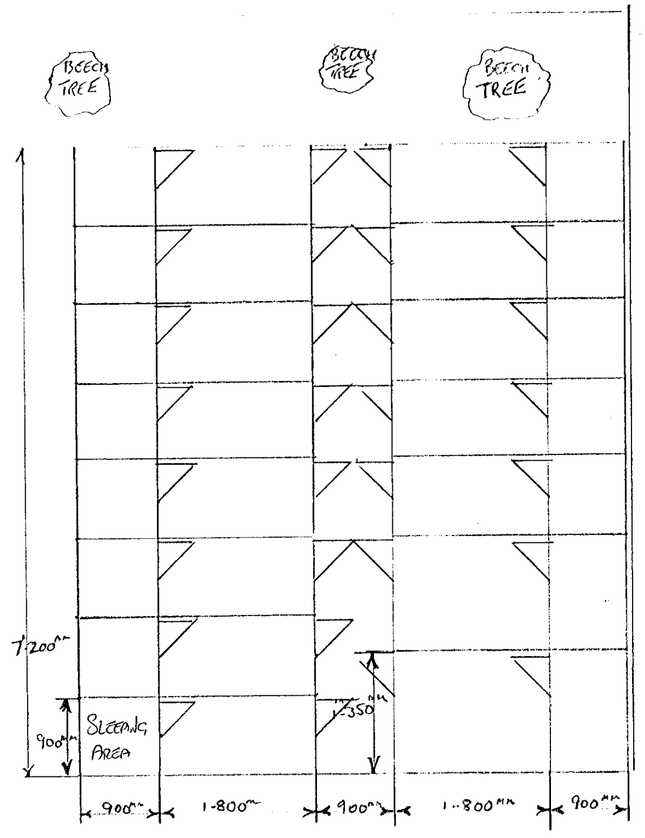

1-50

14. JUN. 2000* 1749

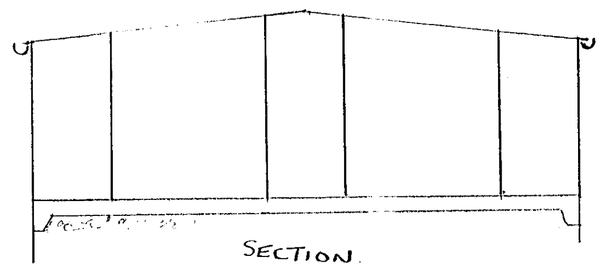

SECTION

PROPOSED 15 CATTERYS AT 69 OXFORD ROAD WOKINGHAM

JUNE 2000 SCALES 1/20 1/50 1/200 LOCATION 1/1250

MRS. J. CLARK

PLAN 1
COPY 2

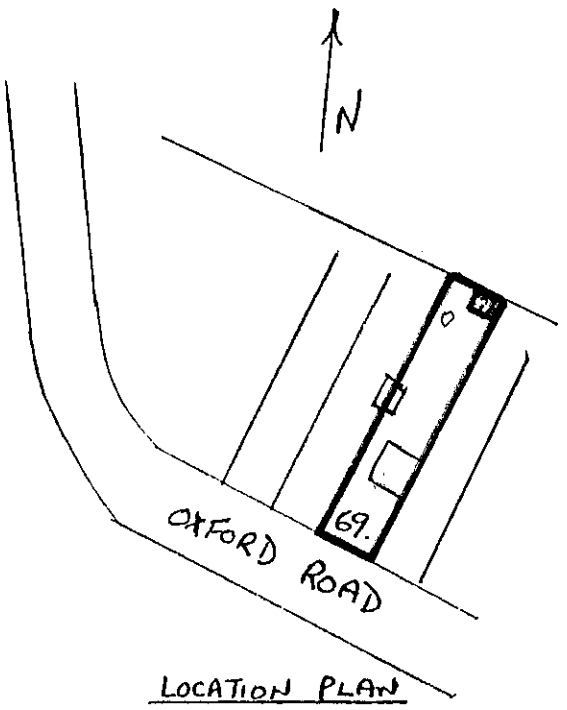

LOCATION PLAN

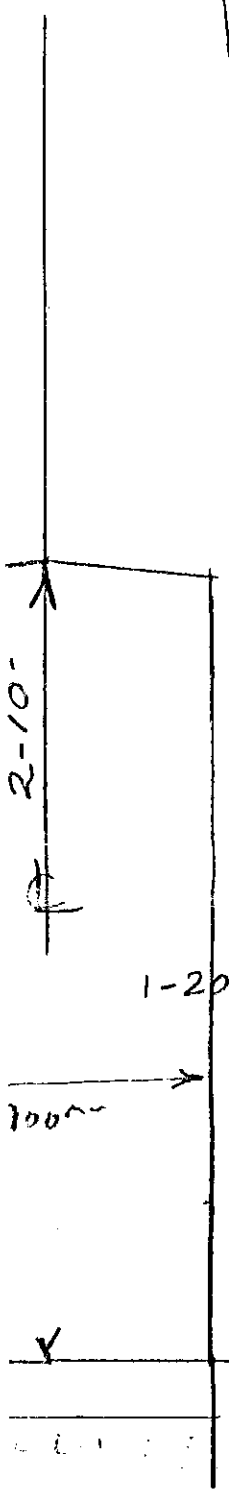

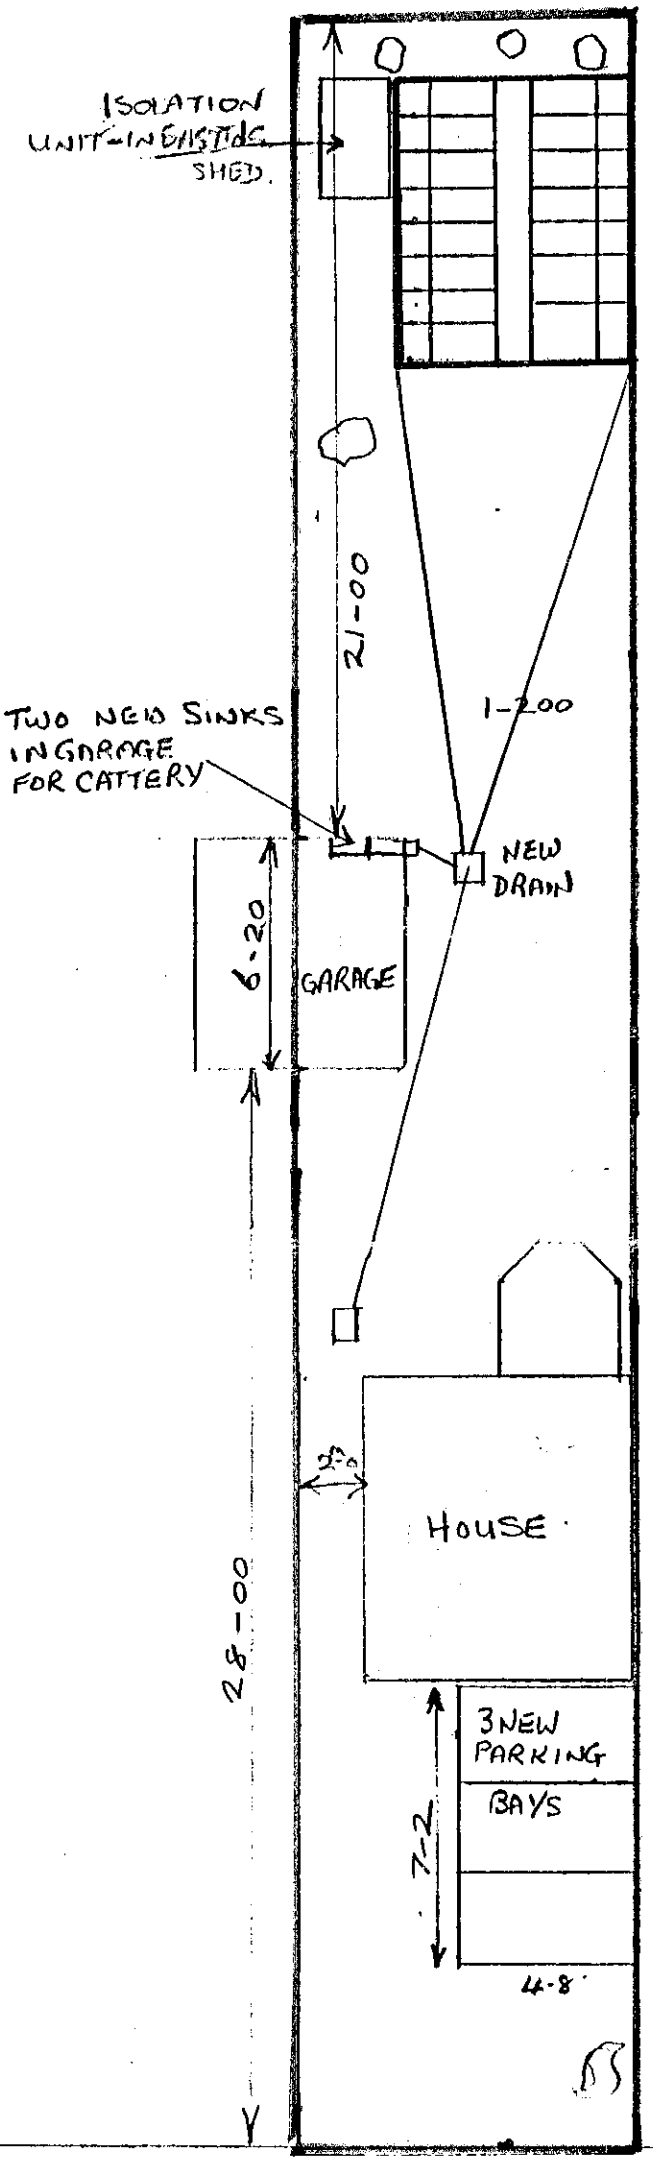

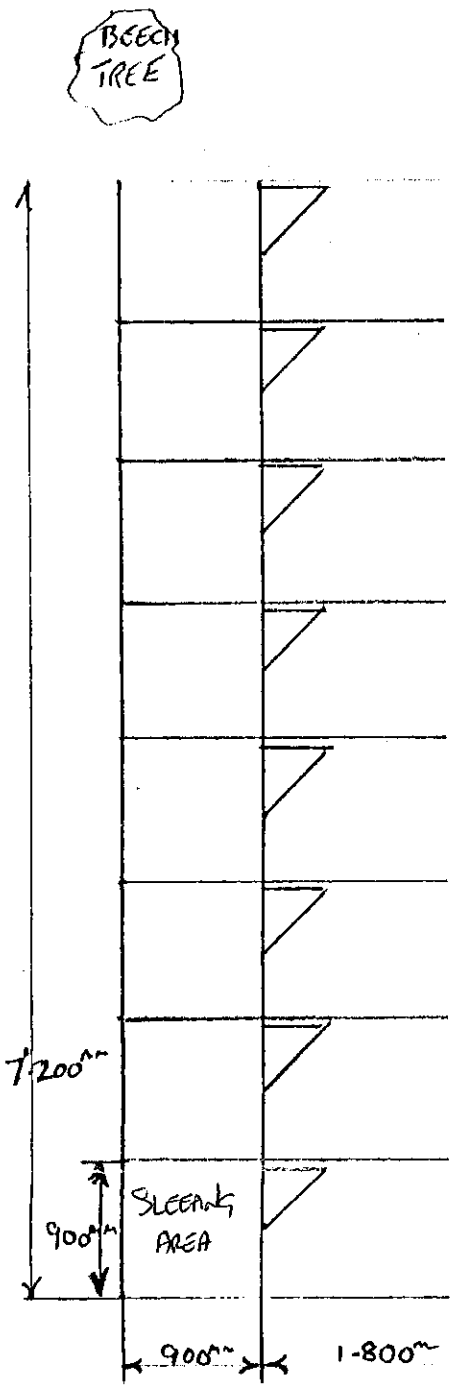

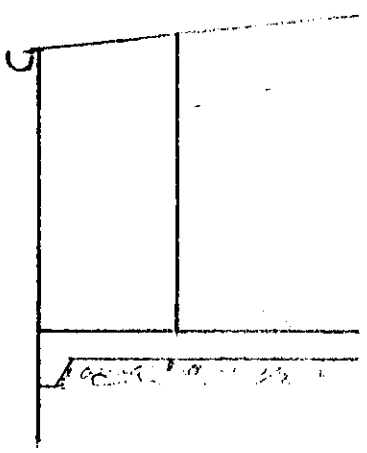

WOKINGHAM ROAD

REFUSED

LOCATION 1/1250

