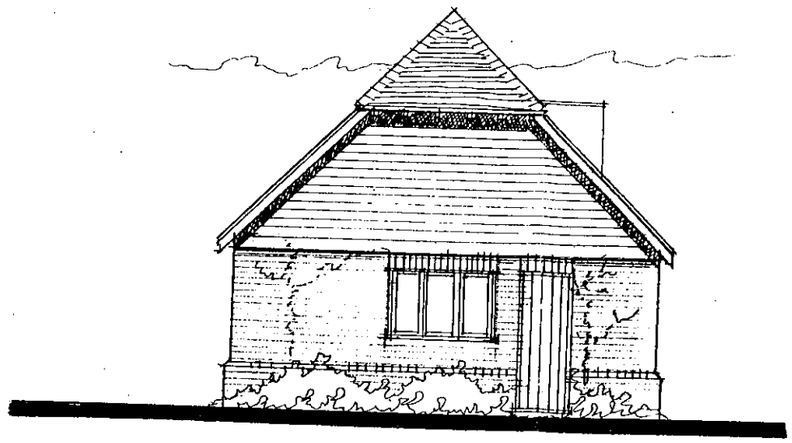

Side Elevation

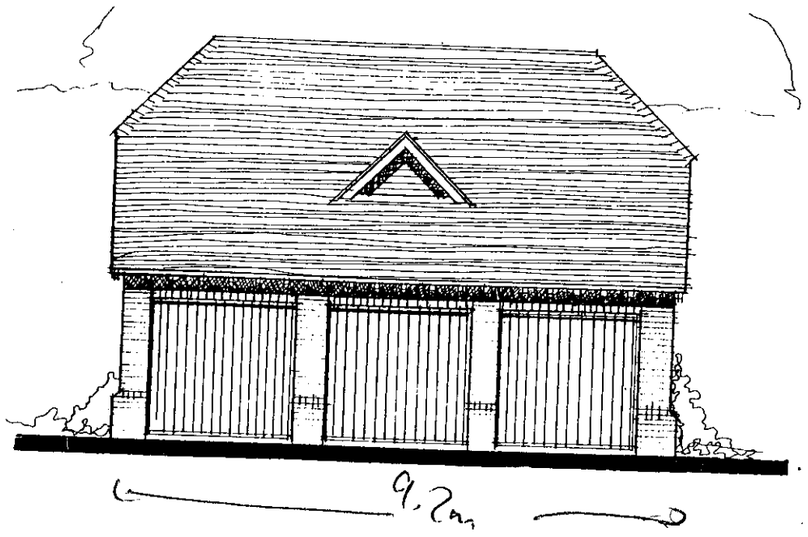

Front Elevation

Plan

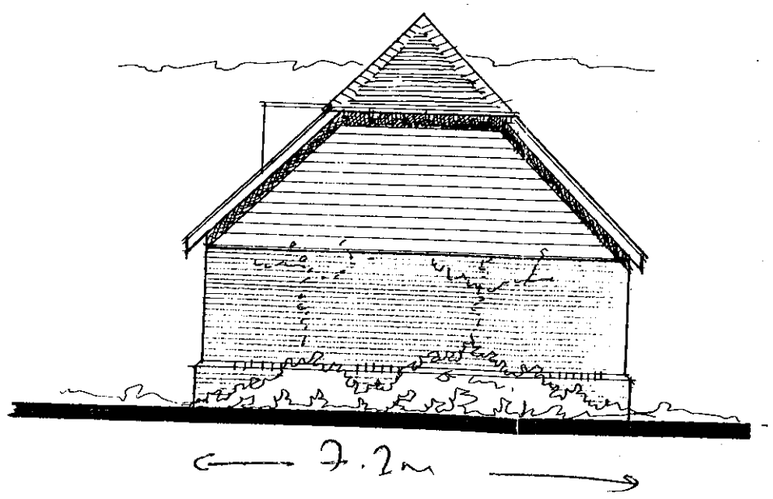

Side Elevation

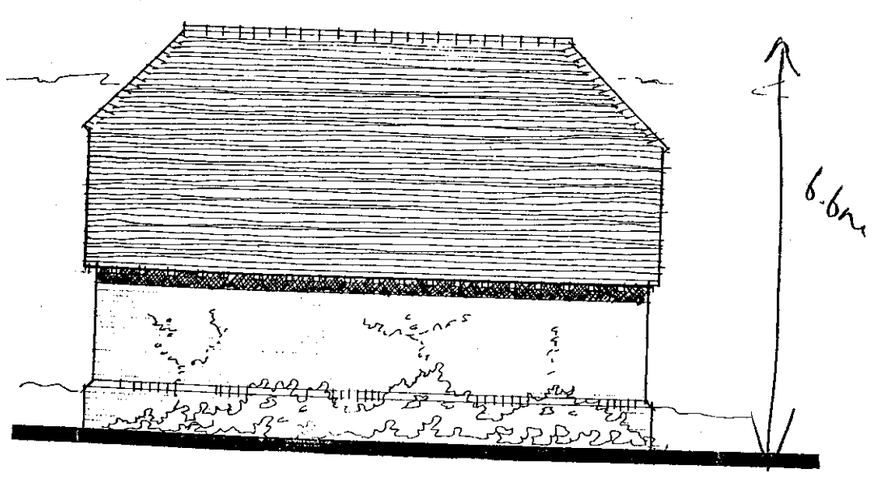

Rear Elevation

Original proposal for garage under 99/40307/F recommended for approval by Case Officer.



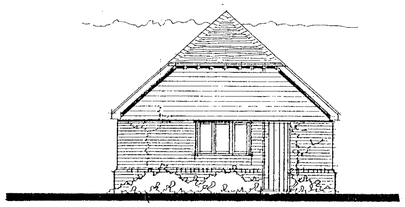

Side Elevation

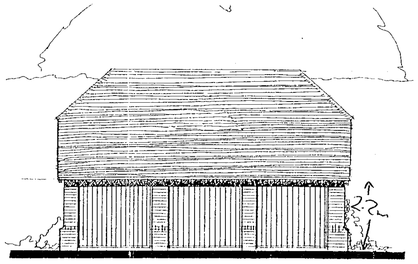

Front Elevation

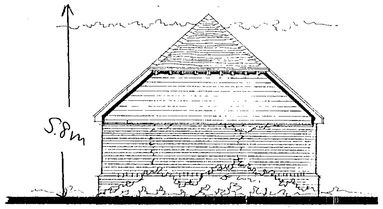

Side Elevation

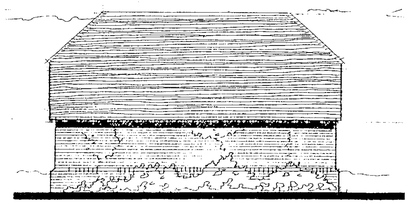

Rear Elevation

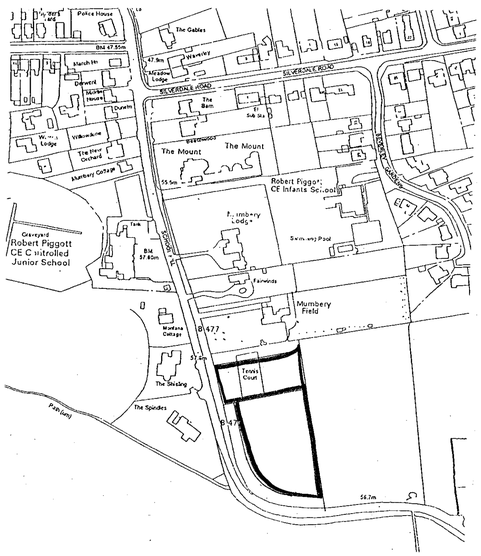

Location Plan

1:2500

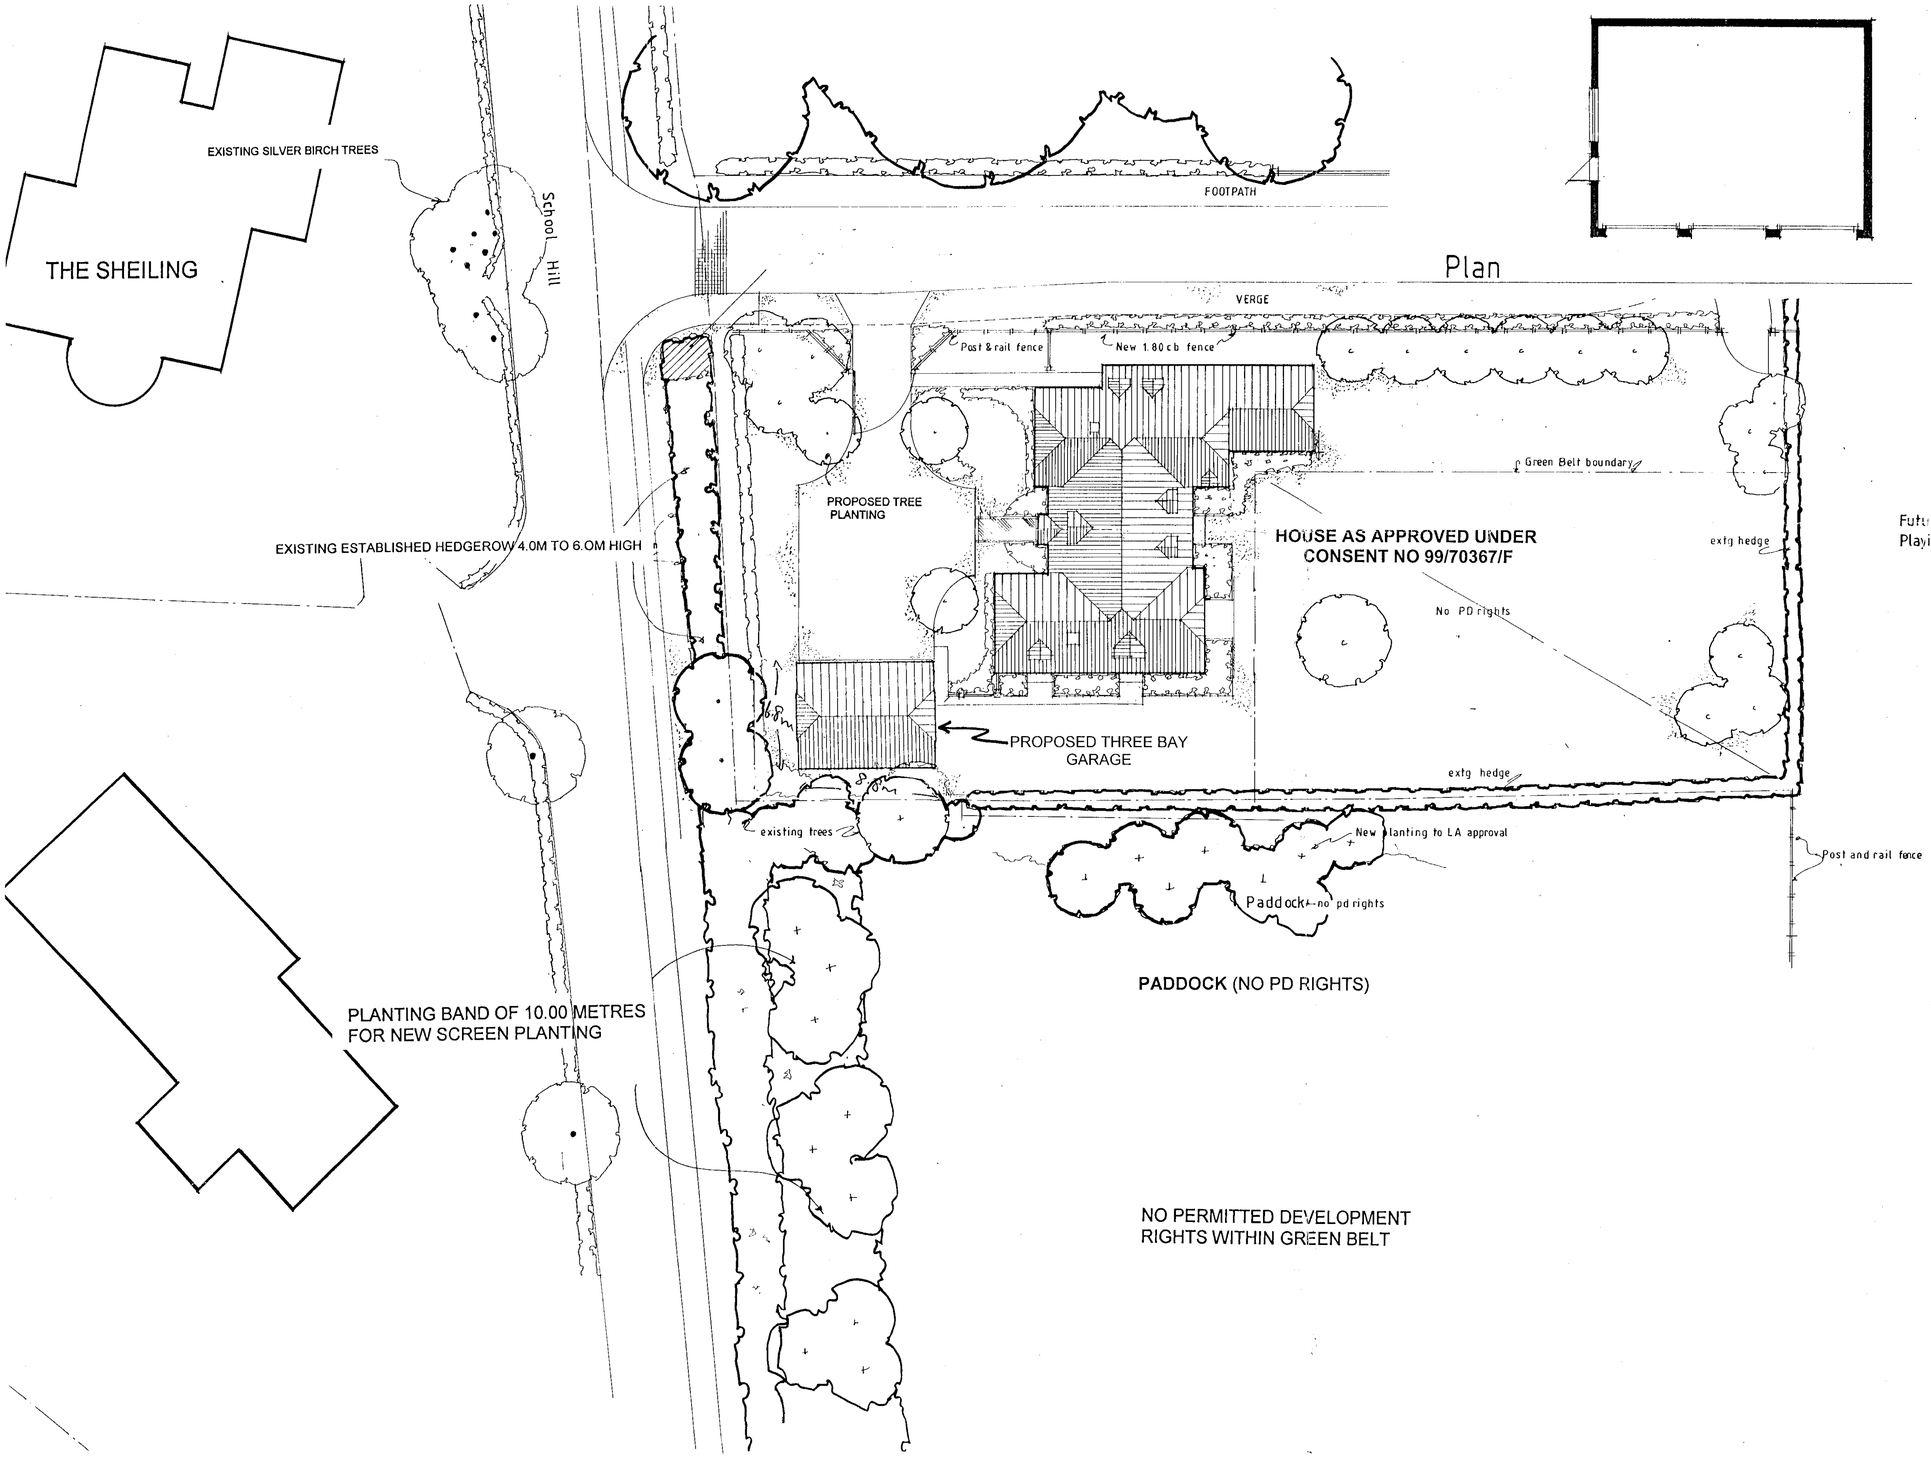

Plan

26 MAY 2000 1621

tpa

Terry Platt Architects

33A St Lukes Road Maidenhead
Berkshire SL6 7DN

Tel. 01628 412388
Fax: 01628 412390

Email tplattarch@aol.com

Client:
Mr & Mrs N Jackson

Job title:
PROPOSED GARAGE
AT PLOT 6, MUMBERY FIELD,
SCHOOL HILL, WARGRAVE.

Drawing title:
PLANS,ELEVATIONS,
SITE AND LOCATION PLAN

Scale:	Date:	Drawn by:
1:200 / 1:100	MAY 2000	TP

Drawing no: 918/06

Rev:

The tpa Design Company Ltd architects landscape architects interior design project management planning supervisors

Same height as approval / plus depth + width.

Onto gravel drive.

Onto GB paddock

Facing back of house + garden.

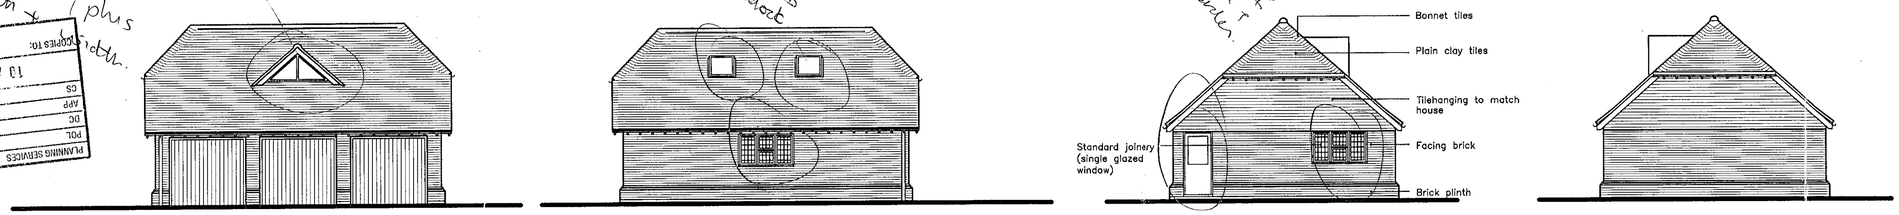

FRONT ELEVATION

REAR ELEVATION

SIDE ELEVATION

SIDE ELEVATION

Minor Amendments if
① additional doors & windows would create no overlooking. +
② would constitute permitted development after the approved development had been completed.

① - overlooking into application site is acceptable.
② No conditions preventing insertion of additional windows and doors.

Needs to be in same location and ancillary to main use.

It is not considered that the window in the front elevation would significantly alter the proposal. It would only be glimpsed along School Hill until obscured by existing and proposed landscaping.

APPROVED AS A MINOR AMENDMENT.

MINOR AMENDMENTS

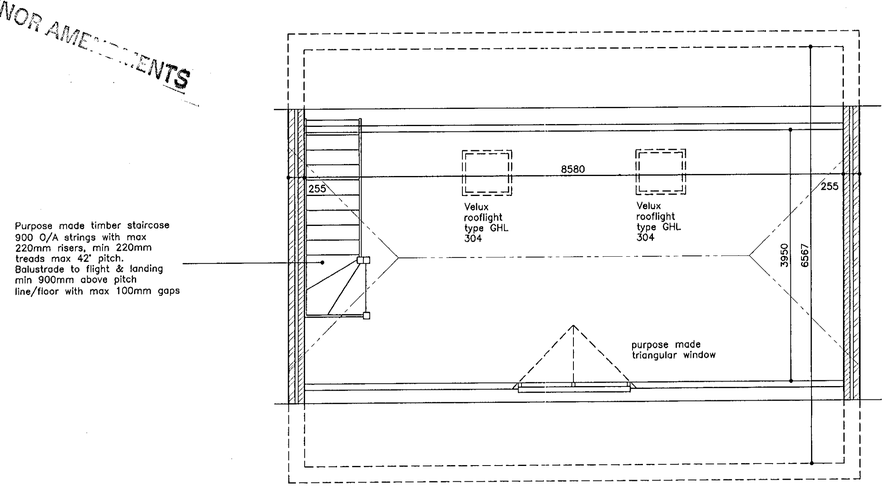

FIRST FLOOR PLAN

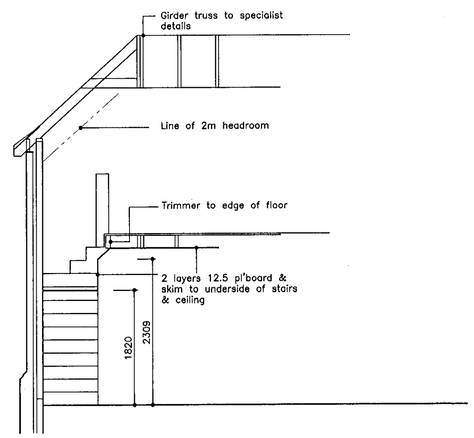

SECTION B–B

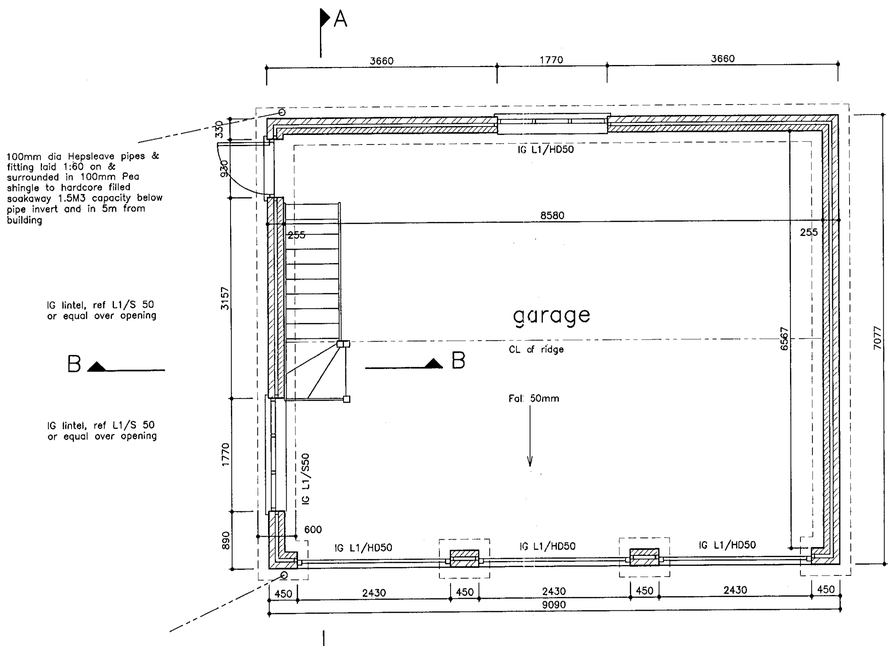

GROUND FLOOR PLAN (above plinth)

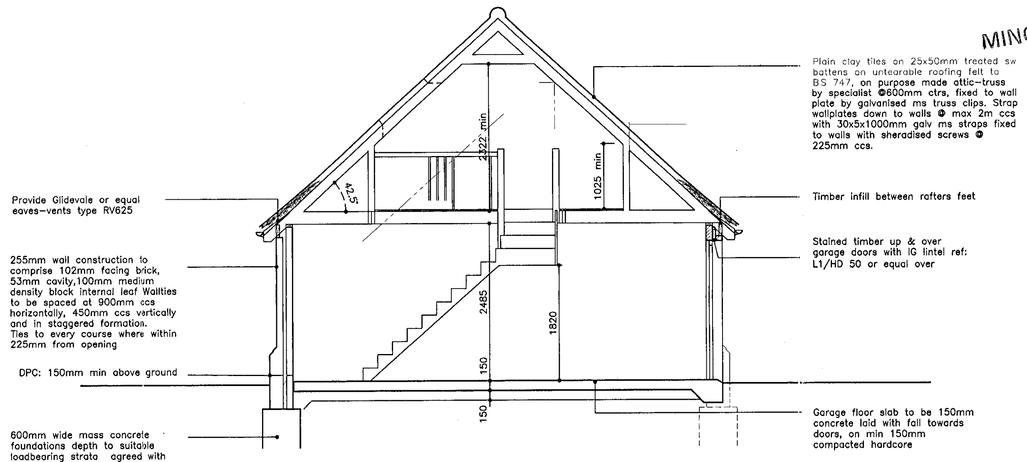

SECTION A–A

MINOR AMENDMENTS

Rev A 1.8.00 first floor plan & section BB added

tpa
Terry Platt Architects
33A St Lukes Road Maidenhead
Berkshire SL6 7DN
Tel. 01628 412388
Fax: 01628 412390
Email tplattarch@aol.com

Client:
Mr & Mrs N Jackson

Job title:
Proposed House at Mumberry Field School lane, Wargrave

Drawing title:
Garage
Plans, section, elevations

Scale:	Date:	Drawn by:
1:50 1:100	Jan 2000	BSW

Drawing no:	Rev:
918/109	A

The tpa Design Company Ltd architects landscape architects interior design project management planning supervisors