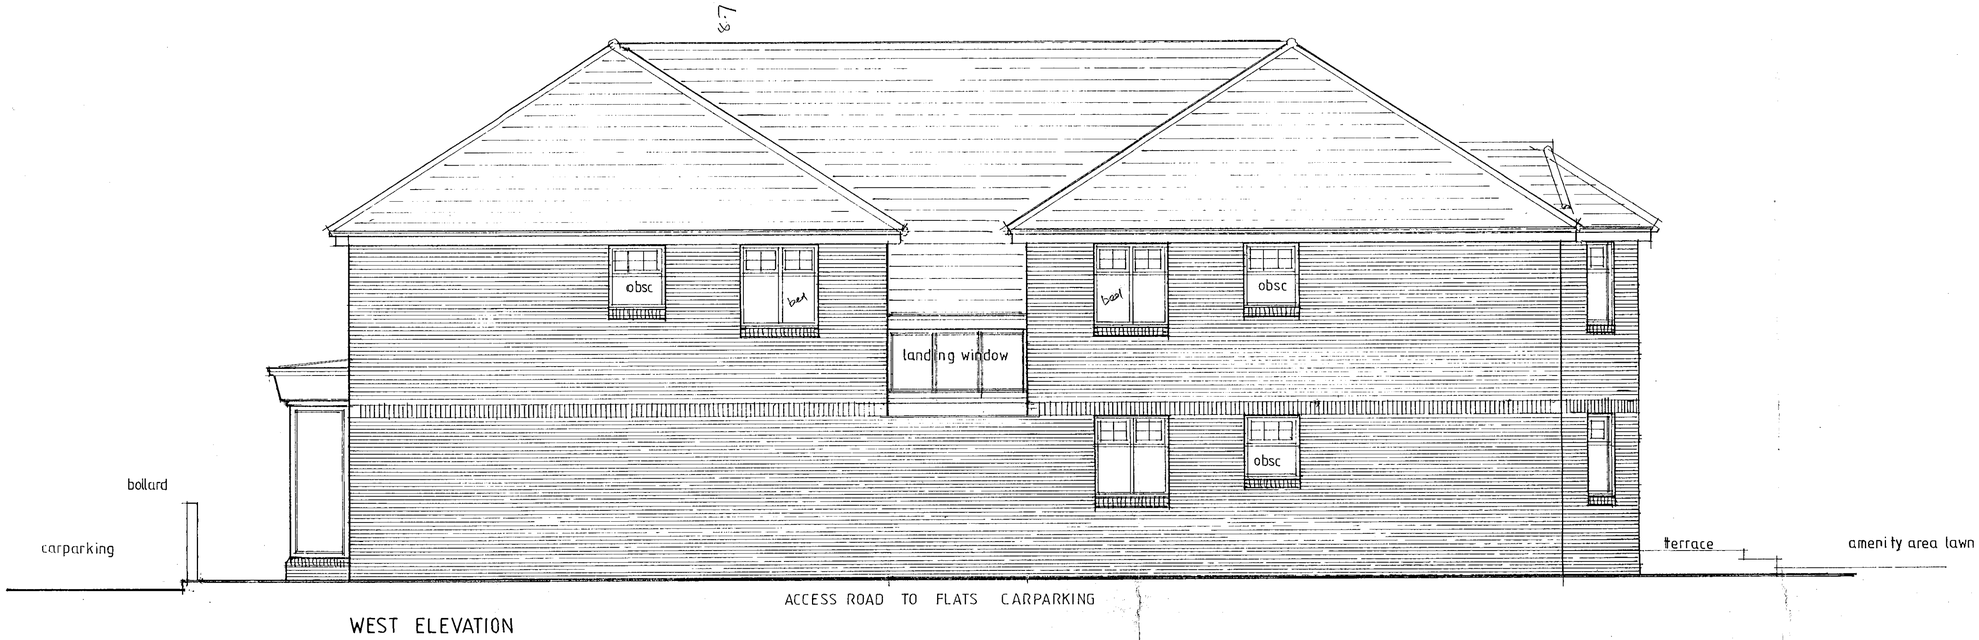

WEST ELEVATION



EAST ELEVATION

20 MAY 2030 1623

APPROVED

PLANNING APPLICATION

Do not scale from this drawing. Check all dimensions on site. © SEDGMAN NOBLE architects

SEDGMAN NOBLE architects
The Studio,
Spring Meadows Business Centre, Highfield Farm,
Wargrave, READING, Berkshire. RG10 8PZ
Tel: 0118 940 4747 Fax: 0118 940 4749

Date:
Scale: 1.50
Drawn:

Drawing Title: EAST AND WEST SIDE ELEVATIONS

Project: 420/422 READING RD. WINNERSH.
PROPOSED 2 SHOPS AND 6 FLATS

Job No: 155

Drawing No: RRW7 15

Revision:

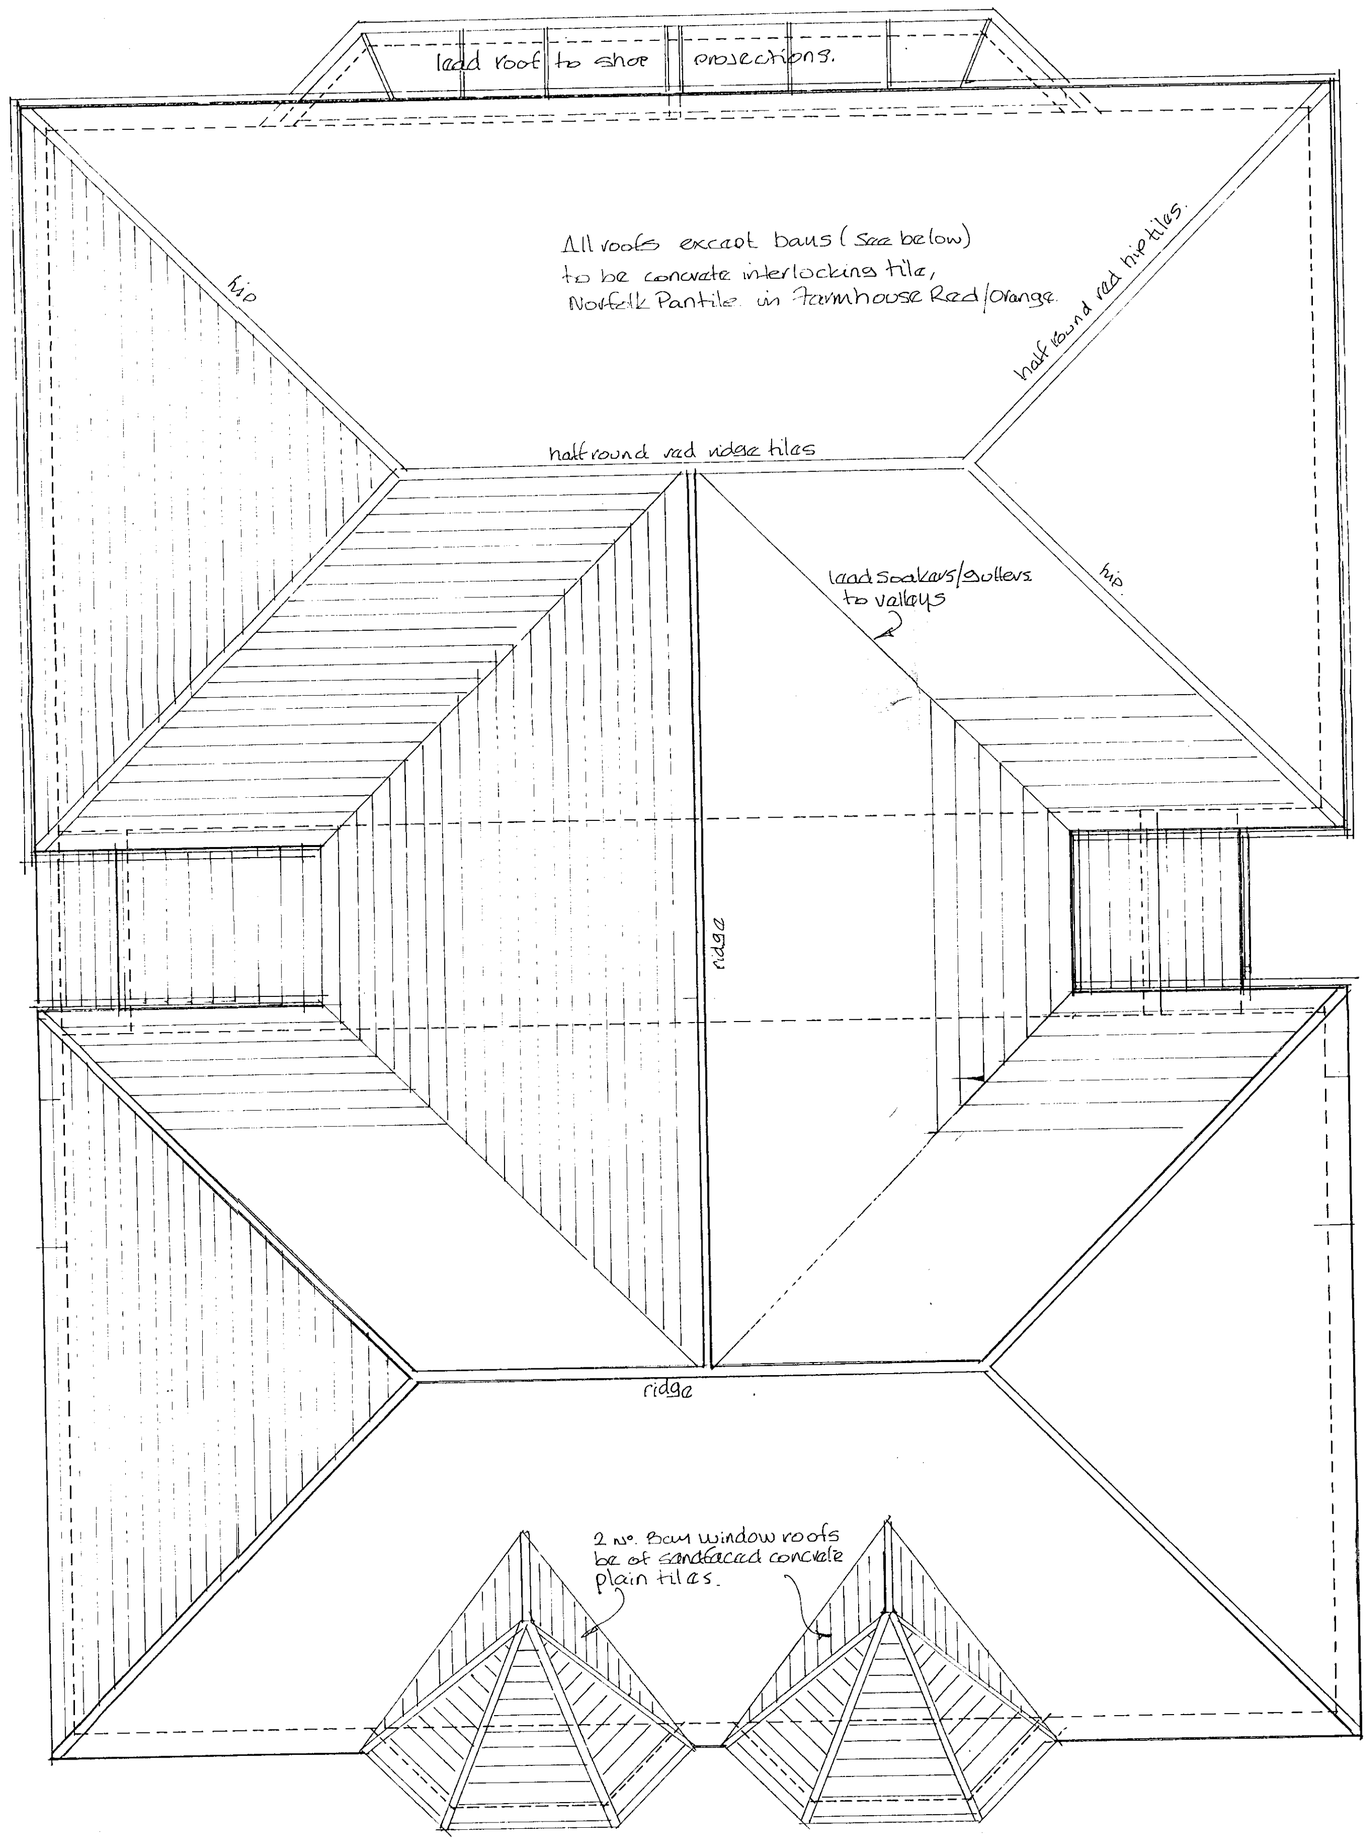

APPROVED
26 MAY 2000
1623

PLANNING APPLICATION

Do not scale from this drawing. Check all dimensions on site.

© SEDGMAN NOBLE architects

SEDGMAN NOBLE architects
The Studio,
Spring Meadows Business Centre, Highfield Farm,
Wargrave, READING, Berkshire. RG10 8PZ
Tel: 0118 940 4747 Fax: 0118 940 4749

Date:

Scale: 1.50

Drawn:

Drawing Title: ROOF PLAN

Project: 422/420 READING ROAD WINNERSH
PROPOSED 2 SHOPS AND 6 FLATS

Job No: 155

Drawing No: RRW / 13

Revision:



NORTH ELEVATION TO READING ROAD



SOUTH ELEVATION GARDEN

MATERIALS

BRICKWORK RED/BROWN MIXED MULTIS, CONTRASTING LIGHT RED SOLDIERS BANDING AND CILLS
RECESSED JOINTS, NATURAL MORTAR, HALF LAP STRETCHER BOND.

ROOF CONCRETE INTERLOCKING 'NORFOLK PANTILES ORANGE/RED., RED HIPS AND RIDGE TILES
BLACK GUTTER AND SOFFIT BOARDS
BLACK RAINWATER GOODS

SHOP FRONT AND FLATS ENTRANCE AND SHOP GLAZING POWDER COATED ALUMINIUM FRAMING, DARK BLUE, SEALED DOUBLE GLAZED DOOR AND SIDE SCREENS TOUGHENED SAFETY GLASS

ILLUMINATED SHOP SIGN OVER BOTH SHOPS

FLATS WINDOWS AND FRENCH DOORS TREATED SOFTWOOD PAINTED WHITE

BLACK MILD STEET BALUSTRADING TO FIRST FLOOR

26 MAY 2000 1623
APPROVED

PLANNING APPLICATION

Do not scale from this drawing. Check all dimensions on site
© SEDGMAN NOBLE architects

SEDGMAN NOBLE architects
The Studio,
Spring Meadows Business Centre, Highfield Farm,
Wargrave, READING, Berkshire. RG10 8PZ
Tel: 0118 940 4747 Fax: 0118 940 4749

Date:
Scale: 1:50
Drawn:

Drawing Title: NORTH + SOUTH ELEVATIONS

Project: 420/422 READING RD. WINNERSH.
PROPOSED 2 SHOPS AND 6 FLATS

Job No: 155

Drawing No: RRW / 14

Revision:

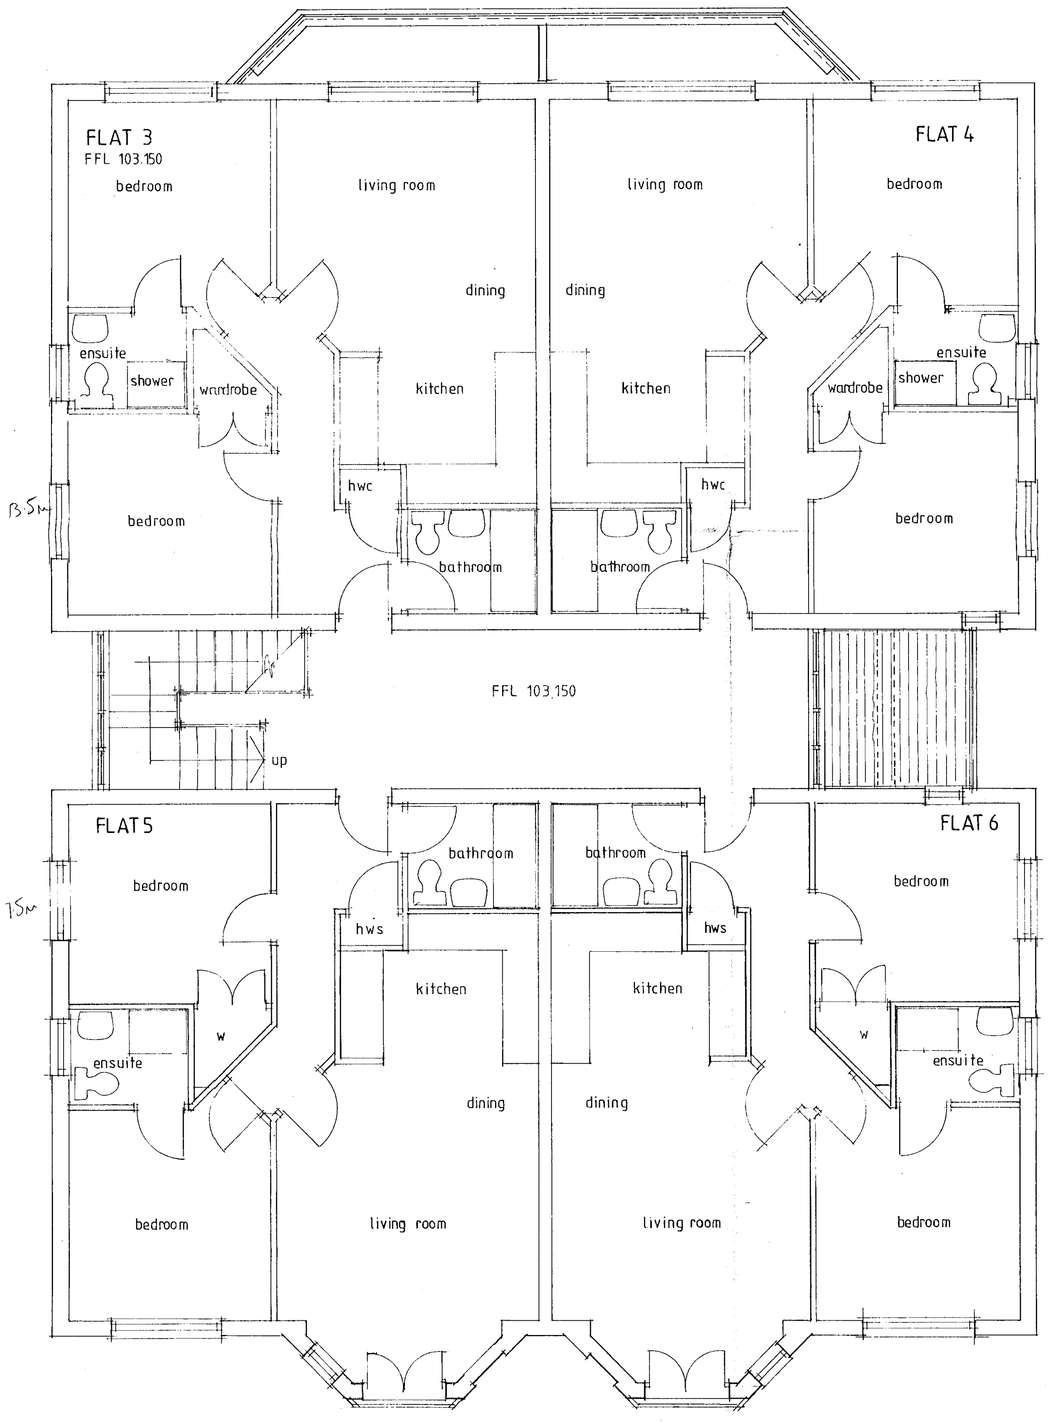

APPROVED

26.MAY2000* 1623

PLANNING APPLICATION

Do not scale from this drawing. Check all dimensions on site. © SEDGMAN NOBLE architects

SEDGMAN NOBLE architects
The Studio,
Spring Meadows Business Centre, Highfield Farm,
Wargrave, READING, Berkshire. RG10 8PZ
Tel: 0118 940 4747 Fax: 0118 940 4749

Date:
Scale: 1.50
Drawn:

Drawing Title: FIRST FLOOR PLAN

Project: 420/422 READING RD. WINNERSH
PROPOSED 2 SHOPS AND 6 FLATS

Job No: 155

Drawing No: RRW/12

Revision:

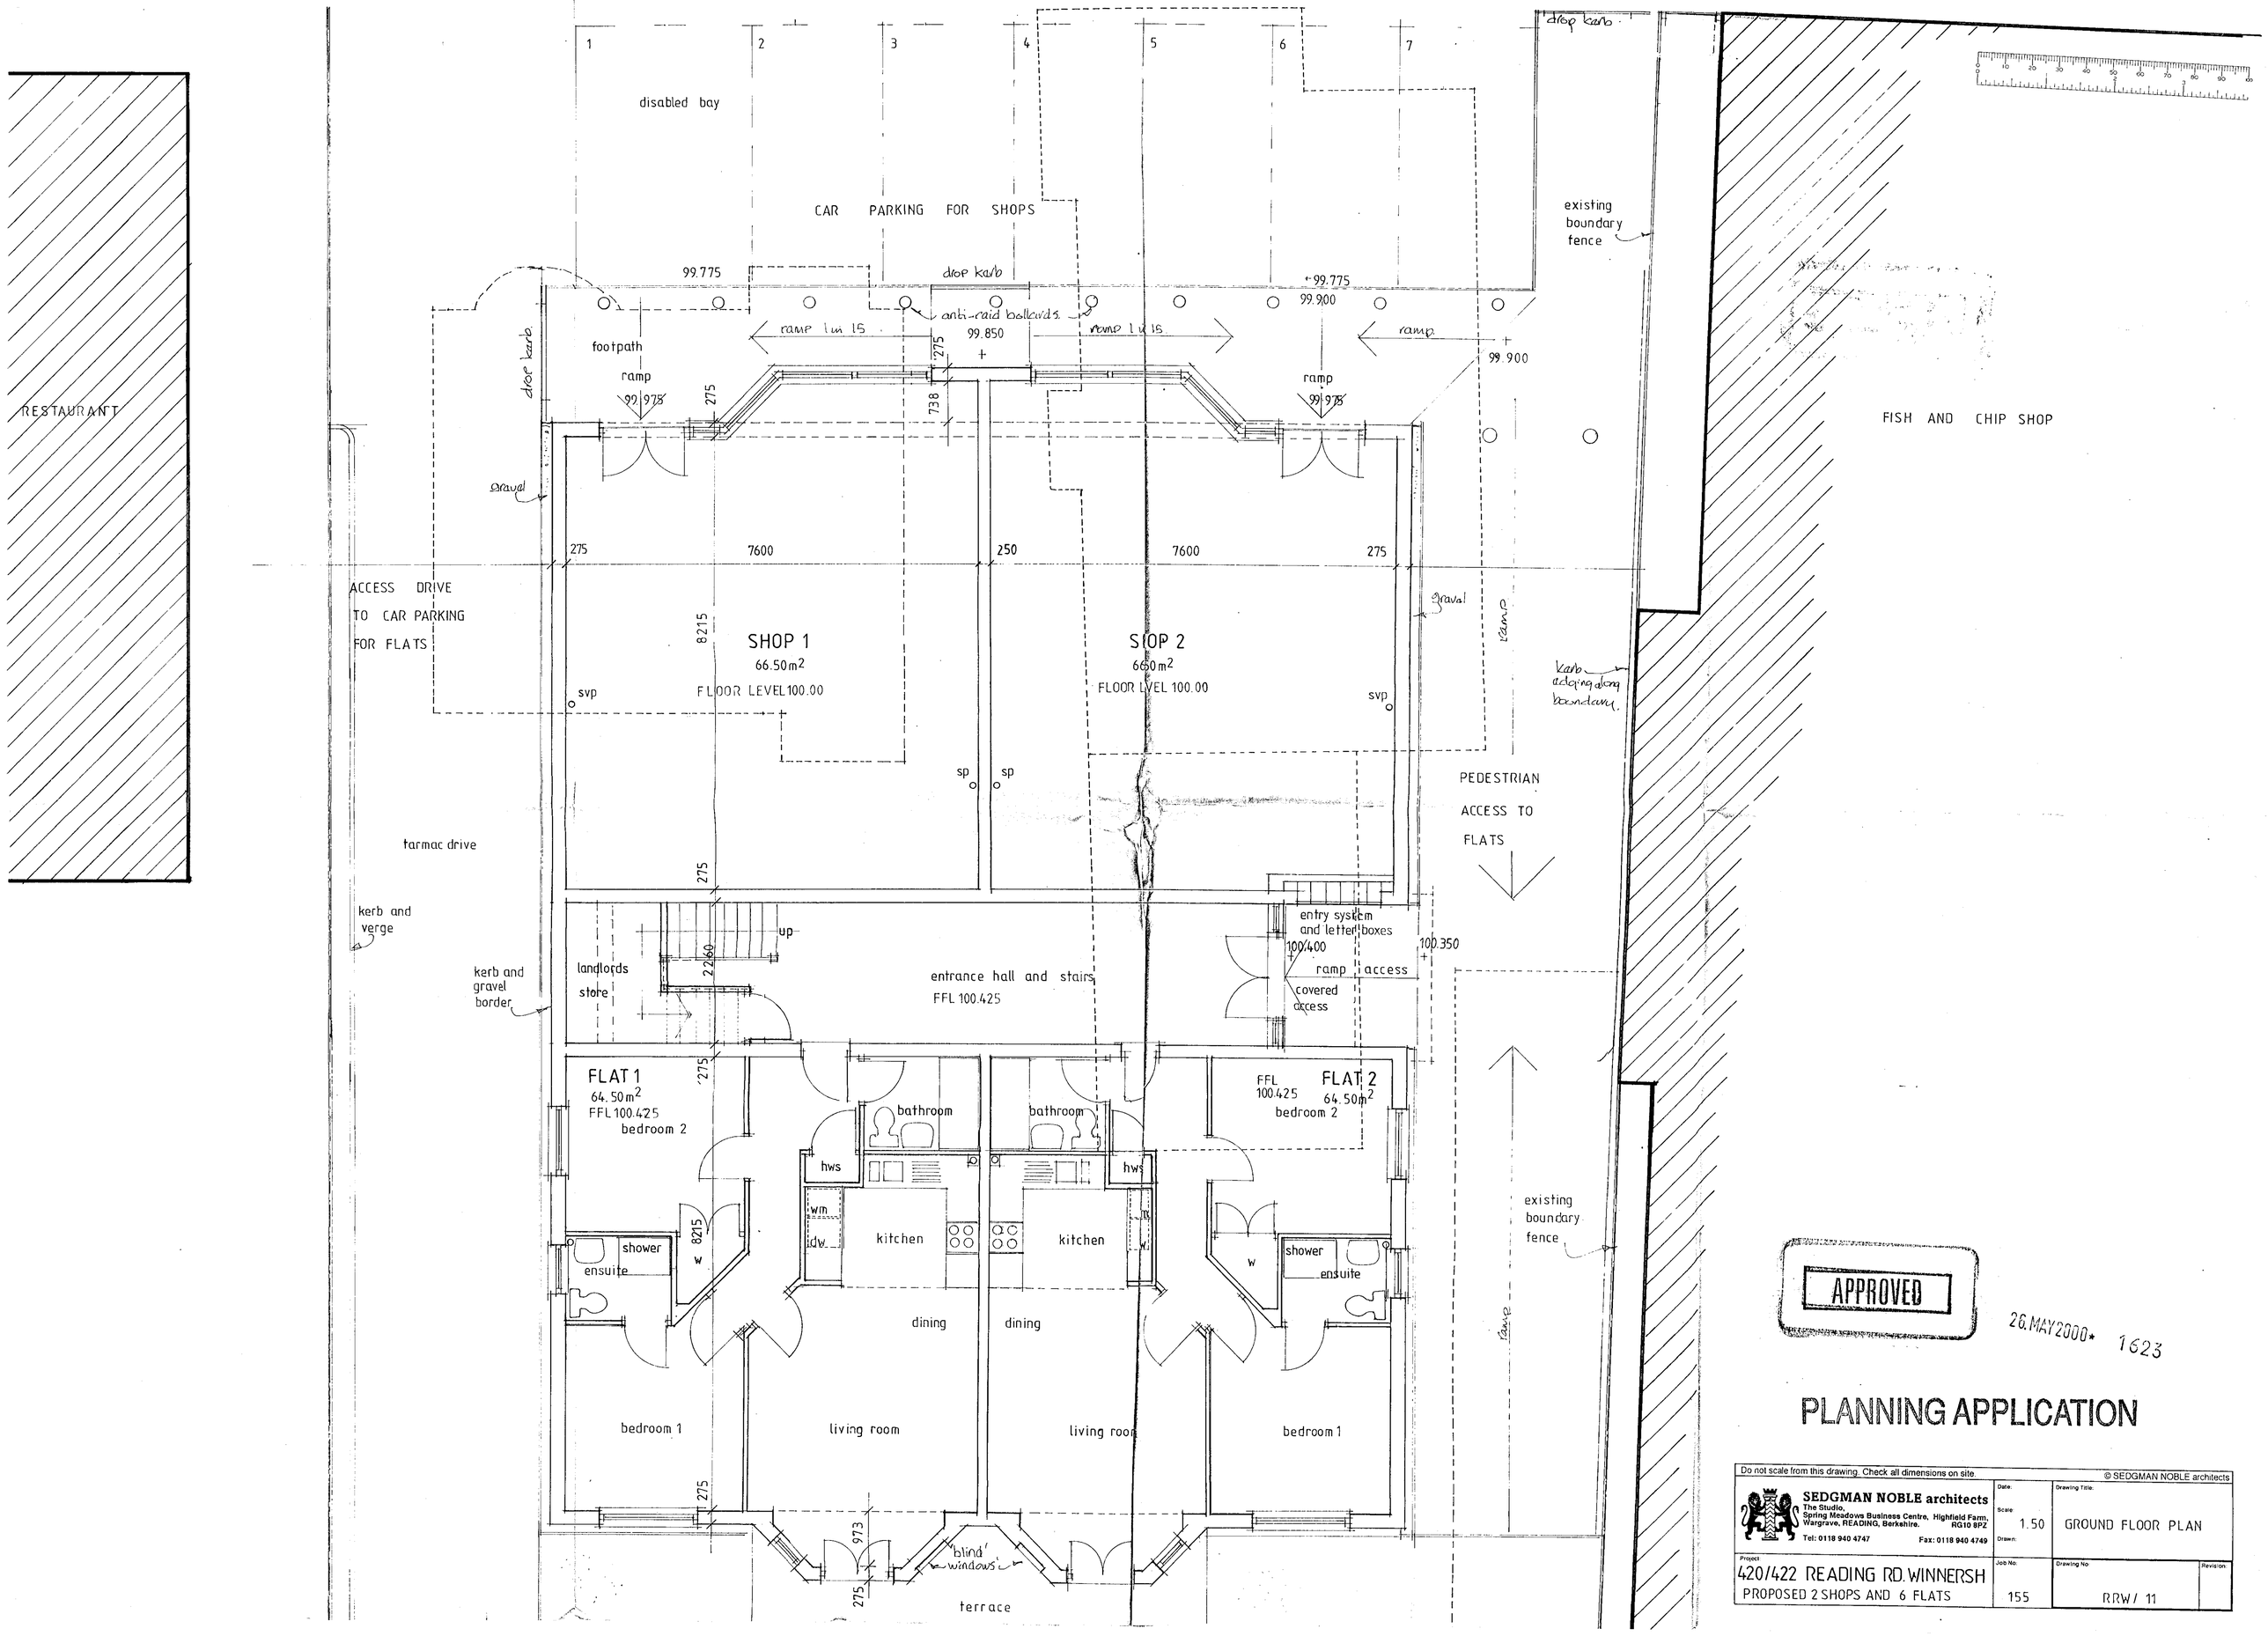

APPROVED

26.MAY2000* 1623

PLANNING APPLICATION

Do not scale from this drawing. Check all dimensions on site.

© SEDGMAN NOBLE architects

SEDGMAN NOBLE architects
The Studio,
Spring Meadows Business Centre, Highfield Farm,
Wargrave, READING, Berkshire. RG10 8PZ
Tel: 0118 940 4747 Fax: 0118 940 4749

Date:	Scale: 1.50	Drawing Title: GROUND FLOOR PLAN
Drawn:		
Project: 420/422 READING RD. WINNERSH PROPOSED 2 SHOPS AND 6 FLATS	Job No: 155	Drawing No: RRW/ 11
		Revision:

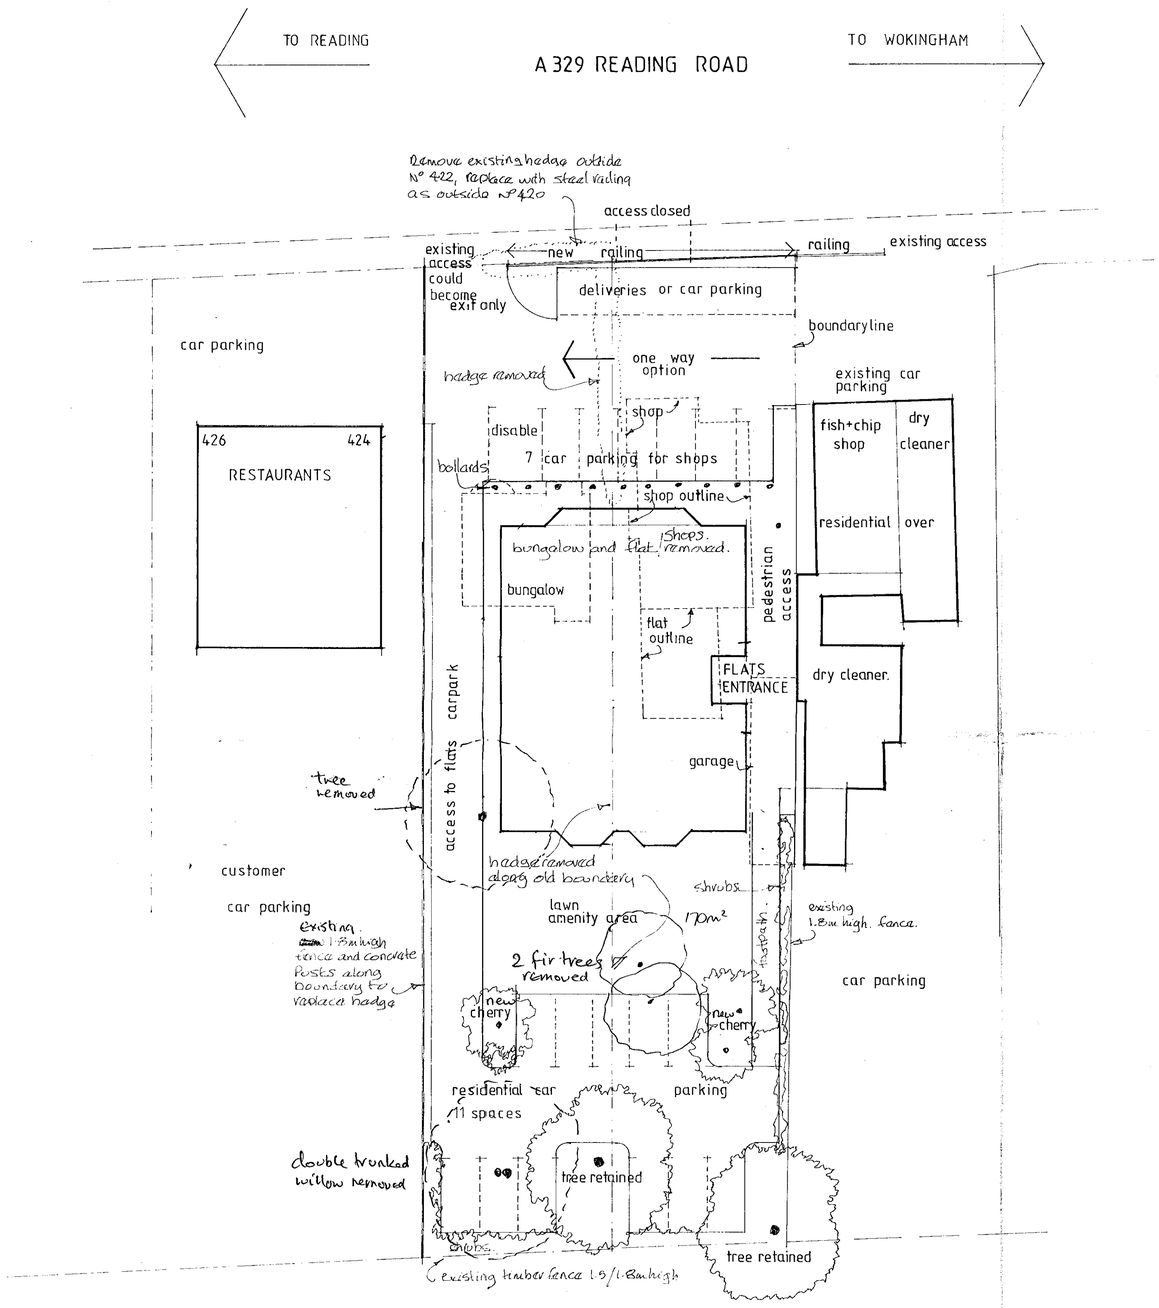

26.MAY2000* 1623

APPROVED

PLANNING APPLICATION

Do not scale from this drawing. Check all dimensions on site — © SEDGMAN NOBLE architects

SEDGMAN NOBLE architects
The Studio,
Spring Meadows Business Centre, Highfield Farm,
Wargrave, READING, Berkshire. RG10 8PZ
Tel: 0118 940 4747 Fax: 0118 940 4749

Date:

Scale: 1.200

Drawn:

Drawing Title: SITE LAYOUT PLAN

Project: 420/422 READING RD. WINNERSH
PROPOSED 2SHOPS AND 6 FLATS

Job No: 155

Drawing No: RRW / 10

Revision:

ELITE REPROGRAPHICS 971814