

APPLICATION NO:

F/2000/2948

LOCATION:
11 Anthian Close, Woodley Reading.

APPLICANT:
Mr & Mrs Beckett C/O Mr D Burgess

PROPOSAL:
Proposed formation of room in roof space with roof lights.

EARLIEST DATE FOR DECISION: **06/01/2001**

APPLICATION WILL HAVE EXPIRED ON:
25/01/2001

CASE OFFICER: **Jackie Emmett**

(JE)

WOKINGHAM DISTRICT COUNCIL

TOWN AND COUNTRY PLANNING ACTS

Notification of Approval of Permission

Mr & Mrs Beckett
C/O Mr D Burgess
26 Elmdale Drive
Kidderminster
Worcs
DY10 3XE

Application Number: F/2000/2948

Parish: **WOODLEY**

Location: **11, Anthian Close, Woodley, Reading.**

Proposal: ***Proposed formation of room in roof space with roof lights.***

The Wokingham District Council in pursuance of their powers under the above Acts and Regulations hereby **Approve Permission** for carrying out the above development in accordance with the application and the accompanying plans submitted to the Council subject to compliance with the following conditions, the reasons for which are specified hereunder.

Condition
1. The development hereby permitted shall be begun before the expiration of five years from the date of this permission.

Condition
2. The development hereby permitted shall only be carried out in accordance with drawing No. G14481B (revision dated 6/2/01).

Reason
1. In pursuance of Section 91(1) of the Town and Country Planning Act 1990.

Reason
2. For the avoidance of doubt.

John Mitchell

John Mitchell
Development Control Manager
Date: 12/02/2001

Notice checked by: _____

If this notice grants permission to proceed with the proposal the applicant is reminded that it relates to planning permission only and does not constitute approval under any other legislation including Building Regulations.

Finalised for Planning

DEVELOPMENT CONTROL/BUILDING CONTROL CHECKLIST

CHECKLIST WHEN A BUILDING REGULATION APPLICATION HAS BEEN RECEIVED.

SITE DETAILS		CASE OFFICER
PLANNING APPLICATION NUMBER	2948.	J.E.
BUILDING CONTROL NUMBER.	FL2000/1360	Nick.
~~APPLICANT~~/AGENT	Mr D. Burgess.	
ADDRESS OF SITE	11. Arthian Close WOODLEY	
DESCRIPTION OF PROPOSED WORK	formation of room in roofspace	

DRAWING NUMBERS	BC	DC
BLOCK PLAN		✓
ELEVATIONS	91448 A	91448B
FLOOR PLANS	- "	- "

CHECKLIST	1ST CHECK	2ND CHECK
PERMITTED DEVELOPMENT		
APPLIC. NECESSARY-NOT RECEIVED		
APPLIC.RECEIVED & APPROVED	12/2/01	
APPLIC.RECEIVED-NO DECISION		
APPLIC.REFUSED		
DIFFERENCES BETWEEN DC/BC DRAWINGS	Yes.	
IF YES, WHAT ARE THE DIFFERENCES ?	DC - gable end window removed - Condition 2	
DATE	21/2/01	

PROBLEMS	REQUESTED	RECEIVED	REMINDER
PLANNING PERMISSION NEEDED			
REVISED PLANS NEEDED BC	21/2/01		
PLANNING APPLIC.REFUSED			
WAIT FOR PLANNING DECISION			

COMMENCED ON SITE	
NO PLANNING DECISION	
NO PLANNING APPLICATION	

WORK SHEET FOR : Jackie Emmett

Application Number : F/2000/2948

Applicant : Mr & Mrs Beckett C/O Mr D Burgess.

Location : 11, Anthian Close, Woodley, Reading.
Proposal : Proposed formation of room in roof space with roof lights.

Site Notice Displayed ? :	YES	NO	DATE
	✓		10.01.01

Date of Neighbour Notifications : .....

Date of Site Visit : 10.01.01

Date Registered : 30/11/2000

Earliest Date for Decision : 06/01/2001

Latest Consultation Date/Site Notice Expiry Date : 06/01/2001

This application will have expired on: 25/01/2001. You need to make a decision 1 day prior to this date for this application to count as determined in less than 8 weeks.

Consultation Responses :

Parish council : Concern over possible overlooking from gable end window on 1st floor, it is poss to large. Smaller window is suggested.

Highways: request an additional plan showing layout for 3 Vehicles.

Neighbours : 2 letters of objection relating to possible overlooking from proposed easterside window.

Planning Issues :

Overlooking at rear of property is not a problem.
" at front " " is not necessarily a problem as neighbours facing property are approx 150 mtrs away.
overlooking from the easterside of property is considered a problem.

Highways there is room for poss 3 cars on off road parking.

Impact on street scene : There are no adverse impacts to street scene.

Application Number: F/2000/2948

Appraisal :

impact on amenity of neighbouring properties:

No impact other than possible overlooking from gable window on eastern side of property. The window will overlook into rear garden of no 28 Arthur close.

Impact on street scene: There is no impact on street scene as skylights do not protrude from roof or overlook on to street or neighbouring properties other than those indicated above.

Impact on highways:

local plan suggests that only 2 spaces are required as this proposal is for only 3 beds.

Recomendation : Approval: ☑ **Refusal:** ☐

(tick appropriate box)

Application Number F/2000/2948
Conditions/Reasons for Refusal

No	Std Con	Std Reas	Non Std Conditions / Reasons for Refusal
1	C001	R001	
2			The development hereby ~~approved~~ permitted shall only be carried out in accordance with drawing no G1448/B, ~~dated~~ (revision dated 6/2/01)
			Reason - for the avoidance of doubt.

Informative for approvals
N16
LODDON AREA LOCAL PLAN POLICIES:
SOUTH-EAST AREA LOCAL PLAN POLICIES:
WOKINGHAM DISTRICT LOCAL PLAN POLICIES:
GREEN BELT LOCAL PLAN POLICIES:
BERKSHIRE STRUCTURE PLAN POLICIES:
MINERALS LOCAL PLAN POLICIES:

John Rhodes
12/2/01

RECORD OF SITE VISIT

SITE ADDRESS: 11 Anthian Close Woodley Reading.

APPLICATION NUMBER: F/2000/2948

OFFICER: Jackie Emmett

DATE OF SITE VISIT:.....

1 SITE/STATUTORY NOTICE DISPLAYED ?

2. DESCRIPTION OF SURROUNDINGS

Quiet cul-de-sac on 1980s' residential estate. property is situated ~~in middle~~ on edge of housing estate. Back of property has no dwellings - open countryside.

3. DESCRIPTION OF SITE/BUILDING

2 bed - detatched, 1980s property with garage & driveway

4. RELATIONSHIP TO ADJOINING PROPERTIES

One direct neighbour on left hand-side, on other side is a neighbouring back garden.

5. SITE CONSTRAINTS

TREES in back garden.

ACCESS/PARKING 1 garage with poss 2 other off road spaces

LEVELS

BOUNDARY TREATMENT Fencing (2 mtrs high).

OTHERS

Applicationo	Name & Address
F/2000/2948	A Tinson 12 Anthian Close Woodley RG5 4XA
F/2000/2948	Mr S J Stoker 14 Anthian Close Woodley RG5 4XA

App. approved
Letter sent 20/02/01

D. Burgess B.Sc. C.Eng., Design Service

26 Elmdale Drive,
Kidderminster,
Worcestershire,
DY10 3XE.
Tel: (01562) 748992.

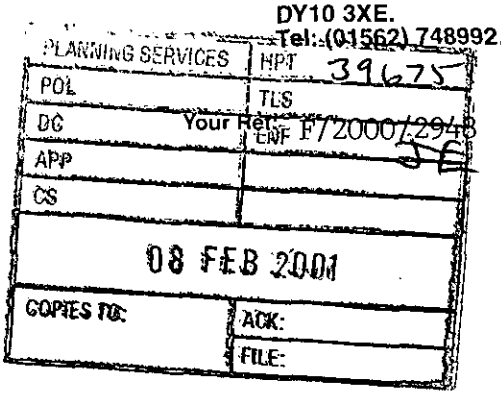

Date: 6th February 2001 Our Ref: DB/G1448/B Your Ref:

Wokingham District Council
Planning Department
PO Box 157
Shute End
Wokingham

FOR THE ATTENTION OF JACKIE EMMETT

Dear Ms Emmett

Re: FORMATION OF ROOM IN ROOF SPACE AT 11 ANTHIAN CLOSE WOODLEY, READING FOR MR & MRS. BECKETT

With reference to our current planning application, your discussions with the applicant and our subsequent telephone conversation re the above project. Please find enclosed copy of plans showing the gable window removed as requested which we trust is satisfactory with you.

Yours faithfully,

D. Burgess

D.Burgess

enc

FROM: Jackie Emmett

DATE: 13 December 2000

DELEGATED

WOODLEY TOWN CONSULTATION SHEET

PLANNING SERVICES	APP 38582
POL	TLS
DC	ENF
CC	
12 JAN 2001	
COPIES TO:	CASE FILE

Application Number: F/2000/2948

Proposal: Proposed formation of room in roof space with roof lights.

Site Address: 11, Anthian Close, Woodley, Reading.

Applicant: Mr & Mrs Beckett C/O Mr D Burgess.

Your observations are required in respect of this application **by 06/01/2001** .

The committee expressed concern at possible overlooking from the gable end window on the first floor as it was considered to be too large.

Members suggested that a smaller, high-level window would be more acceptable.

SIGNED: _____ DATE: 10.1.01.

Clerk To Woodley Parish/Town Council.

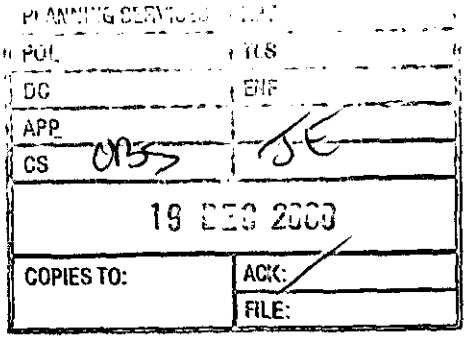

12 Anthian Close
Woodley
Reading
Berkshire
RG5 4XA

18th December 00

Attention of Jackie Emmett
Wokingham District Council
Environmental Services Department
Planning Services
Po Box 157
Shute End
Wokingham
RG40 1WR

Dear Jackie

Re: Application Number: F/2000/2948
Site Address: 11 Anthian Close, Woodley, Reading, Berkshire

Thank you for your correspondence regarding the above planning application.

We have taken the trouble to visit your offices and peruse the proposed plans for the loft conversion at 11 Anthian Close.

I would like to, at this stage, make you aware that our only reservation regarding this proposed conversion is the window on the side gable of the property will immediately overlook our garden and our property.

I understand that you are yet to visit the site and I would be grateful if may be you could, upon your visit, take the trouble to inspect the property from our rear garden and you will appreciate that this particular window will be an intrusion of our privacy, not only in our garden but in our dining room, kitchen, two of our bedrooms and our rear bathroom.

Other than this, I cannot see how the conversion will affect us.

I look forward to hearing from you in due course.

Yours sincerely

Adam Tinson

2nd January 2001

PLANNING SERVICES	HPT
POL	TLS
DC	ENF
APP	
CS	
03 JAN 2001	
COPIES TO:	ACK:
	FILE:

Mr. John Mitchell
Development Control Manager
Wokingham District Council
Environmental Services Dept
Planning Services
P.O. Box 157
Shute End
Wokingham
Berks. RG40 1WR

Planning Application number: F/2000/2948

Dear Mr Mitchell

Thank you for your letter dated 13th December regarding the above planning proposal. Having reviewed the plans and discussed the situation with my wife, I felt it necessary to write to you with my concerns over the side window enlargement and rear skylight windows in the roof. With our two bathrooms and main bedroom being easily overlooked from these positions (rear and side) I feel that our privacy will be compromised by this arrangement. I trust therefore that you will give this your full professional consideration and that the plans be modified accordingly.

Yours sincerely

Mr SJ Stoker
14 Anthian Close
Woodley
Reading
RG5 4XA

HIGHWAYS CONSULTATION SHEET

From: Jackie Emmett **Date:** 13 December 2000

Application Number: F/2000/2948

Proposal: Proposed formation of room in roof space with roof lights.

Parish: WOODLEY TOWN

Site Address:
11, Anthian Close, Woodley, Reading.

Applicant:
Mr & Mrs Beckett C/O Mr D Burgess.

Your observations are required in respect of this application within **7 days** of the above date.

✓ below as applicable;

1) ☐ Recommend refusal for the reason(s) **stated below**;
2) ☐ Recommend approval but with condition(s) & reason(s) **stated below**;
3) ☐ Recommend approval with **no** condition(s) or reason(s).

Comment.

Study could be used as a bedroom therefore 3 parking spaces are required.

Please could Highways have an additional plan showing the parking layout for 3 vehicles within the curtilage of the property. The outline of the spaces is to be marked on the plan accurately with minimum dimensions:

4.8m x 2.4m (standard space)
5.5m x 2.4m (in front of a garage)

Signed: _____ **Print name:** Adam Coggins 18/12/00

Received by Wokingham District Council

Application No: F/2000/2948

Proposal:
Proposed formation of room in roof space with roof lights.

Location:
11, Anthian Close, Woodley, Reading.

The application is available for inspection at Wokingham District Council's offices during the following times:

PLANNING DEPARTMENT, SHUTE END, WOKINGHAM TEL (0118) 974 6428
8.30 - 5.00 Monday - Thursday & 8.30 - 4.00 Friday

WOODLEY LIBRARY HEADLEY ROAD WOODLEY (9.30am - 7.00pm Mon, Thurs & Fri. 9.30am - 5.00pm Tues, 9.30am - 1.00pm Saturday. closed all day Wednesday). If you intend to view this application at Woodley Library (see details above) please allow 4 days from the date of this notice for delivery of plans.

Comments should be sent in writing QUOTING THE APPLICATION NUMBER to the Case Officer Jackie Emmett P.O. Box 157 Council Offices, Shute End, Wokingham Berkshire, RG40 1WR to arrive on or before 06/01/2001. Written comments submitted will become available for public inspection.

In view of the very large number of planning applications and letters of comment received, it will not normally be possible for an individual reply to observations made. However any comments will be taken into account when the application is determined and you will be notified of the decision.

Head Planning and Transportation

13 December 2000

Environmental Services

For office use only.
Application number: 30.NOV.2009* 2948

Householder planning application form

Please answer all questions in CAPITAL letters.
If any question does not apply to you, put N/A in the space.
Please send six copies of the filled in form and your plans to the address on the front of the folder.
We provide guidance notes to help you fill in the form. If you have any questions, please call Planning Support on 0118 974 6428 or 0118 974 6429.

1	Your name	MR & MRS BECKETT
	Address and postcode	11 ANTHIAN CLOSE WOODLEY READING RG5 4XA
	Phone number	0118 9691406
2	Agent's Name	MR.D.BURGESS
	Address and postcode	26 ELMDALE DRIVE, KIDDERMINSTER WORCS DY10 3XE
	Phone number	01562 - 748992
3	Site We need you to send in six copies of the 1:2500 scale location plan and six copies of the 1:500 scale block plan, with the site outlined in red. You can buy these maps from the Environmental Services reception or order them by phoning 0118 974 6485.	11 ANTHIAN CLOSE WOODLEY READING RG5 4XA
4	Give brief details of the proposal for example, two storey side extension. About the application	FORMATION OF ROOM IN ROOF SPACE (ROOFLIGHTS ONLY)
5	Are there any trees on the site? If Yes, please show their positions, spread and species of the trees on the plans. Say which trees you plan to cut down.	Yes ☐ No ☑
6	Please list the external materials you will use for example, red brick to match any existing bricks and dark stained timber.	ROOFLIGHTS
7	Will the proposal change the pedestrian or vehicle access to the site? Please show details of the existing access and any proposed changes on the plans.	Yes ☐ No ☑
8	Will the car parking provision at the site be changed? If Yes, please show details of any changes on the plans.	Yes ☐ No ☑

Crystal Mark
Clarity approved by Plain English Campaign

Please turn over

9	How many bedrooms does the property have?	Existing: 3	Proposed: 3
10	Does a public right of way touch the site? If yes, please show the route and any proposed alternative on the plans.	Yes ☐	No ☑
11	Checklist. Please make sure that you enclose the following.		
	a Six copies of this form signed and dated.		
	b The fee (We have attached a current scale of fees). If you do not have to pay a fee, please say why below.		
	PLANNING REQUIRED DUE TO PERMITTED DEVELOPMENT RIGHTS BEING REMOVED		
	c Six copies of each set of plans and drawings listed below.		
	• 1:2500 scale location plan with the site outlined in red.		
	• 1:500 scale site layout plan.		
	• 1:100 or 1:200 scale floor plans and elevations.		

12 Certificate of ownership (Section 66 Town & Country Planning Act 1990)
Please delete either certificate A or certificate B. If neither apply, you must fill in a full certificate which you can get from Environmental Services.

(Owner means a person with a freehold interest, or someone who is a leasehold tenant with at least seven years left on their agreement)

Certificate A

I certify that

- At the beginning of the period of 21 days ending with the date of the application nobody, except the applicant, owned any part of the land which the application relates to.
- None of the land forms part of an agricultural holding.

Certificate B

I certify that

- I or the applicant has given the necessary notice to everyone else who (at the beginning of the period of 21 days ending with the date of the application) owned any part of the land which the application relates to as listed below.

Owner's name	Address at which the notice was served	Date on which the notice was served

None of the land forms part of an agricultural holding.

Your signature: D. Burgon

on behalf of MR & MRS.% BECKETT

Date 28/11/2000

Please tick this box if you or your husband, wife or partner are employed by Wokingham District Council ☐

30.NOV.2000* 2948

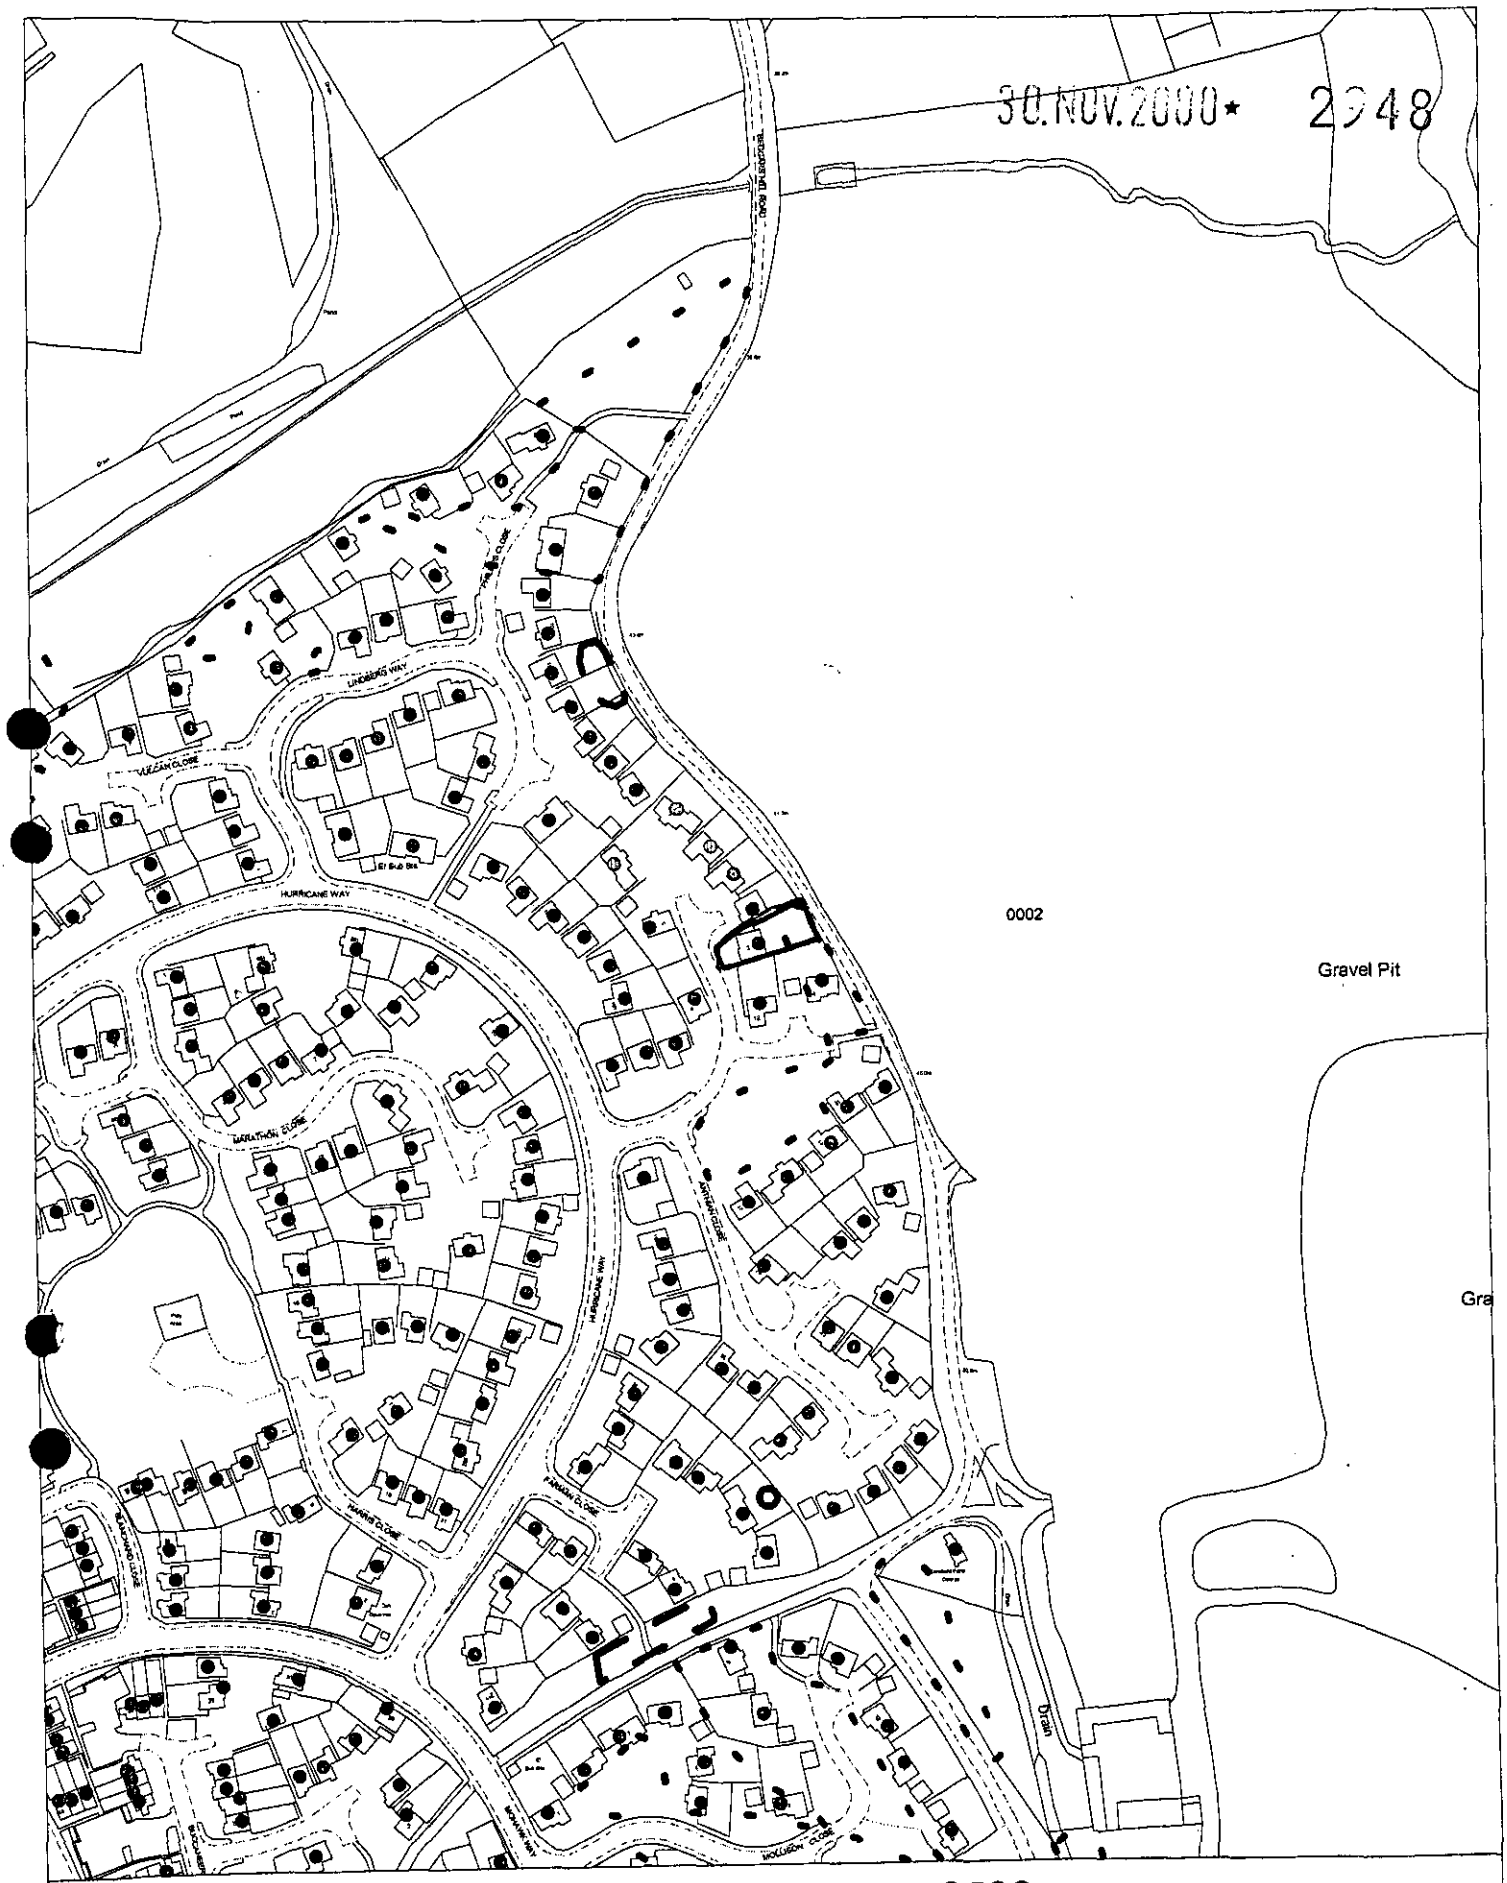

Site Plan, Scale: 1 to 2500

This copy has been produced specifically for the map return scheme purposes only. No further copies may be made.

This map is reproduced from Ordnance Survey material with the permission of Ordnance Survey on behalf of the Controller of HMSO Office. © Crown Copyright. Wokingham District Council, Licence No. LA086134

Date: 8 December 2000

N
W E
S

**********FILE COPY**********

Tel: 0118 974 6449

Date: **13 December 2000**

My ref: F/2000/2948

CONFIDENTIAL

Councillor Lennard
8 Headley Close
Woodley
RG5 4SF

Environmental Services Department
Planning Services
P.O. Box 157
Shute End, Wokingham
Berkshire RG40 1WR
Tel: (0118) 974 6000
Fax: (0118) 974 6484
Minicom No: (0118) 974 6991
DX: 33506 – Wokingham

Dear Councillor

Application Number: F/2000/2948
11, Anthian Close, Woodley, Reading.
Proposed formation of room in roof space with roof lights.

I write to let you know that the above mentioned house holder application has been received

At this stage a recommendation has not yet been made. This form should only be returned if it is likely that you may wish the application to be listed for consideration by the Development Control Sub-Committee. This form must be received no later than 28 days from the date of this letter.

If you have any questions please do not hesitate to contact **Jackie Emmett** on **0118 974 6449**.

Yours faithfully,

John Mitchell

John Mitchell
Development Control Manager

LISTING FORM

Case officer: **Jackie Emmett** Application Number: **F/2000/2948**
11, Anthian Close, Woodley, Reading.
Proposed formation of room in roof space with roof lights.
I wish this application to be listed should the officers recommendation be for_____
and my reason(s) are_____
_____
_____

Signed: _____ Date: _____
Councillor Lennard

**********FILE COPY**********

**********FILE COPY**********

Tel: 0118 974 6449

Date: **13 December 2000**

My ref: F/2000/2948

CONFIDENTIAL

Councillor McCann
5 Seaford Gardens
Woodley
RG5 3LN

Environmental Services Department
Planning Services
P.O. Box 157
Shute End, Wokingham
Berkshire RG40 1WR
Tel: (0118) 974 6000
Fax: (0118) 974 6484
Minicom No: (0118) 974 6991
DX: 33506 – Wokingham

Dear Councillor

Application Number: F/2000/2948
11, Anthian Close, Woodley, Reading.
Proposed formation of room in roof space with roof lights.

I write to let you know that the above mentioned house holder application has been received

At this stage a recommendation has not yet been made. This form should only be returned if it is likely that you may wish the application to be listed for consideration by the Development Control Sub-Committee. This form must be received no later than 28 days from the date of this letter.

If you have any questions please do not hesitate to contact **Jackie Emmett** on **0118 974 6449**.

Yours faithfully,

John Mitchell

John Mitchell
Development Control Manager

LISTING FORM

Case officer: **Jackie Emmett** Application Number: **F/2000/2948**
11, Anthian Close, Woodley, Reading.
Proposed formation of room in roof space with roof lights.
I wish this application to be listed should the officers recommendation be for_____
and my reason(s) are_____
_____
_____

Signed: _____ Date: _____
Councillor McCann

**********FILE COPY**********

**********FILE COPY**********

Tel: 0118 974 6449

Date: **13 December 2000**

My ref: F/2000/2948

CONFIDENTIAL

Councillor Dredge
C/O Councillor Coling Lawley
26 Farriers Close
Woodley
RG5 3DD

Environmental Services Department
Planning Services
P.O. Box 157
Shute End, Wokingham
Berkshire RG40 1WR
Tel: (0118) 974 6000
Fax: (0118) 974 6484
Minicom No: (0118) 974 6991
DX: 33506 – Wokingham

Dear Councillor

Application Number: F/2000/2948
11, Anthian Close, Woodley, Reading.
Proposed formation of room in roof space with roof lights.

I write to let you know that the above mentioned house holder application has been received

At this stage a recommendation has not yet been made. This form should only be returned if it is likely that you may wish the application to be listed for consideration by the Development Control Sub-Committee. This form must be received no later than 28 days from the date of this letter.

If you have any questions please do not hesitate to contact **Jackie Emmett** on **0118 974 6449**.

Yours faithfully,

John Mitchell

John Mitchell
Development Control Manager

LISTING FORM

Case officer: **Jackie Emmett** Application Number: **F/2000/2948**
11, Anthian Close, Woodley, Reading.
Proposed formation of room in roof space with roof lights.
I wish this application to be listed should the officers recommendation be for_____
and my reason(s) are_____
_____
_____

Signed: _____ Date: _____
Councillor Dredge

**********FILE COPY**********

WOKINGHAM D.C. DEVELOPMENT CONTROL

Start date: 30 NOV 2000	
Officer: JE	Application No. F/2000/2948

Map No 42 Site 0.004
Easting: ..... Flood Pln .....
Northing: ..... Mineral .....

Level: ☐ **Sub Committee** ☑ **Delegated** ☐ **Sec. State**
☐ **Incorrect Fee** ☐ **Invalid** ☐ **PD**

Description:
(F) PROPOSED FORMATION OF ROOM IN ROOF SPACE WITH ROOF LIGHTS

Location: 11 ANTHIAN CLOSE

Parish: WOODLEY Ward: Coronation

Applicant: MR / MRS BECKETT
PD rights removed

Fee Received 00-00 Required ..... Additional ..... Refund .....

Enforcement Section to be notified ☐ tick if required

Additional information required for validation

		Reason	Requested	Received
1	1:2500 OS location plan showing property edged in blue/red	Scale? Red?		
2	1:500 block plan showing existing & proposed dev. + adj. Properties			
3	Forms unsigned			
4	Correct S 66 certificate			
5	Elevation plans			
6	Floor plans			
7	Metric scale disclaimer			
8	Encroachment letter			
9	Miscellaneous			

APPLN NO. _____

ACTION REQUIRED BY DEVELOPMENT CONTROL

Conservation Area .....

Listed Building 1 2 2*

Advertisement Required .....

Date Site Notice Sent : ..... Parish Council Informed - YES / NO

INTERNAL CONSULTATIONS

- Building Control .....
- Landscape .....
- Trees .....
- Conservation Officer .....
- Environmental Health .....
- Housing .....
- Leisure & Cultural services .....
- Public Rights of Way .....
- Property .....
- District Secretary (only if called in by SOS) .....
- Policy & Plans .....
- Strategic Planning (JSPU) .....
- Minerals (INTERNAL) .....
- Archaeological Site (BABTIE) : .....
- Education .....
- Social Services .....
- Highways .....

EXTERNAL CONSULTATIONS

- Adjacent D P A : .....
- Adjacent Parish : .....
- Southern Electricity Board .....
- British Gas .....
- PSA Oil Pipeline .....
- Transco : .....
- Environment Agency .....

- Rail Track .....
- Police Arch. Liaison Officer .....

HERITAGE BODIES

- The Georgian Group .....
- Ancient Monuments Society .....
- Council for British Arch. .....
- RCHME .....
- Telecommunications (NRPB) : .....
- Sport England : .....

OTHERS:

.....

.....

..... No pre-apps .....

NEIGHBOURS:

..... S/N + see map .....

.....

.....

.....

.....

.....

.....

.....

.....

1933

ADDRESS 11 ANTHIAN Close PARISH Woodley

PLOT No. 29 WOODLEY AIRFIELD SE1 ORD. SHEET No. SU 7773 4

BUILDER

Plan No.	Applicant	Description of Development	Date of Decision	Decis
08308	WOODLEY	AIRFIELD PLAN	30.10.78	C
23796	AMWEST / BRYANT	O/L PHASE 5	25.3.85	C
39590	BRYANT	DET. HOUSE & GARAGE	29.7.92	C
FC/92/0733	"	"	26.8.92	Y APP

MINISTRY DECISION

SPECIAL ORDERS REMOVAL PD RIGHTS - COND 5 - 39590

Environmental Services

For office use only.
Application number: 30.NOV.2000* 2948

Householder planning application form

Please answer all questions in CAPITAL letters.
If any question does not apply to you, put N/A in the space.
Please send six copies of the filled in form and your plans to the address on the front of the folder.
We provide guidance notes to help you fill in the form. If you have any questions, please call Planning Support on 0118 974 6428 or 0118 974 6429.

1	Your name	MR & MRS BECKETT
	Address and postcode	11 ANTHIAN CLOSE WOODLEY READING RG5 4XA
	Phone number	0118 9691406
	Agent's Name	MR.D.BURGESS
	Address and postcode	26 ELMDALE DRIVE, KIDDERMINSTER WORCS DY10 3XE
	Phone number	01562 - 748992
3	Site We need you to send in six copies of the 1:2500 scale location plan and six copies of the 1:500 scale block plan, with the site outlined in red. You can buy these maps from the Environmental Services reception or order them by phoning 0118 974 6485.	11 ANTHIAN CLOSE WOODLEY READING RG5 4XA
4	Give brief details of the proposal for example, two storey side extension. About the application	FORMATION OF ROOM IN ROOF SPACE (ROOFLIGHTS ONLY)
5	Are there any trees on the site? If Yes, please show their positions, spread and species of the trees on the plans. Say which trees you plan to cut down.	Yes ☐ No ☑
6	Please list the external materials you will use for example, red brick to match any existing bricks and dark stained timber.	ROOFLIGHTS
7	Will the proposal change the pedestrian or vehicle access to the site? *Please show details of the existing access and any proposed changes on the plans.*	Yes ☐ No ☑
8	Will the car parking provision at the site be changed? If Yes, please show details of any changes on the plans.	Yes ☐ No ☑

Crystal Mark
Clarity approved by Plain English Campaign

Please turn over

9	How many bedrooms does the property have?	Existing: 3	Proposed: 3
10	Does a public right of way touch the site? If yes, please show the route and any proposed alternative on the plans.	Yes ☐	No ☑
11	Checklist. Please make sure that you enclose the following.		
	a Six copies of this form signed and dated.		
	b The fee (We have attached a current scale of fees). If you do not have to pay a fee, please say why below.		
	PLANNING REQUIRED DUE TO PERMITTED DEVELOPMENT RIGHTS BEING REMOVED		
	c Six copies of each set of plans and drawings listed below.		
	• 1:2500 scale location plan with the site outlined in red.		
	• 1:500 scale site layout plan.		
	• 1:100 or 1:200 scale floor plans and elevations.		

12 Certificate of ownership (Section 66 Town & Country Planning Act 1990)
Please delete either certificate A or certificate B. If neither apply, you must fill in a full certificate which you can get from Environmental Services.

(Owner means a person with a freehold interest, or someone who is a leasehold tenant with at least seven years left on their agreement)

Certificate A

I certify that

- At the beginning of the period of 21 days ending with the date of the application nobody, except the applicant, owned any part of the land which the application relates to.
- None of the land forms part of an agricultural holding.

Certificate B

I certify that

- I or the applicant has given the necessary notice to everyone else who (at the beginning of the period of 21 days ending with the date of the application) owned any part of the land which the application relates to as listed below.

Owner's name	Address at which the notice was served	Date on which the notice was served

None of the land forms part of an agricultural holding.

Your signature: D. Burgess

on behalf of MR & MRS.% BECKETT

Date 28/11/2000

Please tick this box if you or your husband, wife or partner are employed by Wokingham District Council ☐

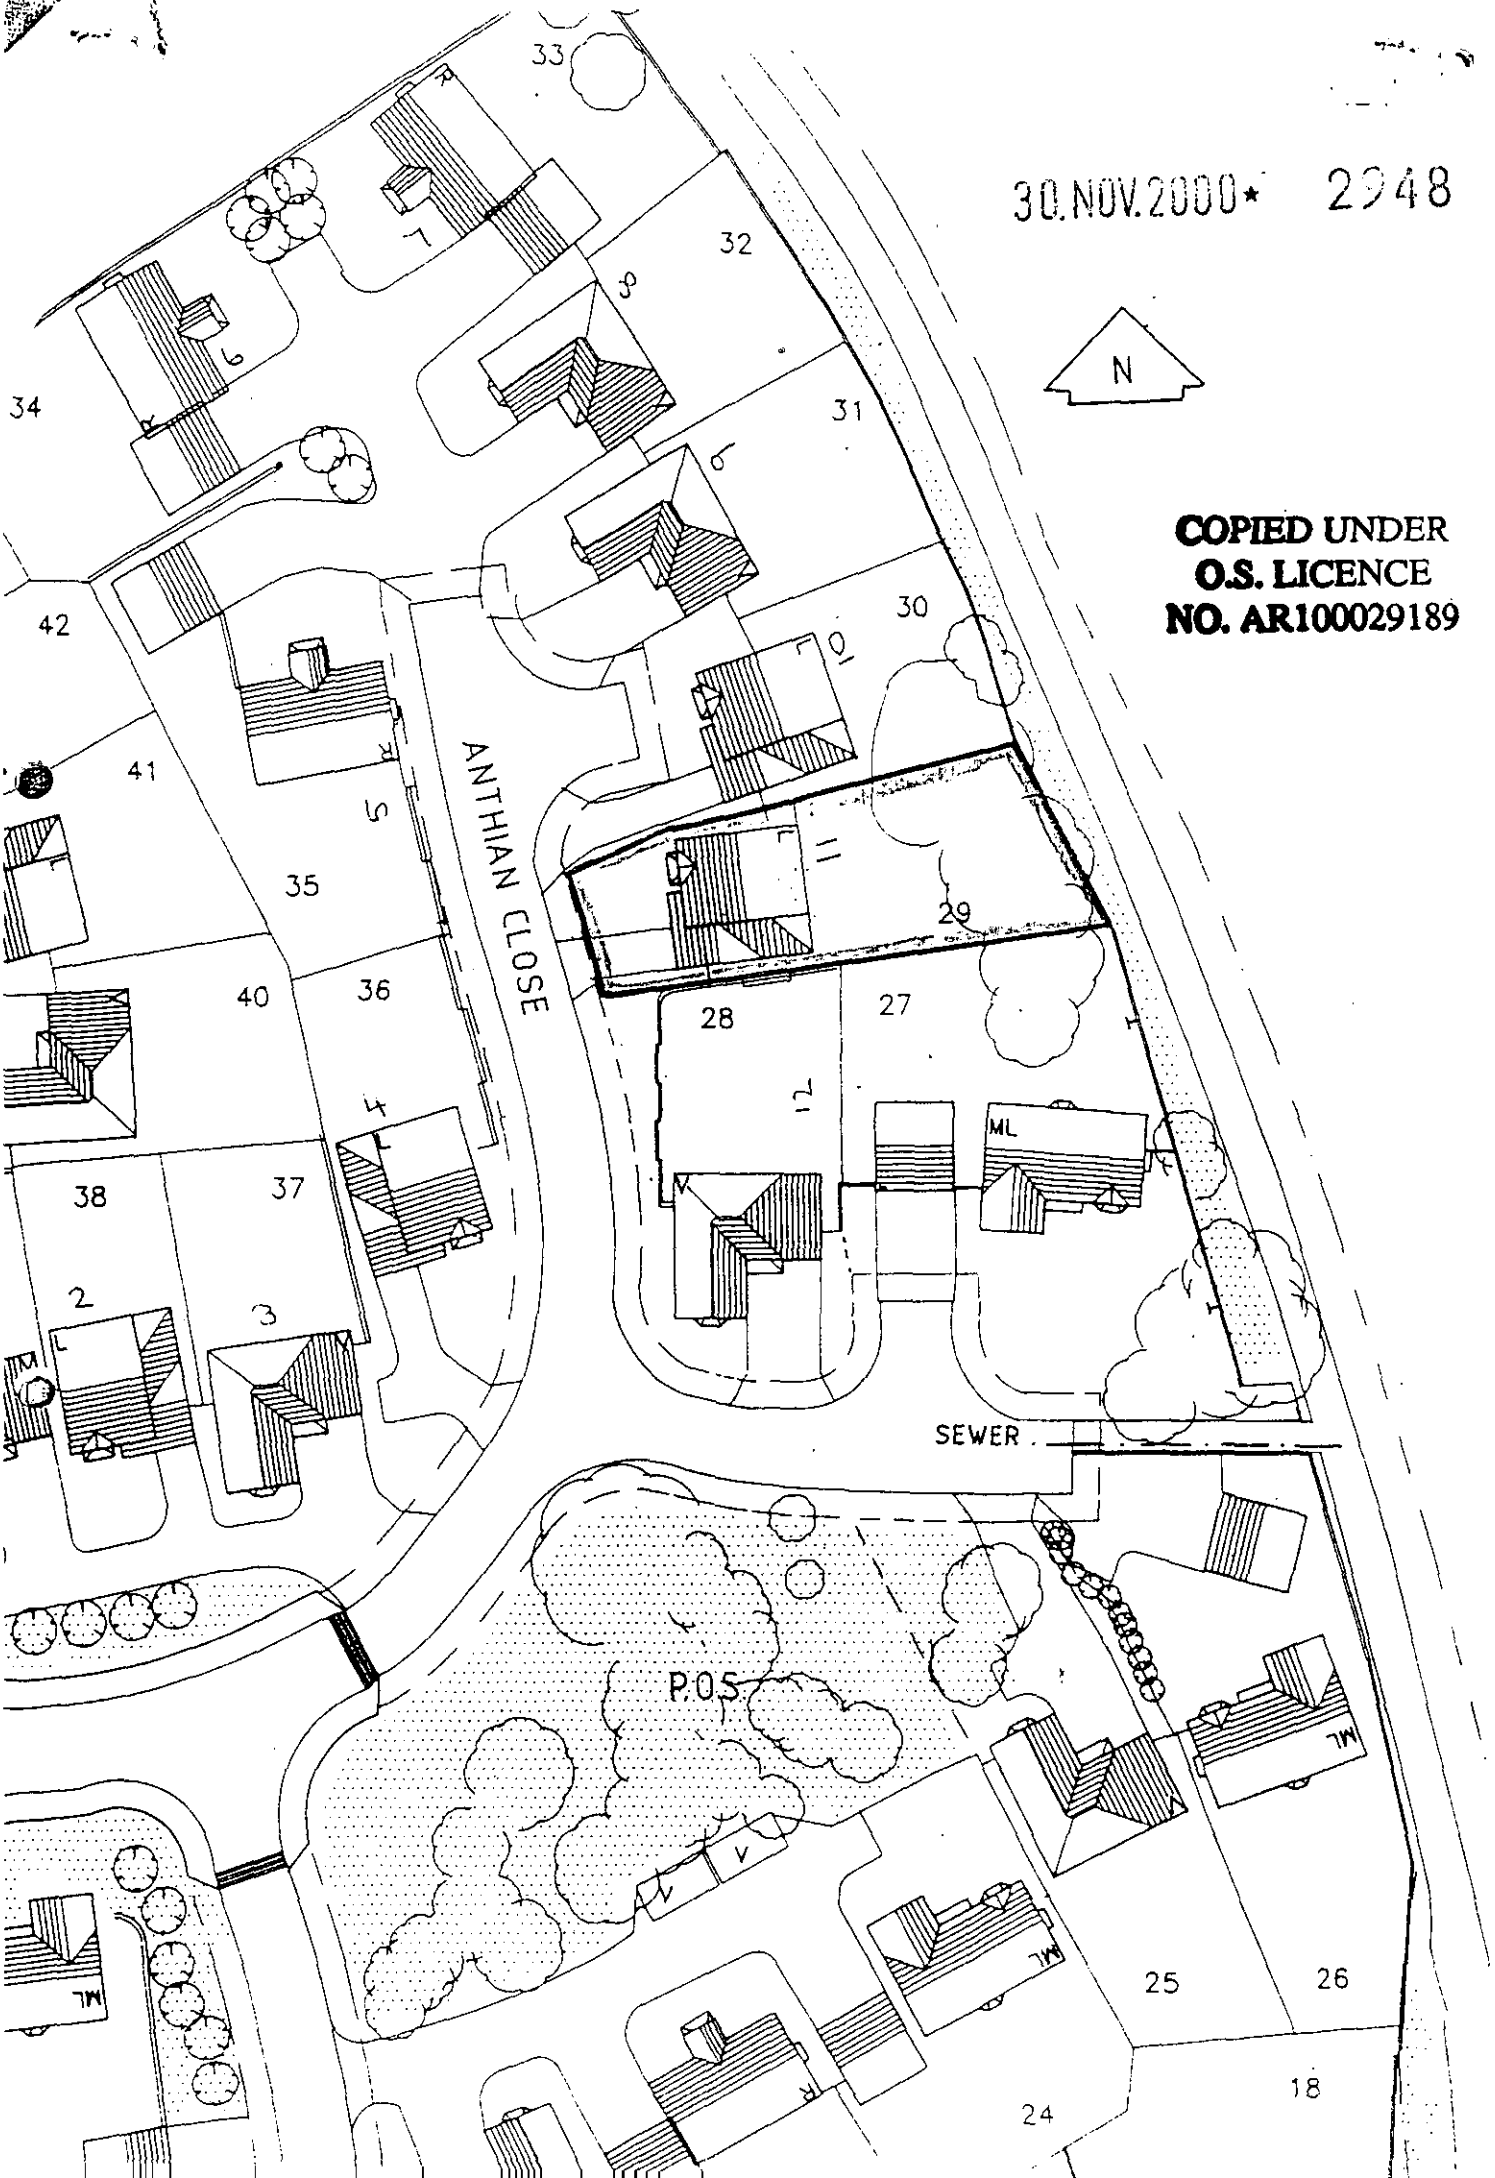
30.NOV.2000* 2948
N
COPIED UNDER
O.S. LICENCE
NO. AR100029189
ANTHIAN CLOSE
SEWER
P.O.S
33
32
34
31
42
30
41
35
29
40
36
28
27
38
37
2
3
25
26
24
18

30.NOV.2000* 2948

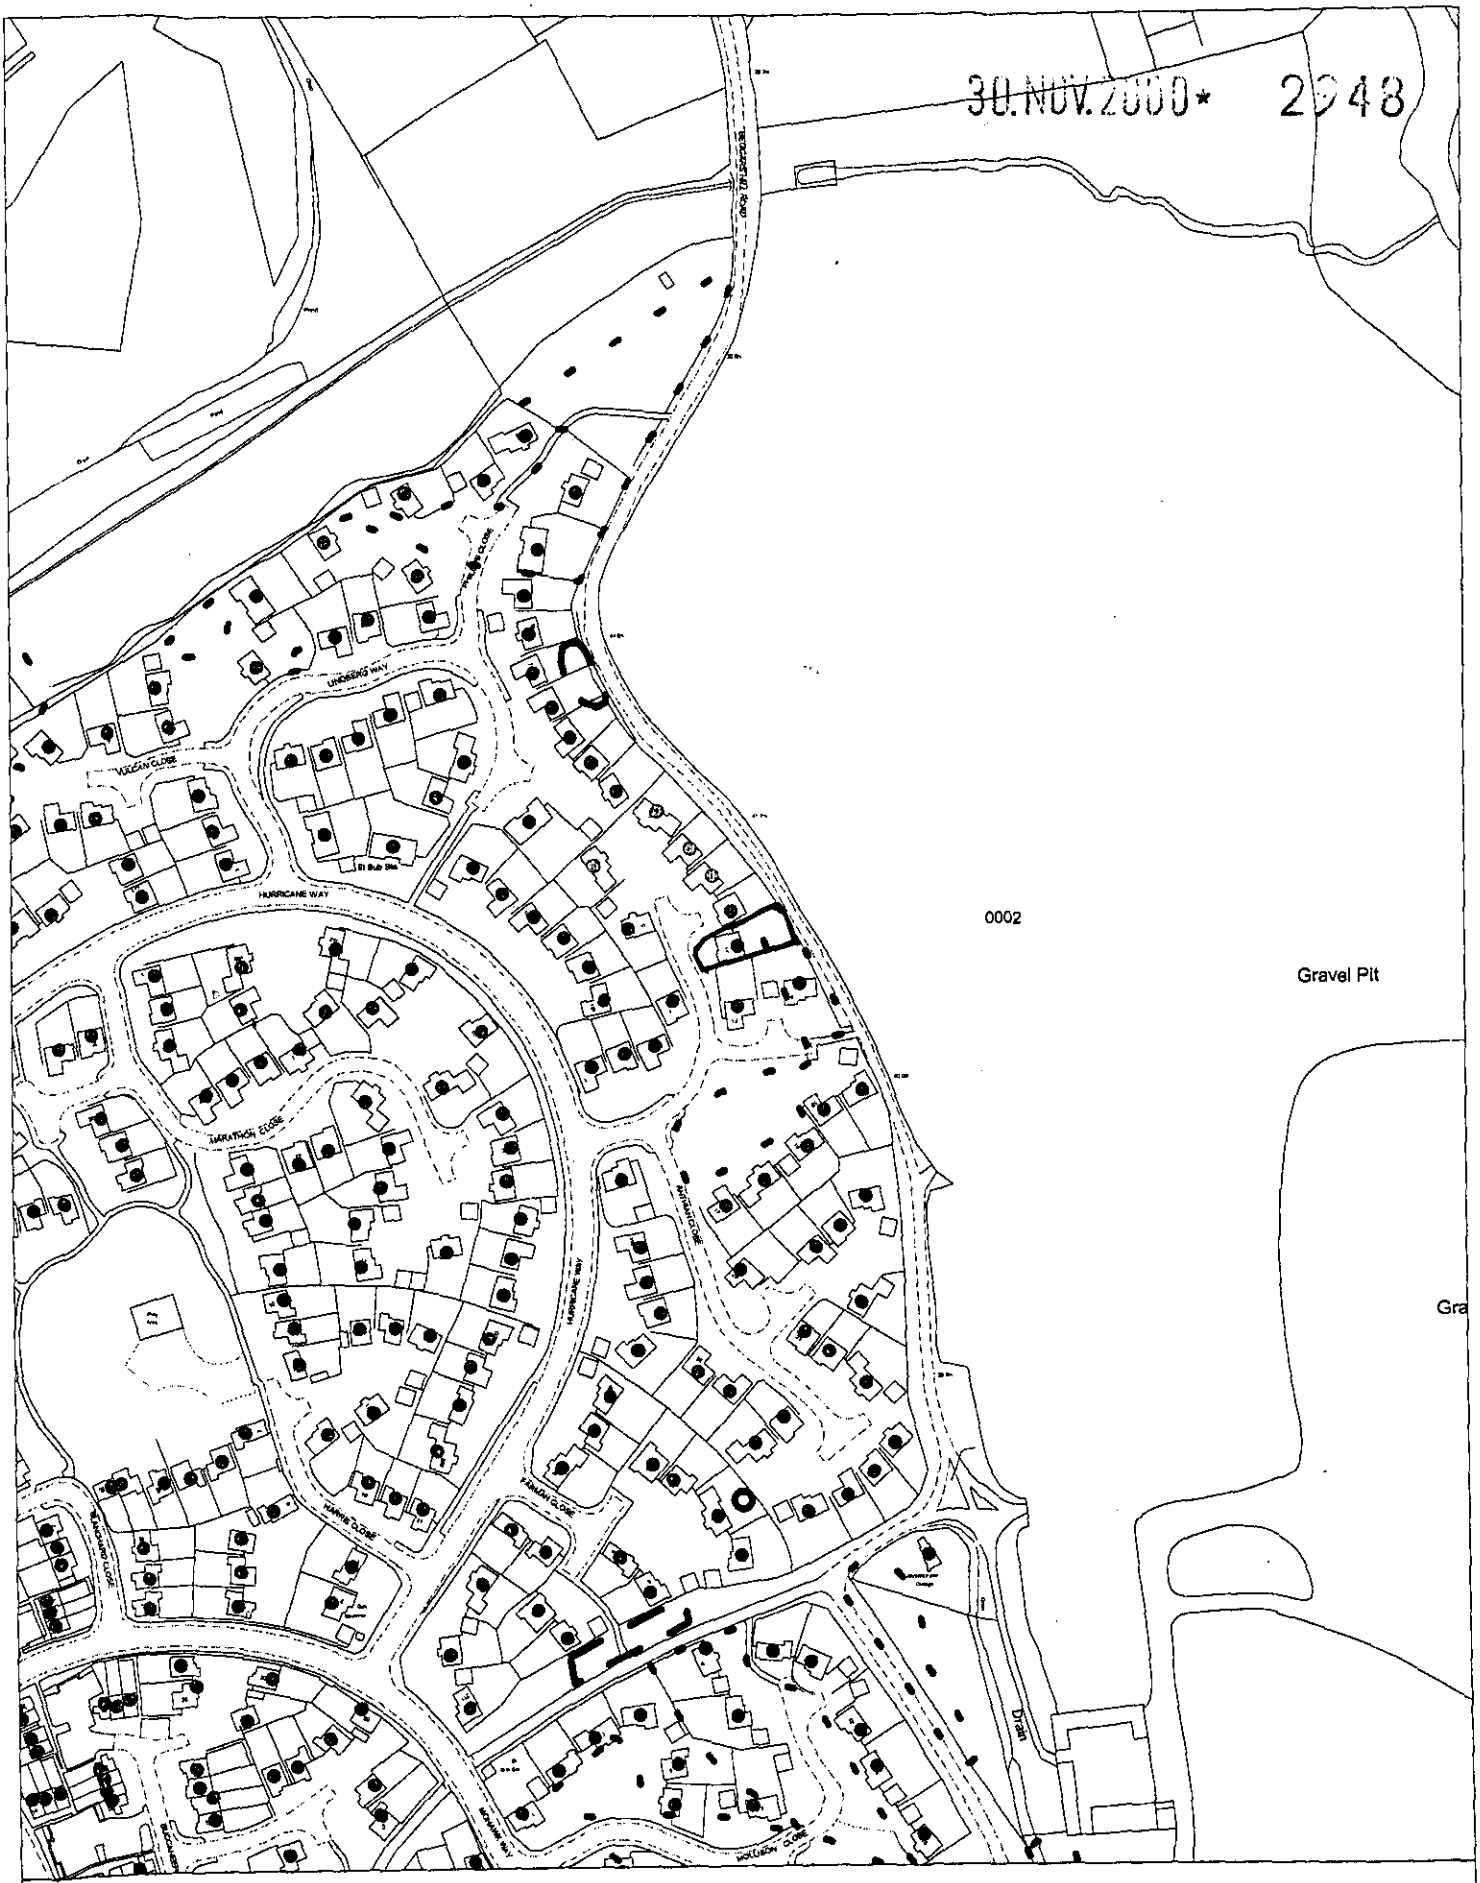

Site Plan, Scale: 1 to 2500

This copy has been produced specifically for the map return scheme purposes only. No further copies may be made.

This map is reproduced from Ordnance Survey material with the permission of Ordnance Survey on behalf of the Controller of HMSO Office. © Crown Copyright. Wokingham District Council, Licence No. LA086134

Date: 8 December 2000

N
W E
S

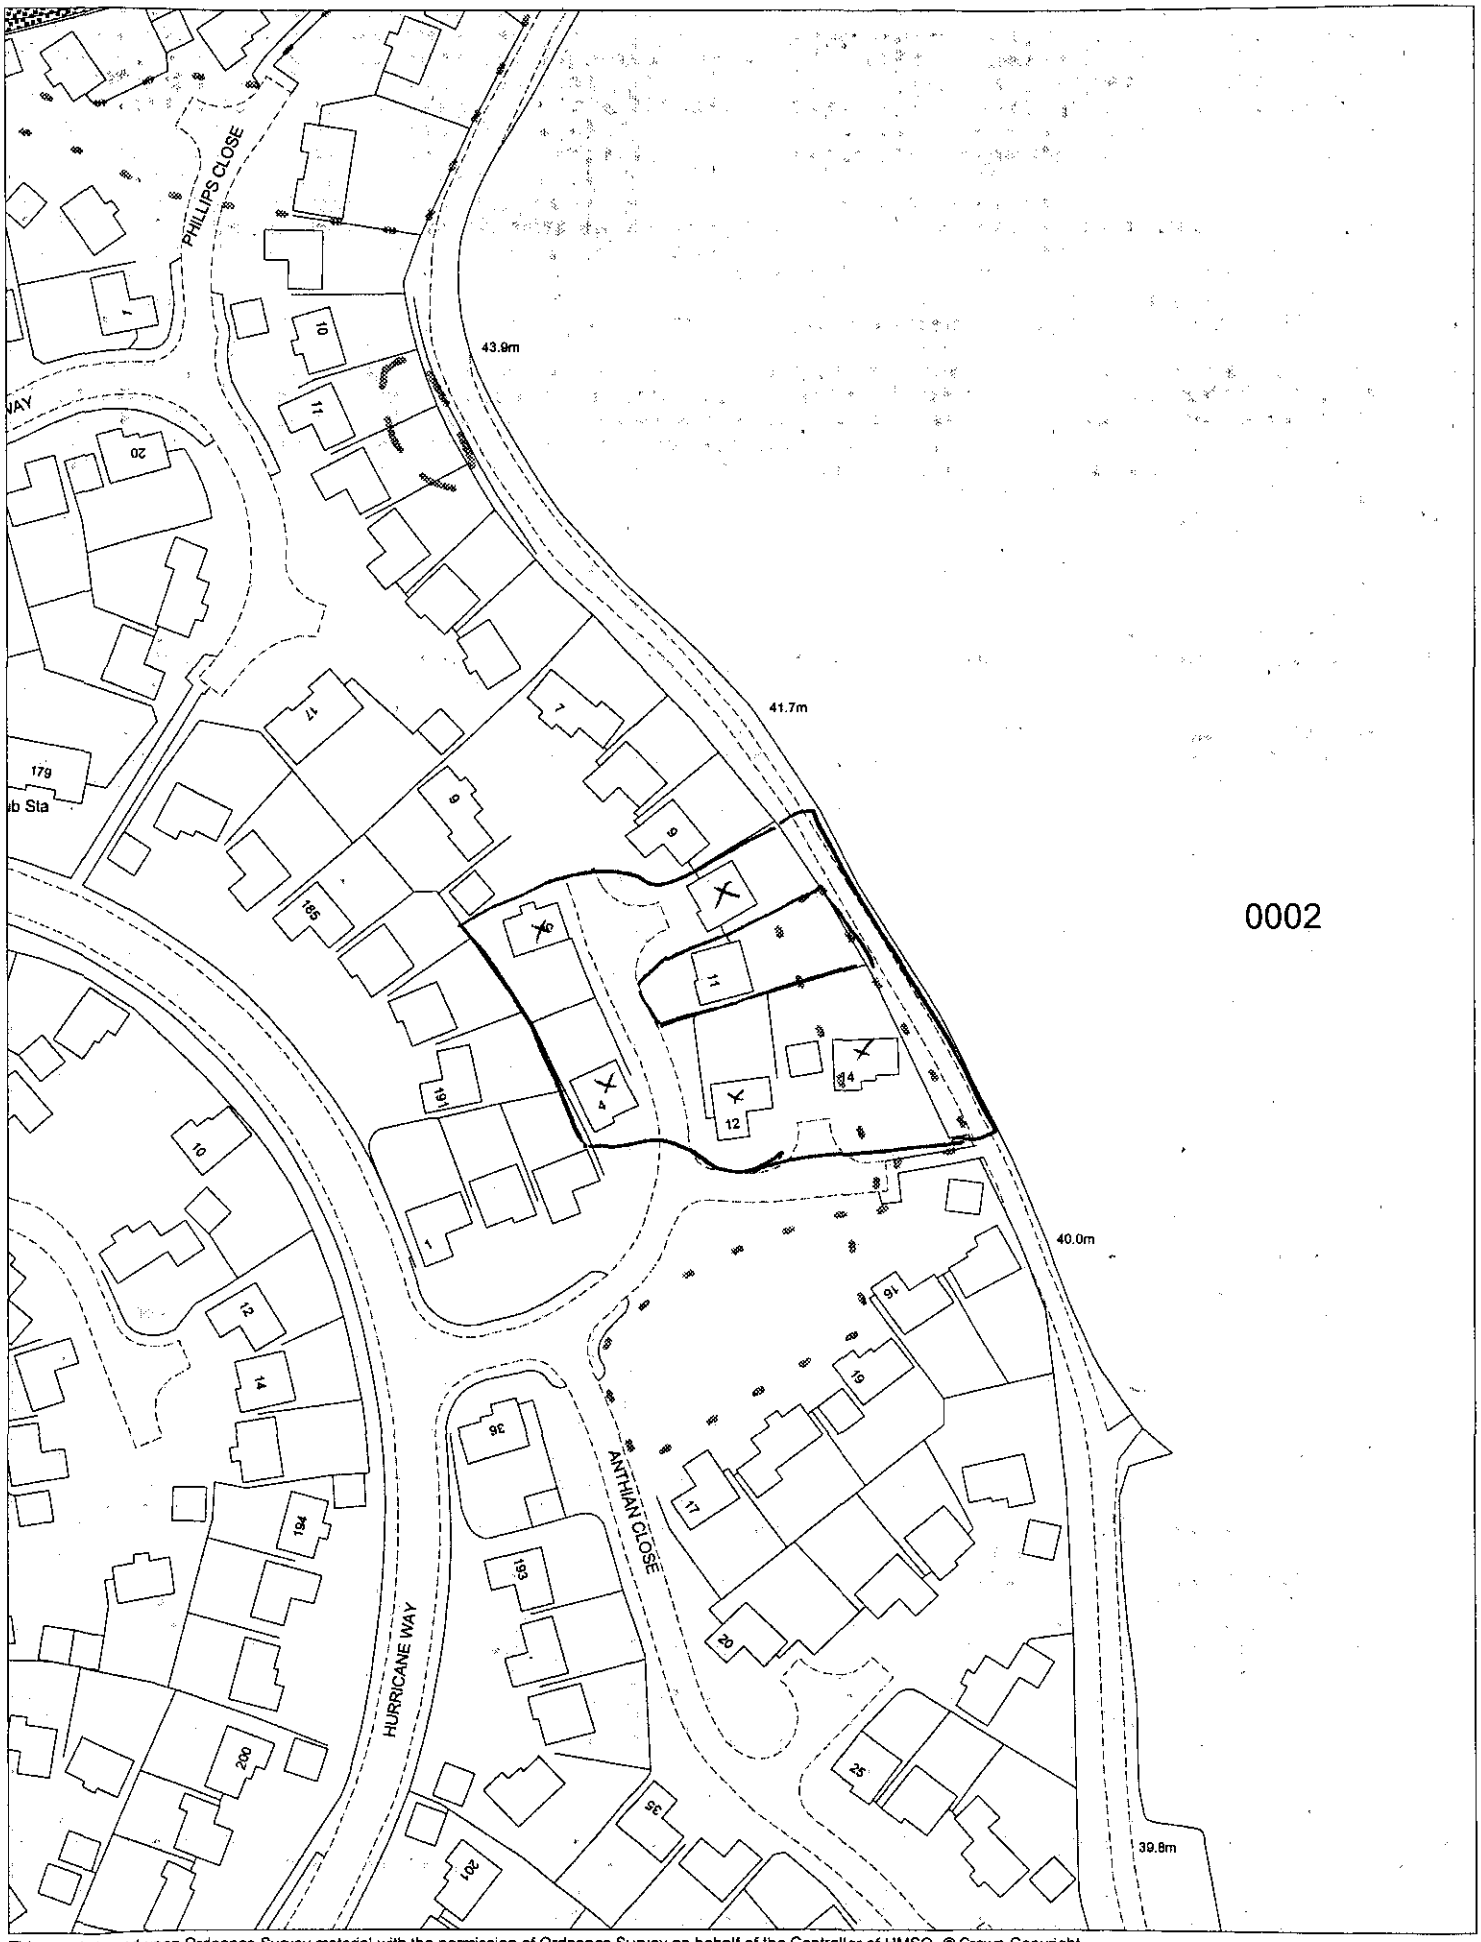

This map is based upon Ordnance Survey material with the permission of Ordnance Survey on behalf of the Controller of HMSO. © Crown Copyright.
Unauthorised reproduction infringes Crown Copyright and may lead to prosecution or civil proceedings.Wokingham District Council Licence LA086134

Development Control Section, Environmental Services, Wokingham District Council.

8 December 2000

Scale: 1 : 1250

N
W E
S