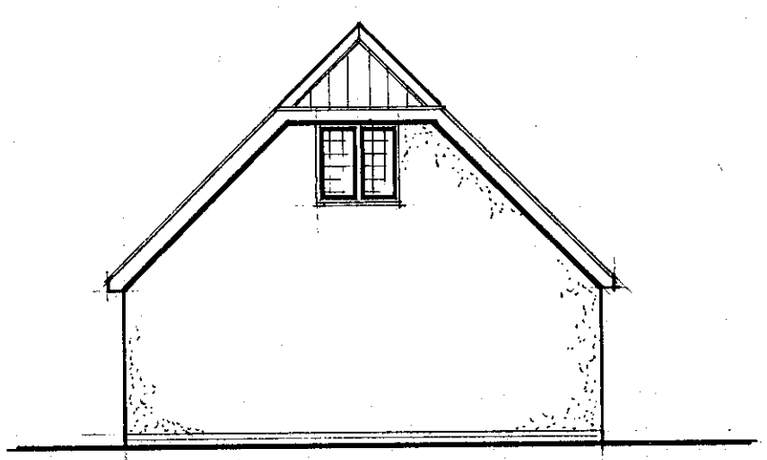

Rear elevation 1:100

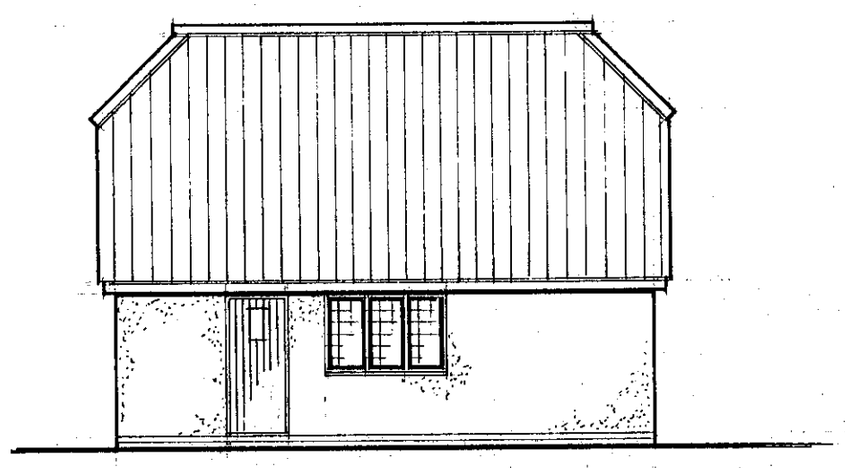

Side elevation 1:100

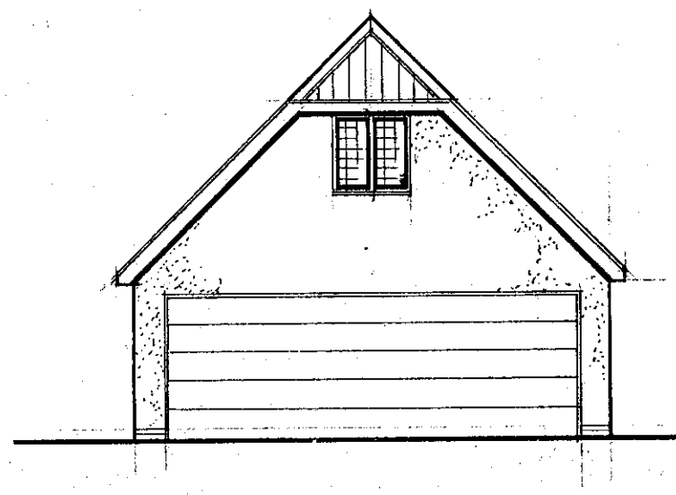

Front elevation 1:100

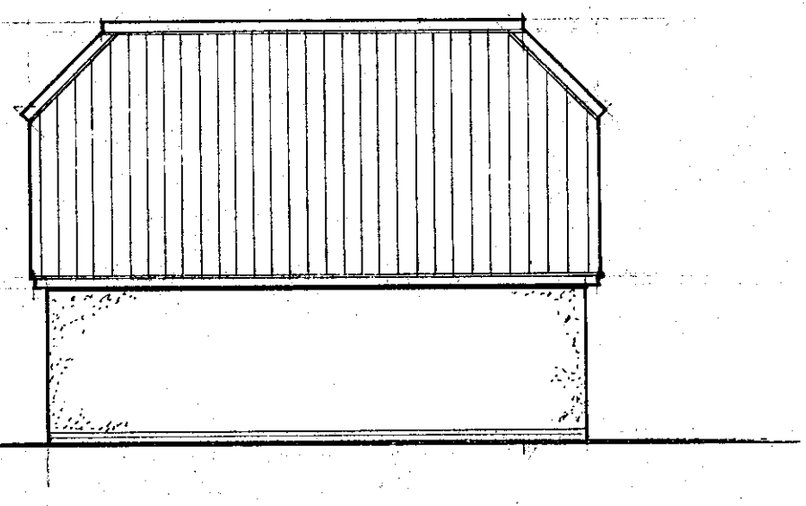

Side elevation 1:100

14.JUN.2000* 1750

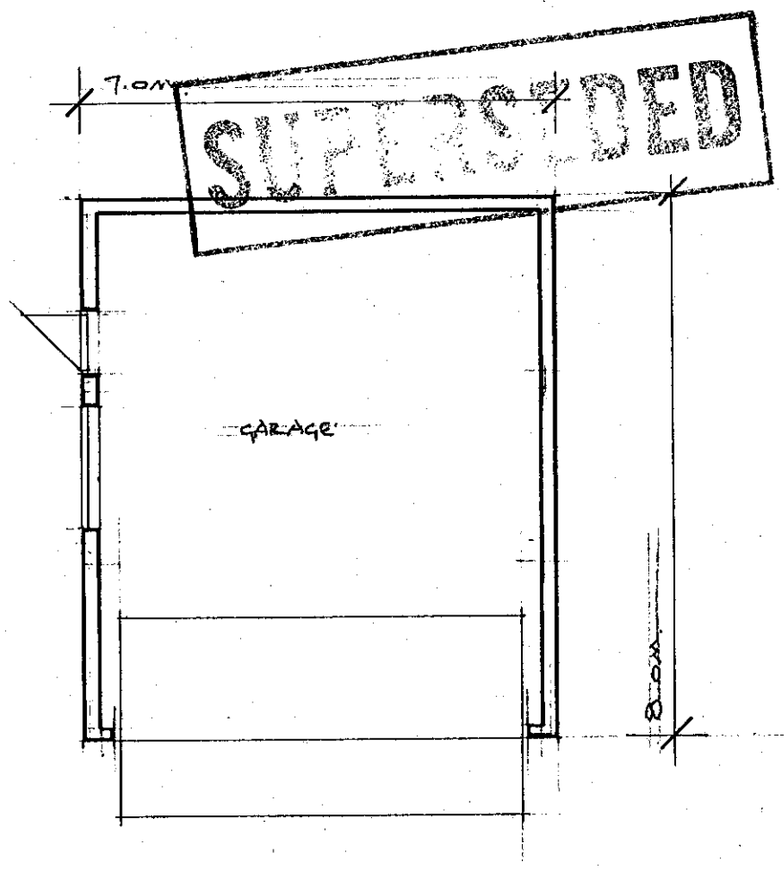

SUPERSEDED

Floor plan 1:100

© Copyright Reserved

Project:- GARAGE :- The Squirrels, Wellingtonia Ave, FINCHAMPSTEAD

Client:- Mr+Mrs Barley

Drg. No. 5134/02

Description:- Proposals

Date:- June 2000

Scale:- 1:100

Drawn:- RTH

FOR PLANNING PURPOSES ONLY

1 Holly Cottage, High Street, Crowthorne, Berkshire. RG11 7AE. Tel: Crowthorne (0344) 761727 / 778989

DIMENSION BUILDING DESIGN

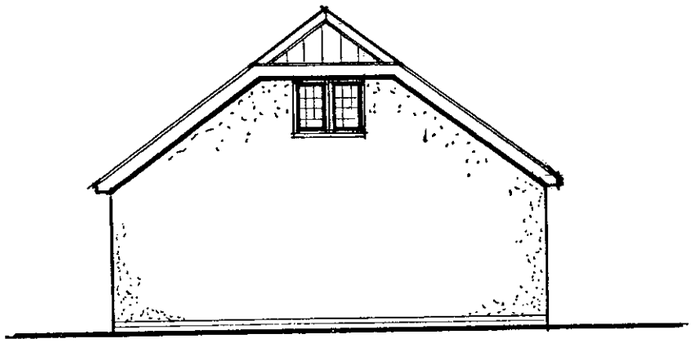

Rear elevation 1:100

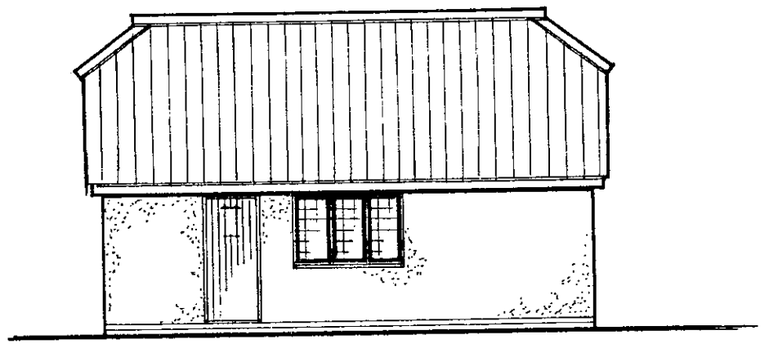

Side elevation 1:100

16 AUG 2000
COPIES TO:
ACK:
FILE:

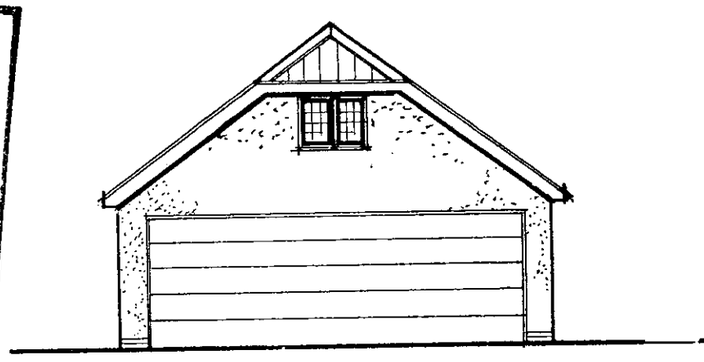

Front elevation 1:100

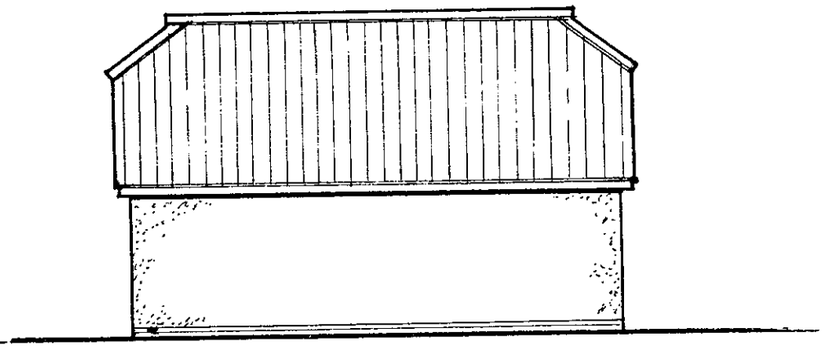

Side elevation 1:100

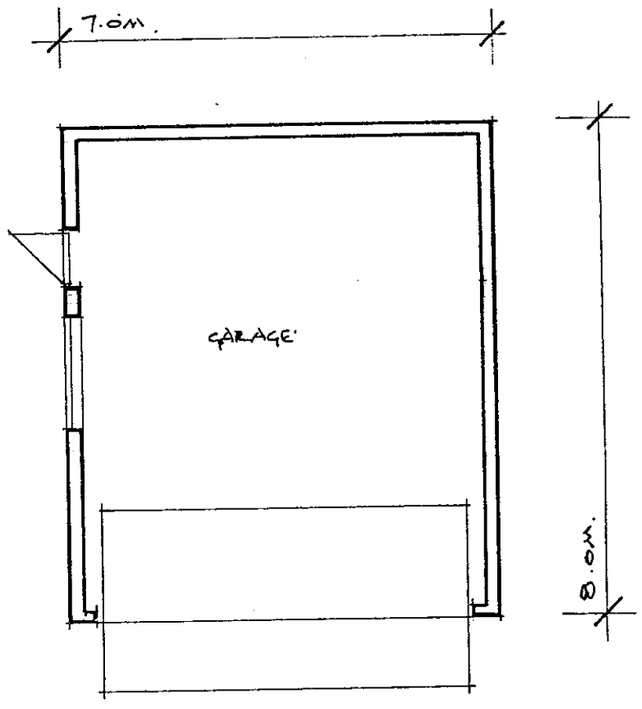

Floor plan 1:100

26/10/00

REV. A - ROOF HEIGHT REDUCED

AUGUST 2000

© Copyright Reserved

Project: GARAGE: The Squirrels, Wellingtonia Ave, FINCHAMPSTEAD

Client: Mr+Mrs Barley

Drg No: 5134/02A Description: Proposals

Date: June 2000 Scale: 1:100

Drawn: RTH

FOR PLANNING PURPOSES ONLY

4th DIMENSION BUILDING DESIGN

Cottage High Street Crowthorne Berkshire RG11 7AE Tel Crowthorne (0344) 761727 / 778969