03.JUL.2000 1802

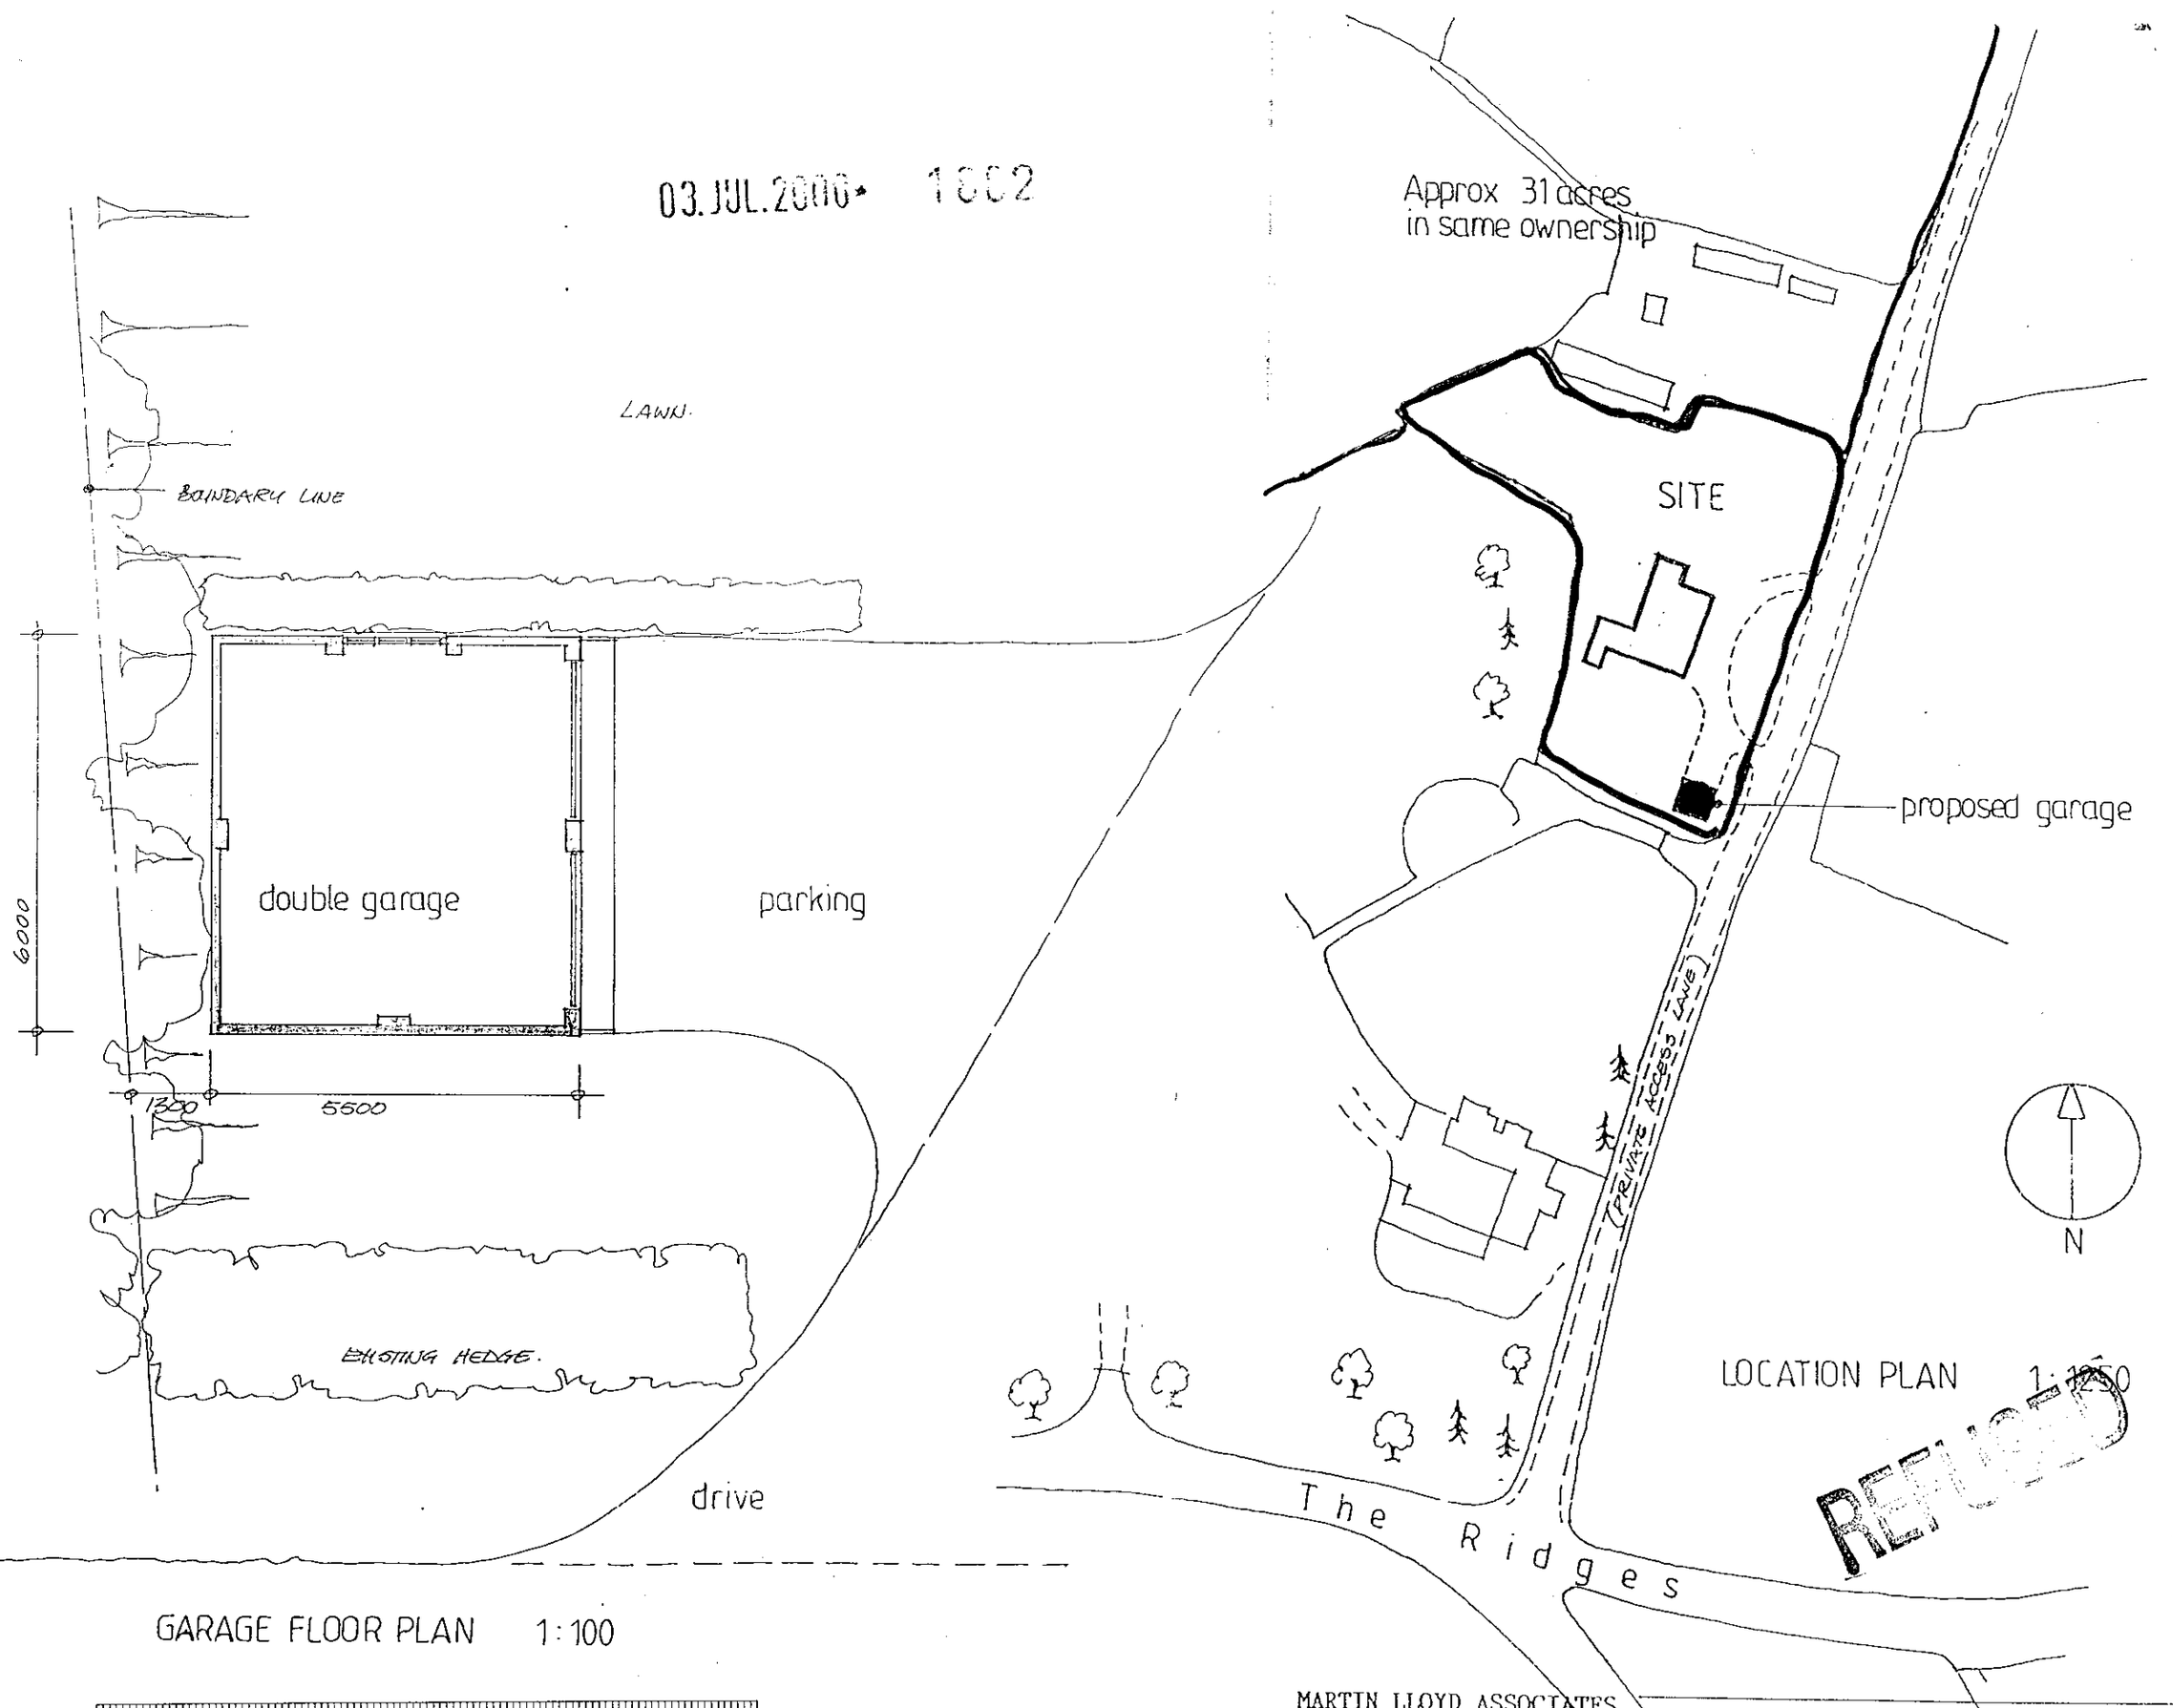

LOCATION PLAN 1:1250

REFUSED

GARAGE FLOOR PLAN 1:100

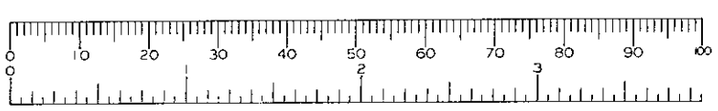

MARTIN LLOYD ASSOCIATES
Holly House, 3 Lock Mead, Maidenhead, Berkshire SL6 8HF
Phone 01628 638176
Fax 01628 780035

Project	Title		
NORTH COURT FARM FINCHAMPSTEAD	LOCATION PLAN	Scale 1:1250	No. 99.168
		Date JAN 2000	Dwg. D.02
PROPOSED NEW GARAGE.			Rev. A

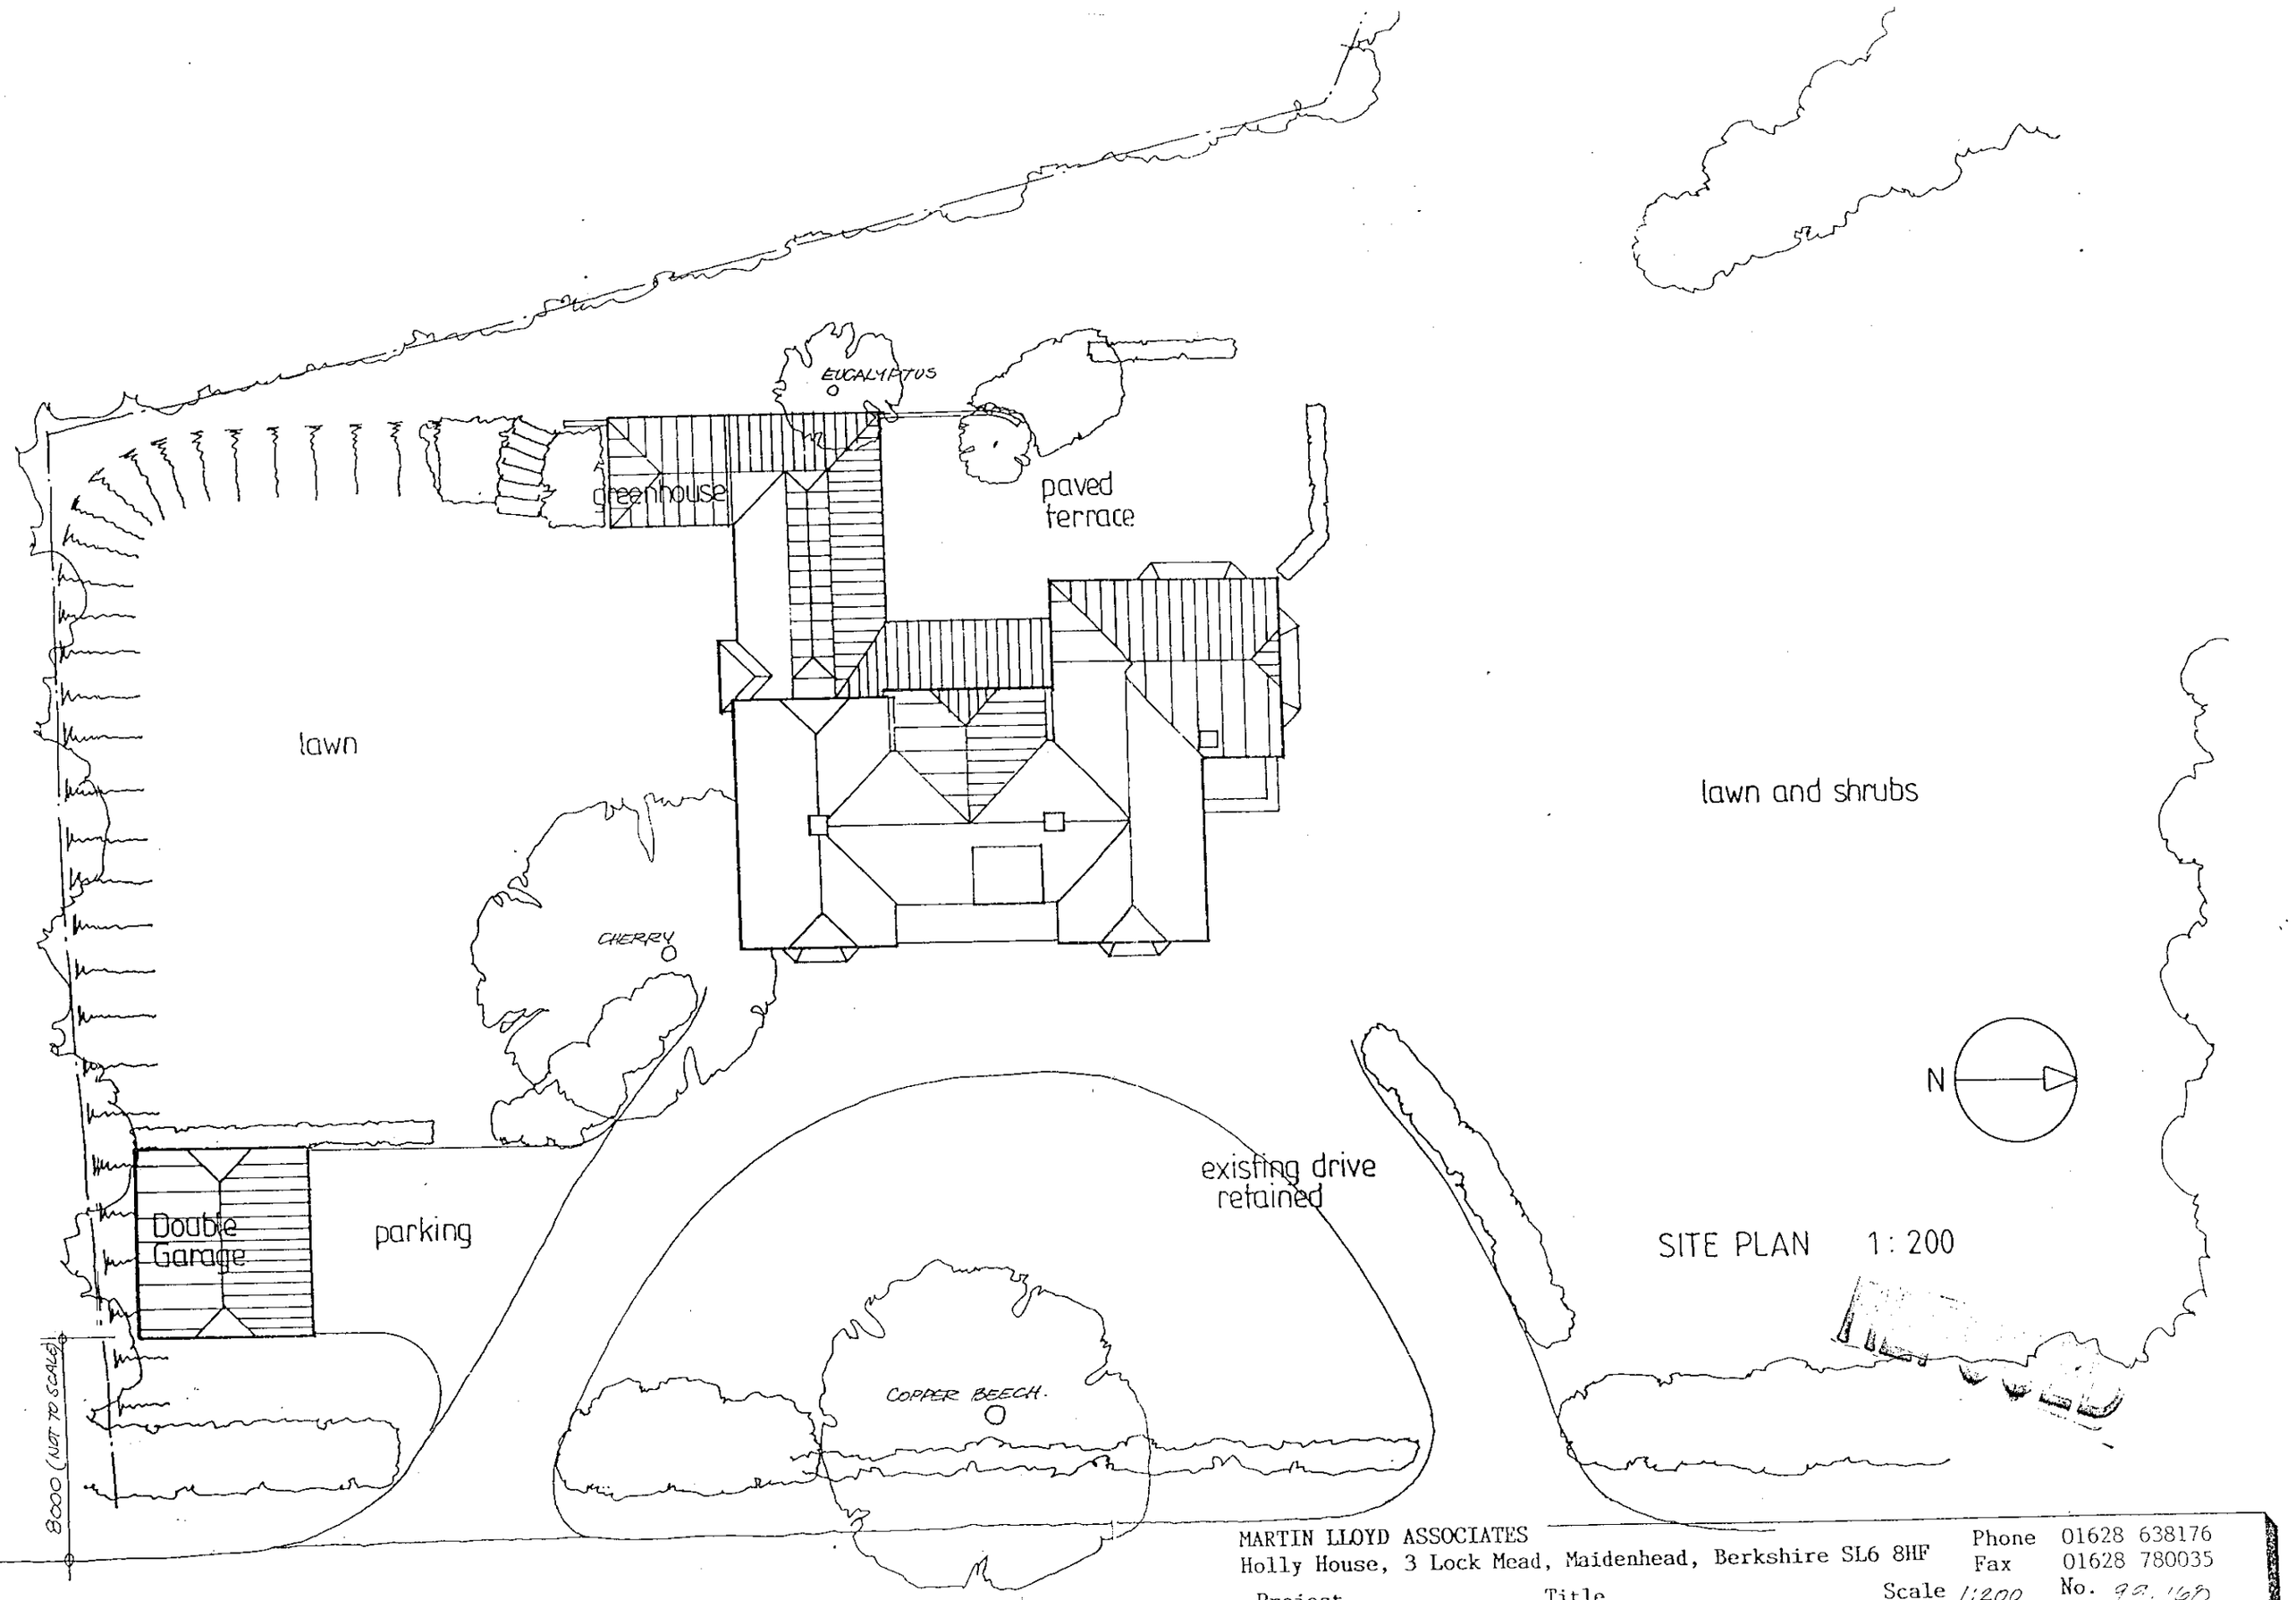

MARTIN LLOYD ASSOCIATES
Holly House, 3 Lock Mead, Maidenhead, Berkshire SL6 8HF
Phone 01628 638176
Fax 01628 780035

Project
NORTH COURT FARM
FINCHAMPSTEAD.
PROPOSED NEW GARAGE.

Title
SITE PLAN

Scale 1:200
Date JAN 2000
No. 99.168
Dwg. D.03
Rev. A

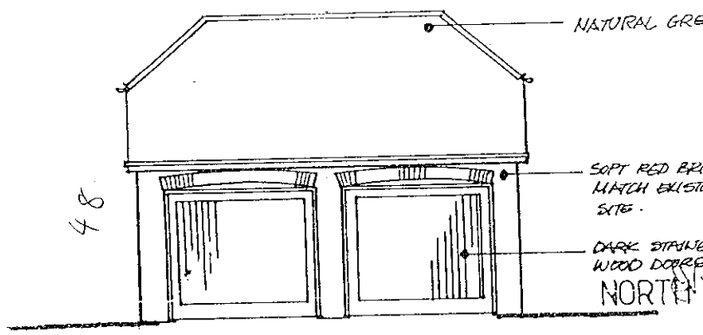

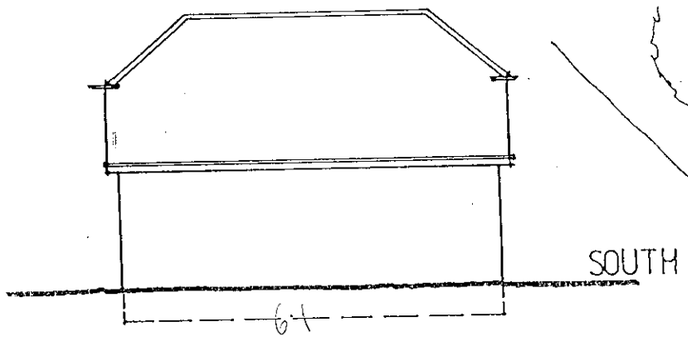

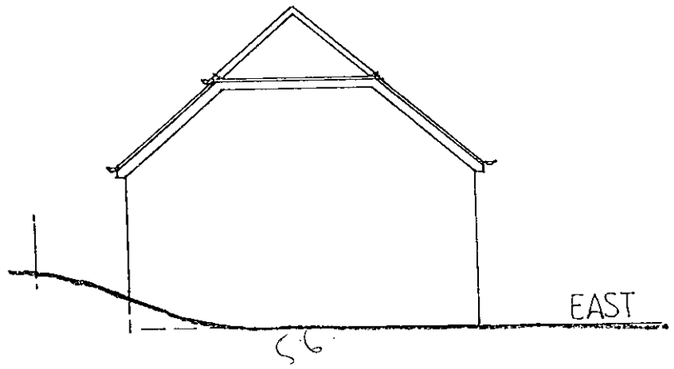

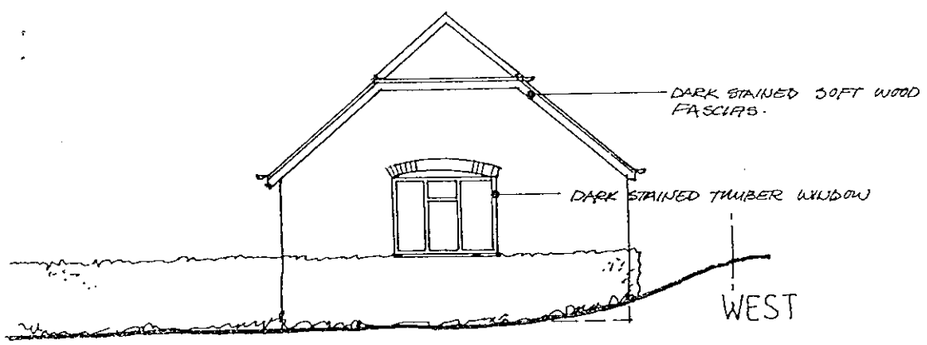

GARAGE ELEVATIONS 1:100



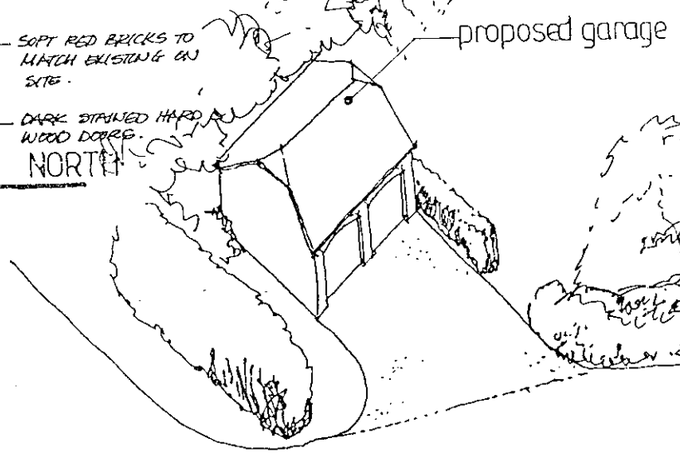

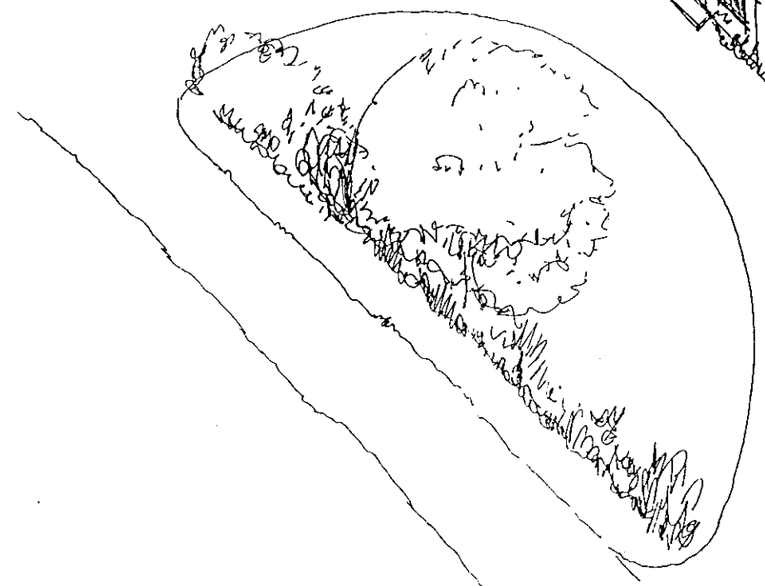

BIRD'S EYE VIEW

REFUSED

MARTIN LLOYD ASSOCIATES
Holly House, 3 Lock Mead, Maidenhead, Berkshire SL6 8HF
Phone 01628 638176
Fax 01628 780035

Project	Title	Scale	No.
NORTH COURT FARM PINCHAMPSTEAD PROPOSED NEW GARAGE.	GARAGE ELEVATIONS. BIRD'S EYE VIEW OF SITE.	SHOWN	99.168
		Date JAN 2000	Dwg. D.12
			Rev.

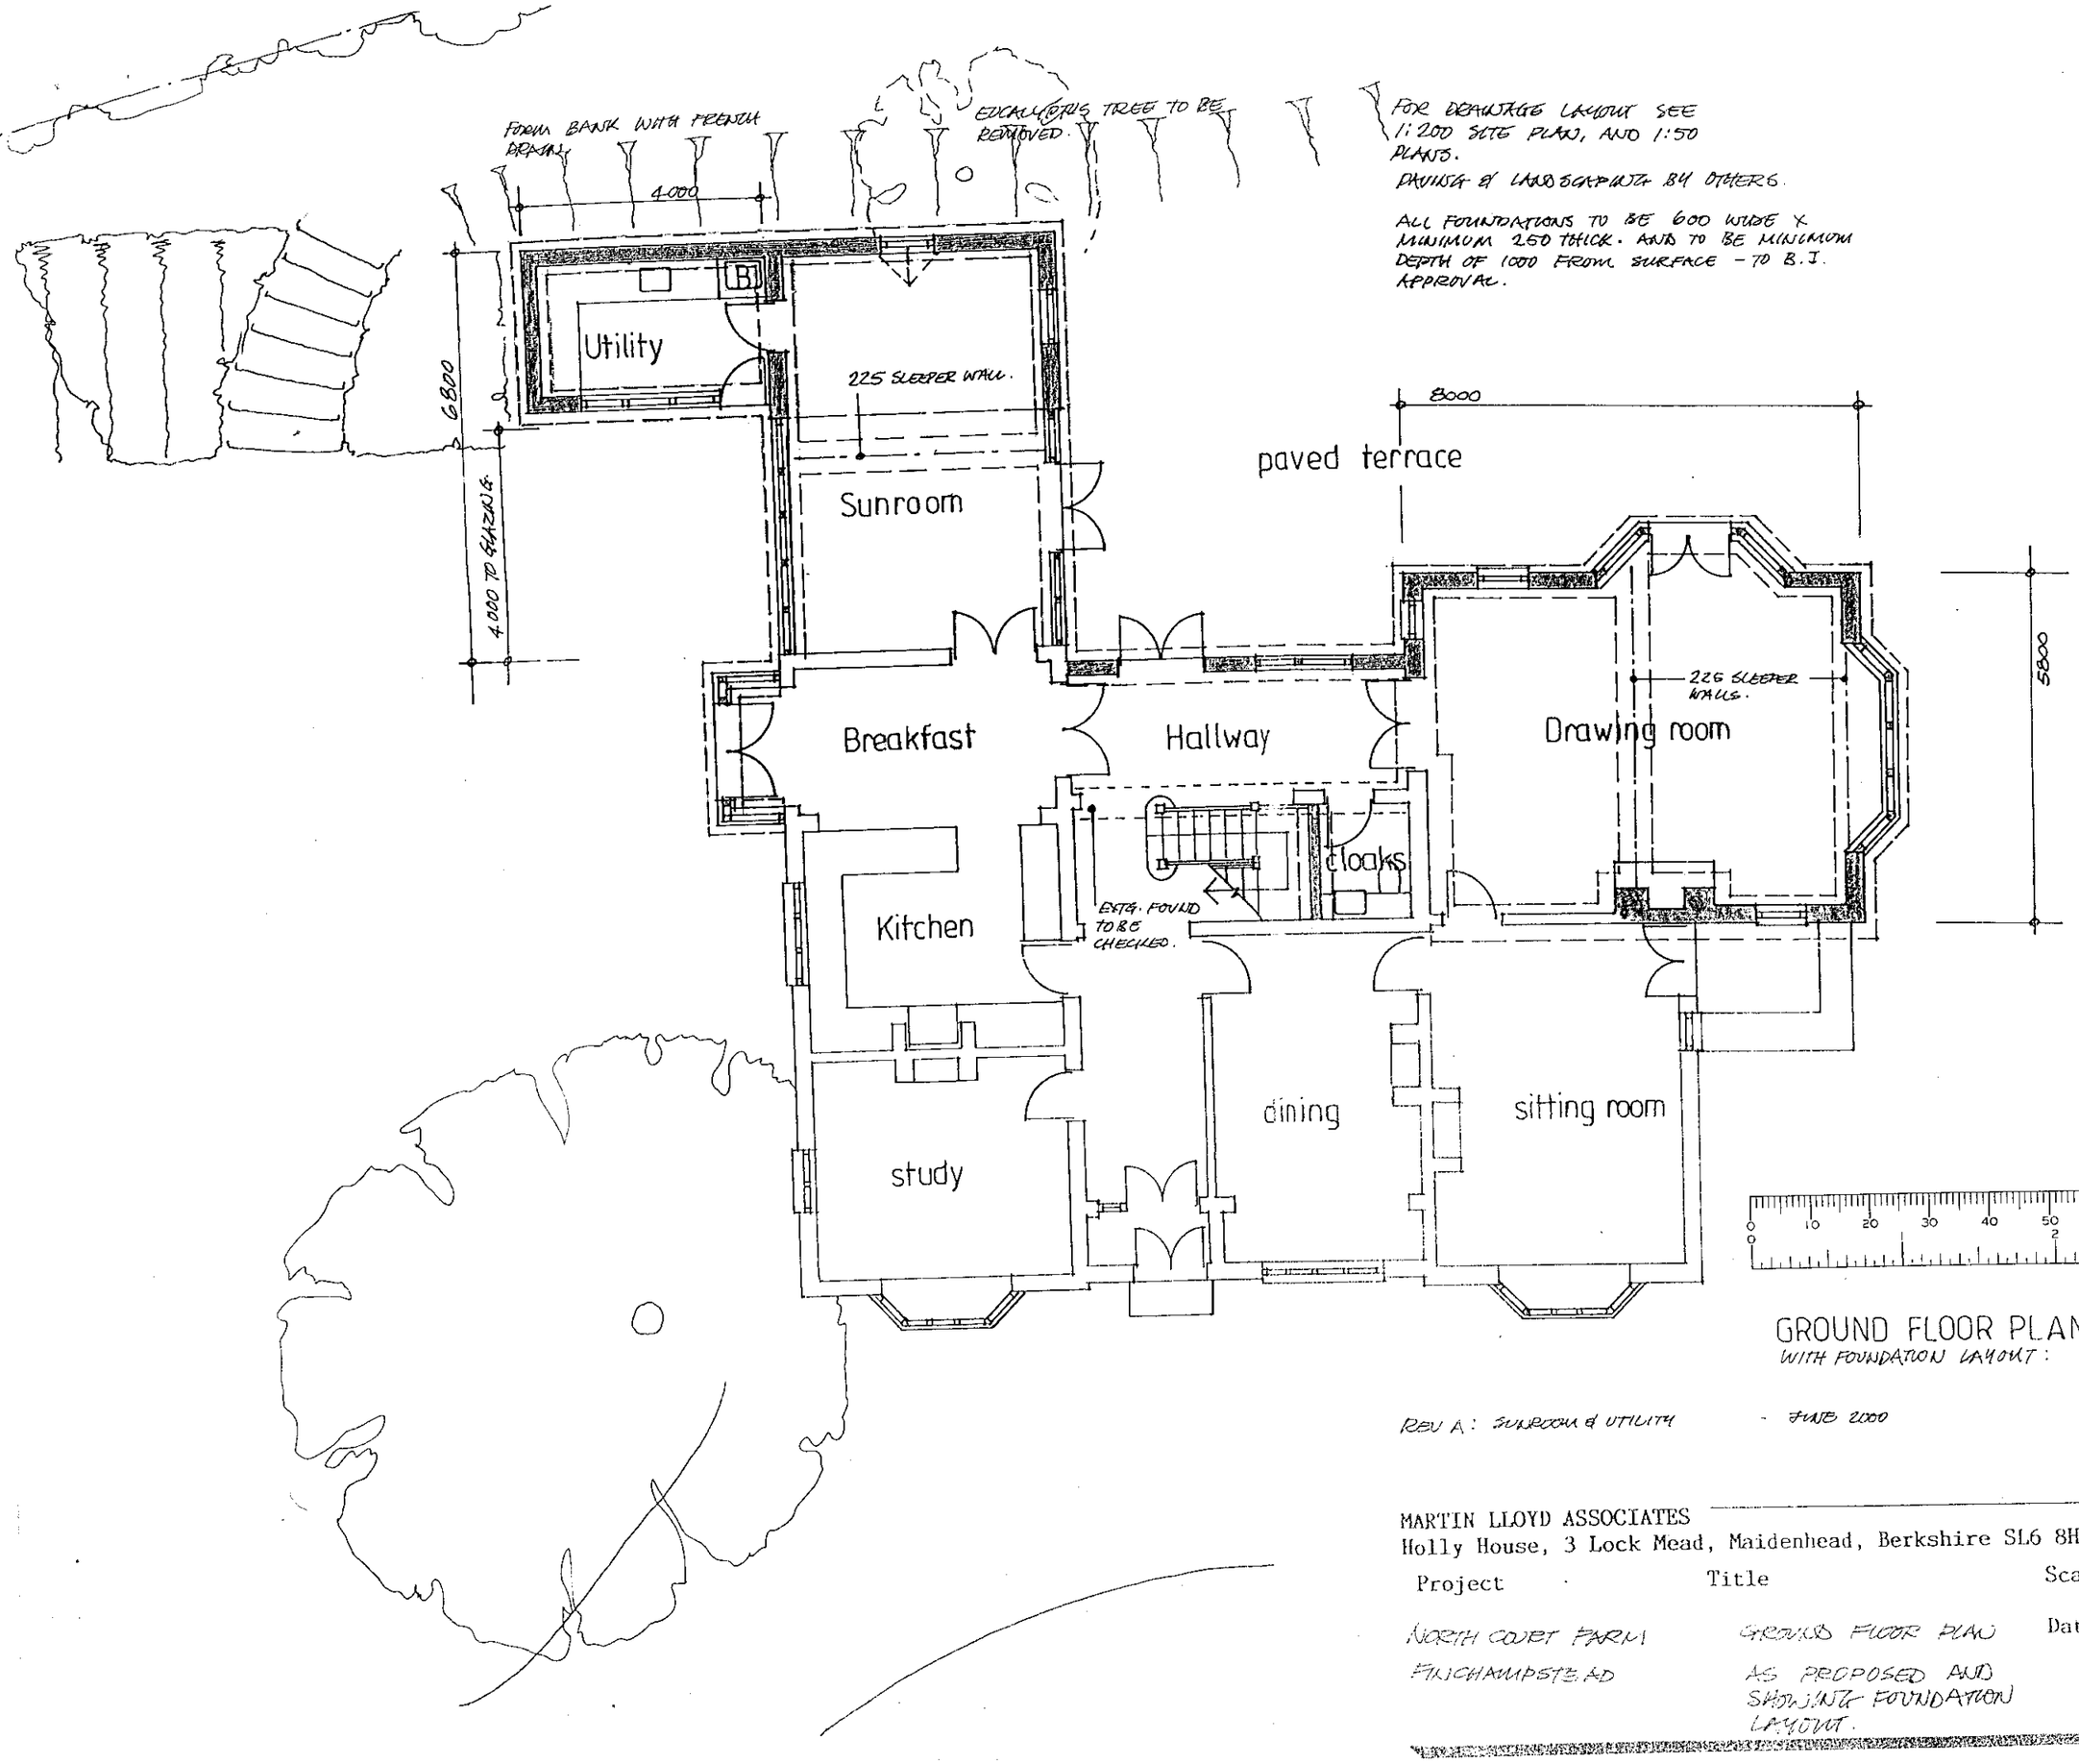

FOR DRAINAGE LAYOUT SEE 1:200 SITE PLAN, AND 1:50 PLANS.
PAVING & LANDSCAPING BY OTHERS.

ALL FOUNDATIONS TO BE 600 WIDE X MINIMUM 250 THICK. AND TO BE MINIMUM DEPTH OF 1000 FROM SURFACE - TO B.I. APPROVAL.

PLANNING SERVICES
POL
DC
APP
CS
04 JUL 2000
COPIES TO:
ACK:
FILE:

GROUND FLOOR PLAN
WITH FOUNDATION LAYOUT:

REV A: SUNROOM & UTILITY - JUNE 2000

MARTIN LLOYD ASSOCIATES
Holly House, 3 Lock Mead, Maidenhead, Berkshire SL6 8HF
Phone 01628 638176
Fax 01628 780035

Project	Title	Scale 1:100	No. 99.168
NORTH COURT FARM FINCHAMPSTEAD	GROUND FLOOR PLAN AS PROPOSED AND SHOWING FOUNDATION LAYOUT.	Date JAN 2000	Dwg. D.08
			Rev. A

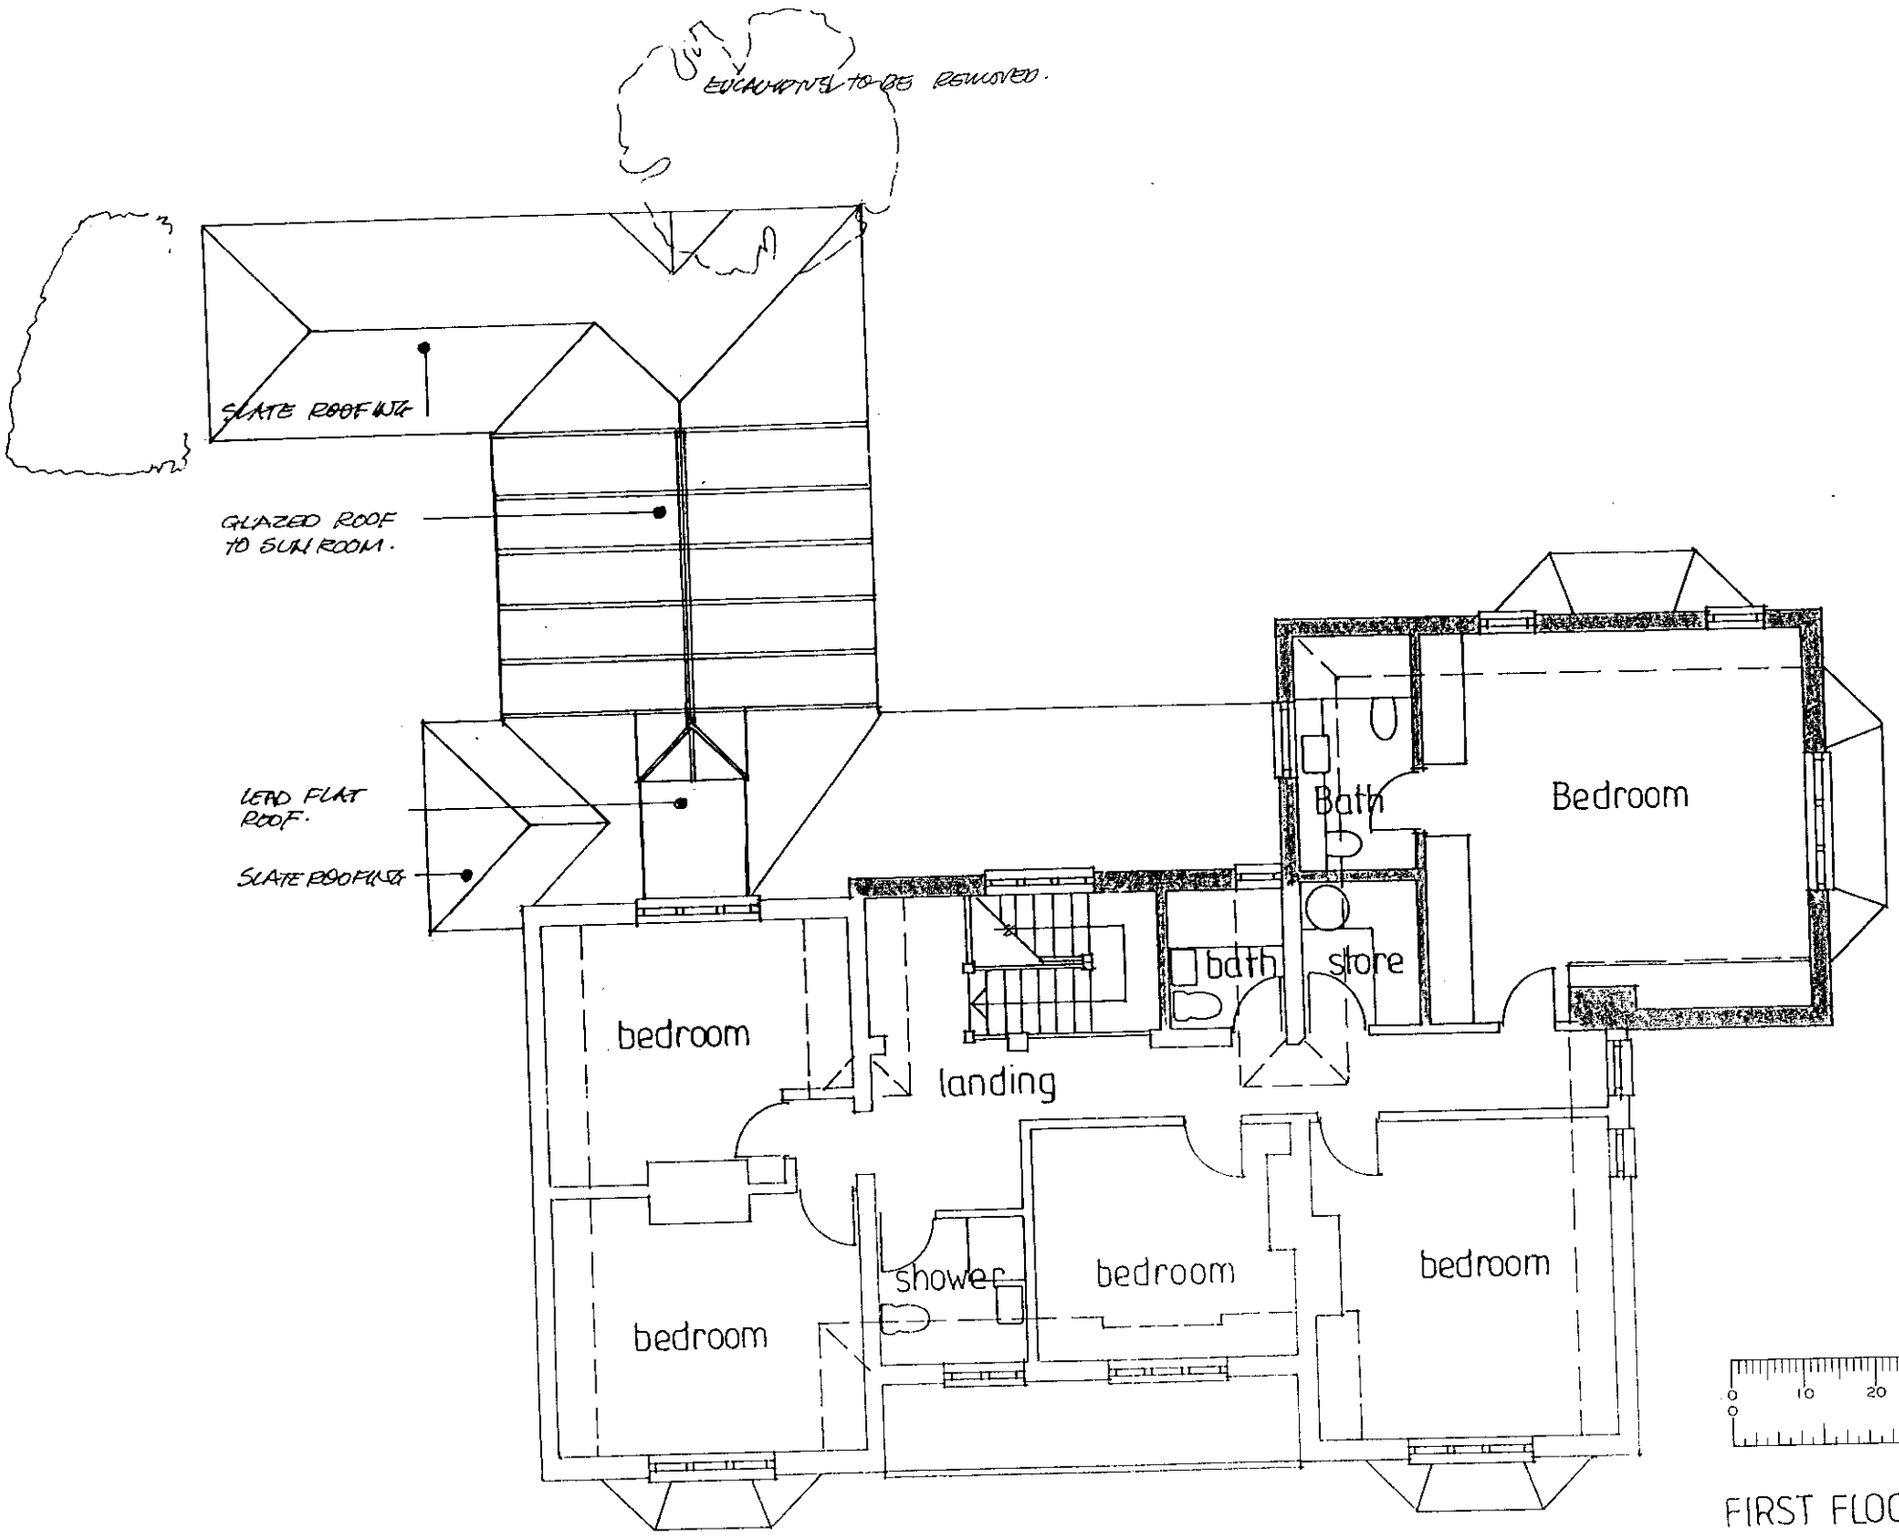

PLANNING SERVICES
HPT
TLS
ENF
POL
DC
APP
CS
04 JUL 2000
COPIES TO:
BACK:
FILE:

0 10 20 30 40 50 60 70 80 90 100
0 2 3

FIRST FLOOR PLAN

REV A: UTILITY & SUN ROOM ROOFS - JUNE 00

MARTIN LLOYD ASSOCIATES
Holly House, 3 Lock Mead, Maidenhead, Berkshire SL6 8HF
Phone 01628 638176
Fax 01628 780035

Project: NORTH COURT FARM, FINCHAMPSTEAD
Title: FIRST FLOOR PLAN AS PROPOSED
Scale 1:100
Date JAN 2000
No. 99.168
Dwg. D.09
Rev. A

NEW CHIMNEY STACK TO MATCH EXISTING IN FORM & DETAILS. ALLOW FOR ALL NECESSARY LEAD FLASHINGS & GUTTER & APRONS. FLUE LINER TO BE SECTIONAL CONCRETE.

FACING BRICKWORK TO MATCH EXISTING.

NATURAL GREY SLATES TO MATCH EXISTING.

DECORATED BRICKWORK TO MATCH EXISTING.

TIMBER WINDOWS TO MATCH PRINCIPLES OF EXISTING.

PLANNING SERVICES | HPT | PLS | PDL | RF | DC | APP | CS | 04 JUL 2000 | COPIES TO: | ACK: | FILE:

FRONT ELEVATION - EAST

0 10 20 30 40 50 60 70 80 90 100
0 2 3

NATURAL SLATES.

DECORATED BRICKWORK.

TIMBER WINDOWS & ROOF FRAMES BY CONSERVATORY SPECIALIST.

YORK STONE STEPS ON CONCRETE BASE

LAND DRAIN.

NORTH ELEVATION

REV A : REVISIONS & ISSUE FOR B. REGS. / TENDER.

MARTIN LLOYD ASSOCIATES
Holly House, 3 Lock Mead, Maidenhead, Berkshire SL6 8HF
Phone 01628 638176
Fax 01628 780035

Project: NORTH COURT FARM, FINCHAMPSTEAD

Title: ELEVATIONS AS PROPOSED

Scale 1:100

Date JAN 2000

No. 99.168

Dwg. D.10

Rev. A



REV A: REVISIONS & ISSUE FOR. B. REGS./TENDER.

MARTIN LLOYD ASSOCIATES
Holly House, 3 Lock Mead, Maidenhead, Berkshire SL6 8HF
Phone 01628 638176
Fax 01628 780035

Project	Title	Scale 1:100	No. 99.168
NORTH COURT FARM FINCHAMPSTEAD.	ELEVATIONS AS PROPOSED	Date JAN 2000	Dwg. D.11
			Rev. A

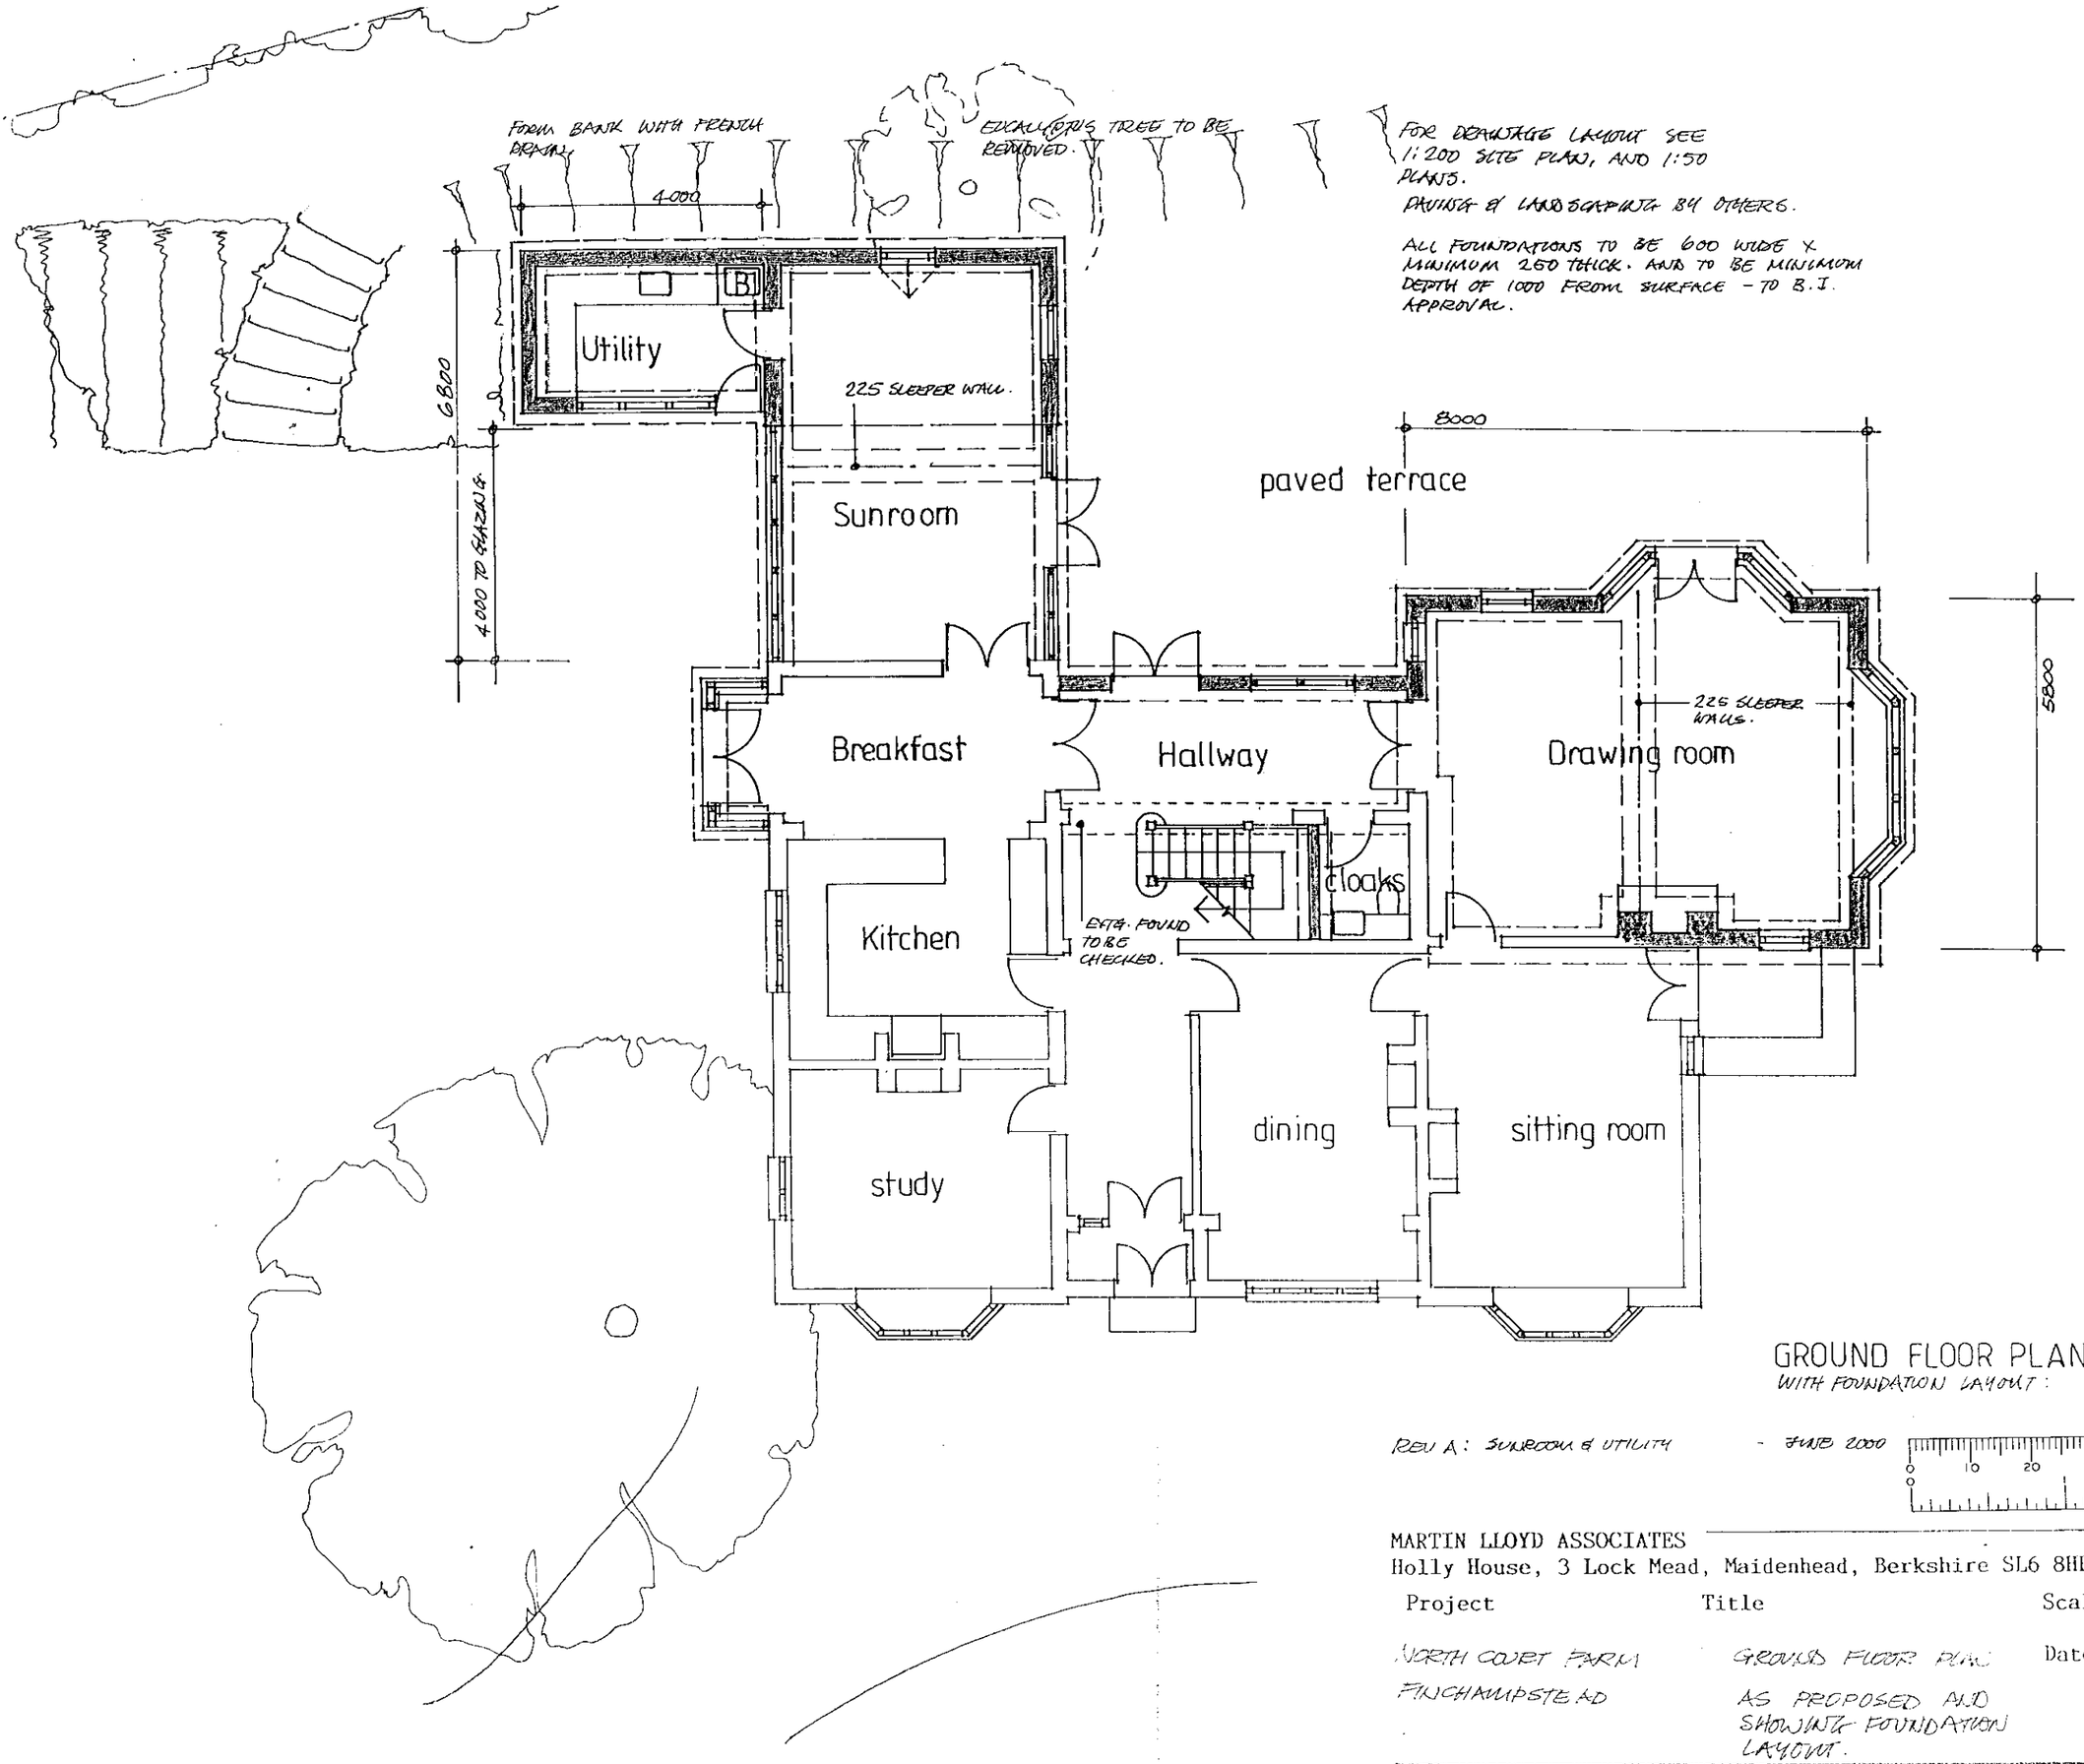

FOR DRAINAGE LAYOUT SEE 1:200 SITE PLAN, AND 1:50 PLANS.
PAVING & LANDSCAPING BY OTHERS.

ALL FOUNDATIONS TO BE 600 WIDE X MINIMUM 250 THICK. AND TO BE MINIMUM DEPTH OF 1000 FROM SURFACE - TO B.I. APPROVAL.

04 JUL 2000
COPIES TO:
ACK:
FILE:

GROUND FLOOR PLAN
WITH FOUNDATION LAYOUT:

REV A: SUNROOM & UTILITY - JUNE 2000

MARTIN LLOYD ASSOCIATES
Holly House, 3 Lock Mead, Maidenhead, Berkshire SL6 8HF
Phone 01628 638176
Fax 01628 780035

Project	Title	Scale 1:100	No. 99.168
NORTH COURT FARM	GROUND FLOOR PLAN	Date JAN 2000	Dwg. D.08
FINCHAMPSTEAD	AS PROPOSED AND SHOWING FOUNDATION LAYOUT.		Rev. A

EXCAVATIONS TO BE REMOVED.

SLATE ROOFING

GLAZED ROOF TO SUN ROOM.

LEAD FLAT ROOF.

SLATE ROOFING

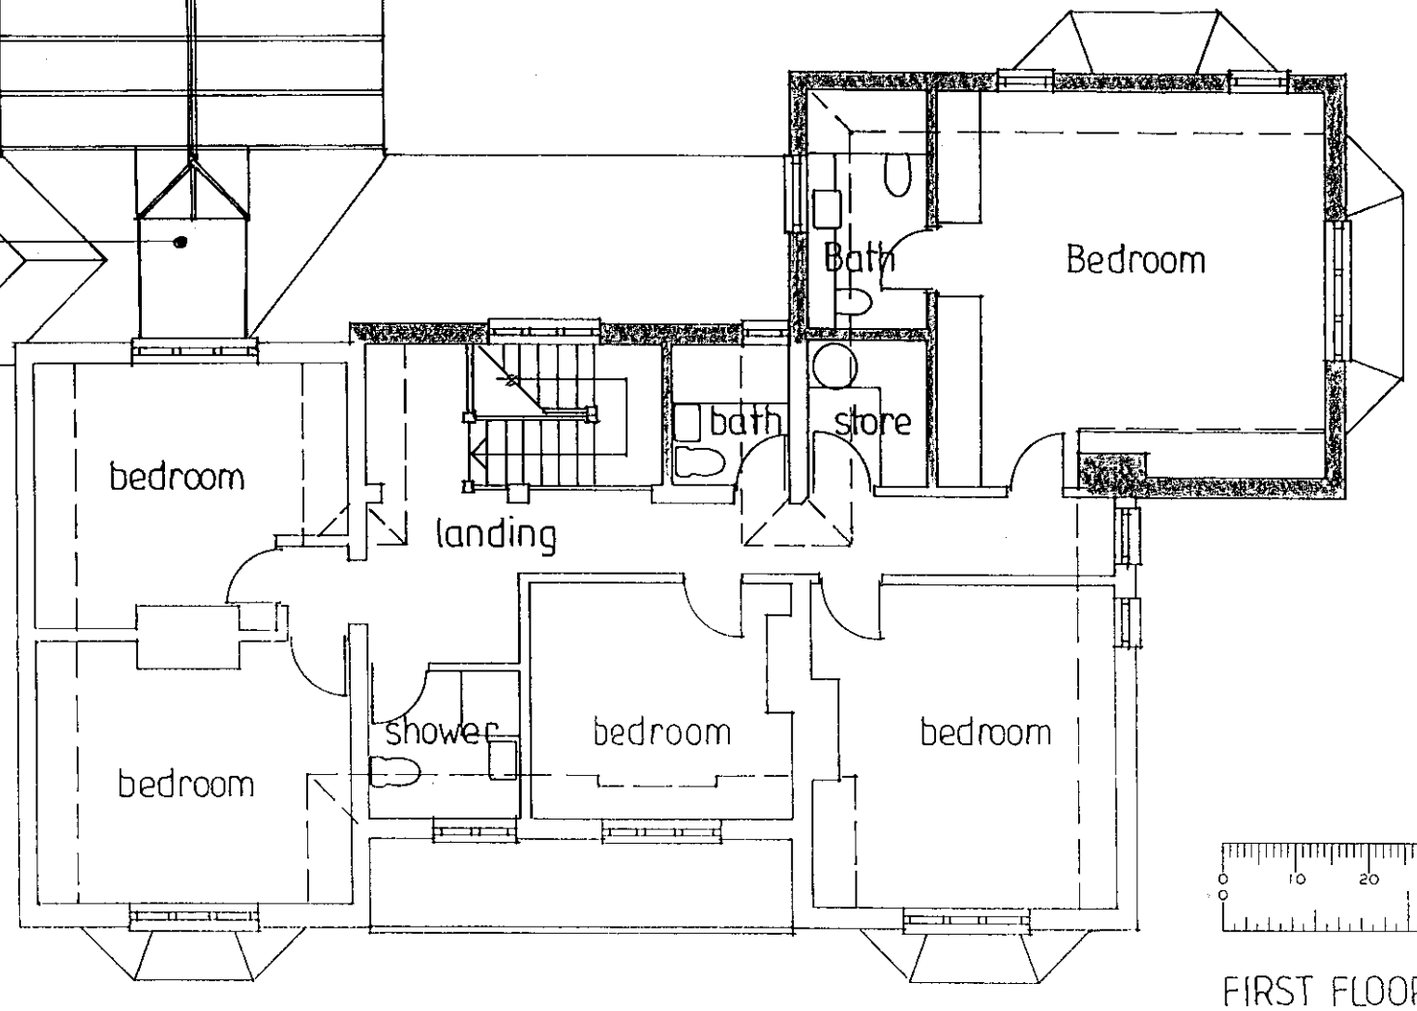

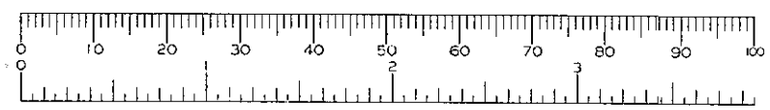

FIRST FLOOR PLAN

REV A: UTILITY & SUN ROOM ROOFS - JUNE 00

PLANNING SERVICES	HPT				04 JUL 2000		
PCL	TLS						
DC	ENF						
APP							
CS						COPIES TO:	ACK:
							FILE:

MARTIN LLOYD ASSOCIATES
Holly House, 3 Lock Mead, Maidenhead, Berkshire SL6 8HF
Phone 01628 638176
Fax 01628 780035

Project	Title	Scale 1:100	No. 99.168
NORTH COURT FARM FINCHAMPSTEAD	FIRST FLOOR PLAN AS PROPOSED	Date JAN 2000	Dwg. D.09 Rev. A

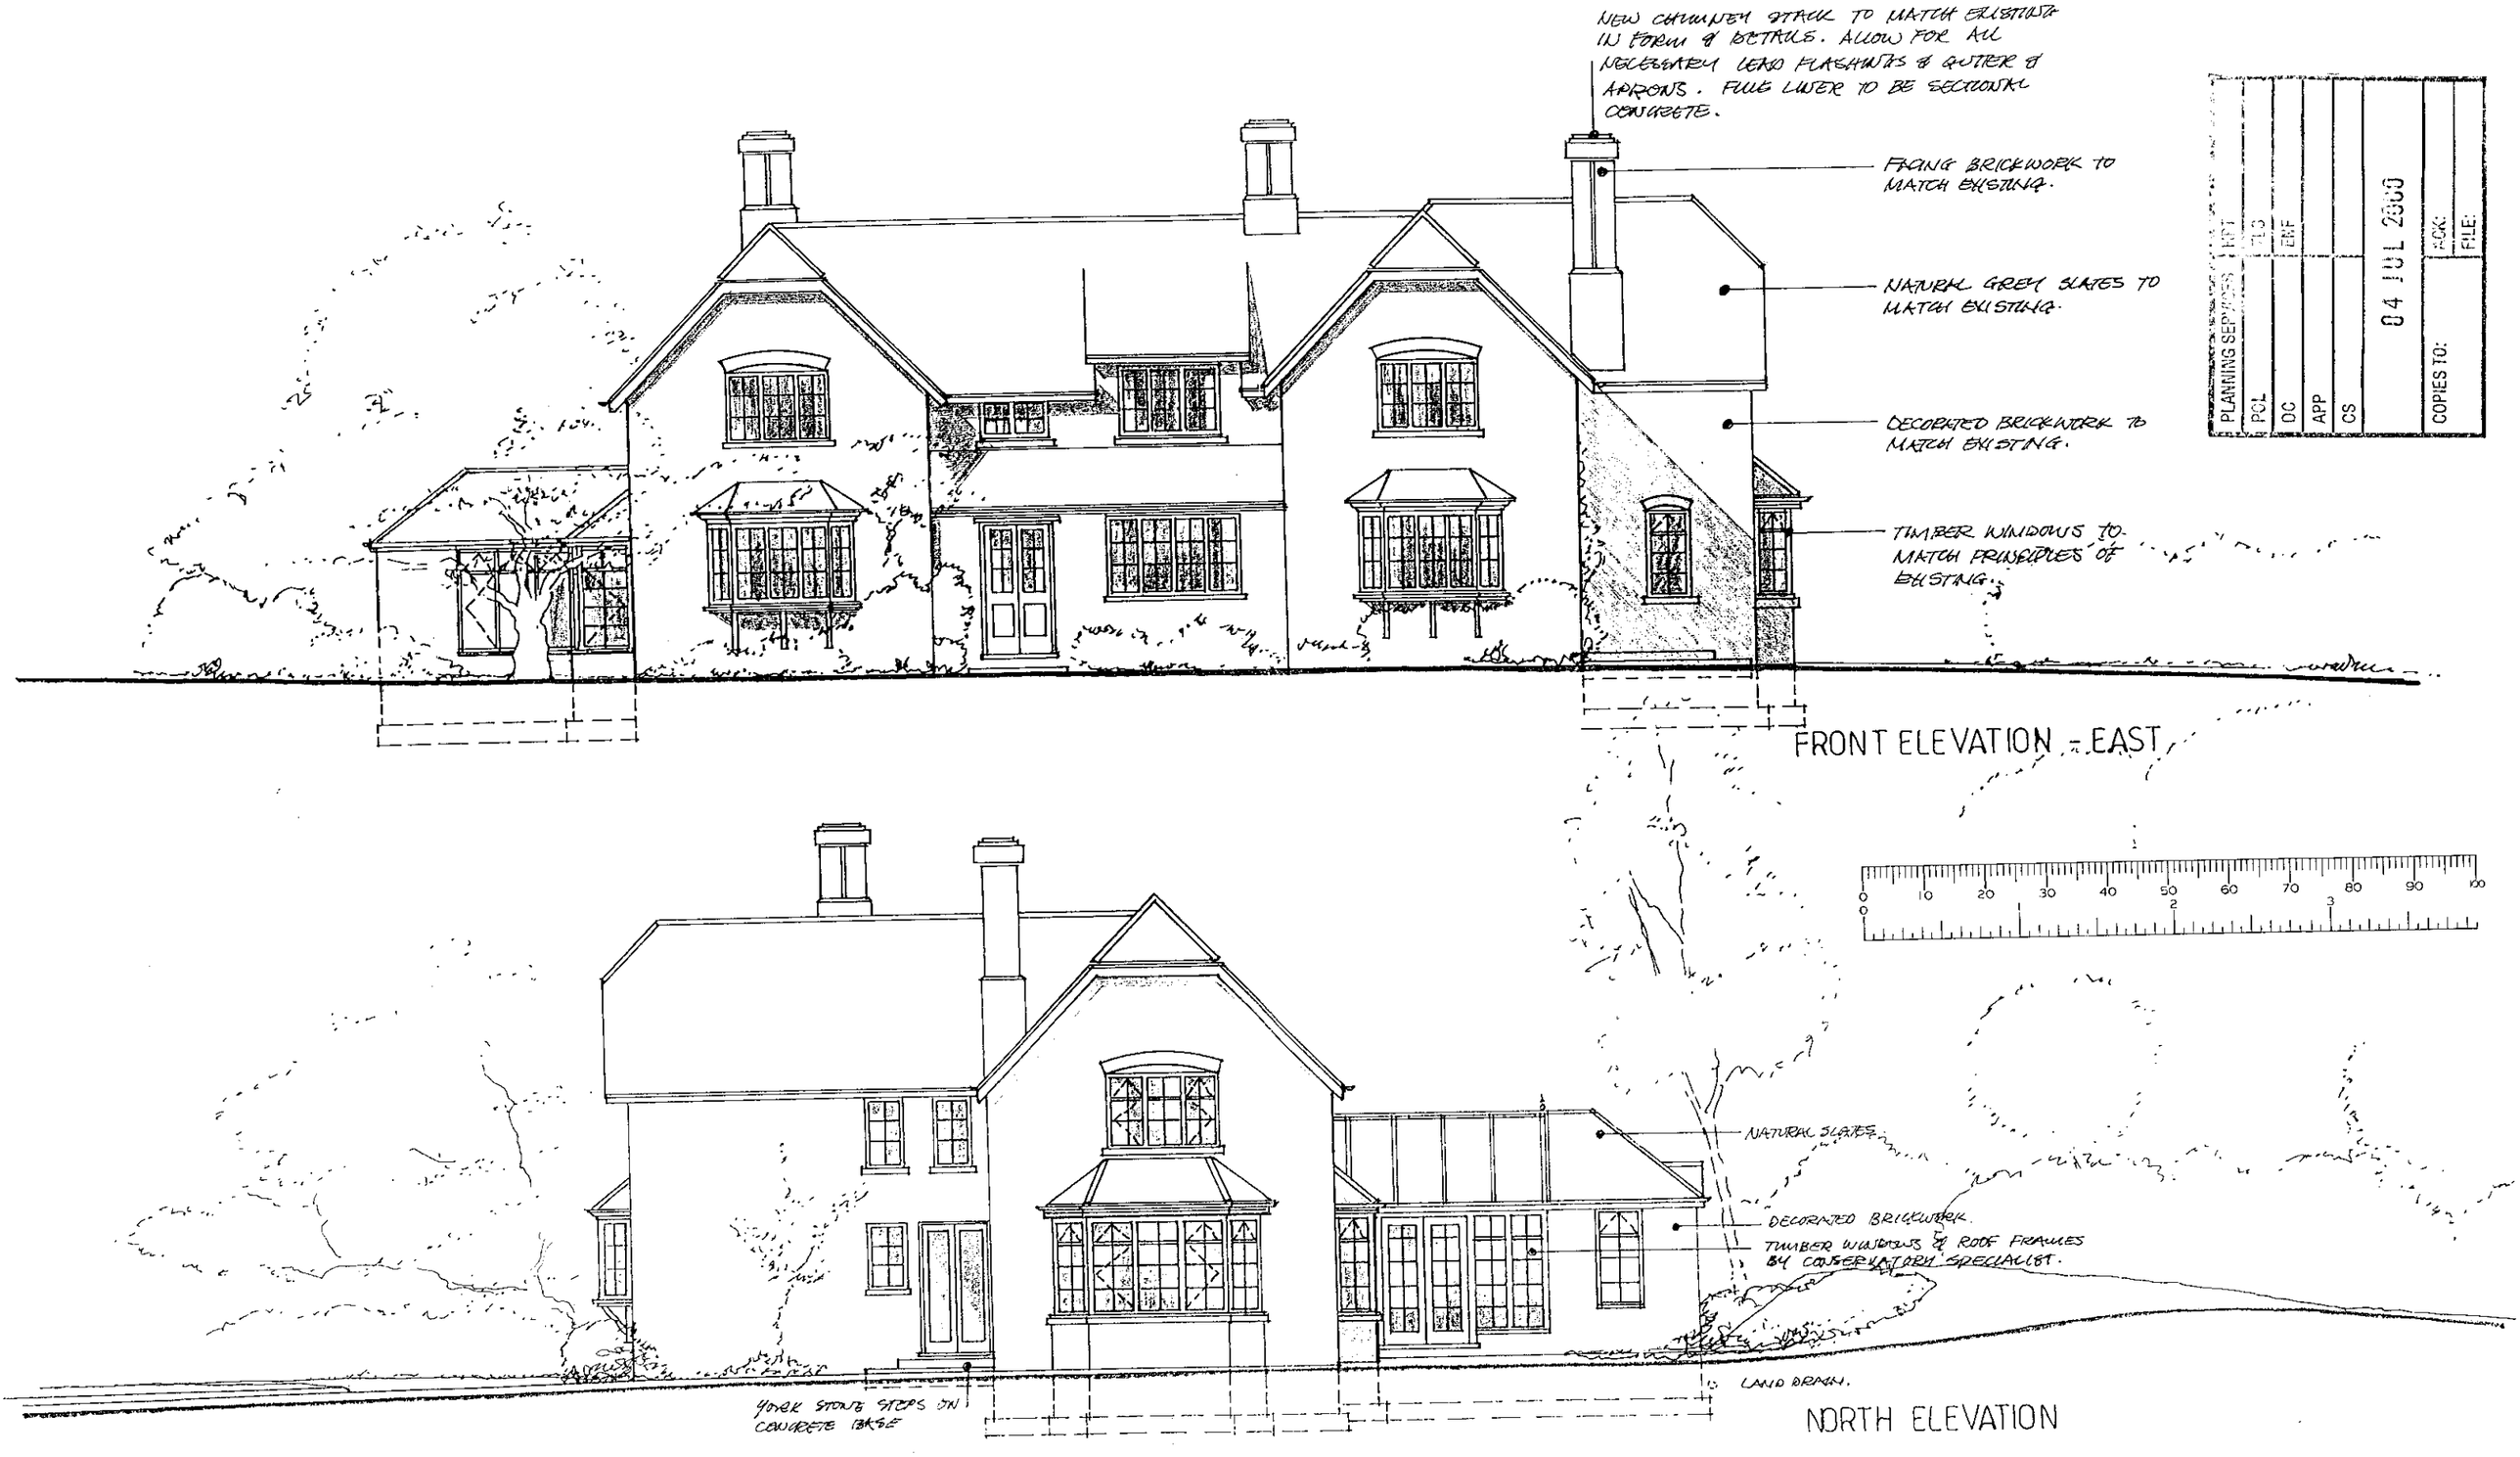

REV A: REVISIONS & ISSUE FOR B. REGS./TENDER.

MARTIN LLOYD ASSOCIATES
Holly House, 3 Lock Mead, Maidenhead, Berkshire SL6 8HF
Phone 01628 638176
Fax 01628 780035

Project	Title	Scale 1:100	No. 99.168
NORTH COURT FARM FINCHAMPSTEAD	ELEVATIONS AS PROPOSED	Date JAN 2000	Dwg. D.10
			Rev. A



REAR ELEVATION - WEST

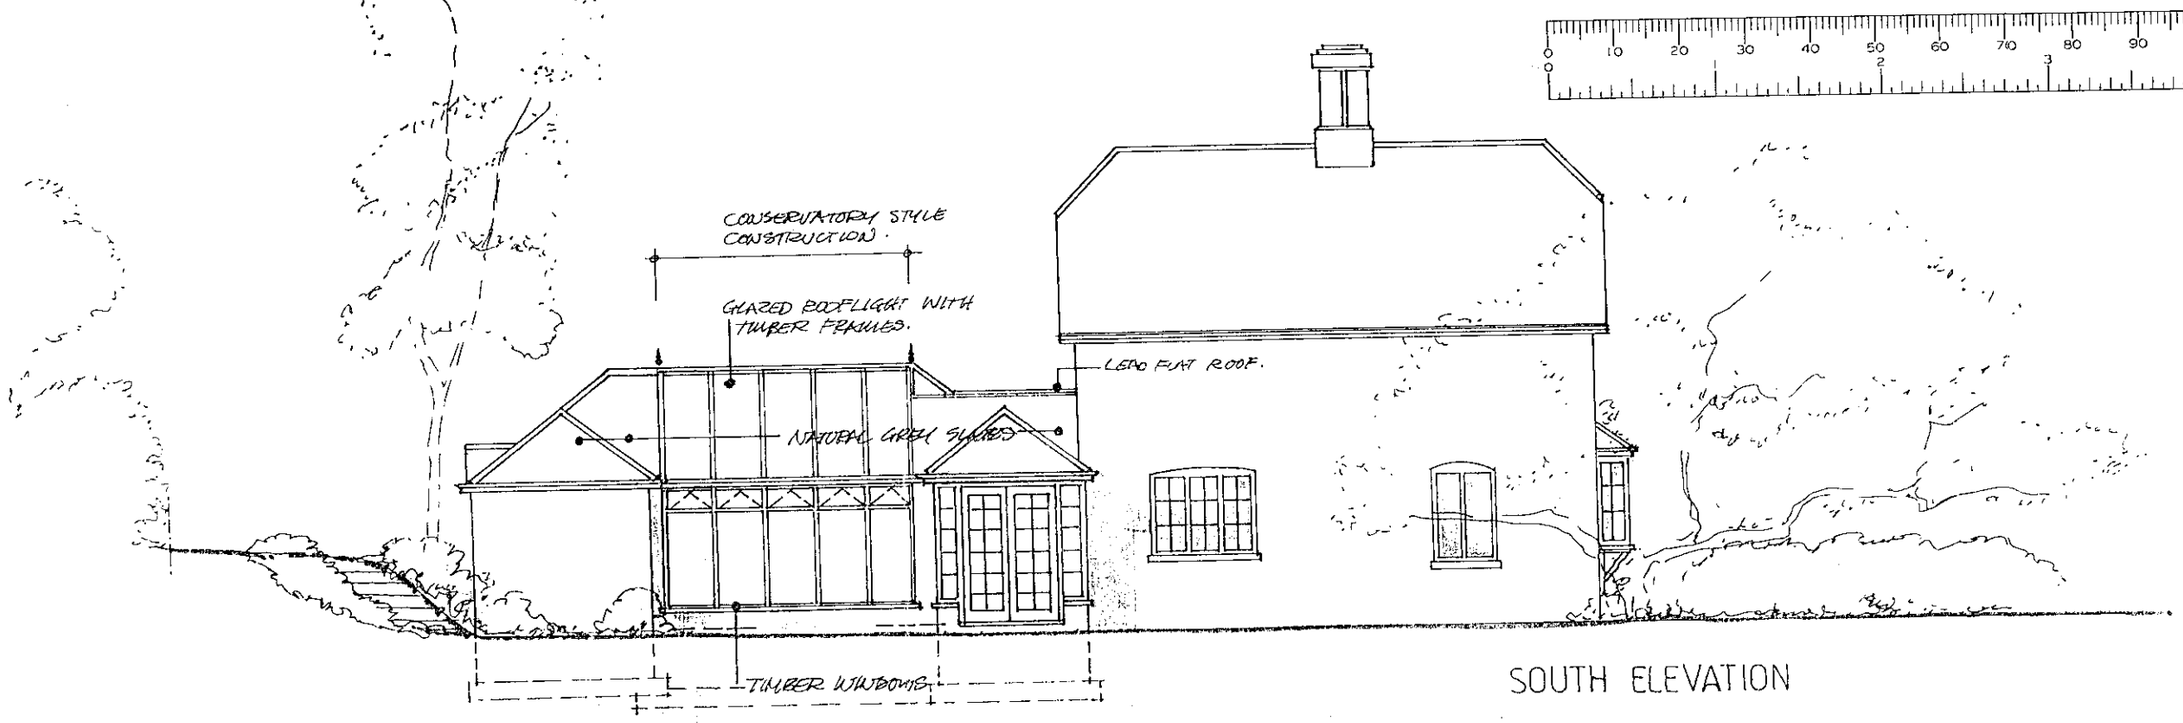

SOUTH ELEVATION

REV A: REVISIONS & ISSUE FOR. B. REGS./TENDER.

MARTIN LLOYD ASSOCIATES
Holly House, 3 Lock Mead, Maidenhead, Berkshire SL6 8HF
Phone 01628 638176
Fax 01628 780035

Project	Title	Scale 1:100	No. 99.168
NORTH COURT FARM FINCHAMPSTEAD.	ELEVATIONS AS PROPOSED	Date JAN 2000	Dwg. D.11
			Rev. A

PLANNING
POL
DC
APP
CS
04 JUL 2000
COPIES TO:
ACK:
FILE: