No.	Revision	Drawn by	Date

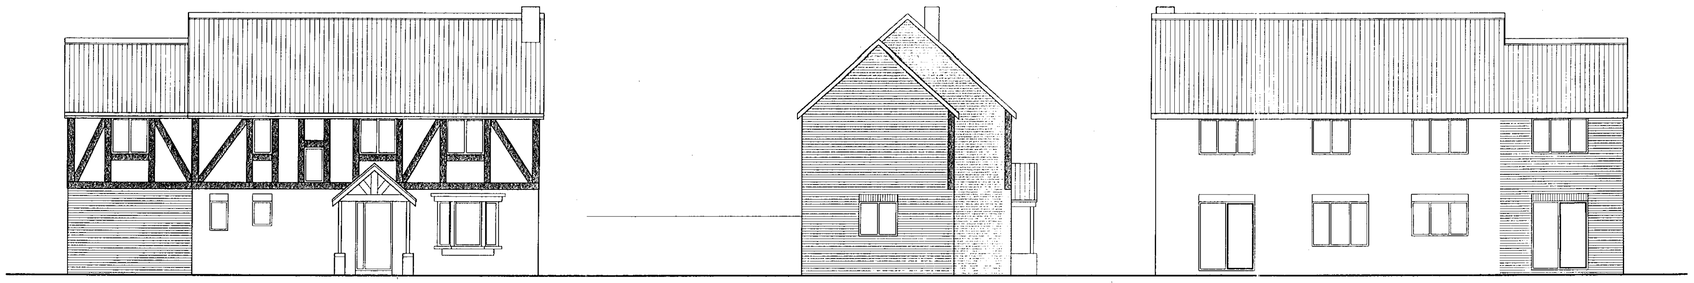

PROPOSED
Front Elevation

Side Elevation

Rear Elevation

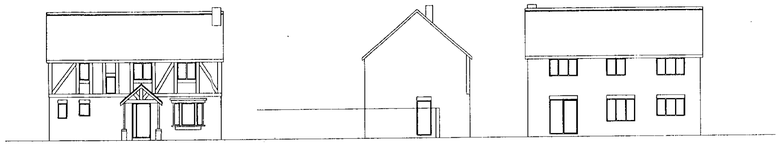

EXISTING
Front Elevation

Side Elevation

Rear Elevation

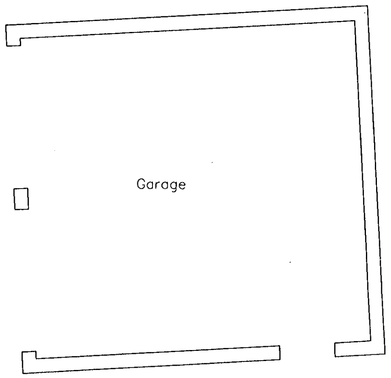

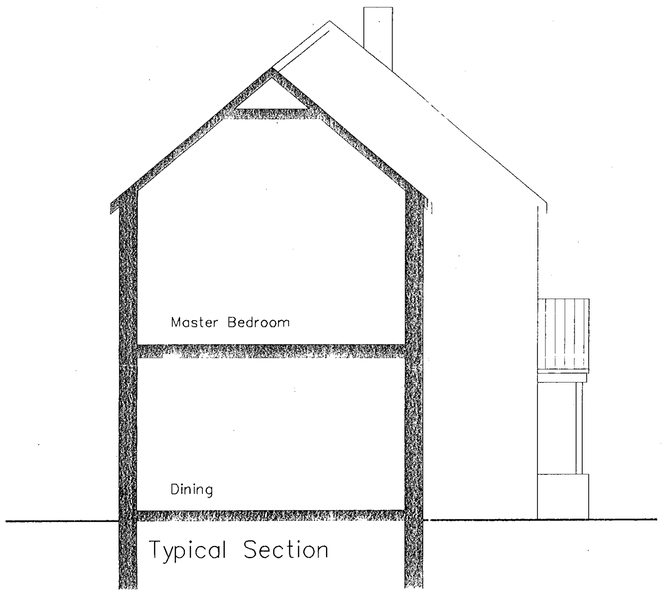

Typical Section

03.JUL.2000* 1883

SUPERSEDED

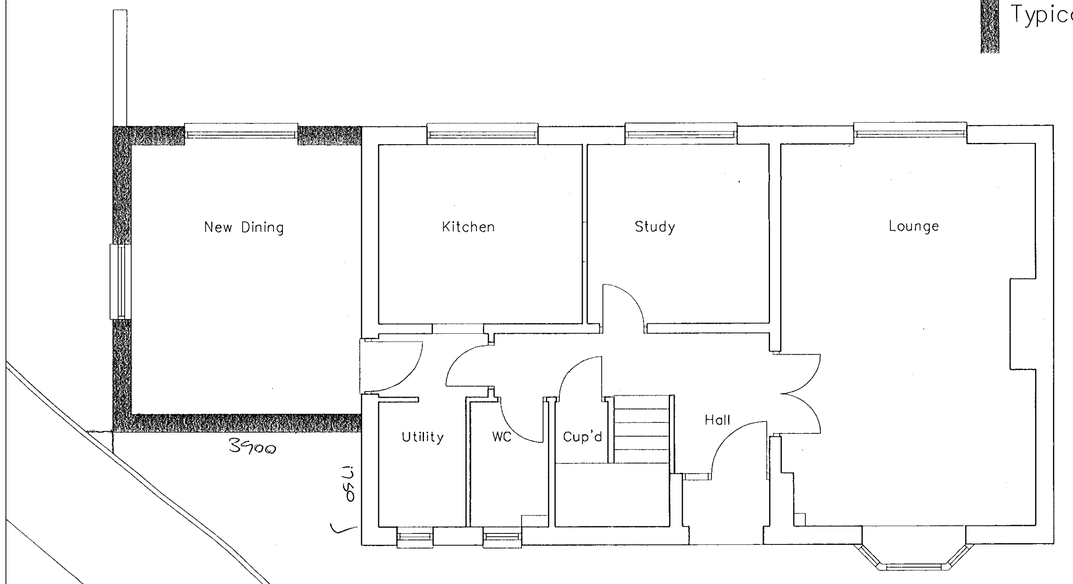

PROPOSED GROUND FLOOR PLAN

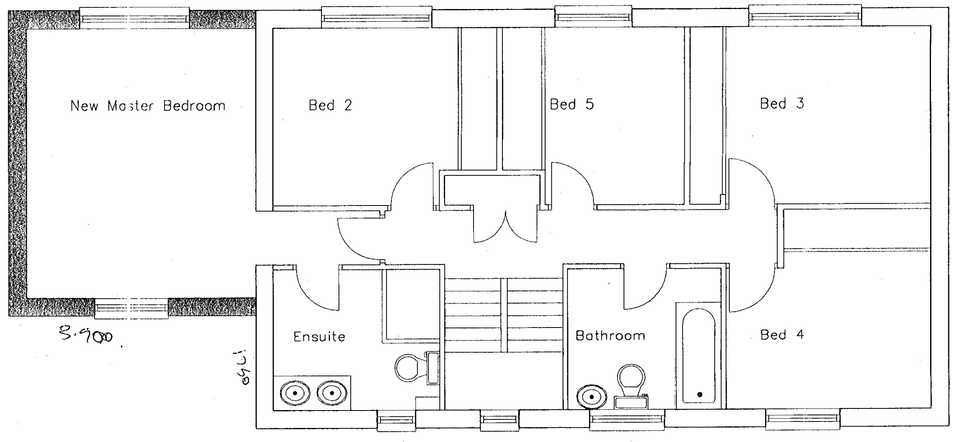

PROPOSED FIRST FLOOR PLAN

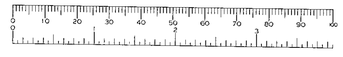

Proposed 2 Storey Side Extension
at 27 Tamarind Way, Earley. Berkshire

for Mr. Indrakant C Patel

scale 1:50 1:100 June 2000

INP: 001

No.	Revision	Drawn by	Date

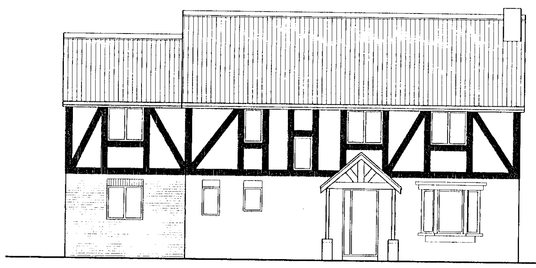

PROPOSED
Front Elevation

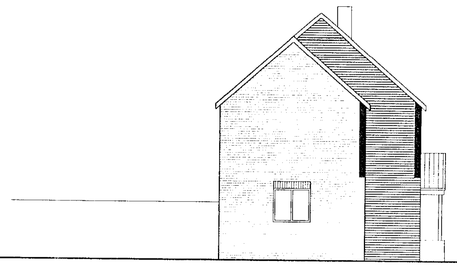

Side Elevation

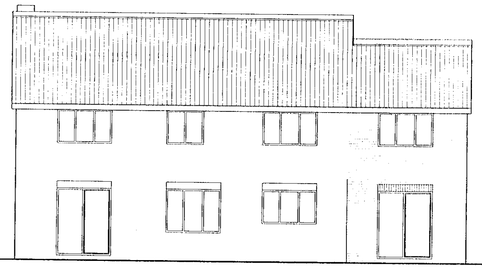

Rear Elevation



EXISTING
Front Elevation

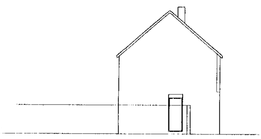

Side Elevation

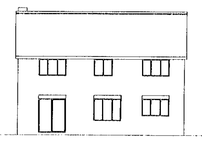

Rear Elevation

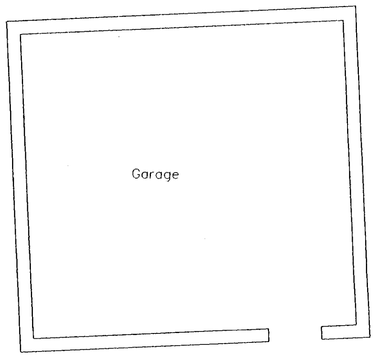

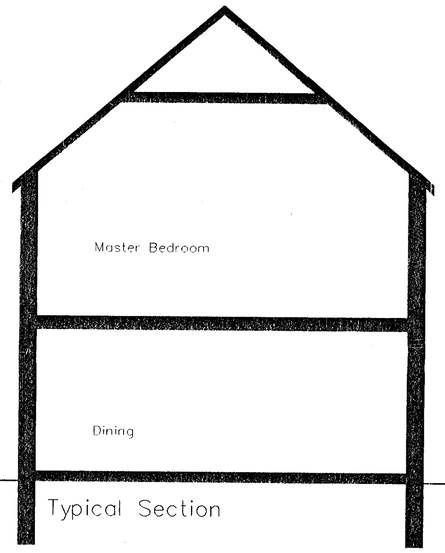

Typical Section



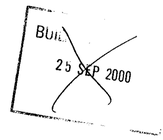

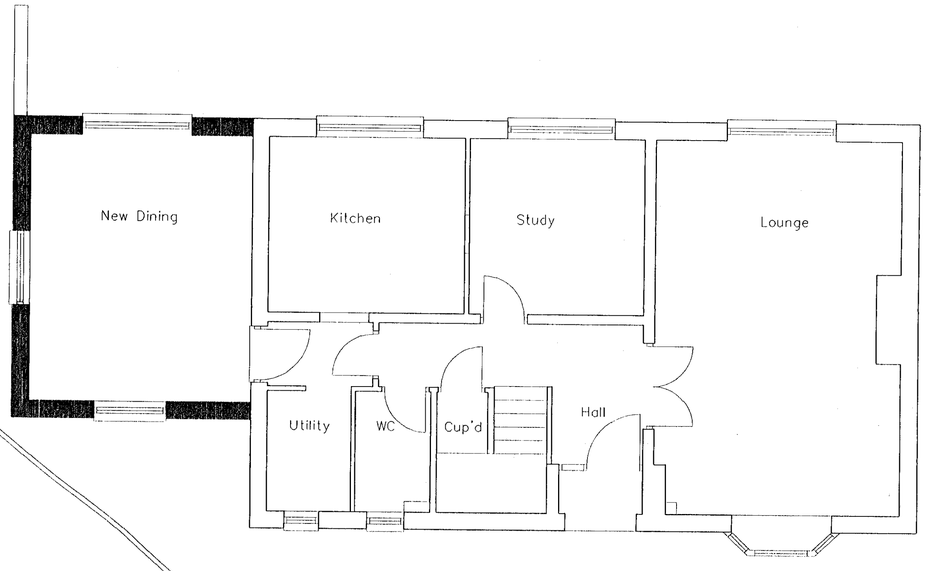

PROPOSED GROUND FLOOR PLAN

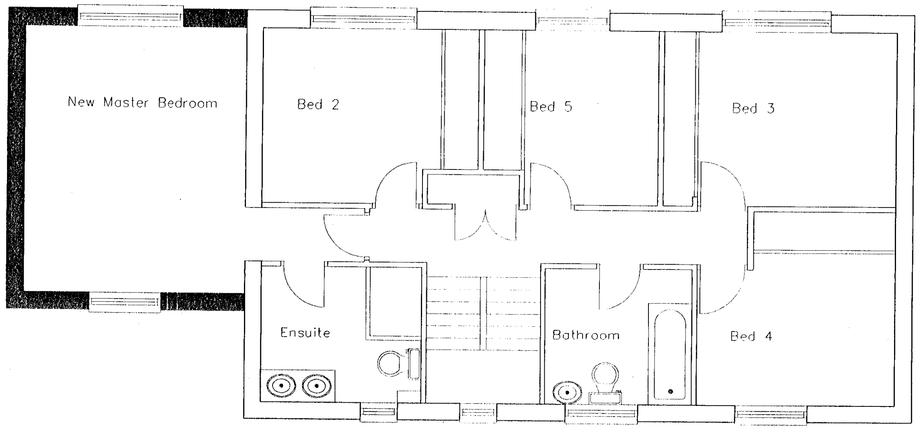

PROPOSED FIRST FLOOR PLAN

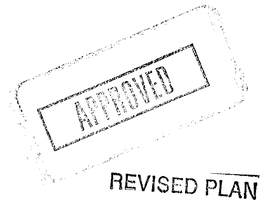

REVISED PLAN



Proposed 2 Storey Side Extension
at 27 Tamarind Way, Earley. Berkshire

for Mr. Indrakant C Patel

scale 1:50 1:100 June 2000

INP: 001 A

cs 24/11/01

No.	Revision	Drawn by	Date

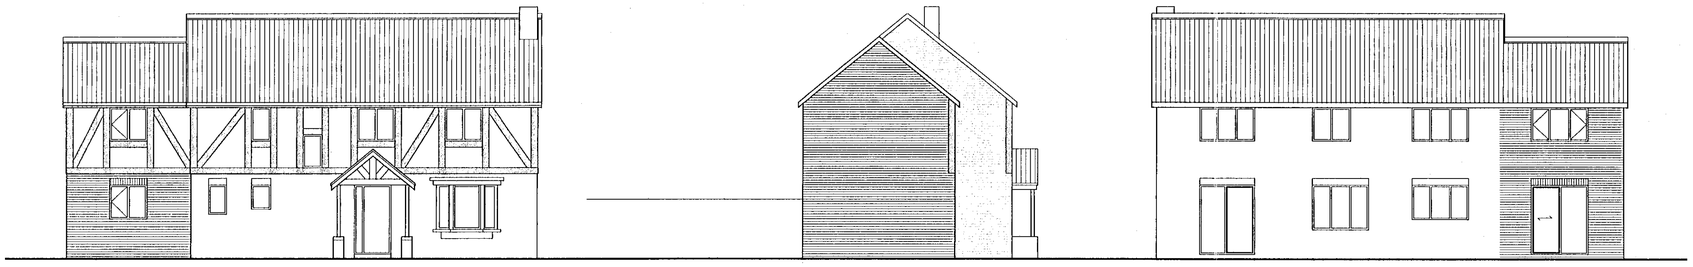

PROPOSED 1:100

Front Elevation

Side Elevation

Rear Elevation

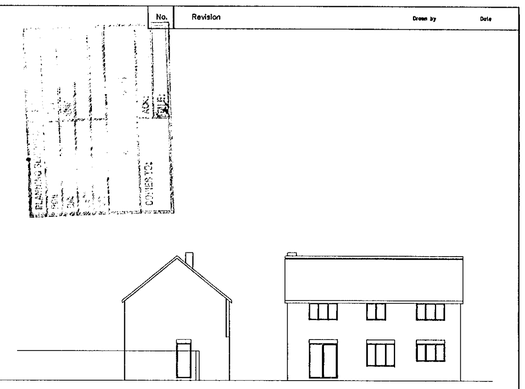

EXISTING

Front Elevation

Side Elevation

Rear Elevation

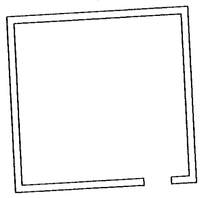

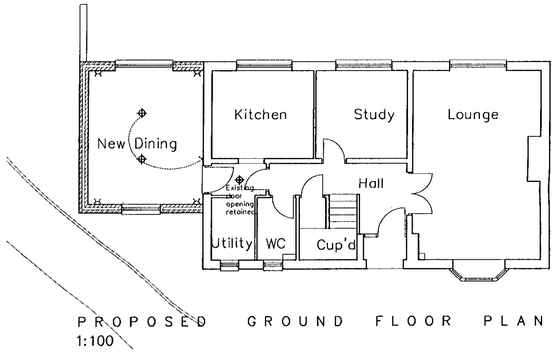

PROPOSED GROUND FLOOR PLAN

1:100

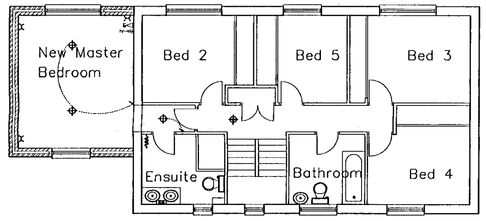

PROPOSED FIRST FLOOR PLAN

1:100

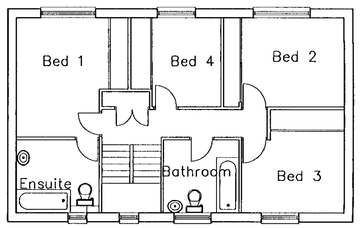

Existing First Floor plan

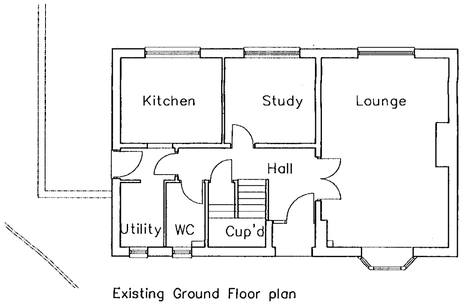

Existing Ground Floor plan

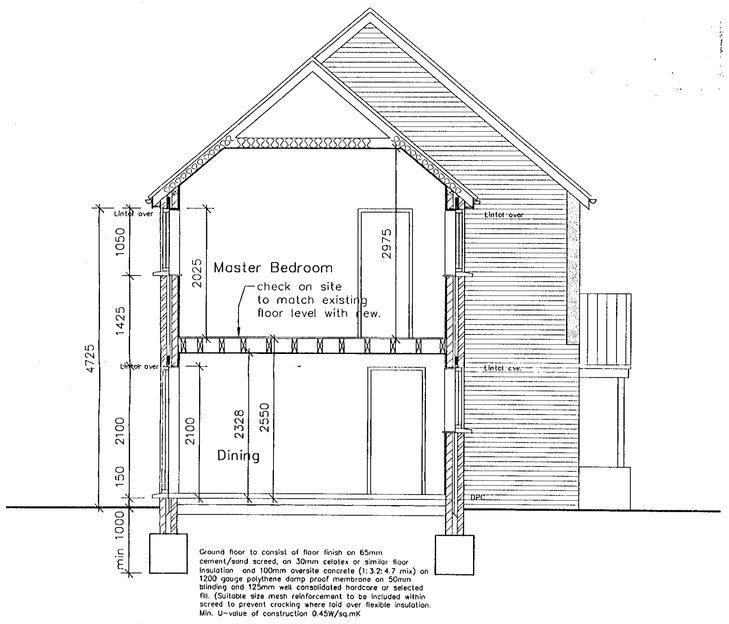

Typical Section

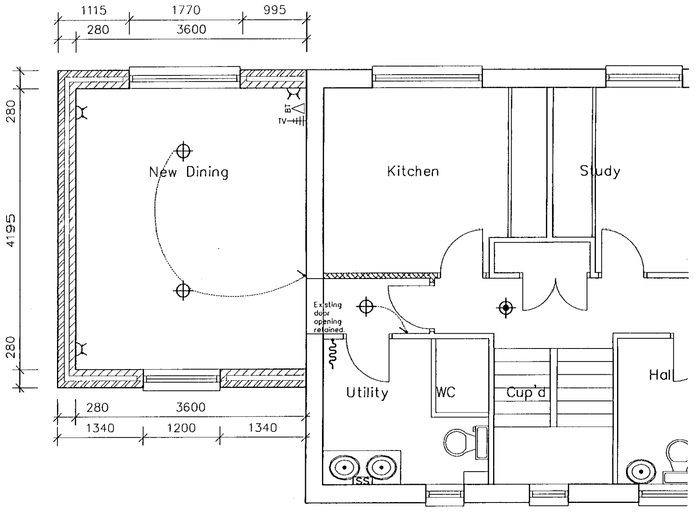

PROPOSED GROUND FLOOR PLAN

1:50

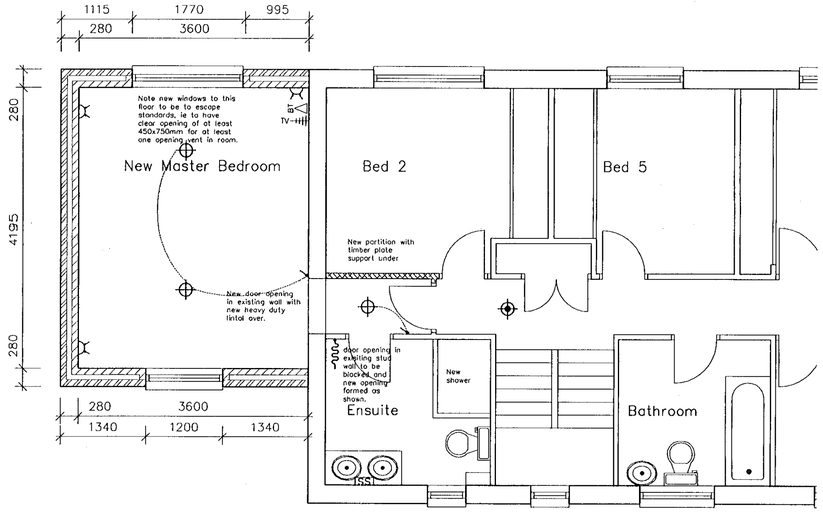

PROPOSED FIRST FLOOR PLAN

1:50

DOUBLE 13A SWITCHED SOCKET OUTLET 200mm ABOVE FIN. FLOOR LEVEL.

BT TELEPHONE OUTLET POINT 200mm ABOVE FIN. FLOOR LEVEL.

TV TV AERIAL OUTLET POINT 200mm ABOVE FIN. FLOOR LEVEL.

5A PENDANT LIGHT POINT.

PULL CORD LIGHT SWITCH.

SINGLE LIGHT SWITCH.

SMOKE DETECTOR (MAINS) - INTERLINKED WHERE APPLICABLE.

SS SHAVER SOCKET.

Proposed 2 Storey Side Extension
at 27 Tamarind Way, Earley. Berkshire

for Mr. Indrakant C Patel

scale 1:50 1:100 Jan 2001

INP: 002

No.	Revision	Drawn by	Date

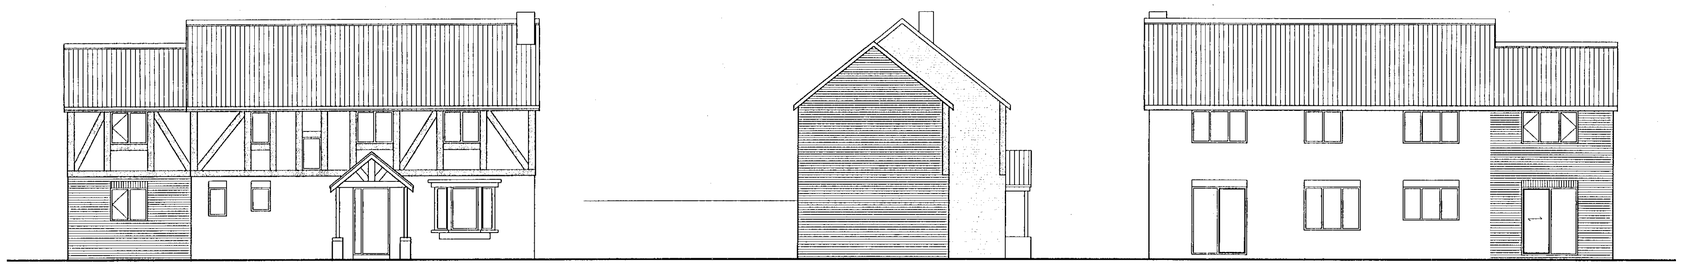

PROPOSED 1:100
Front Elevation

Side Elevation

Rear Elevation

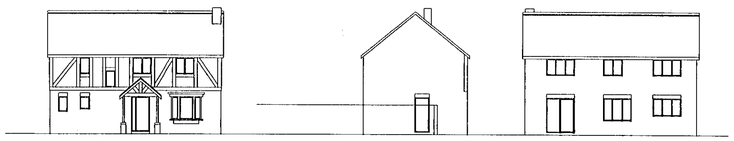

EXISTING
Front Elevation

Side Elevation

Rear Elevation

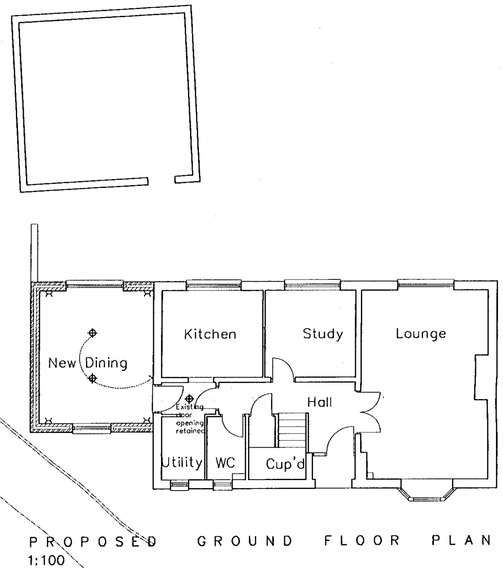

PROPOSED GROUND FLOOR PLAN
1:100

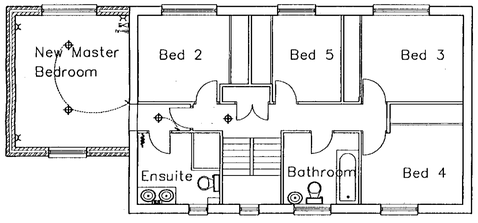

PROPOSED FIRST FLOOR PLAN
1:100

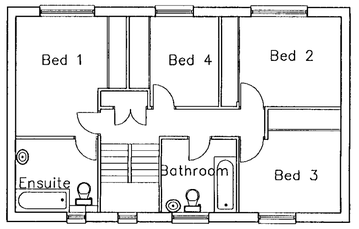

Existing First Floor plan

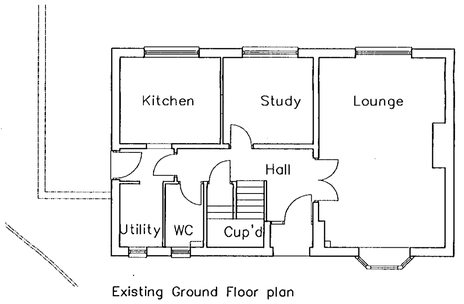

Existing Ground Floor plan

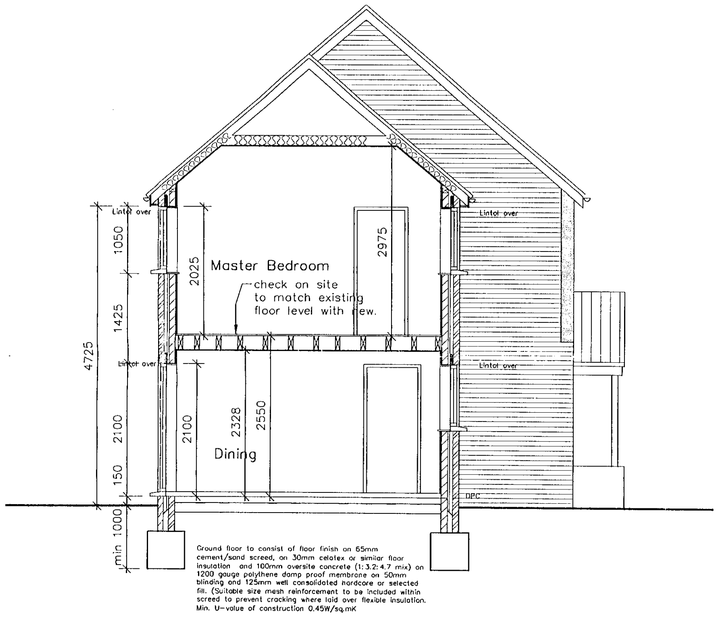

Typical Section

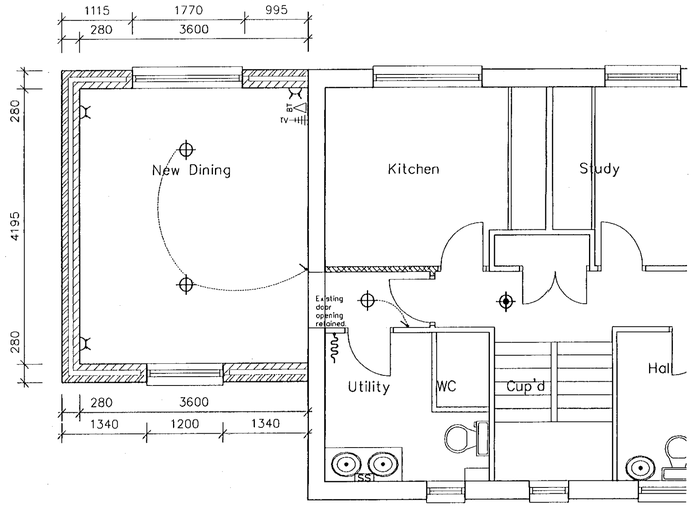

PROPOSED GROUND FLOOR PLAN
1:50

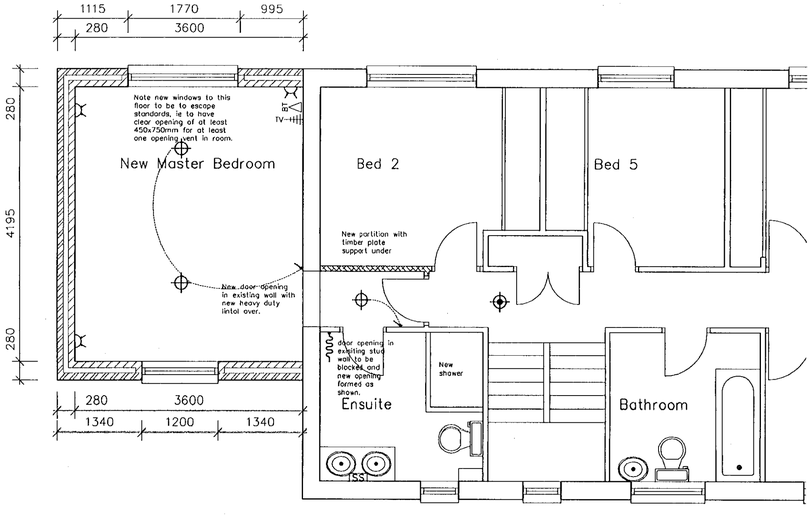

PROPOSED FIRST FLOOR PLAN
1:50

- DOUBLE 13A SWITCHED SOCKET OUTLET 200mm ABOVE FIN. FLOOR LEVEL.
- BT TELEPHONE OUTLET POINT 200mm ABOVE FIN. FLOOR LEVEL.
- TV TV AERIAL OUTLET POINT 200mm ABOVE FIN. FLOOR LEVEL.
- 5A PENDANT LIGHT POINT.
- PULL CORD LIGHT SWITCH.
- SINGLE LIGHT SWITCH.
- SMOKE DETECTOR (MAINS) – INTERLINKED WHERE APPLICABLE.
- SS SHAVER SOCKET.

0 10 20 30 40 50 60 70 80 90 100

Proposed 2 Storey Side Extension
at 27 Tamarind Way, Earley. Berkshire

for Mr. Indrakant C Patel

scale 1:50 1:100 Jan 2001

INP: 002