DO NOT THINK - ASK



FRONT ELEVATION

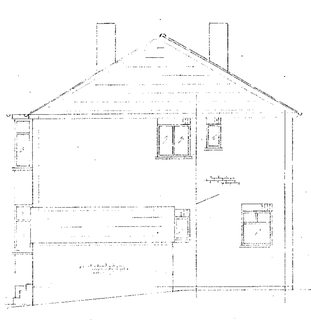

SIDE ELEVATION

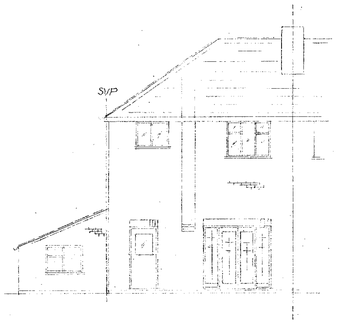

REAR ELEVATION



PROPOSED FRONT ELEVATION

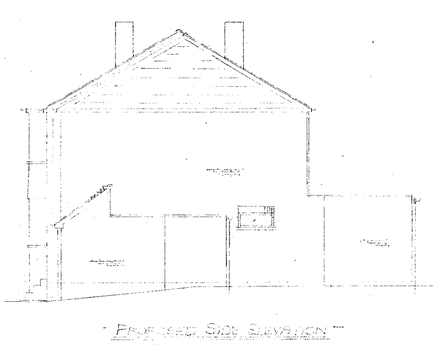

PROPOSED SIDE ELEVATION

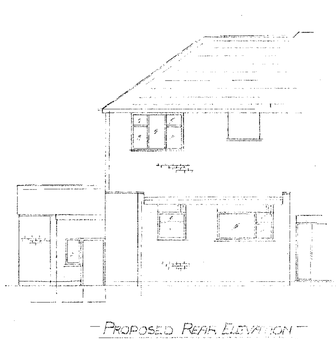

PROPOSED REAR ELEVATION

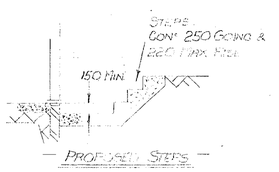

PROPOSED STEPS

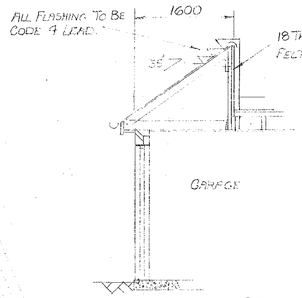

PROPOSED SECTION

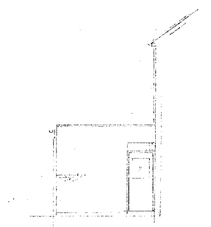

PROPOSED SIDE ELEVATION

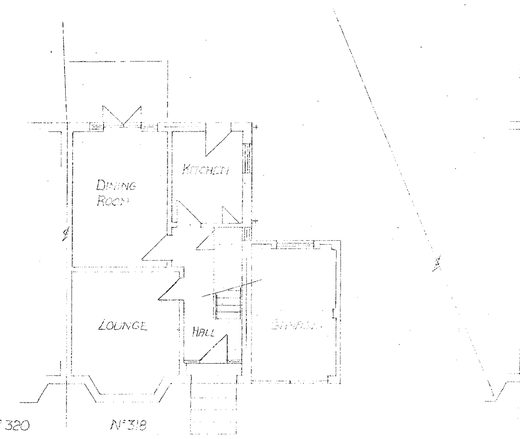

GROUND FLOOR PLAN VIEW

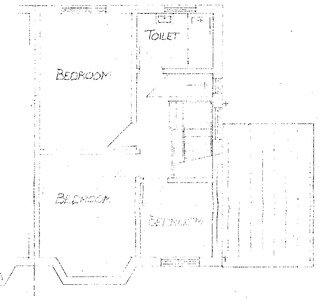

FIRST FLOOR PLAN VIEW

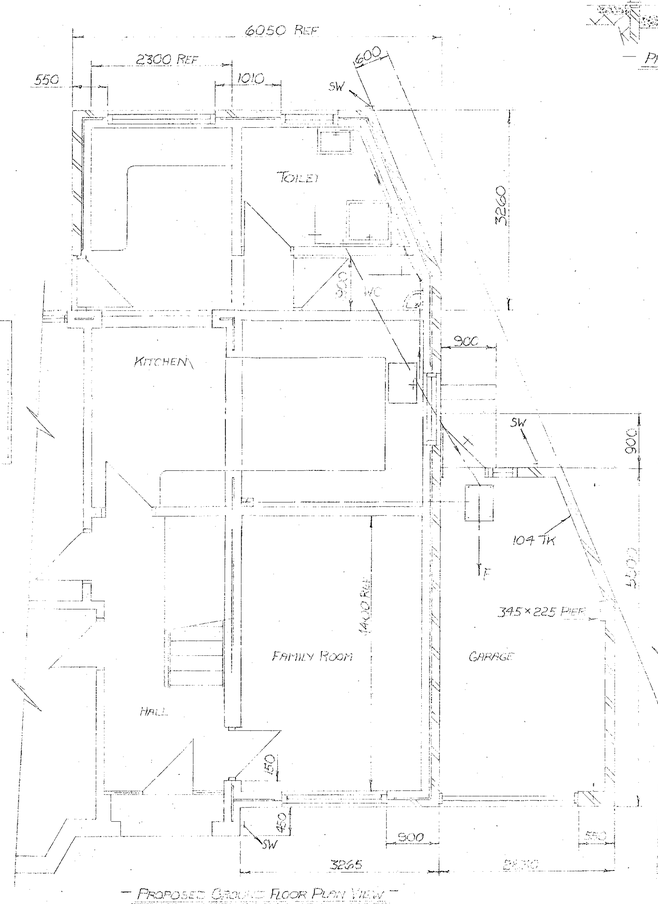

PROPOSED GROUND FLOOR PLAN VIEW

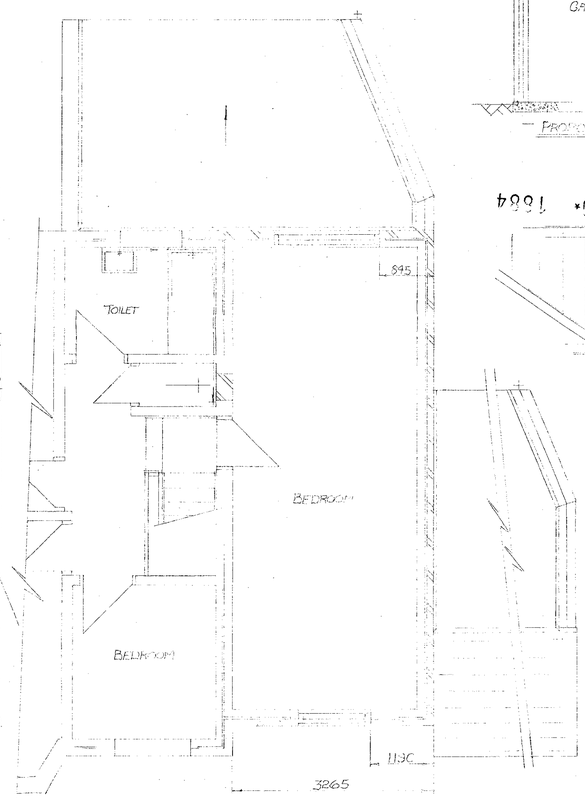

PROPOSED FIRST FLOOR PLAN VIEW

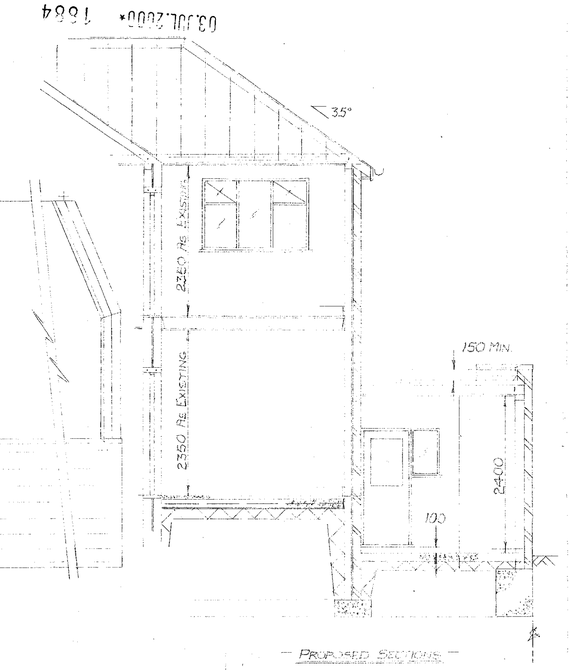

PROPOSED SECTIONS

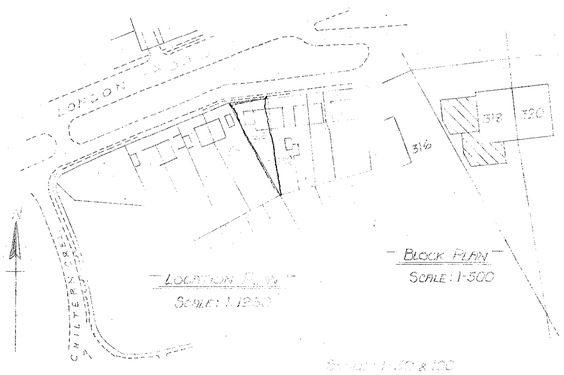

LOCATION PLAN
SCALE : 1:1250

BLOCK PLAN
SCALE : 1:500

APPROVED
29/8/00

PROPOSED EXTENSION TO 318, LONDON ROAD, EARLEY, READING

DRAWN : CHM 1:50 & 100 — MR & MRS. ALL — 15, KESWICK CLOSE, TILEHURST, READING. RG30 4SD. TEL: 0118 9415803

SL 190/99
MAY 99
A2L 30