03.JUL.2000* 1886

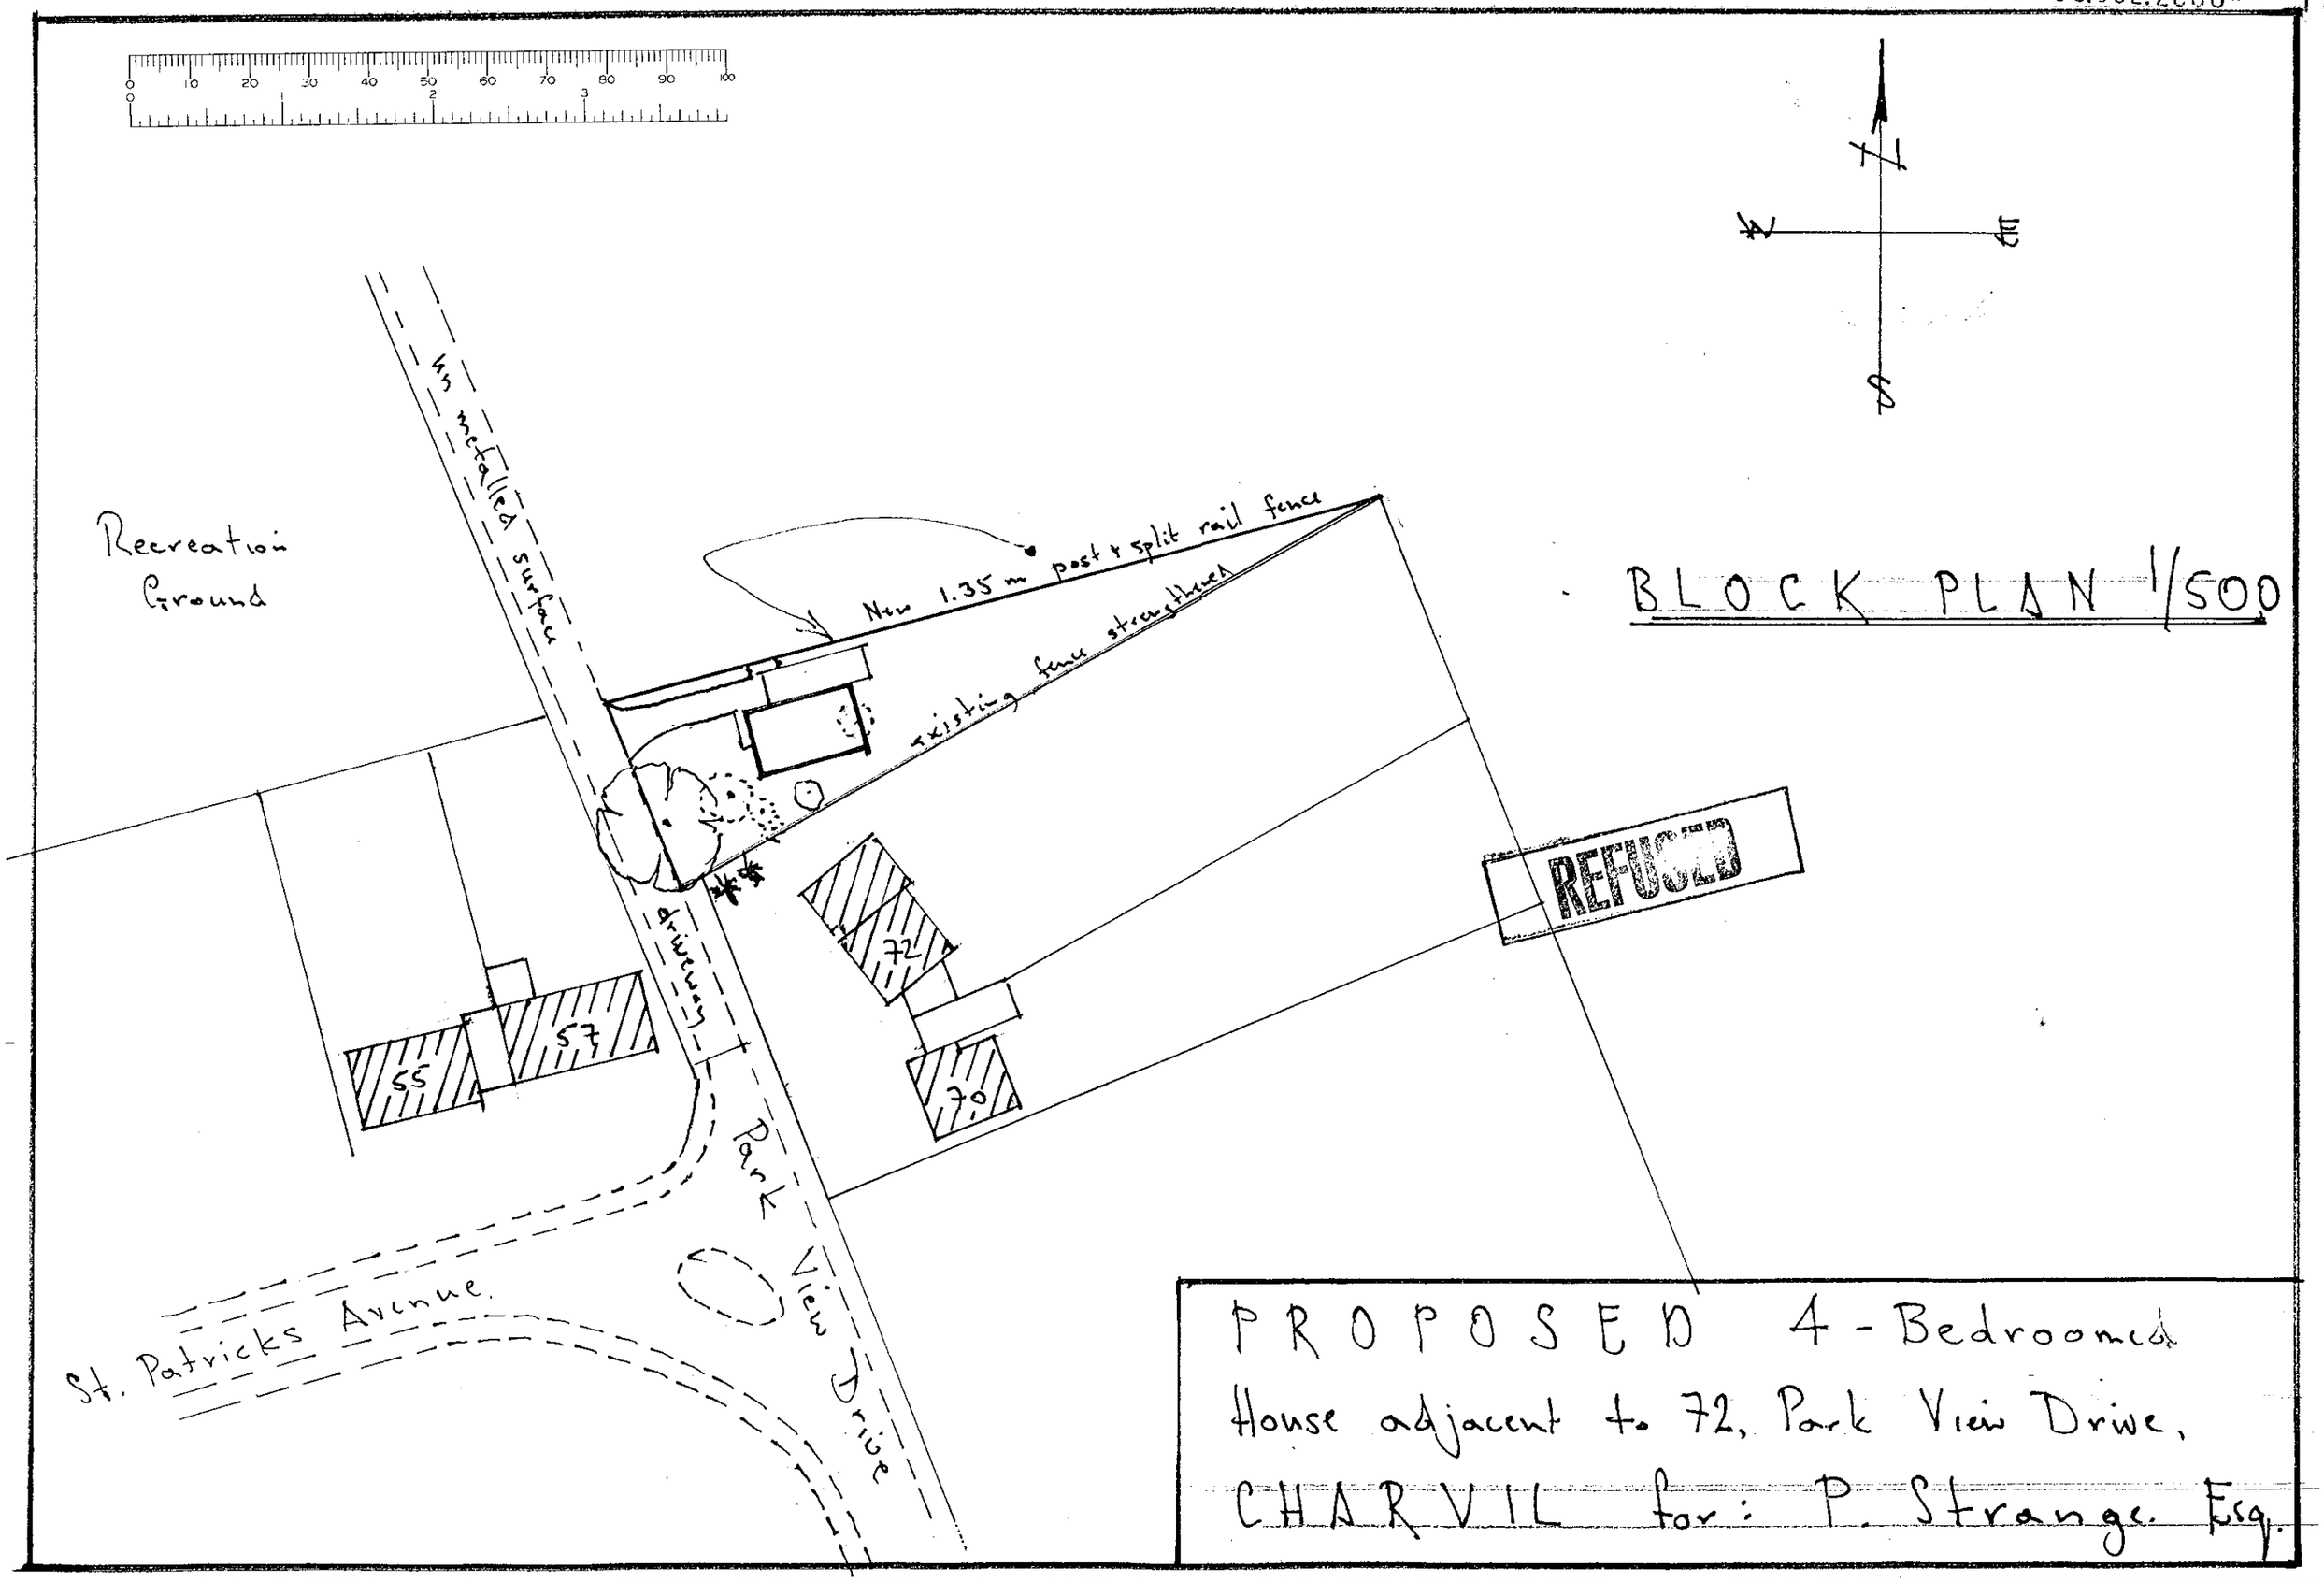

BLOCK PLAN 1/500

PROPOSED 4-Bedroomed House adjacent to 72, Park View Drive, CHARVIL for: P. Strange Esq.

03.JUL.2000* 1886

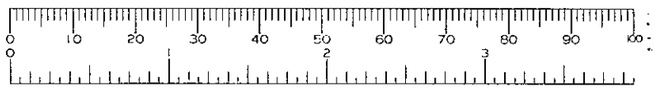

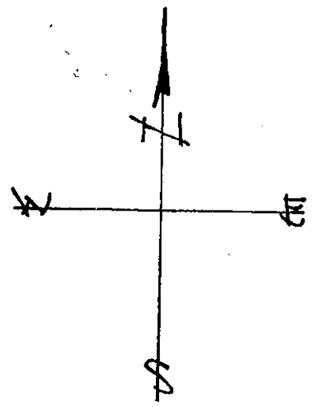

BLOCK PLAN 1/500

Recreation Ground

4½ metalled surface

New 1.35 m post & split rail fence

existing fence straightened

driveway

72

70

57

55

Park View Drive

St. Patricks Avenue.

PROPOSED 4-Bedroomed House adjacent to 72, Park View Drive, CHARVIL for: P. Strange. Esq.