14.JUL.2000* 1981

NORTH

14.JUL.2000* 1981

GARAGE

KITCHEN

BATHROOM

LOBBY

DINING

LIVING

PORCH

EXISTING
GROUND FLOOR PLAN

BED ROOM 1

BATH ROOM

BED ROOM 2

BED ROOM 3

EXISTING
FIRST FLOOR PLAN

FLAT ROOF

LIFT ROOM/ STAIR CASE BOXES

EXISTING
ROOF PLAN

ARCHITERIOR
Architecture And Interior Design
34 Harewood Road
Isleworth
Middlesex TW7 5HB
Tel 0181 560 5398

REV

DWG NO 219.DEN.11

DATE 6.5.2000

SCALE 1:100

15 DENMARK AVENUE WOODLEY

DWG TITLE
EXISTING GROUND FLOOR
FIRST FLOOR AND
ROOF PLANS

NOTES
PLEASE SEE NOTES ON DWG NO 219.DEN.10 WHICH NOTES APPLY TO THIS DRAWING AND ALL OTHER DRAWINGS AND DOCUMENTS RELATED TO THIS PROJECT

219.DEN 15 DENMARK AVENUE WOODLEY BERKSHIRE RG5 4RS

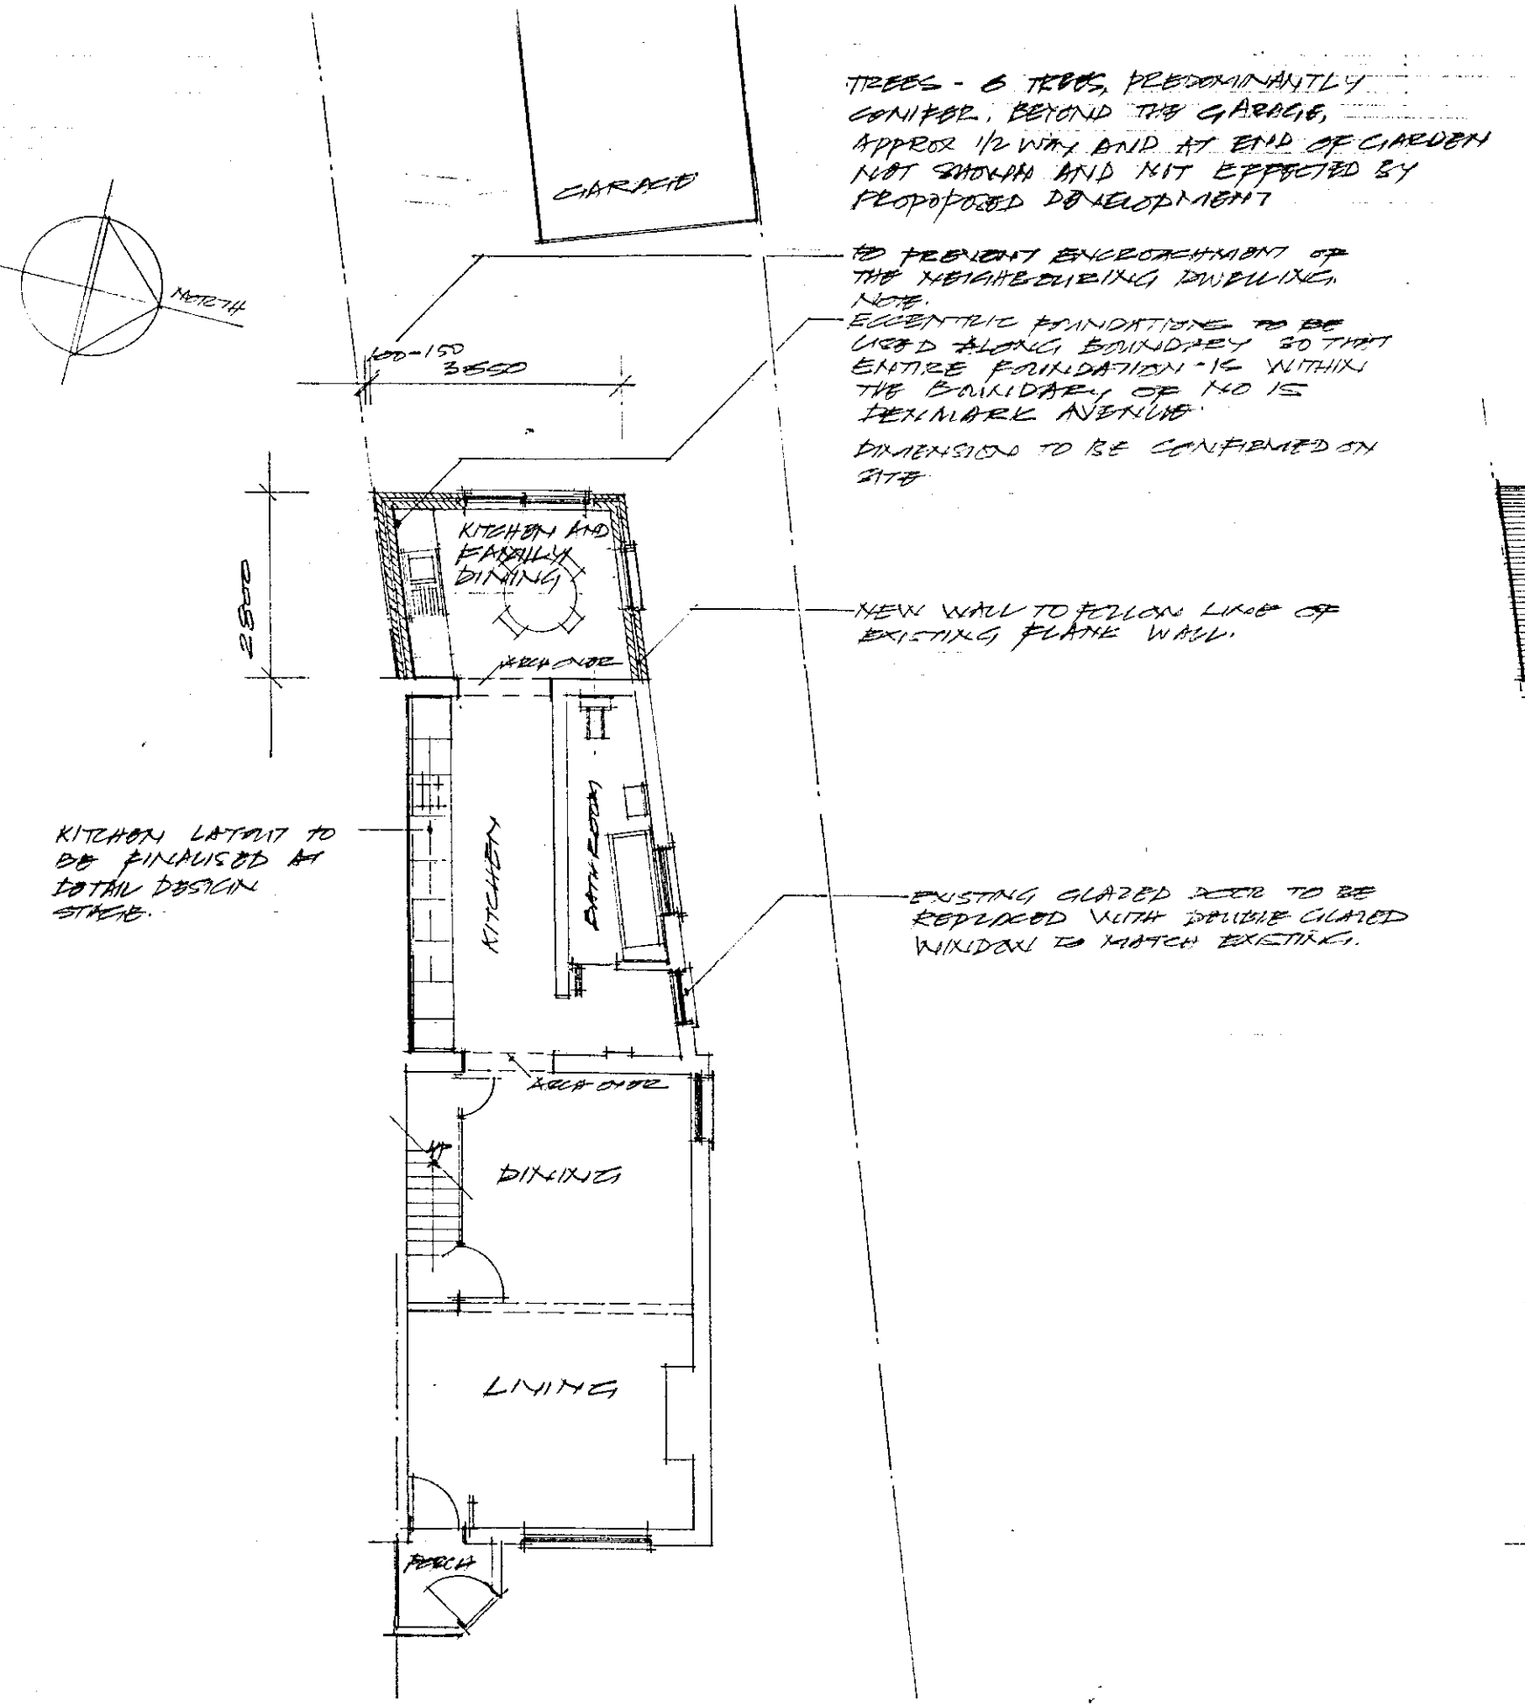

PROPOSED GROUND FLOOR PLAN

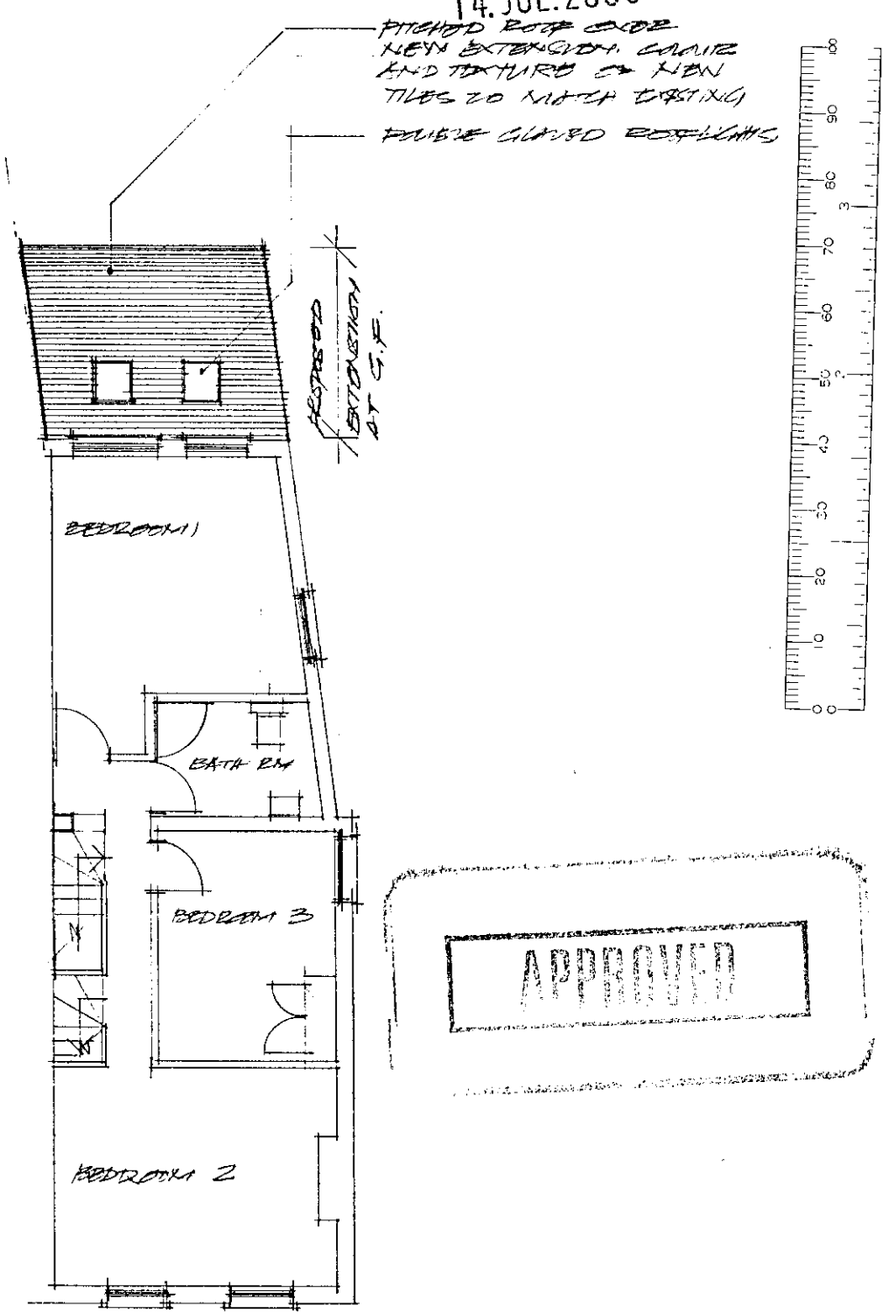

PROPOSED FIRST FLOOR PLAN

14.JUL.2000* 1981

APPROVED

ARCHITECTURE
Architecture And Interior Design
34 Harewood Road
Isleworth
Middlesex TW7 5HB
Tel 0181 560 5398

15 DENMARK AVENUE WOODLEY

DWG TITLE PROPOSED GROUND FLOOR AND FIRST FLOOR PLANS

DWG NO 219.DEN.15

SCALE 1:100

REV

DATE 7.7.00

NOTES
PLEASE SEE NOTES ON DWG NO 219.DEN.10 WHICH NOTES APPLY TO THIS DRAWING AND ALL OTHER DRAWINGS AND DOCUMENTS RELATED TO THIS PROJECT

219.DEN 15 DENMARK AVENUE WOODLEY BERKSHIRE RG5 4RS

8/1/01

14. JUL. 2000* 1981

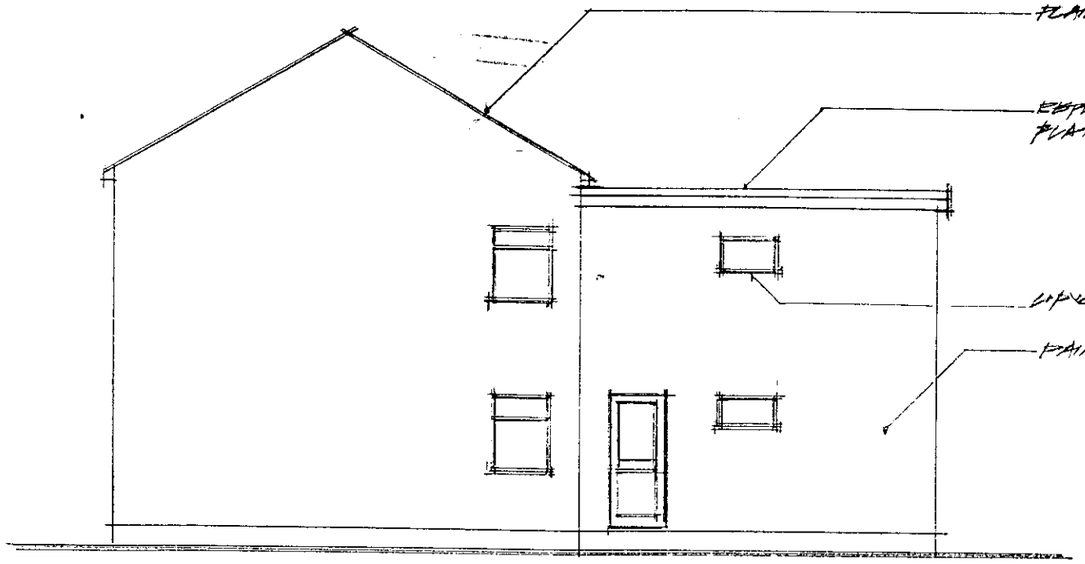

EXISTING SIDE ELEVATION

SCALE 1:100

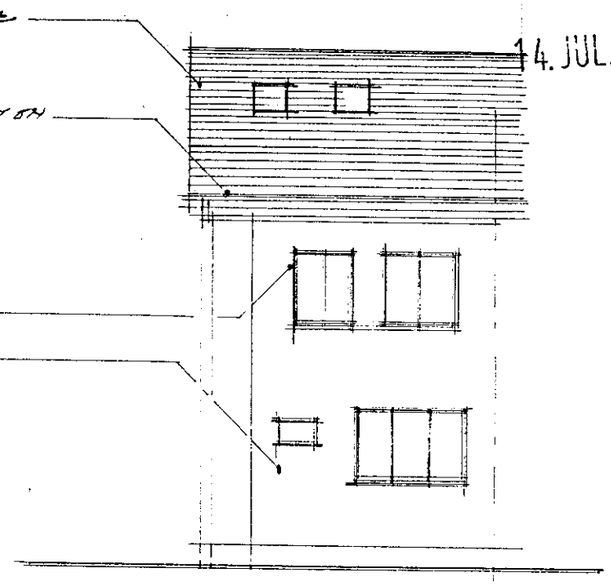

EXISTING REAR ELEVATION

1:100

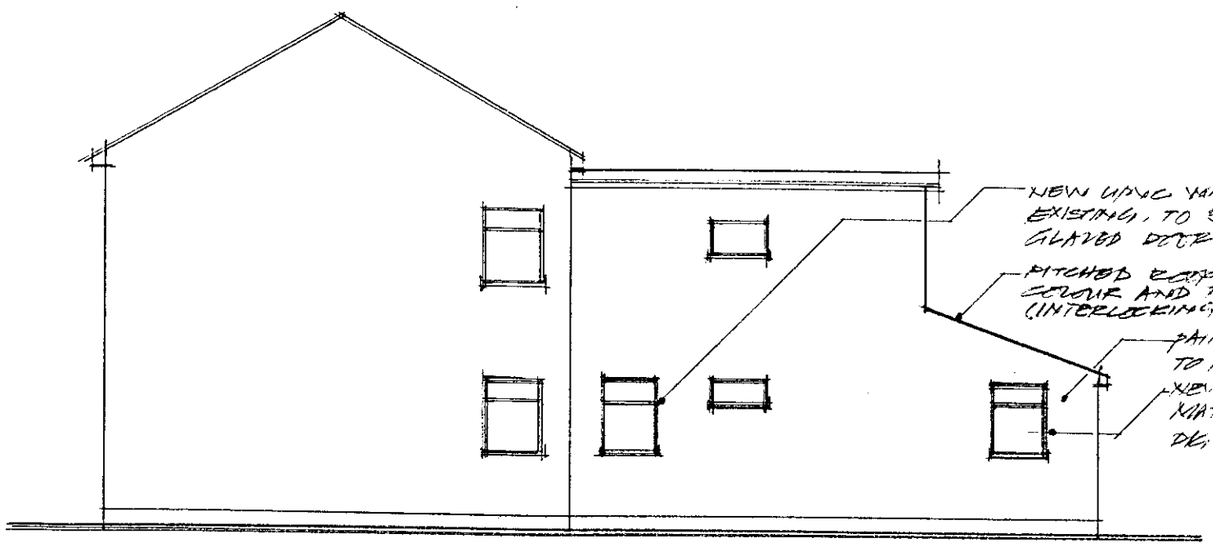

PROPOSED REAR ELEVATION

SCALE 1:100

WINDOWS ON WALL PORTION AT ANGLE NOT SHOWN FOR CLARITY

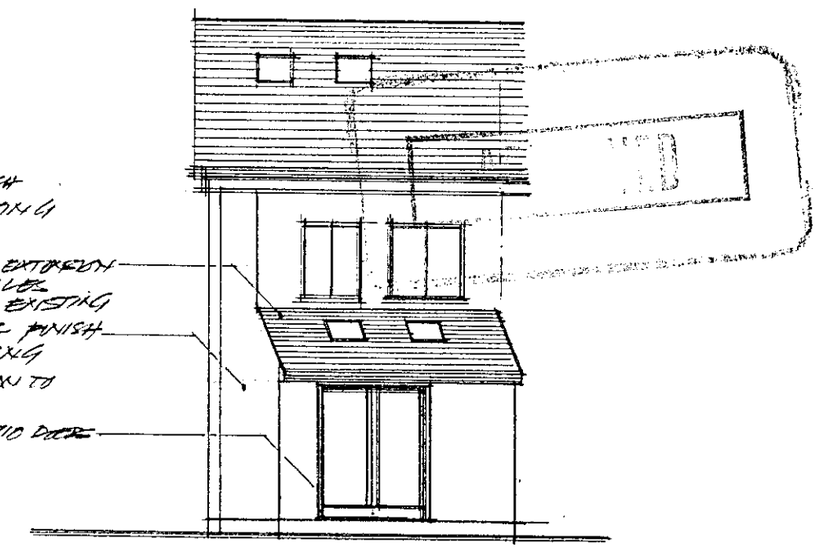

PROPOSED REAR ELEVATION

SCALE 1:100

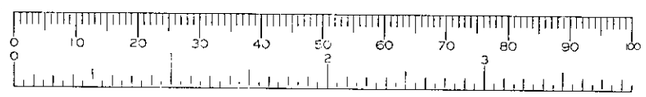

D 81.1.01

ARCHITERIOR
Architecture And Interior Design
34 Harewood Road
Isleworth
Middlesex TW7 5HB
Tel 0181 560 5398

REV

DATE 7.7.00

DWG NO 219.DEN.16

SCALE 1:100

15 DENMARK AVENUE WOODLEY

DWG TITLE EXISTING AND PROPOSED SIDE AND REAR ELEVATIONS.

NOTES
PLEASE SEE NOTES ON DWG NO 219.DEN.10 WHICH NOTES APPLY TO THIS DRAWING AND ALL OTHER DRAWINGS AND DOCUMENTS RELATED TO THIS PROJECT

219.DEN 15 DENMARK AVENUE WOODLEY BERKSHIRE RG5 4RS