

FRONT ELEVATION

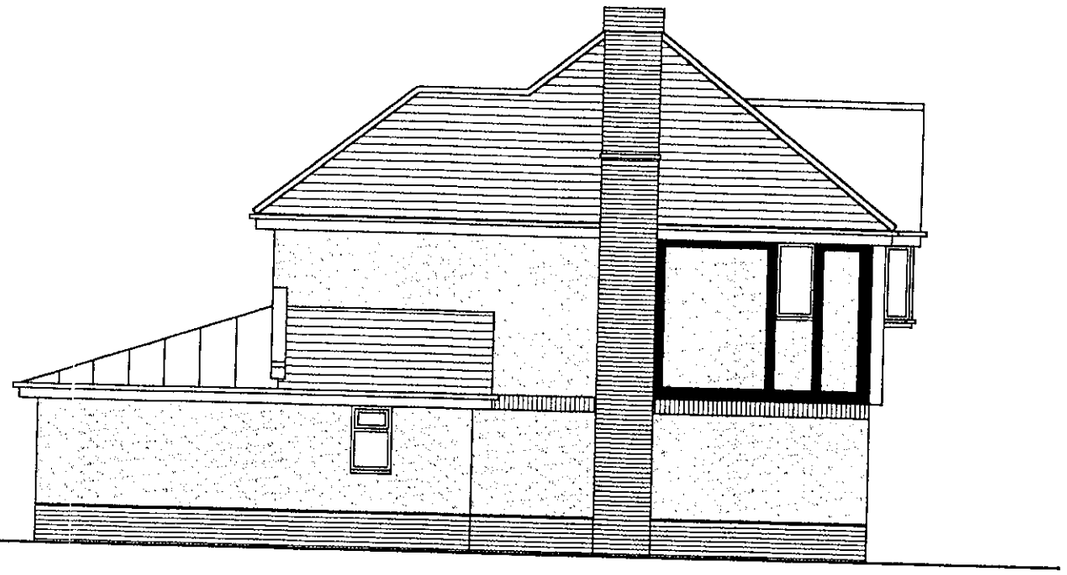

SIDE ELEVATION



REAR ELEVATION

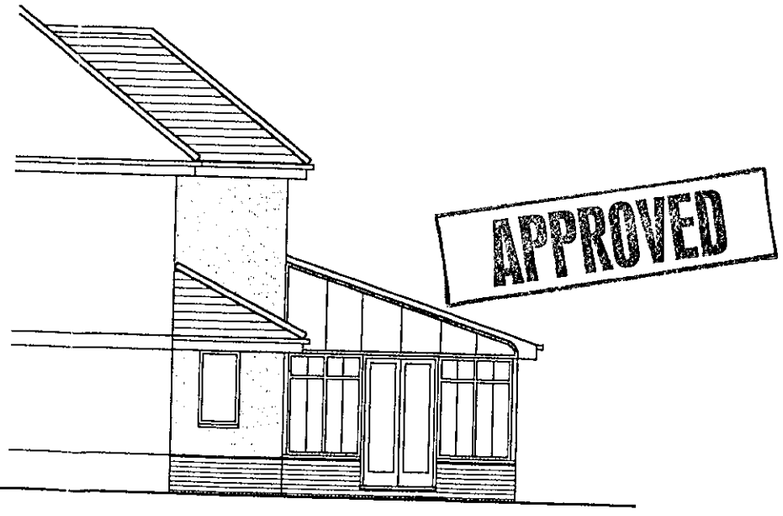

PART SIDE ELEVATION

05.NOV.2000* 2969

APPROVED

0 10 20 30 40 50 60 70 80 90 100
0 2 3

SHEET SIZE – A3 (420 x 297)

Rev	Description	Date
A	Revisions to client's comments	31/10/00

AMENDMENT RECORD

Site/Project :

EXTENSIONS & ALTERATIONS TO
9 ALDBOURNE AVENUE, EARLEY

Drawing Title :

PROPOSED ELEVATIONS

120 Fairford Road
Tilehurst, Reading
BERKSHIRE
RG31 6QP

oakleaf
BUILDING
SURVEYORS

Telephone :
0118 9625 093
07714 126 836

Scales : 1:100

Drawn : AMC Date : Aug. 2000

Issue : PLANNING

Project ID : A00/09

Drawing No : AD/04 Revision : A

D16/8/01

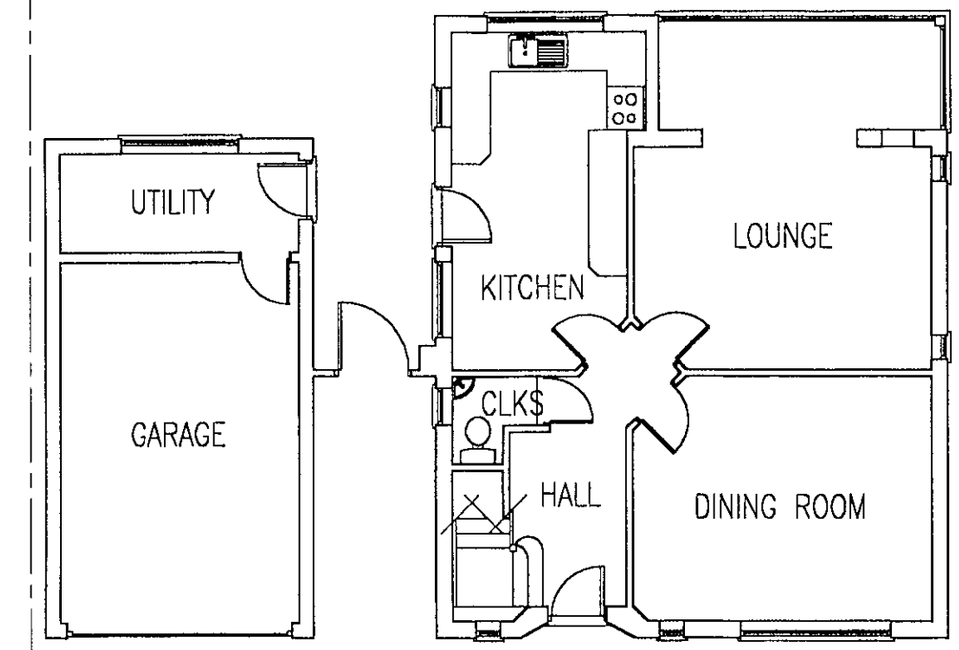

GROUND FLOOR PLAN

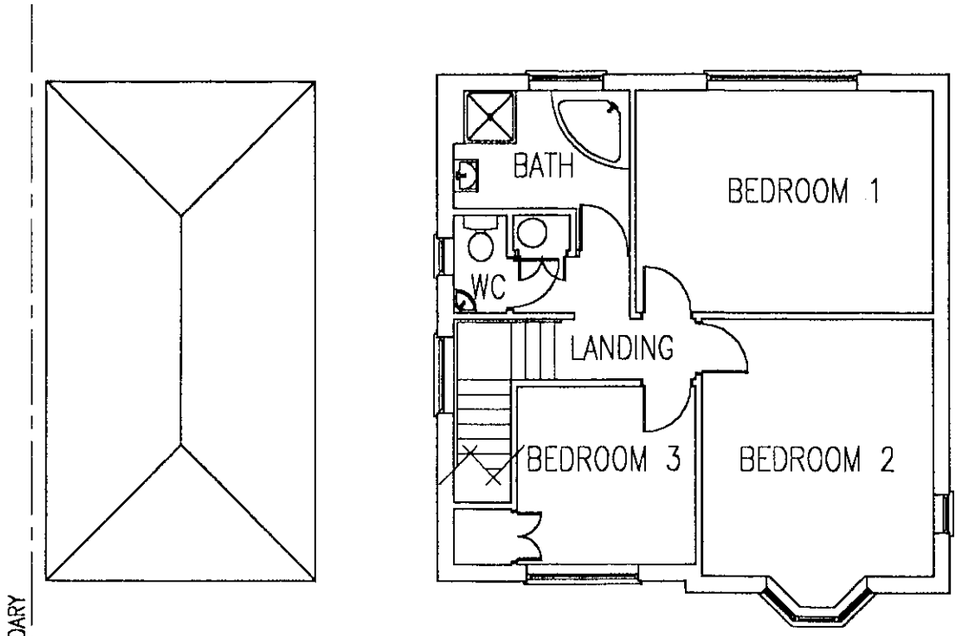

FIRST FLOOR PLAN

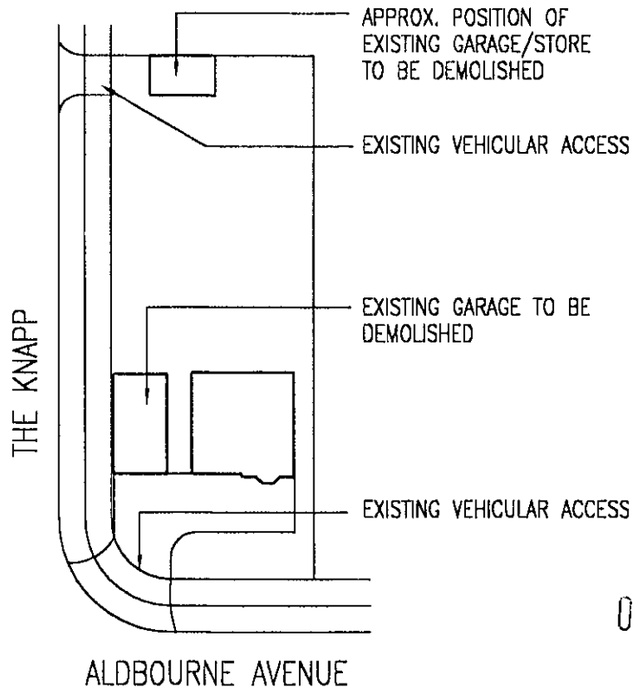

EXISTING SITE PLAN

SCALE 1:500

05.NOV.2008* 2369

APPROVED

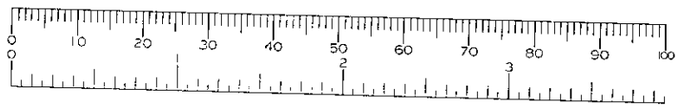

Rev	Description	Date

AMENDMENT RECORD

Site/Project :

EXTENSIONS & ALTERATIONS TO 9 ALDBOURNE AVENUE, EARLEY

Drawing Title :

EXISTING PLANS

120 Fairford Road
Tilehurst, Reading
BERKSHIRE
RG31 6QP

oakleaf BUILDING SURVEYORS

Telephone :
0118 9625 093
07714 126 836

Scales : 1:100

Drawn : AMC Date : Aug. 2000

Issue : PLANNING

Project ID : A00/09

Drawing No : AD/01

Revision :

SHEET SIZE – A3 (420 x 297)



FRONT ELEVATION



SIDE ELEVATION



REAR ELEVATION

05.NOV.2000* 2969

APPROVED

Rev	Description	Date
	AMENDMENT RECORD	

Site/Project :

EXTENSIONS & ALTERATIONS TO
9 ALDBOURNE AVENUE, EARLEY

Drawing Title :

EXISTING ELEVATIONS

120 Fairford Road
Tilehurst, Reading
BERKSHIRE
RG31 6QP

oakleaf
BUILDING
SURVEYORS

Telephone :
0118 9625 093
07714 126 836

Scales : 1:100

Drawn : AMC Date : Aug. 2000

Issue : PLANNING

Project ID : A00/09

Drawing No : AD/02 Revision :

SHEET SIZE – A3 (420 x 297)

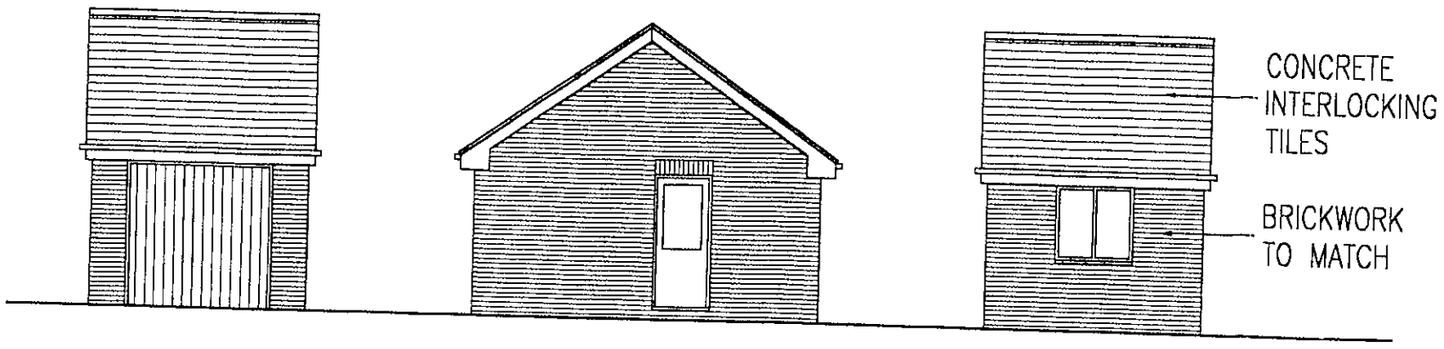

FRONT ELEVATION SIDE ELEVATION REAR ELEVATION

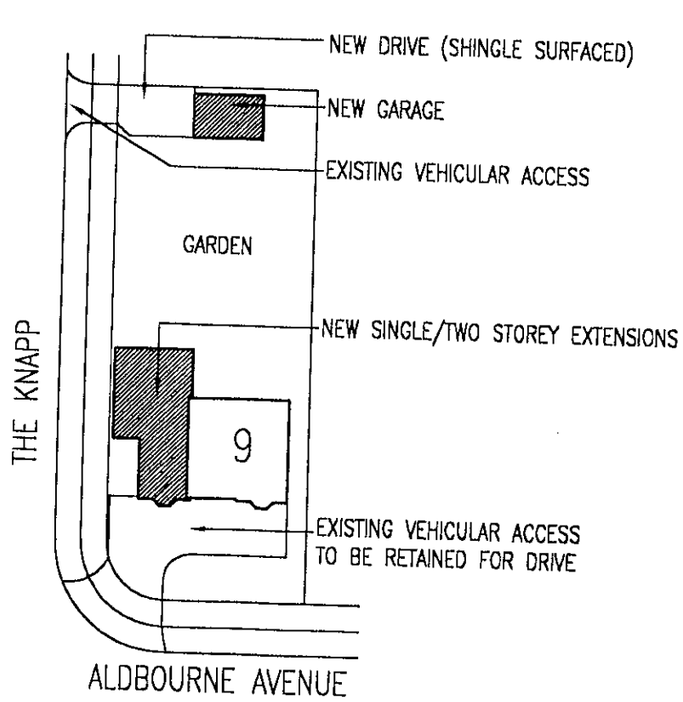

PROPOSED SITE PLAN

SCALE 1:500

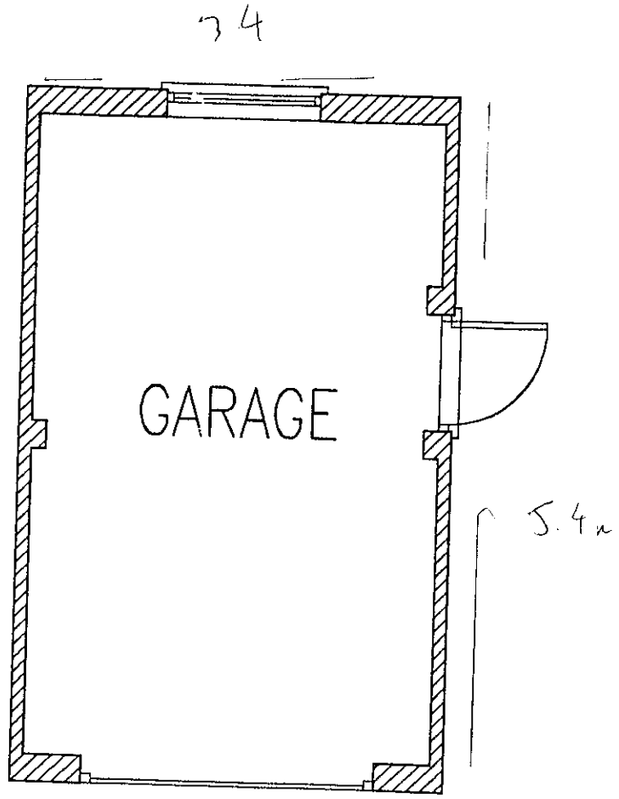

GARAGE PLAN

05.NOV.2000 2969

APPROVED

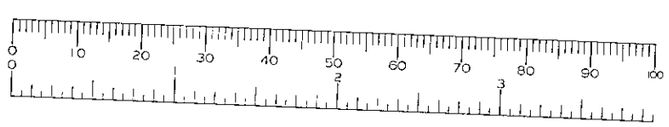

Rev	Description	Date

AMENDMENT RECORD

Site/Project :

EXTENSIONS & ALTERATIONS TO 9 ALDBOURNE AVENUE, EARLEY

Drawing Title :

GARAGE DETAILS & SITE PLAN

120 Fairford Road
Tilehurst, Reading
BERKSHIRE
RG31 6QP

oakleaf BUILDING SURVEYORS

Telephone :
0118 9825 093
07714 126 936

Scales : 1:100 1:50 1:500

Drawn : AMC Date : Nov. 2000

Issue : PLANNING

Project ID : A00/09

Drawing No : AD/05

Revision :

SHEET SIZE – A3 (420 x 297)

D16/8

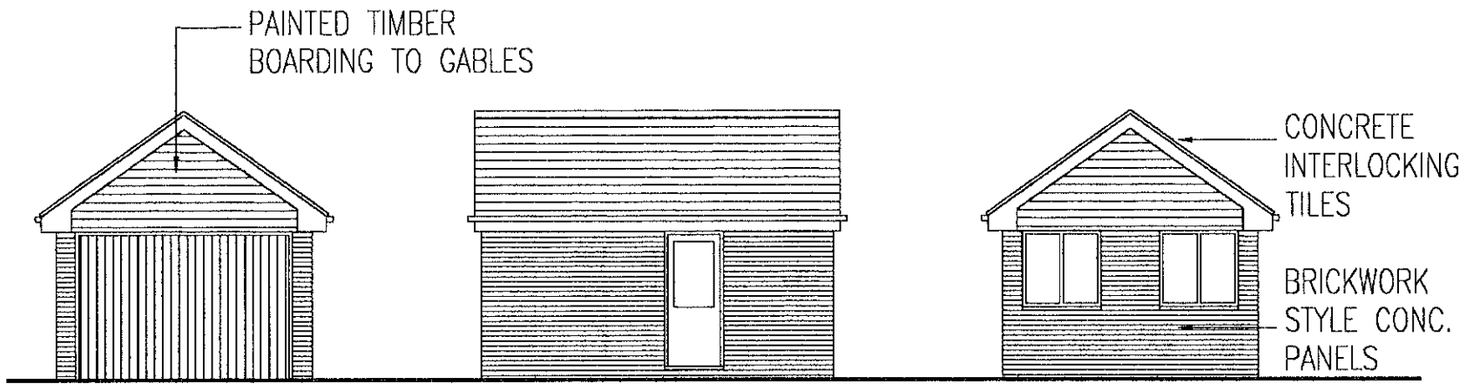

FRONT ELEVATION

SIDE ELEVATION

REAR ELEVATION

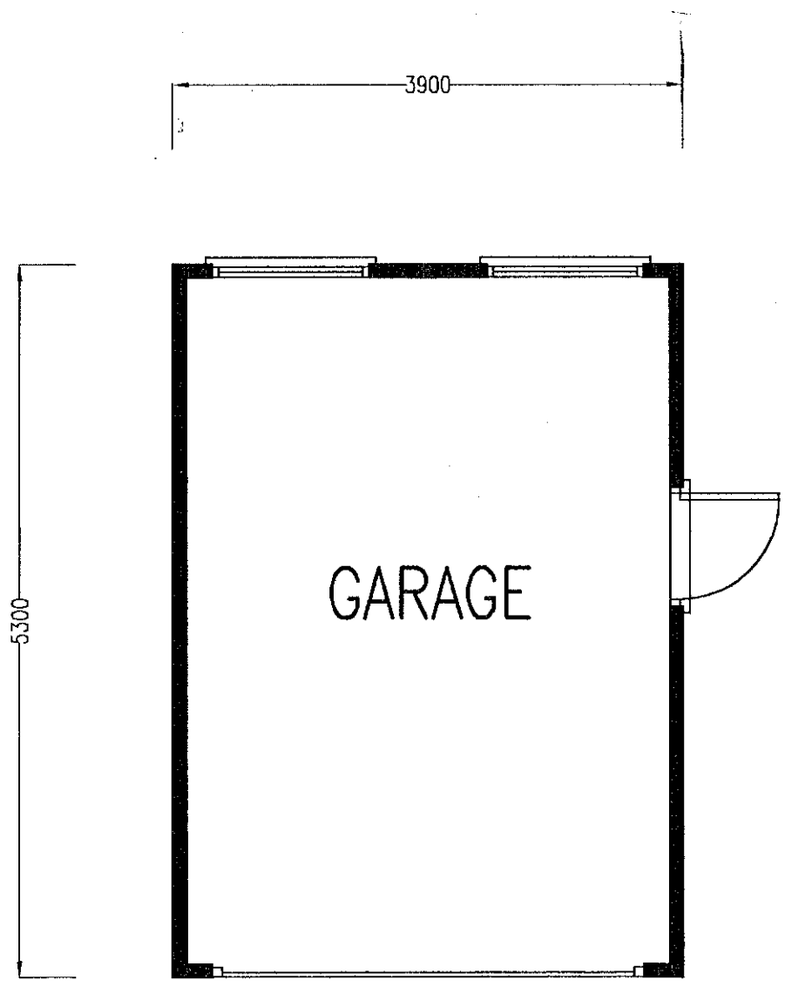

GARAGE PLAN

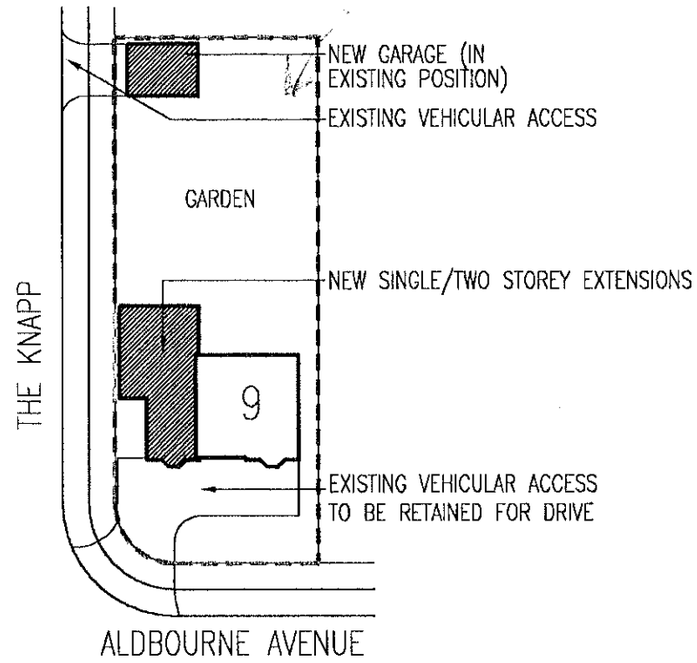

PROPOSED SITE PLAN

SCALE 1:500

CONSTRUCTION NOTES:

PITCHED ROOF

a) Concrete interlocking tiles to match house on tiling battens on type 1F felt underlay.

b) Trussed rafters @ 600mm c/cs. Pitch 30 degrees. Trusses to be designed by garage manufacturer and installed in strict accordance with their details.

WALLING

a) Precast concrete panelling by specialist manufacturer.

b) Installation to be in strict accordance with manufacturer's details and specifications.

c) Garage to be supported by existing concrete floor slab.

Rev	Description	Date
A	Precast concrete garage	08/04/02

AMENDMENT RECORD

Site/Project :

EXTENSIONS & ALTERATIONS TO
9 ALDBOURNE AVENUE, EARLEY

Drawing Title :

GARAGE DETAILS
& SITE PLAN

120 Fairford Road
Tilehurst, Reading
BERKSHIRE
RG31 6QP

oakleaf
BUILDING
SURVEYORS

Telephone :
0118 9625 093
07714 126 938

Scales :	1:100 1:50 1:500
Drawn :	AMC
Date :	Nov. 2000
Issue :	BUILDING REGULATIONS
Project ID :	A00/09
Drawing No :	AD/05
Revision :	A

SHEET SIZE – A3 (420 x 297)

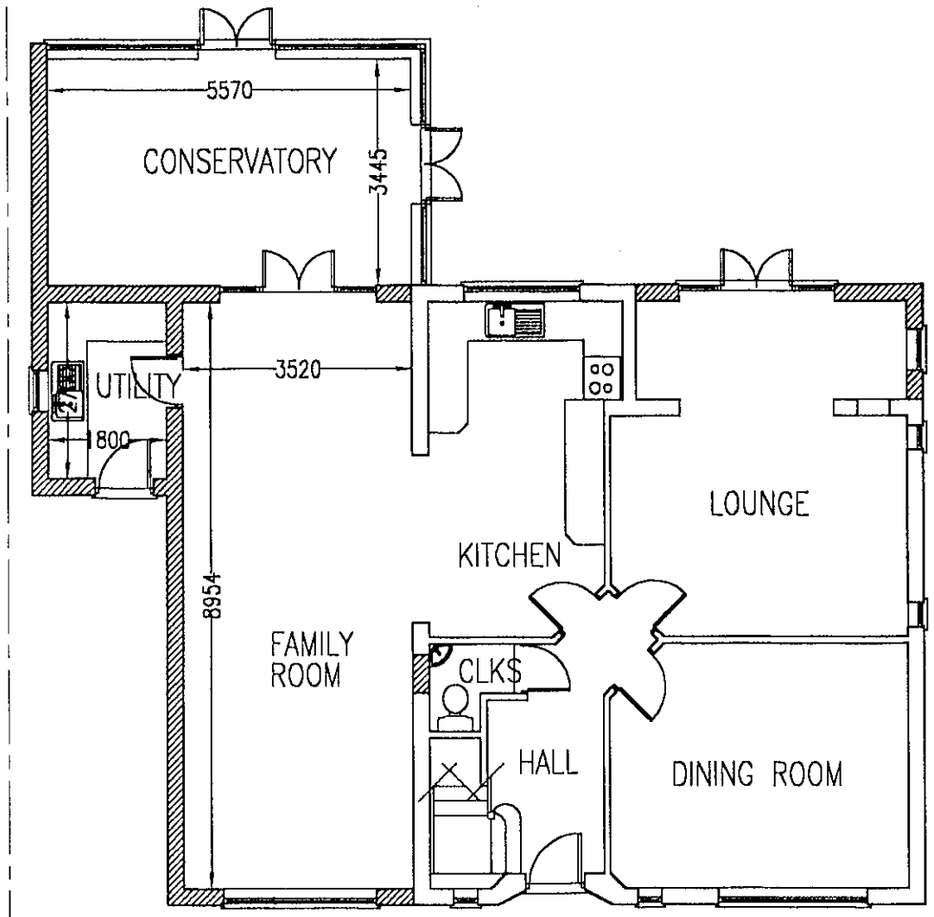

BOUNDARY

GROUND FLOOR PLAN

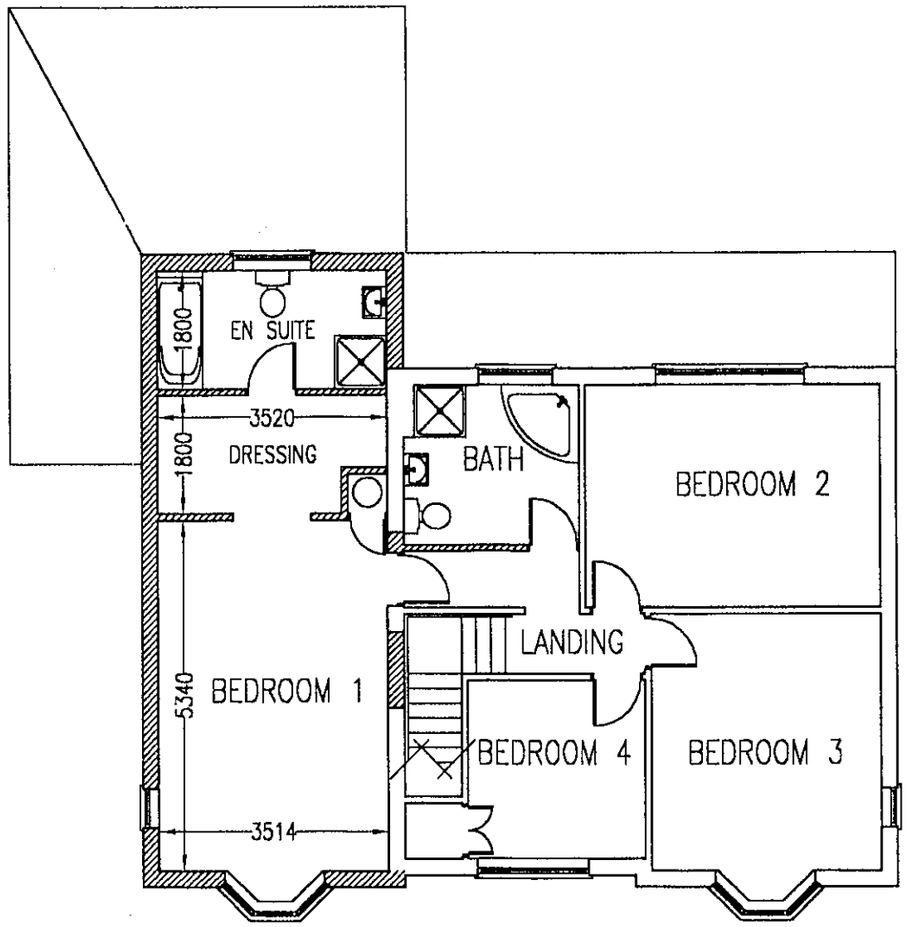

BOUNDARY

FIRST FLOOR PLAN

APPROVED

05.NOV.2000* 2969

0 10 20 30 40 50 60 70 80 90 100

Rev	Description	Date
A	Revisions to client's comments	31/10/00

AMENDMENT RECORD

Site/Project :

EXTENSIONS & ALTERATIONS TO 9 ALDBOURNE AVENUE, EARLEY

Drawing Title :

PROPOSED PLANS

120 Fairford Road
Tilehurst, Reading
BERKSHIRE
RG31 6QP

oakleaf BUILDING SURVEYORS

Telephone :
0118 9625 093
07714 128 838

Scales : 1:100

Drawn : AMC Date : Aug. 2000

Issue : PLANNING

Project ID : A00/09

Drawing No : AD/03 Revision : A

SHEET SIZE - A3 (420 x 297)

D16/8/0