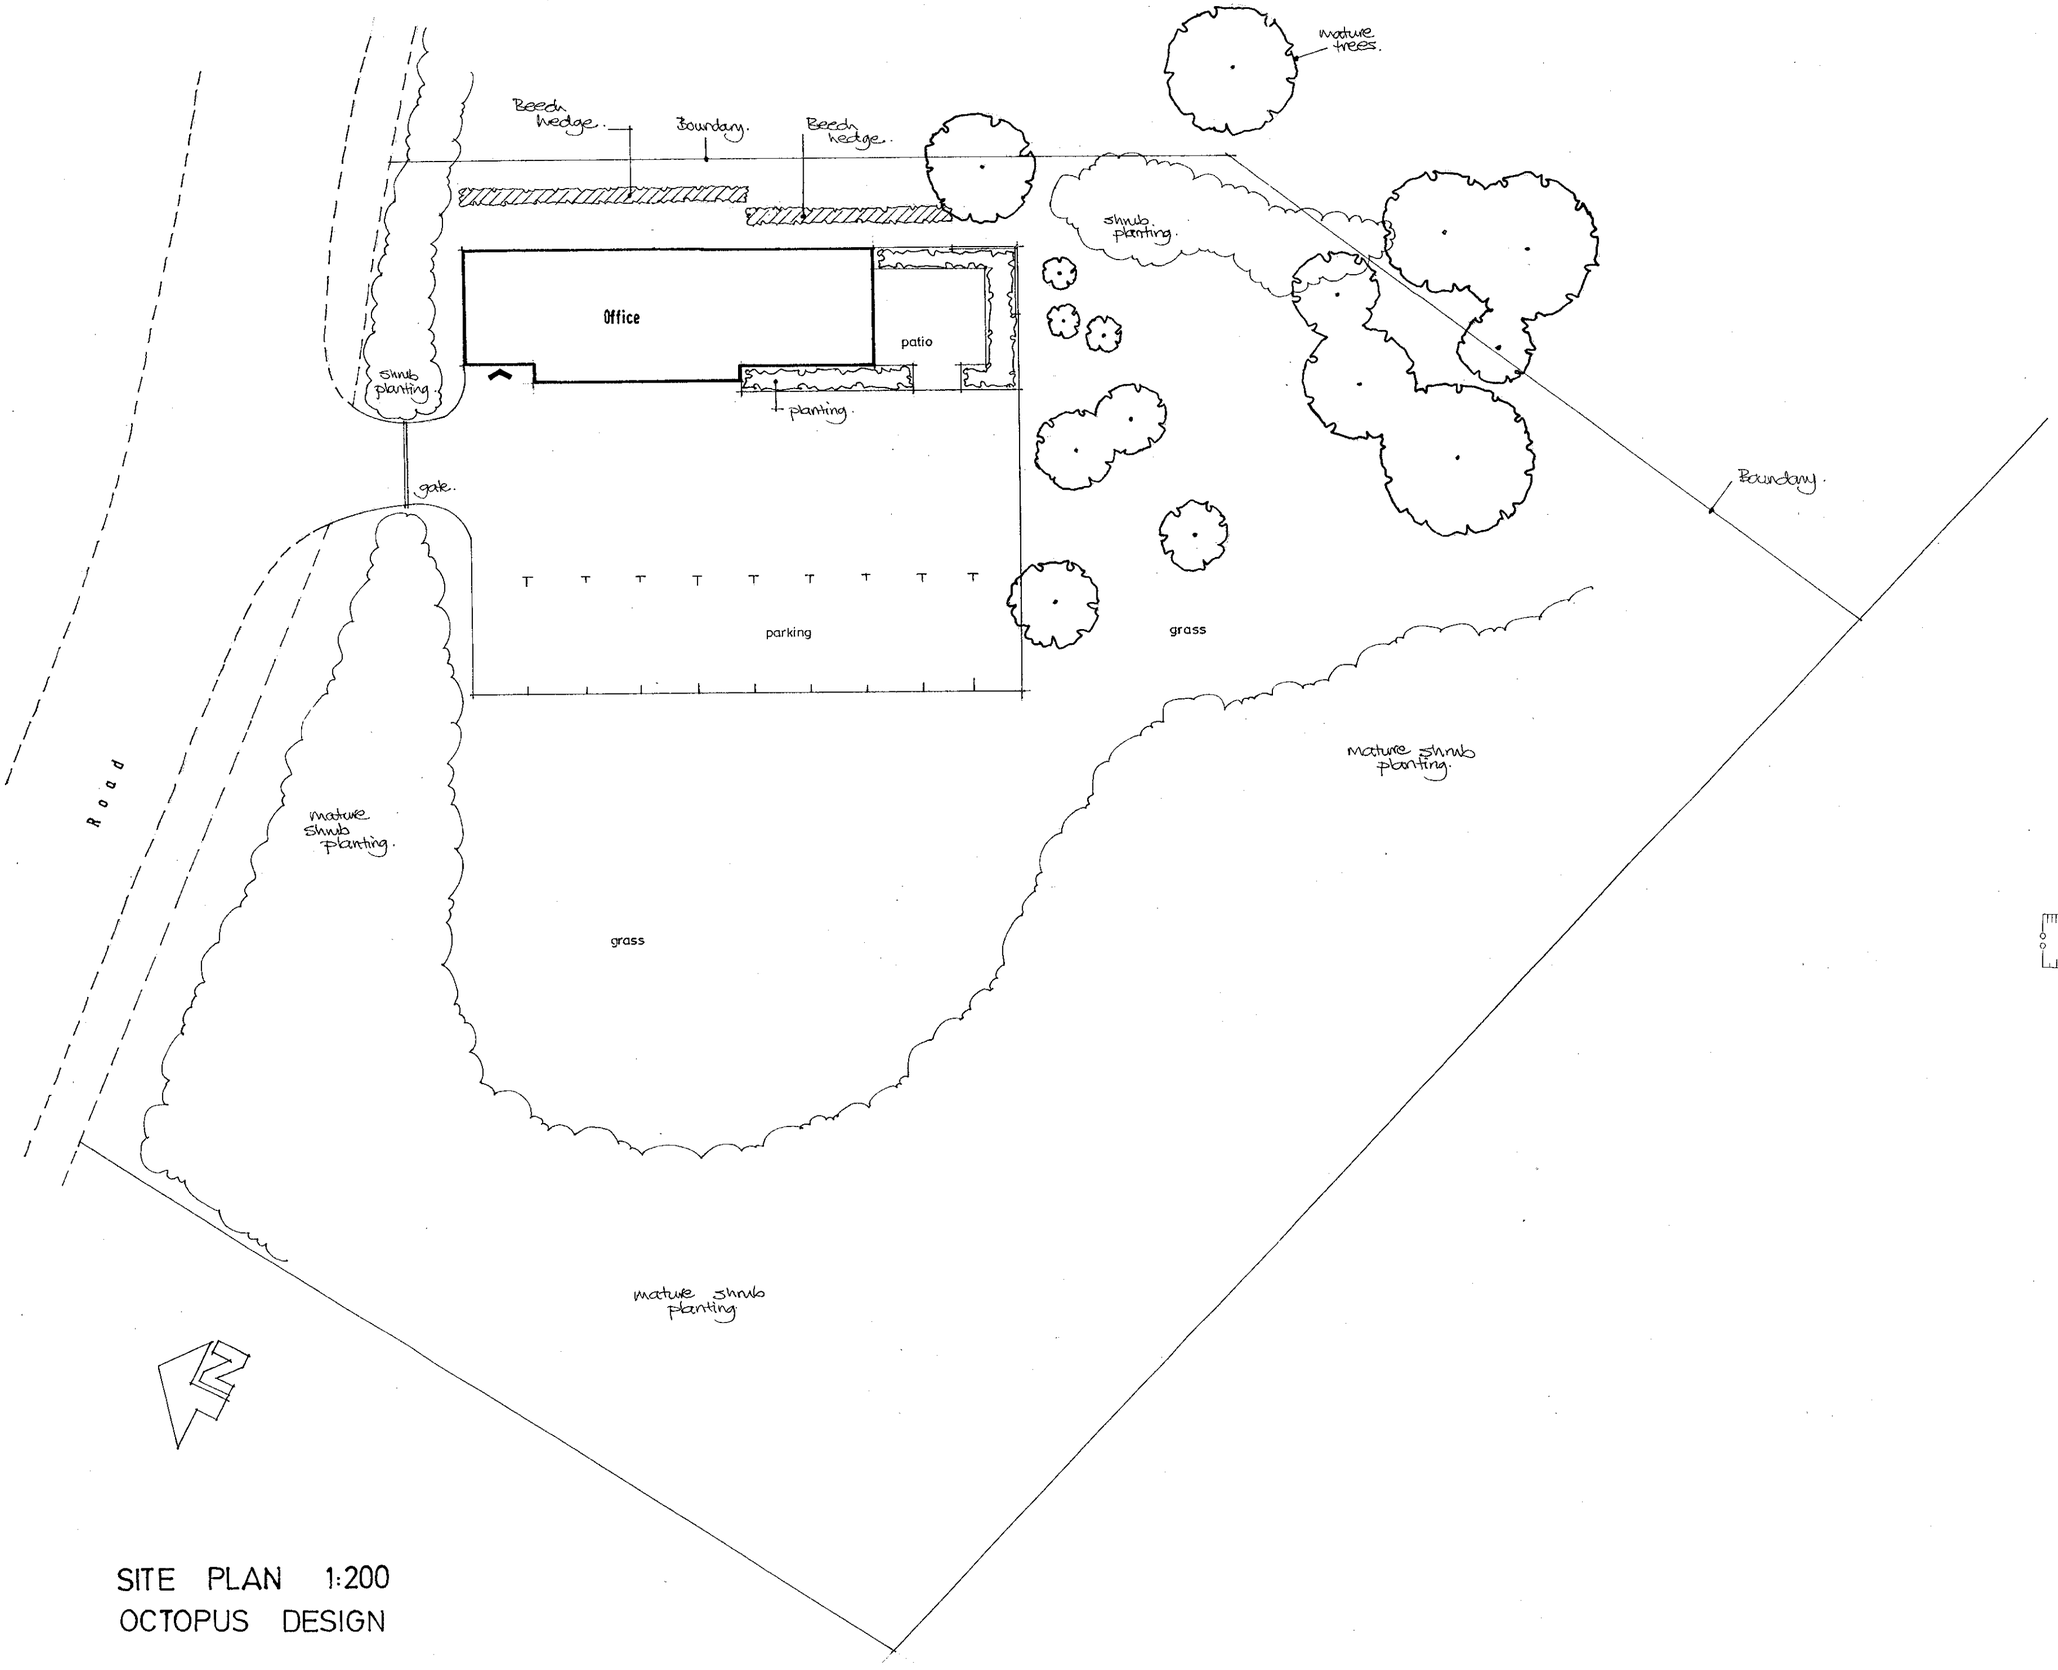

SITE PLAN 1:200
OCTOPUS DESIGN

Rev. A. June '01 minor amendment.

Jacqueline Easton
MSGD
ARCHITECTURAL AND GARDEN DESIGN
10 ROSEBAY WOKINGHAM BERKSHIRE RG40 5YT
Tel: 0118 989 2241

©

Client OCTOPUS DESIGN

Job LITTLE HILL ROAD
HURST
BERKS

SITE PLAN

Scale 1:200
Drwg. No. 00/415/01 A Date Nov 00

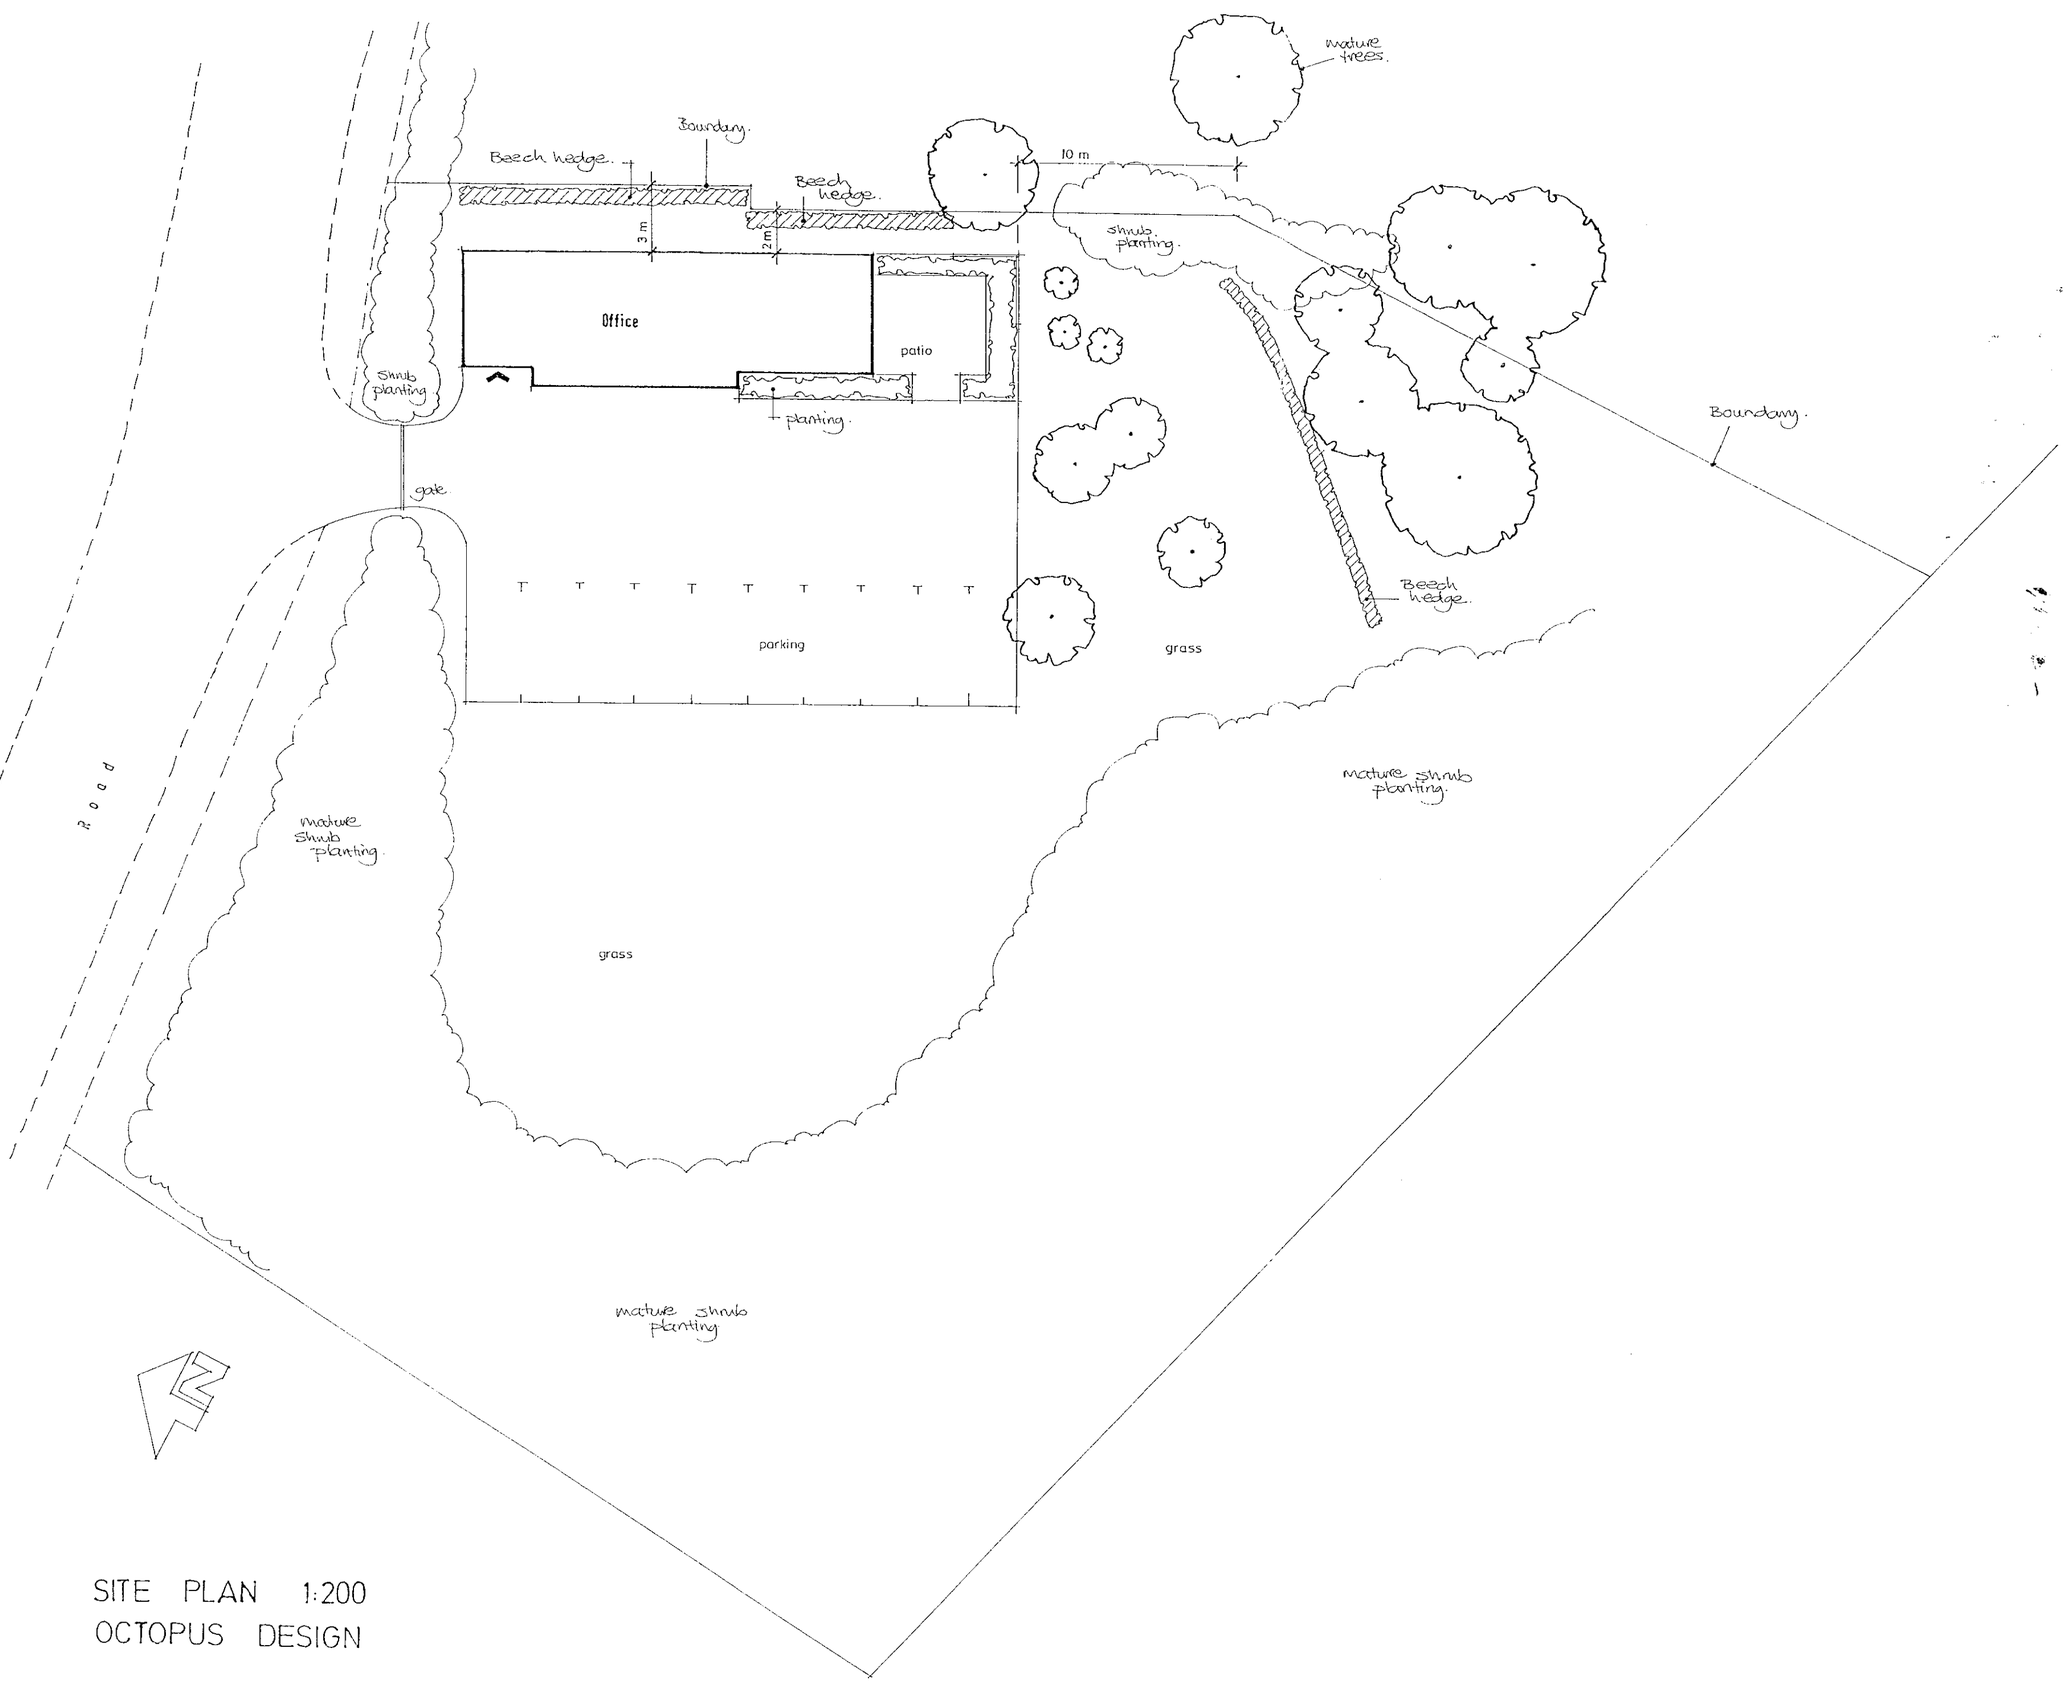

SITE PLAN 1:200
OCTOPUS DESIGN

APPROVED

Jacqueline Easton
MSGD
ARCHITECTURAL AND LANDSCAPE DESIGN
10 ROSEBAY WOKINGHAM BERKSHIRE RG40 5YT
Tel: 0118 989 2241

©

Client OCTOPUS DESIGN

Job LITTLE HILL ROAD
HURST
BERKS

SITE PLAN

05 Feb 2001

Scale 1:200

Drwg. No. 00/415/01

Date Nov 00

2/2