This drawing is copyright and may not be reproduced without the written consent of the Architect.

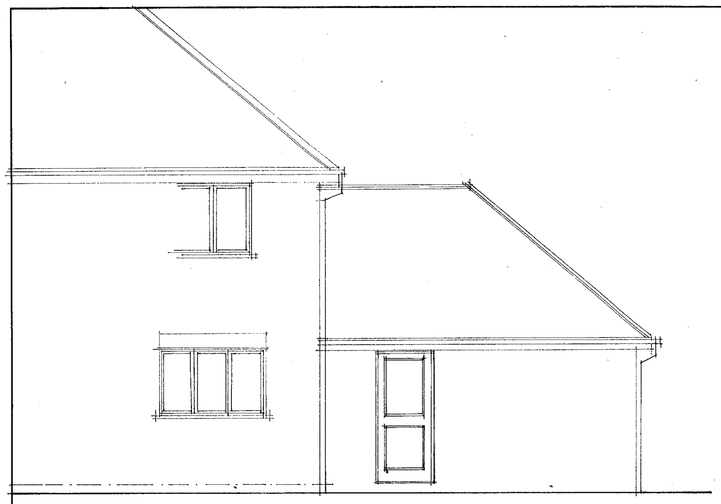

REAR
SCALE 1:50

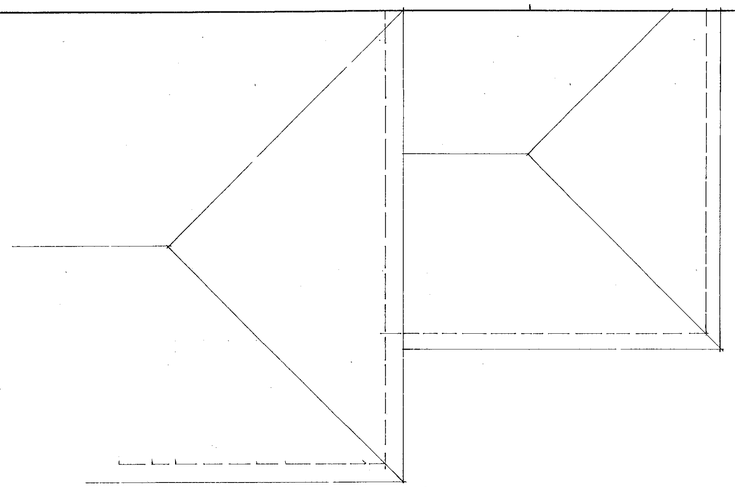

ROOF

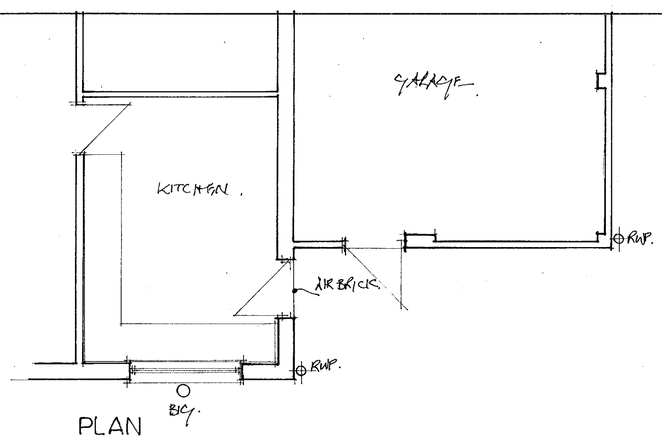

PLAN
SCALE 1:50

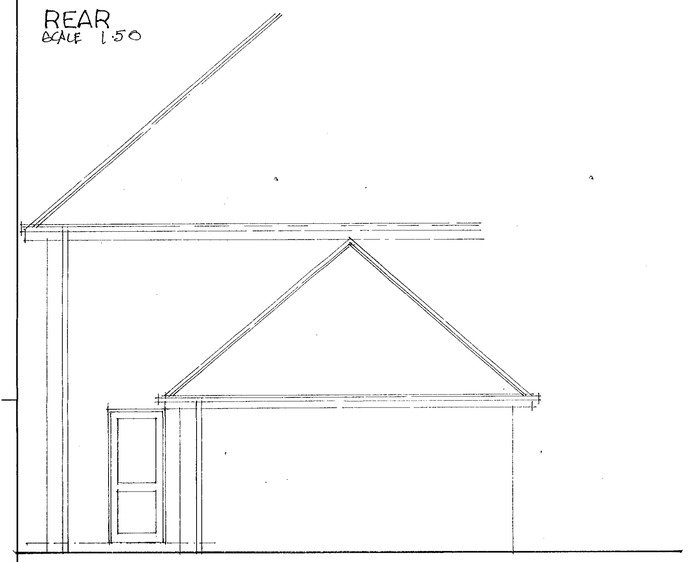

SIDE

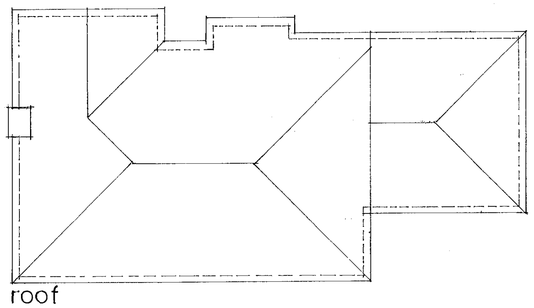

roof



front

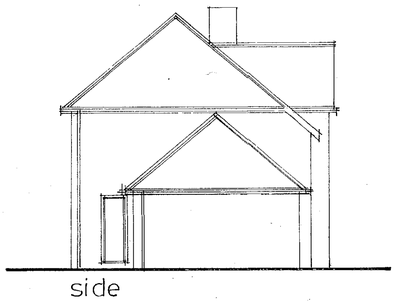

side

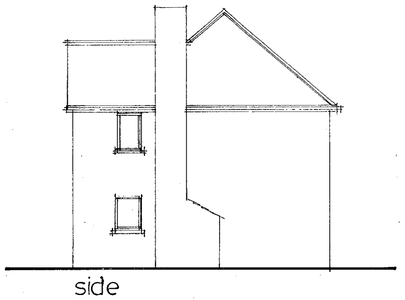

side

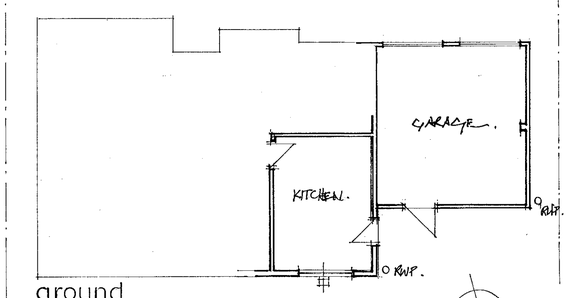

ground
SCALE 1:100.



rear

north

OAK.

13.SEP.2000* 2399

W. M. GRAHAM ASSOCIATES
CHARTERED ARCHITECTS
1 Rectory Road,
Wokingham,
Berkshire, RG40 1DJ.
Tel: 0118 9770464
Fax: 0118 9770482

Job
42 MANOR PARK DRIVE
WOKINGHAM

Title
EXISTING PLANS & ELEVATIONS

Scale A.S.	Date AUG 2000.	Drawn By
Job No. 2299	Drawing No. 01	Revision

Artworker DS(UK) 00129

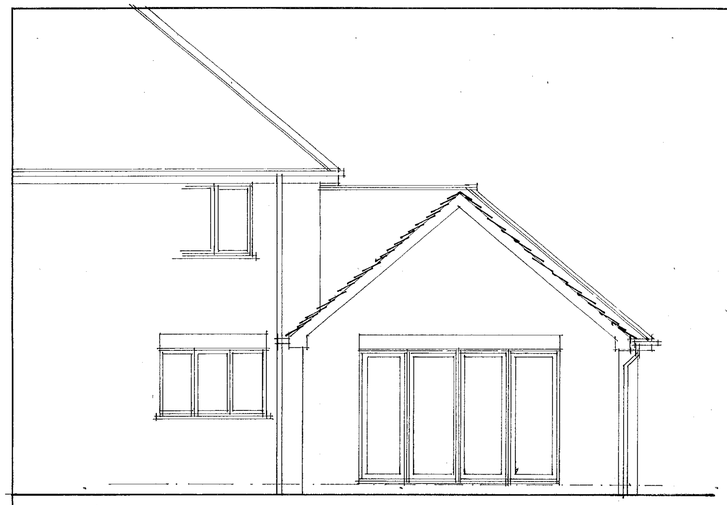

REAR
SCALE 1:50.

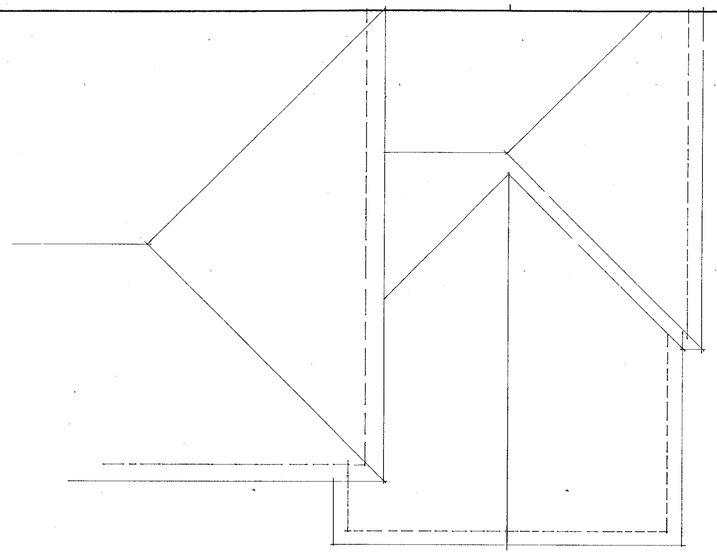

ROOF

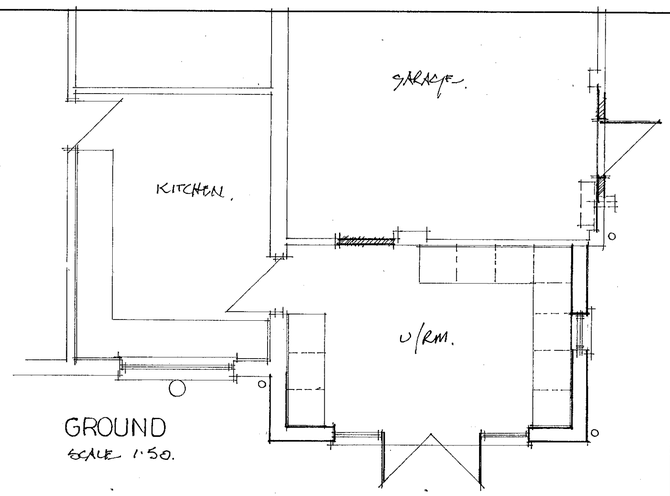

GROUND
SCALE 1:50.

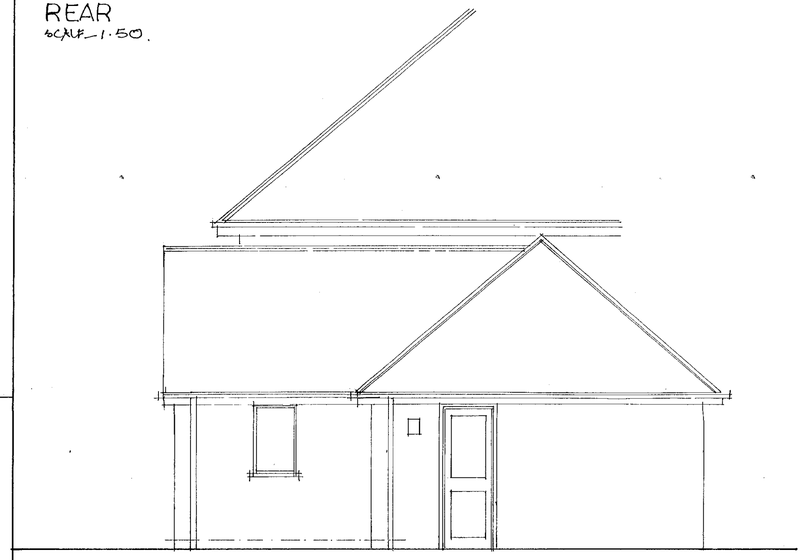

SIDE



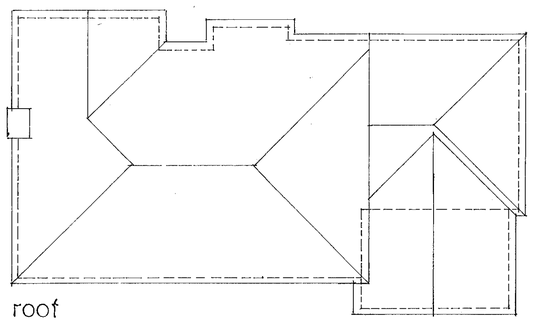

roof

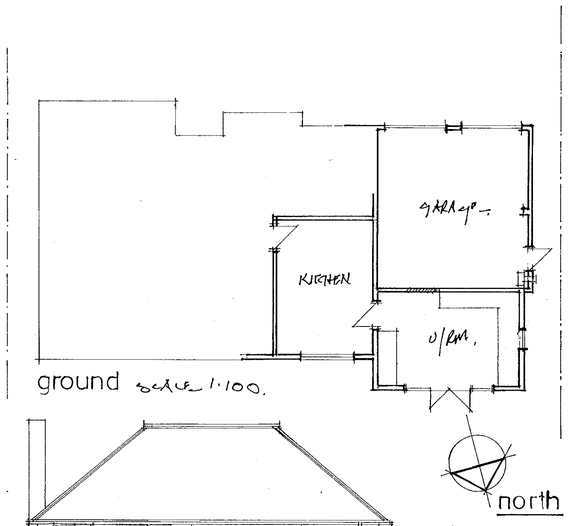

ground SCALE 1:100.

north

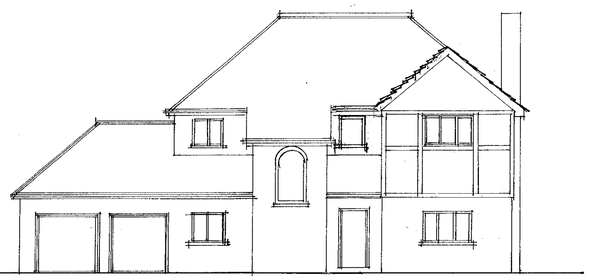

front

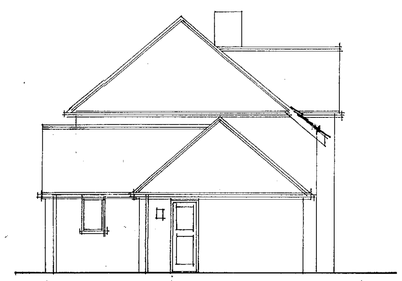

side

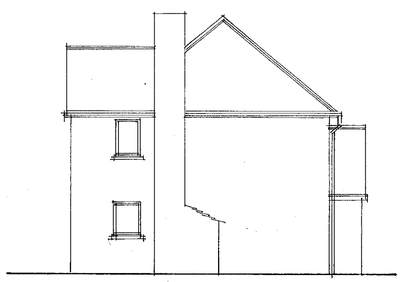

side



rear

This drawing is copyright and may not be reproduced without the written consent of the Architect.

2399

W. M. GRAHAM ASSOCIATES
CHARTERED ARCHITECTS
1 Rectory Road,
Wokingham,
Berkshire, RG40 1DJ,
Tel: 0118 9770464
Fax: 0118 9770482

Job
42 MANOR PARK DRIVE
WOKINGHAM

APPROVED

Title
PROPOSED PLANS & ELEVATIONS

Scale	Date	Drawn By
AS.	AUG '00	
Job No.	Drawing No.	Revision
2299	02	

Artworker DS(UK) 00129