


Figured dimensions only are to be taken from this drawing. All dimensions are to be checked on site before any work is put in hand.

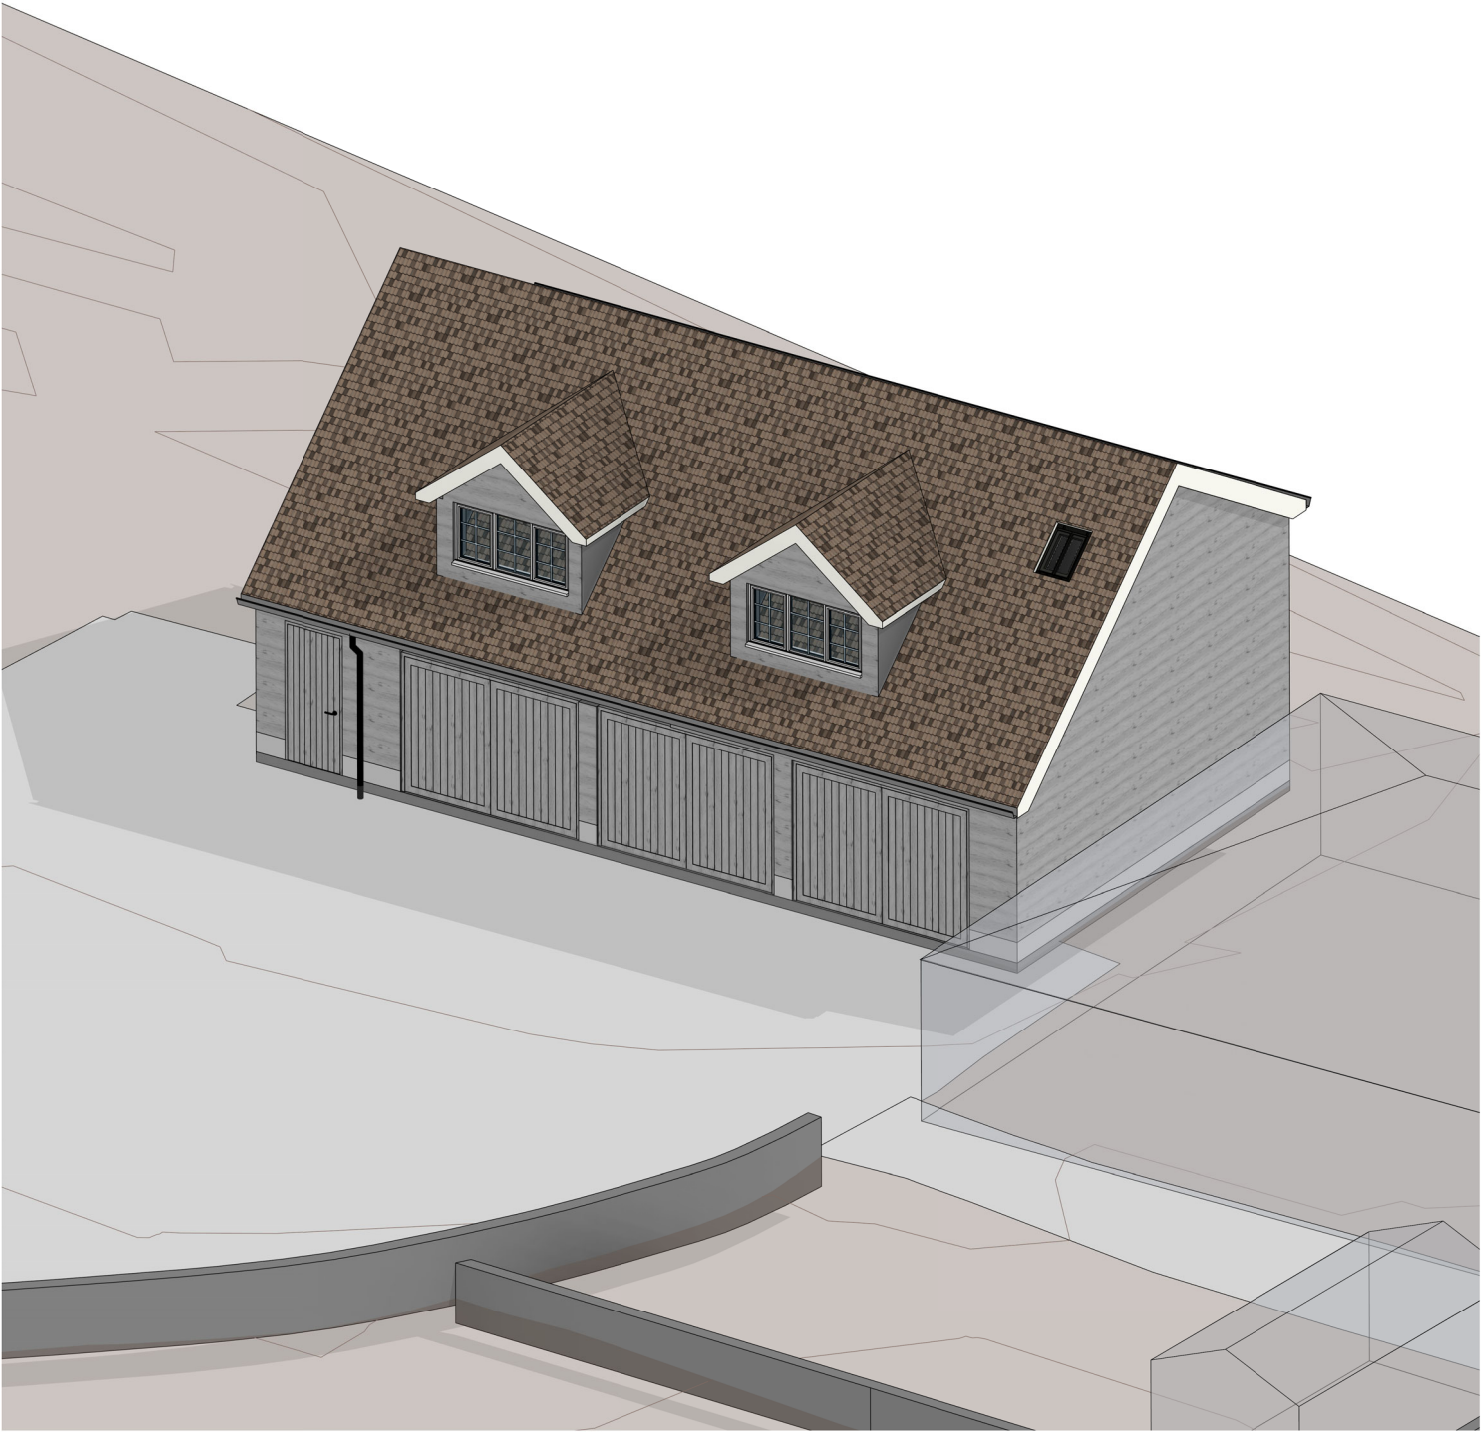

OUT C	garage revision		07/08/26	
OUT B	garage revision		29/07/26	
OUT A	Replacement Outbuilding		23/07/26	
B	Planning		23/09/25	
A	Pre App	Date 2		
Revision	Description	Drawn	Date	Checked

Client's Name

Mr and Mrs Ray

Job Title

Westwood Cottage, Sheerlands
Road RG40 4QX

Drawing Title

Garage Proposed 3D

Scale

@A3

Job No

2176

Drawing No

P26

Status

Rev

OUT C