~~DO NOT SCALE FROM THIS DRAWING.~~ VERIFY ALL DIMENSIONS BEFORE SETTING OUT, COMMENCING WORK OR MAKING ANY SHOP DRAWINGS. REPORT ANY DISCREPANCIES TO SUPERVISING OFFICER IMMEDIATELY. COPYRIGHT ©

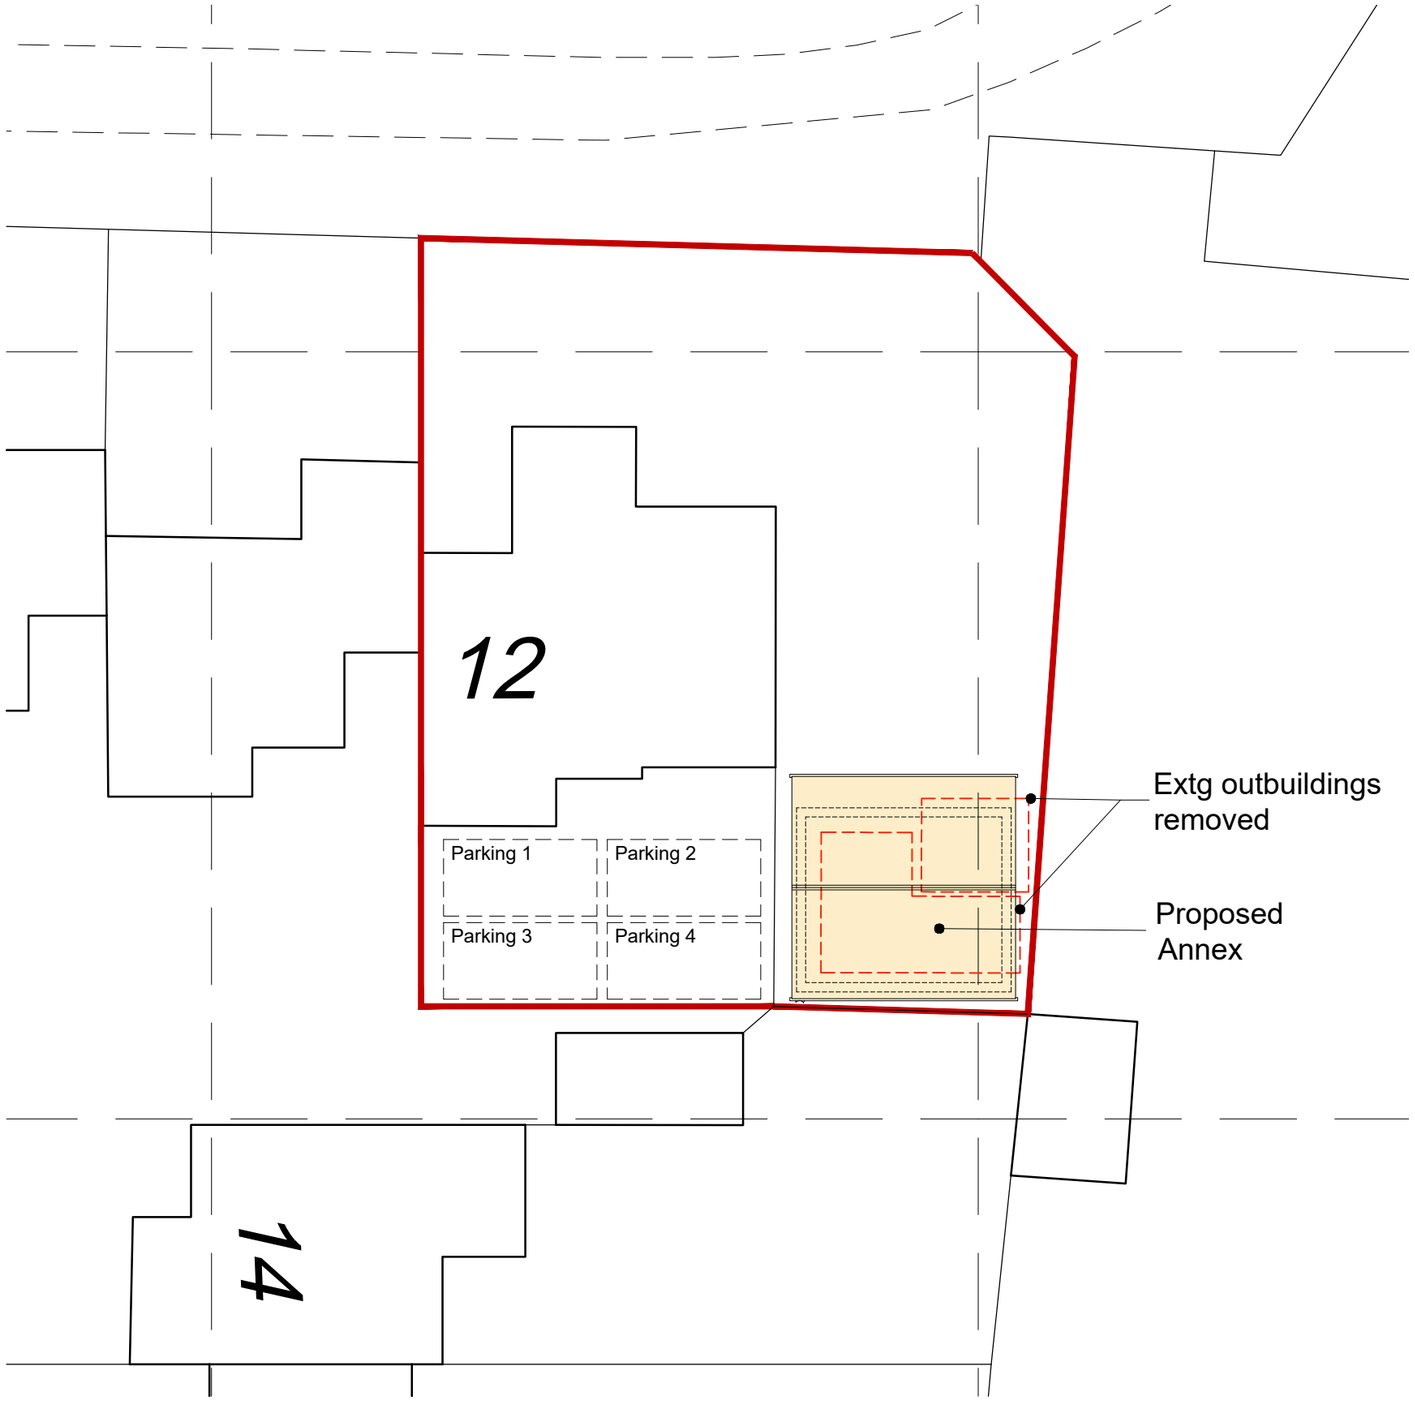

Site Plan 1:200 Scale

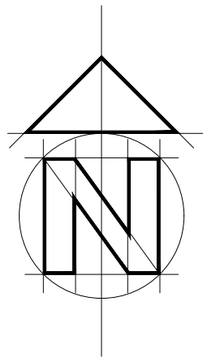

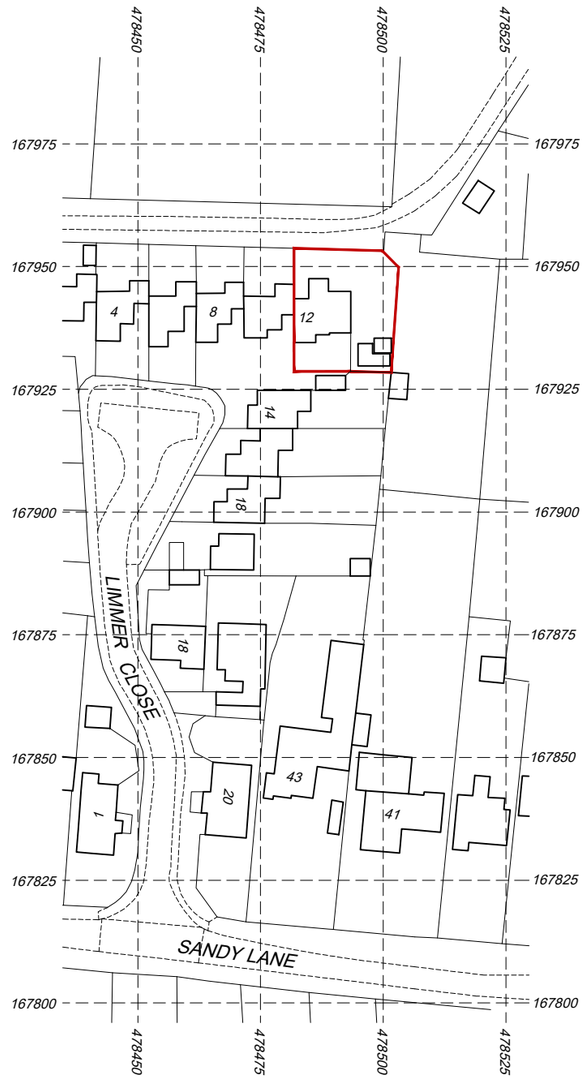

Location Plan 1:1250 Scale

© Crown copyright 2026 Ordnance Survey 100053143
Cadastral data is subject to Crown copyright and is reproduced with permission of HM Land Registry.

1:200 scale Bar
This Drawing has been produced for printing onto A3 size paper,
0m 1.0m 2m 4m 8m 16m

1:1250 scale Bar
This Drawing has been produced for printing onto A3 size paper,
0m 6.2m 12.5m 25m 50m 100m

Bonney Architecture
PLANNING & TECHNICAL SERVICES

14 Hornbeam Close
Barkham
Wokingham
RG41 4UR
07515 355 770
bonneyarchitecture@gmail.com

CLIENT Mr & Mrs N Blair

JOB 12 Limmer Close
Wokingham, RG41 4DF

DRG SITE & LOCATION PLANS

SCALE As Shown DRAWN P Bonney DATE July 2026

BA 0356 | 03