


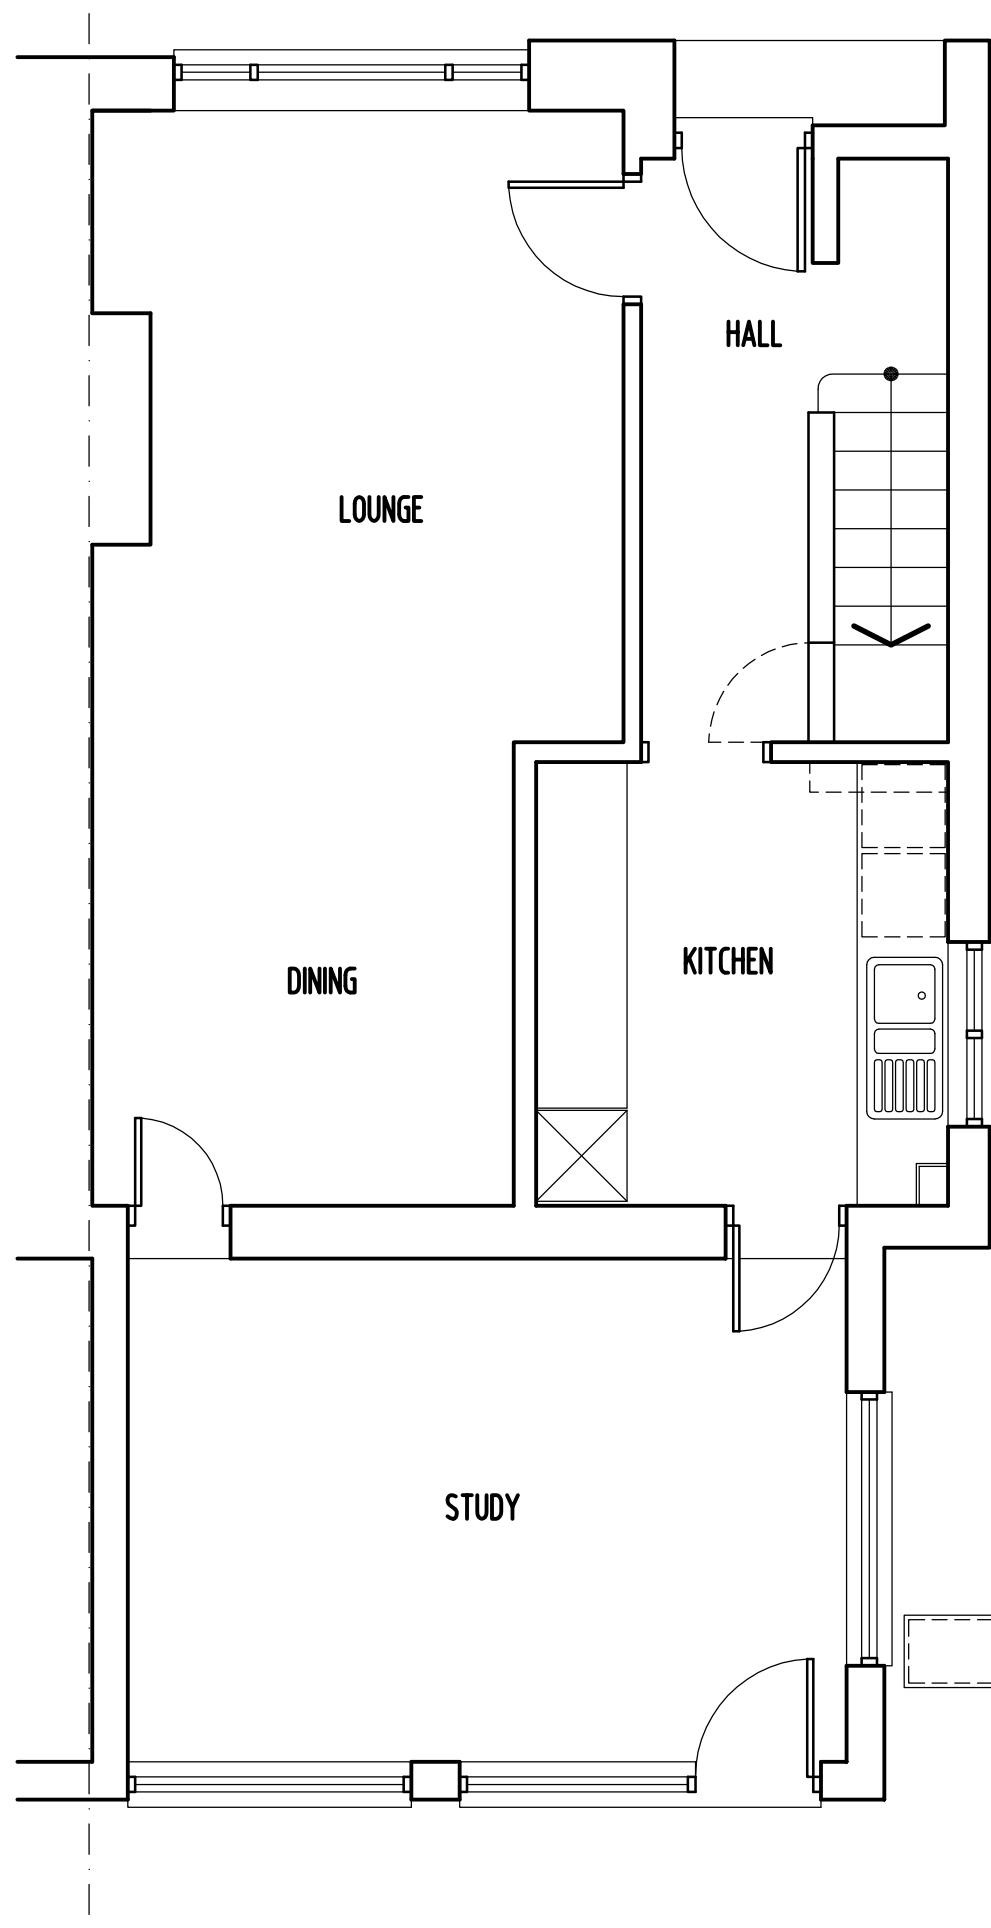

SCALE BAR 1 : 50

NOTE

ALL MATERIALS INTENDED TO BE USED ON
NEW EXTENSION ARE TO MATCH EXISTING.

THIS DRAWING HAS BEEN PREPARED WITHOUT
THE BENEFIT OF AN ACCURATE SITE SURVEY

KITCHEN LAYOUT AND FITTINGS ARE
INDICATIVE ONLY



RICHARD FENN DESIGNS

11 HARRIER CLOSE, WOODLEY,
READING, BERKSHIRE. RG5 4PE.
Telephone READING (0118) 9691684
E-Mail : architect@ntlworld.com

PROPOSED SINGLE STOREY REAR EXTENSION TO
REPLACE EXISTING AT 96 ANTRIM ROAD, WOODLEY
READING for MR AND MRS J.PARKER

EXISTING GROUND FLOOR LAYOUT

DATE	SCALE
JULY 12th 2024	1 : 50
DRAWING No.	REVISION

JP11