


NOTE
ALL MATERIALS INTENDED TO BE USED ON
NEW EXTENSION ARE TO MATCH EXISTING.
THIS DRAWING HAS BEEN PREPARED WITHOUT
THE BENEFIT OF AN ACCURATE SITE SURVEY
KITCHEN AND BATHROOMS LAYOUT AND FITTINGS
ARE INDICATIVE ONLY

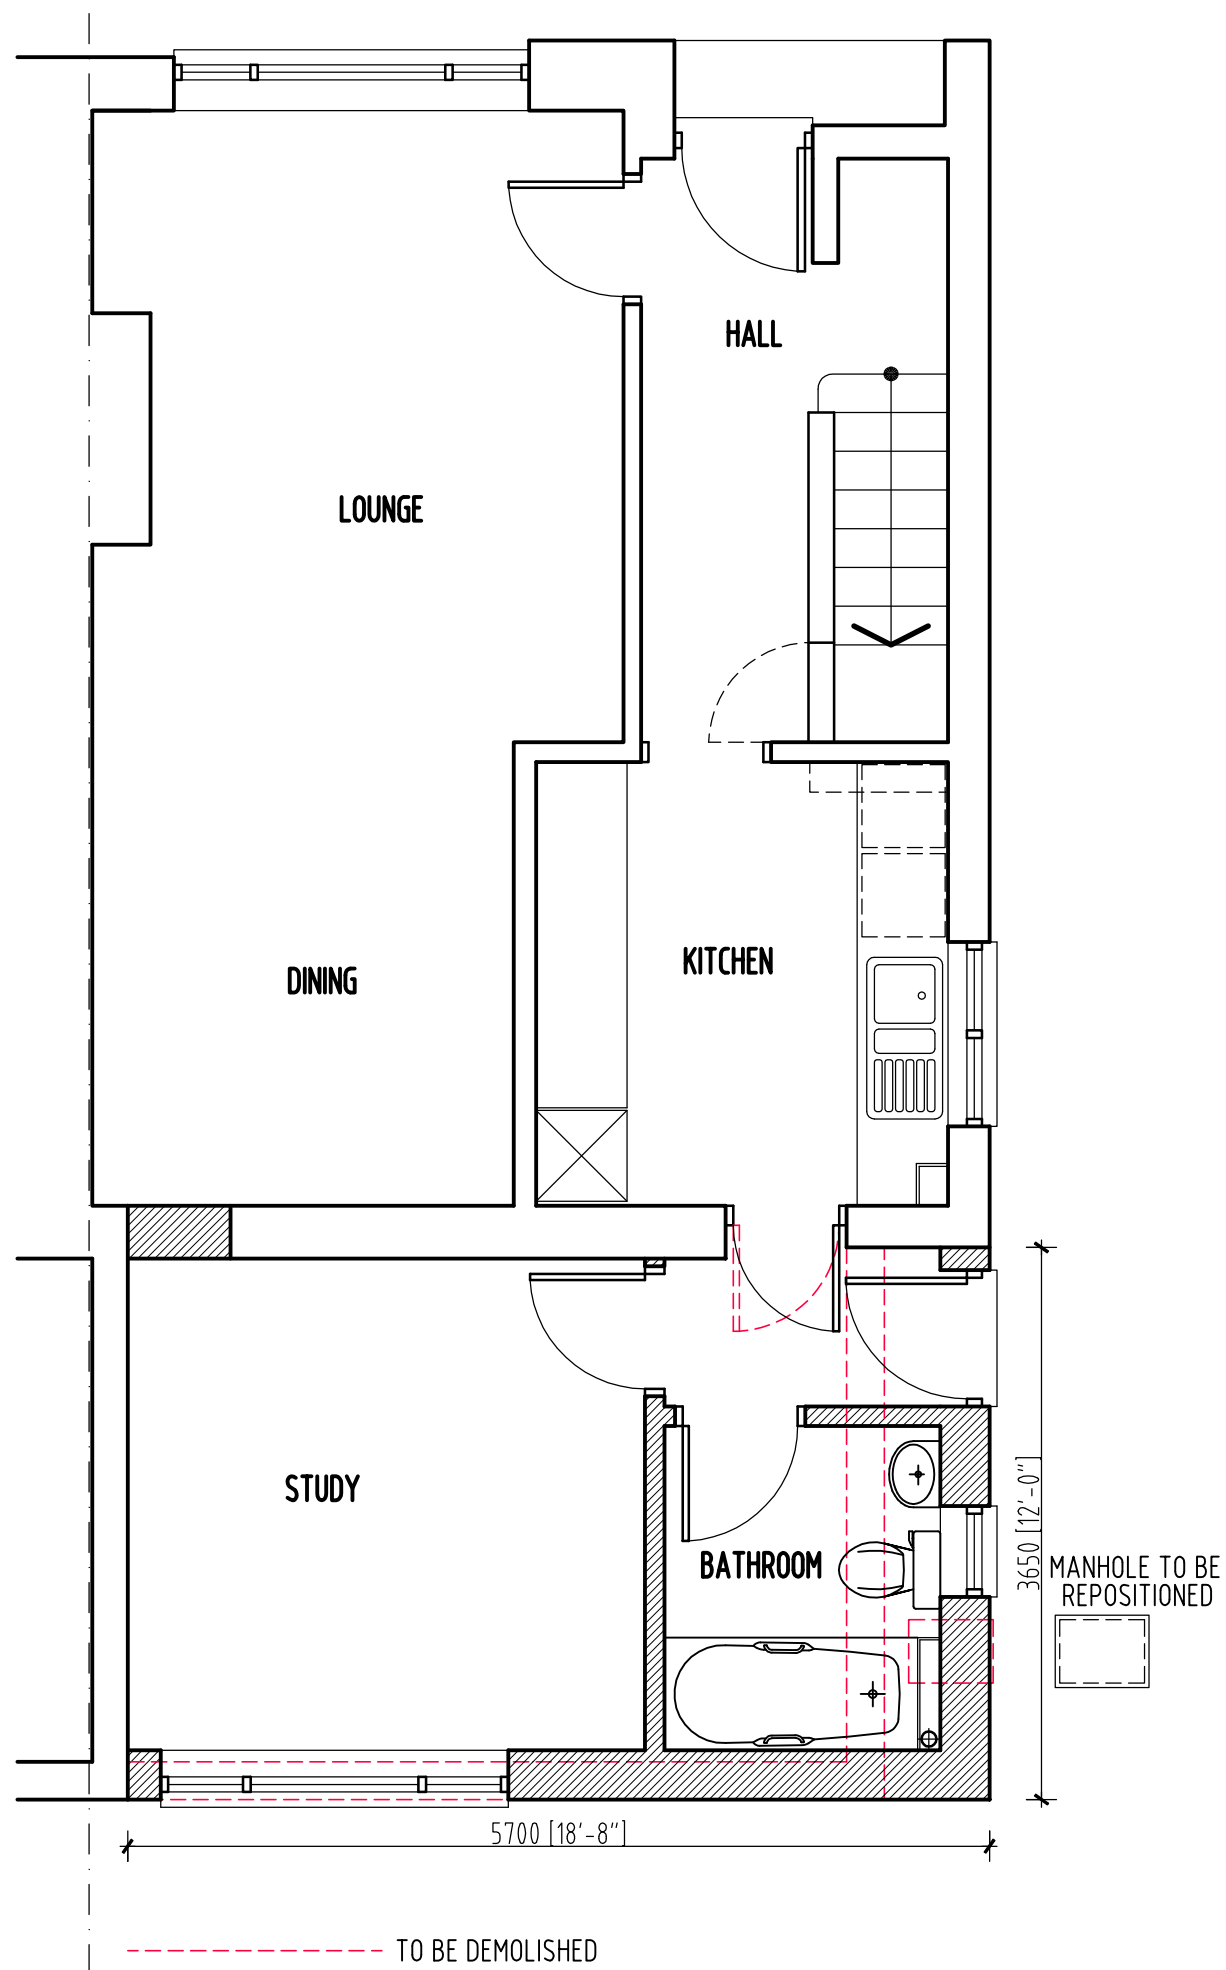

RICHARD FENN DESIGNS
11 HARRIER CLOSE, WOODLEY,
READING, BERKSHIRE. RG5 4PE.
Telephone READING (0118) 9691684
E-Mail : architect@ntlworld.com

PROPOSED SINGLE STOREY REAR EXTENSION TO
REPLACE EXISTING AT 96 ANTRIM ROAD, WOODLEY
READING for MR AND MRS J.PARKER

PROPOSED GROUND FLOOR LAYOUT

DATE	SCALE
JULY 12th 2024	1 : 50
DRAWING No.	REVISION

JP13