15.JAN.2001 * 31

FROM
DENMARK
STREET

THE COURTYARD

4

3

SEYMOUR HOUSE

parking layout revised

existing vehicular access

PROPOSED
OFFICES

parking

parking

COCKPIT PATH

SALE GARDEN COTTAGES

All dimensions to be checked on site and the Architect notified of any

HALSON
MACKLEY
PARTNERSHIP

Chartered Architect
4 Alexandra Road
Reading RG1 5PD
Tel: 0118 926 9555
Fax: 0118 926 9556

Client:
POWER INVESTMENTS LIMITED

Project:
PROPOSED OFFICES
THE COURTYARD
DENMARK STREET WOKINGHAM


Drawing:
SITE LAYOUT

Scale: 1 : 250

Date: JANUARY 2001

Dwg.no: 98 * 1568 * A3 - 6

Rev:

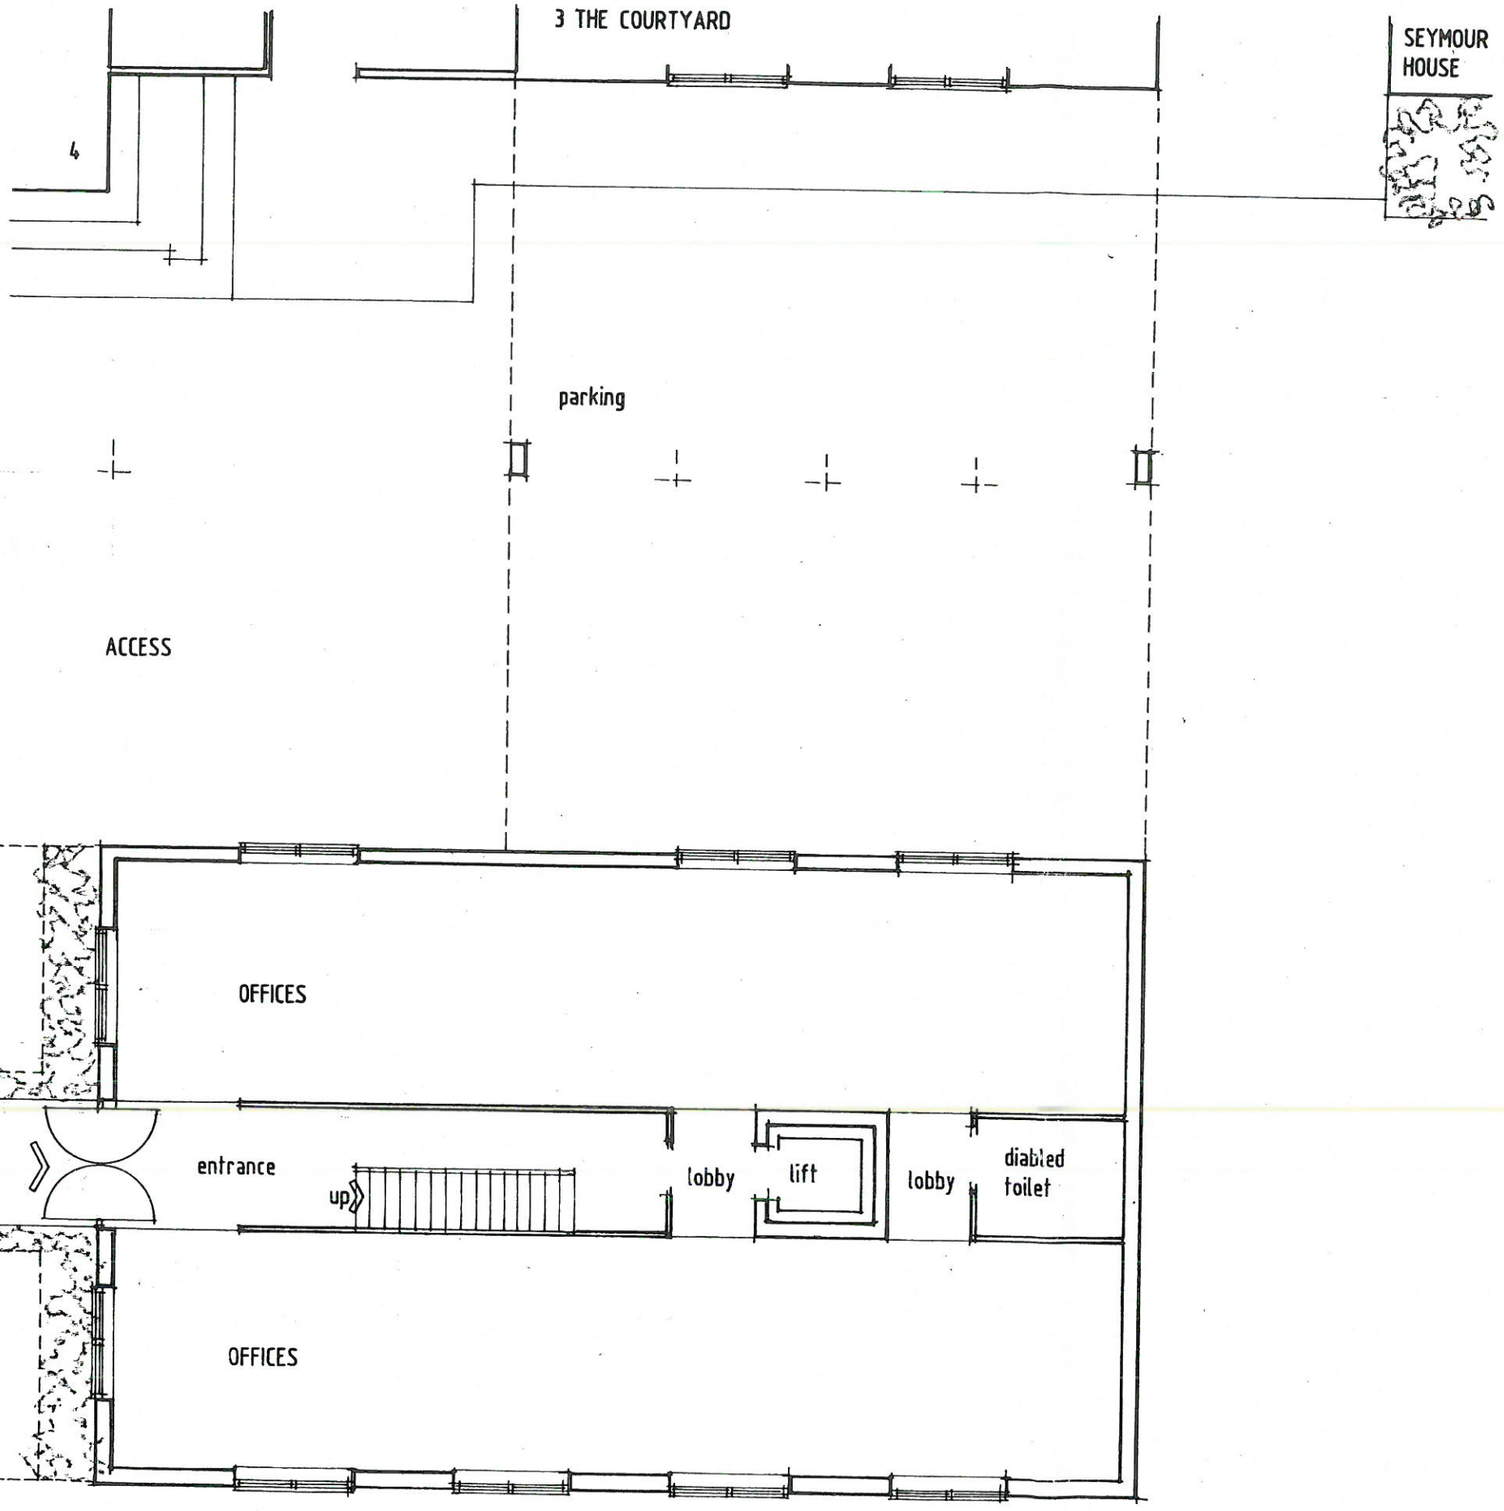

15.JAN.2001* 3171

All dimensions to be checked on site and the Architect notified of any

HALSON MACKLEY PARTNERSHIP
Chartered Architect
4 Alexandra Road
Reading RG1 5PD
Tel:. 0118 926 9555
Fax: 0118 926 9556

Client:
POWER INVESTMENTS LIMITED

Project:
PROPOSED OFFICES
THE COURTYARD
DENMARK STREET WOKINGHAM


Drawing:
GROUND FLOOR PLAN

Scale: 1 : 100

Date: JANUARY 2001

Dwg.no:

Rev:

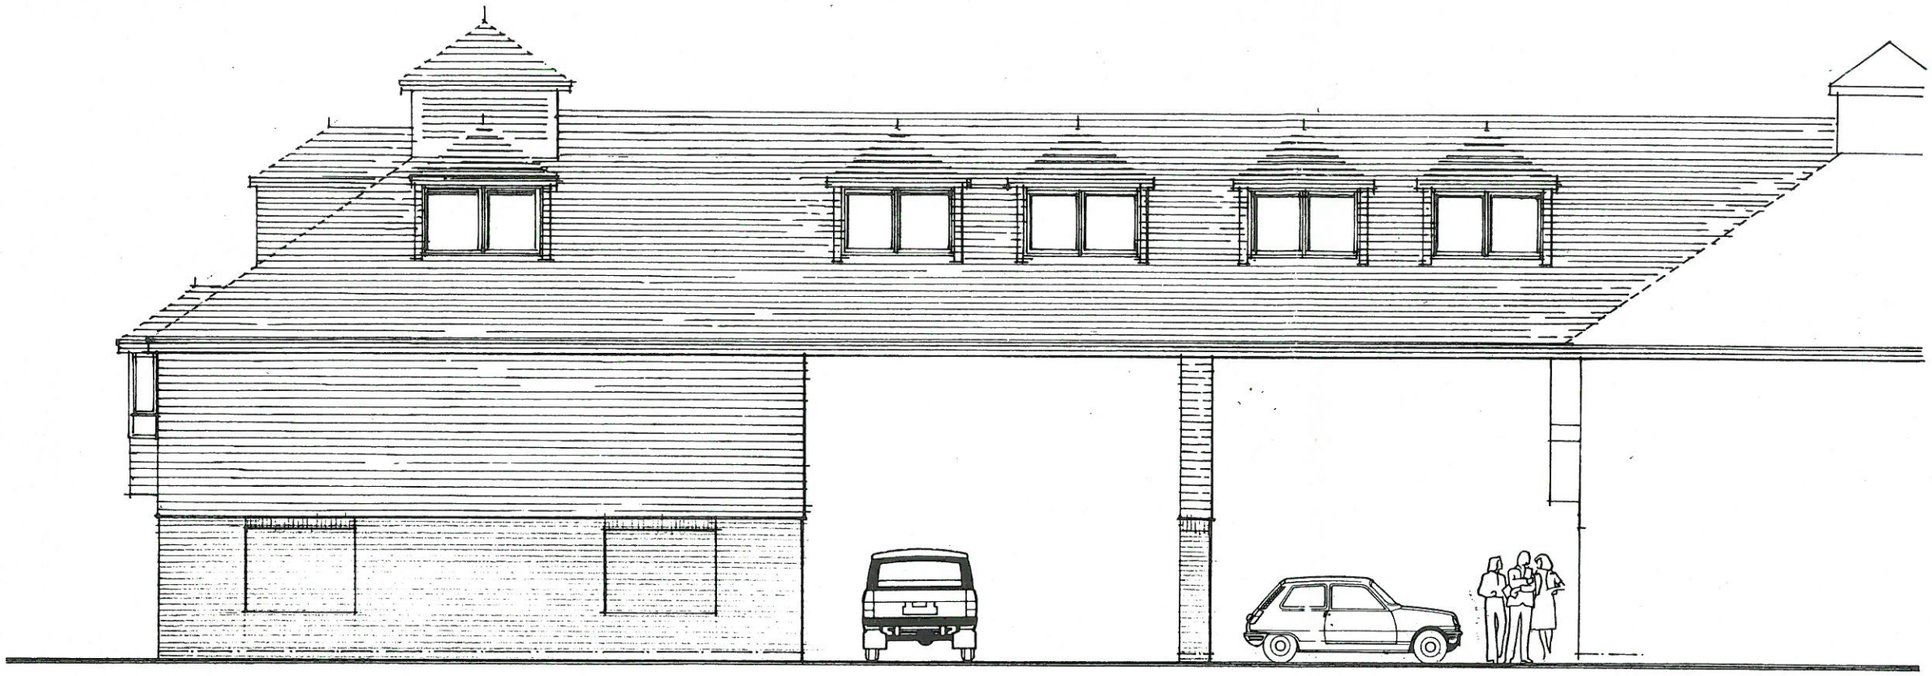

HALSON
MACKLEY
PARTNERSHIP

Chartered Architect
4 Alexandra Road
Reading RG1 5PD
Tel: 0118 926 9555
Fax: 0118 926 9556

Client:
POWER INVESTMENTS LIMITED

Project:
PROPOSED OFFICES
THE COURTYARD
DENMARK STREET WOKINGHAM

Drawing:
NORTH EAST ELEVATION

Scale:
1 : 100

Date:
JANUARY 2001


Dwg.no:

Rev:

15.JAN.2001 * 3171

All dimensions to be checked on site and the Architect notified of any discrepancy before the work is put in hand. All Copyrights reserved.

REPRODUCED AND ENLARGED FROM THE 1999 ORDNANCE SURVEY
1 : 1250 SUPERPLAN MAP WITH THE PERMISSION OF THE
CONTROLLER OF HER MAJESTY'S STATIONERY OFFICE
© CROWN COPYRIGHT
AR 155950

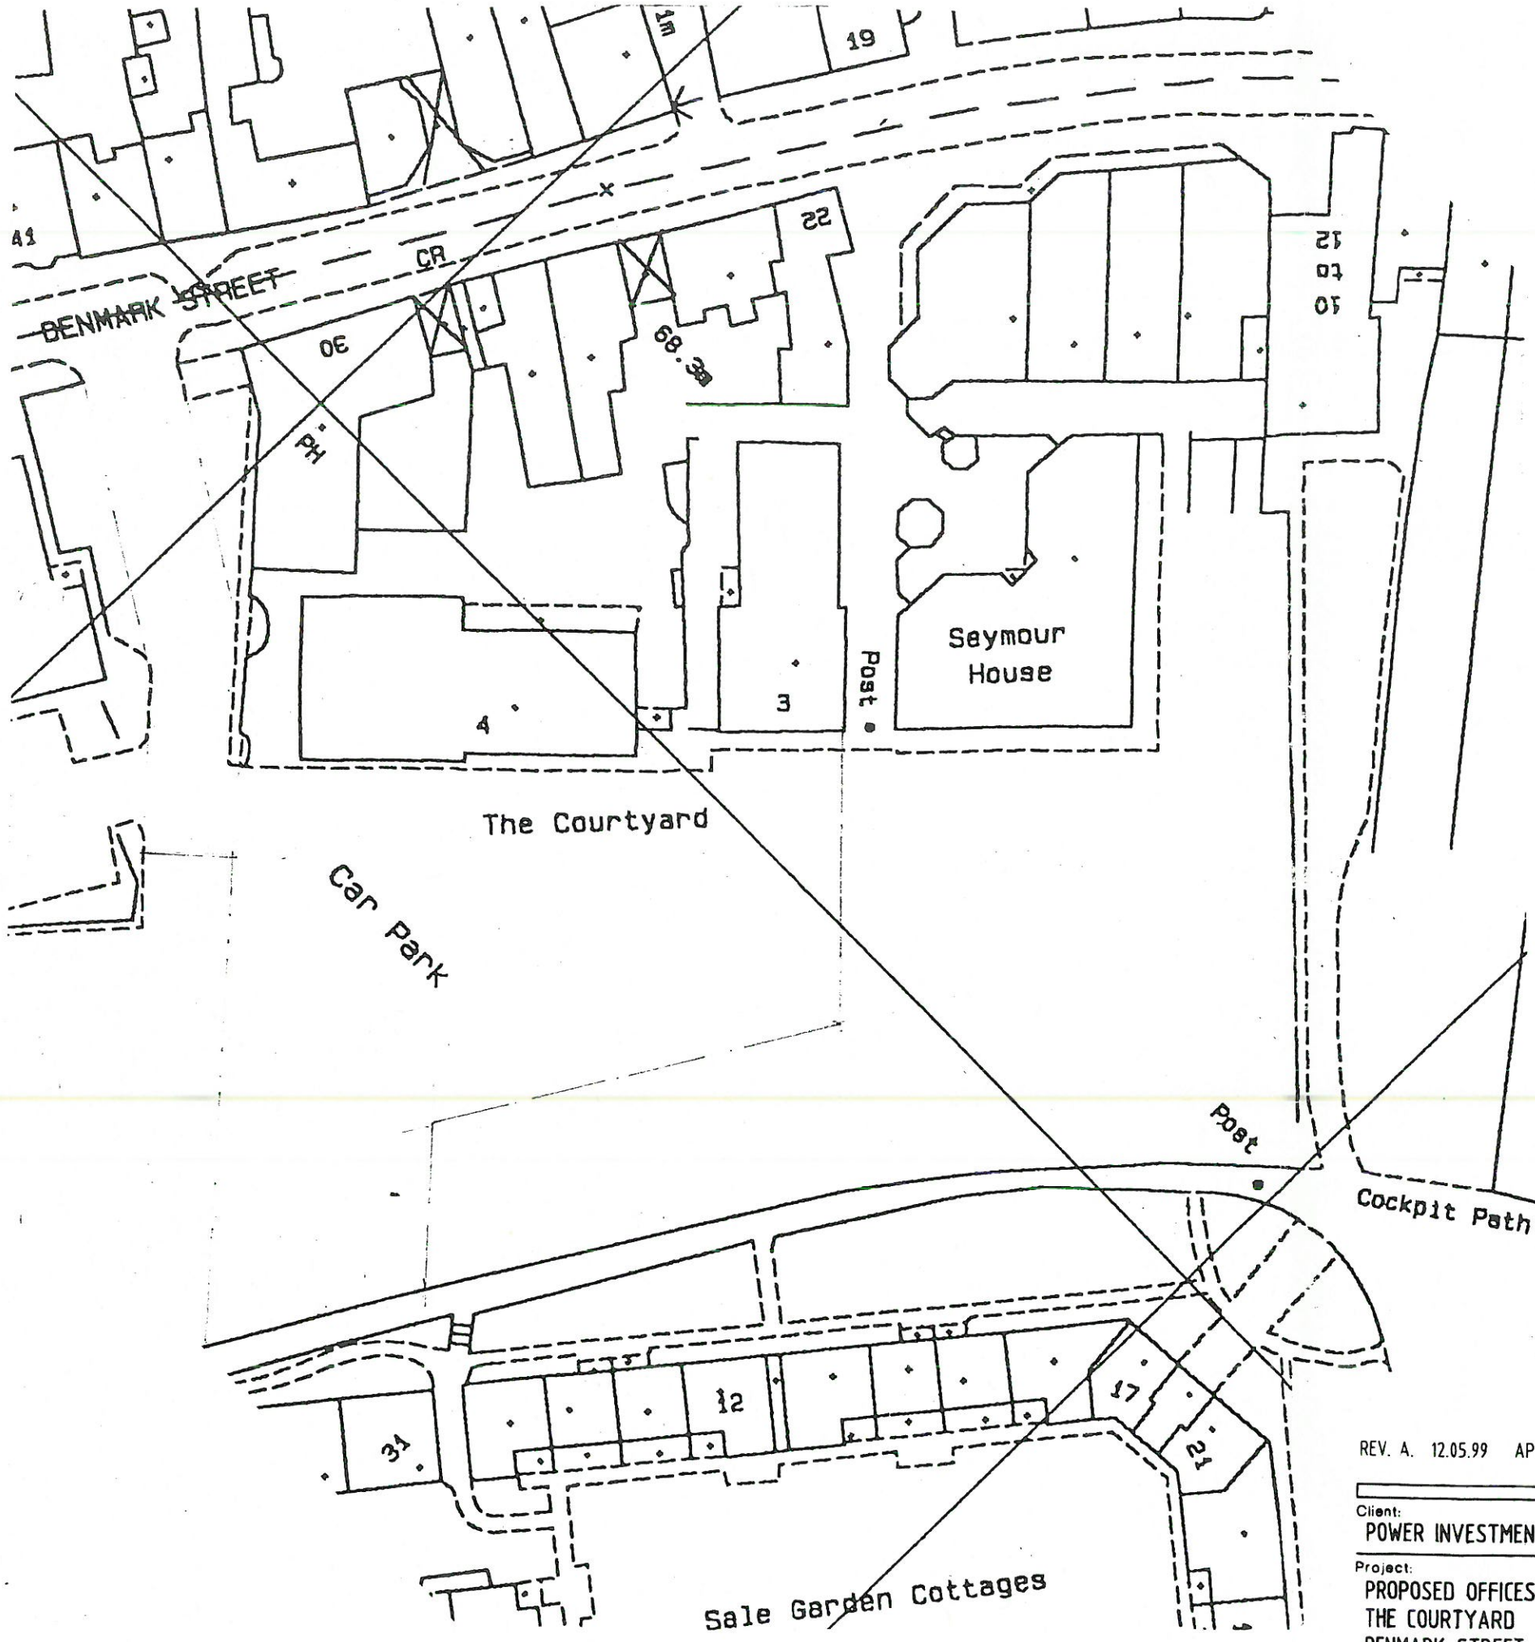

SITE PLAN 1 : 500



LOCATION PLAN 1 : 1250

REV. A. 12.05.99 APPLICATION BOUNDARY EXTENDED TO DENMARK STREET.

Client: POWER INVESTMENTS LIMITED	Drawing: LOCATION : SITE PLANS	
Project: PROPOSED OFFICES THE COURTYARD DENMARK STREET, WOKINGHAM	Scale: as shown	Date: APRIL 1999
	Dwg.no: 98 : 1568 : LOC. REV. A	

HALSON MACKLEY PARTNERSHIP
Chartered Architect
36 Queens Road
Reading RG1 4AU
Tel: 0118 958 1555
Fax: 0118 939 3028

15.JAN.2001* 3171



HALSON MACKLEY PARTNERSHIP

Chartered Architect

4 Alexandra Road
Reading RG1 5PD
Tel: 0118 926 9555
Fax: 0118 926 9556

Client:
POWER INVESTMENTS LIMITED

Project:
PROPOSED OFFICES
THE COURTYARD
DENMARK STREET WOKINGHAM

Drawing:
SOUTH EAST ELEVATION


Scale: 1 : 100

Date: JANUARY 2001

Dwg.no: 98 * 1568 * A3 . 11

Rev:

15. JAN. 2001* 3171

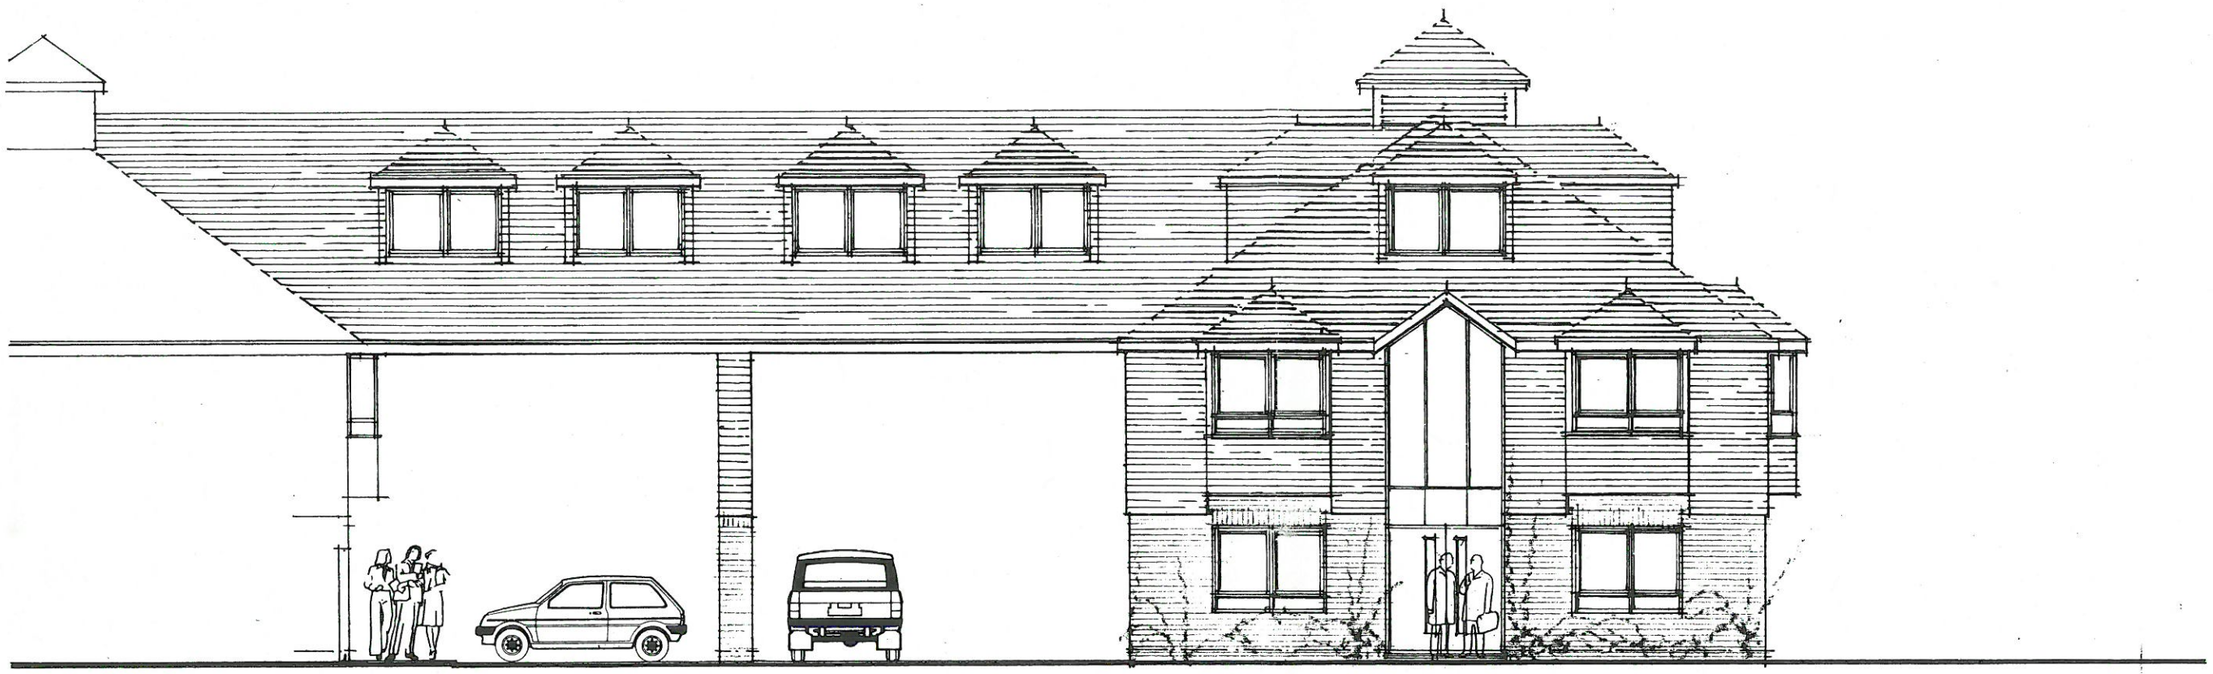

HALSON MACKLEY PARTNERSHIP

Chartered Architect

4 Alexandra Road
Reading RG1 5PD
Tel: 0118 926 9555
Fax: 0118 926 9556

Client:
POWER INVESTMENTS LIMITED

Project:
PROPOSED OFFICES
THE COURTYARD
DENMARK STREET WOKINGHAM

Drawing:
SOUTH WEST ELEVATION


Scale: 1 : 100

Date: JANUARY 2001

Dwg.no: 98 * 1568 * A3 - 10

Rev:

15.JAN.2001* 3171

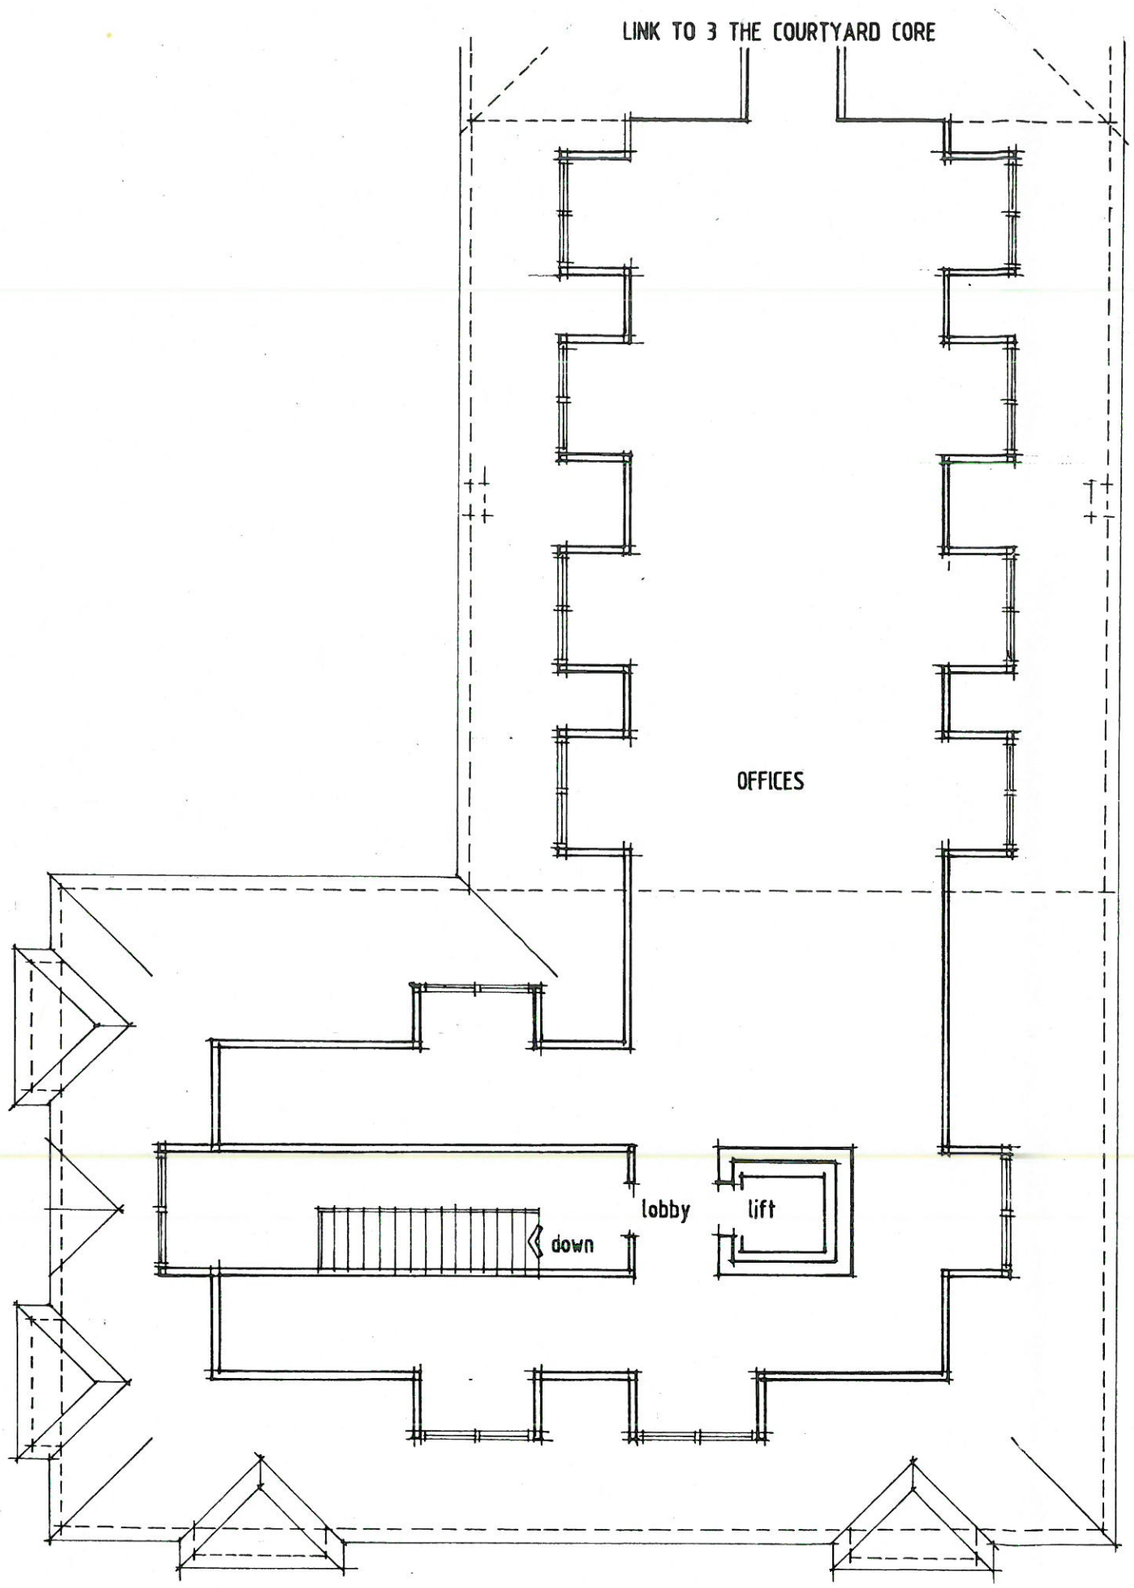

All dimensions to be checked on site and the Architect notified of any

HALSON
MACKLEY
PARTNERSHIP

Chartered Architect
4 Alexandra Road
Reading RG1 5PD
Tel: 0118 926 9555
Fax: 0118 926 9556

Client:
POWER INVESTMENTS LIMITED

Project:
PROPOSED OFFICES
THE COURTYARD
DENMARK STREET WOKINGHAM

Drawing:
SECOND FLOOR / ROOF PLAN


Scale: 1 : 100

Date: JANUARY 2001

Dwg.no: 98 : 1568 : A3 : 9

Rev:

15. JAN. 2001 * 3171

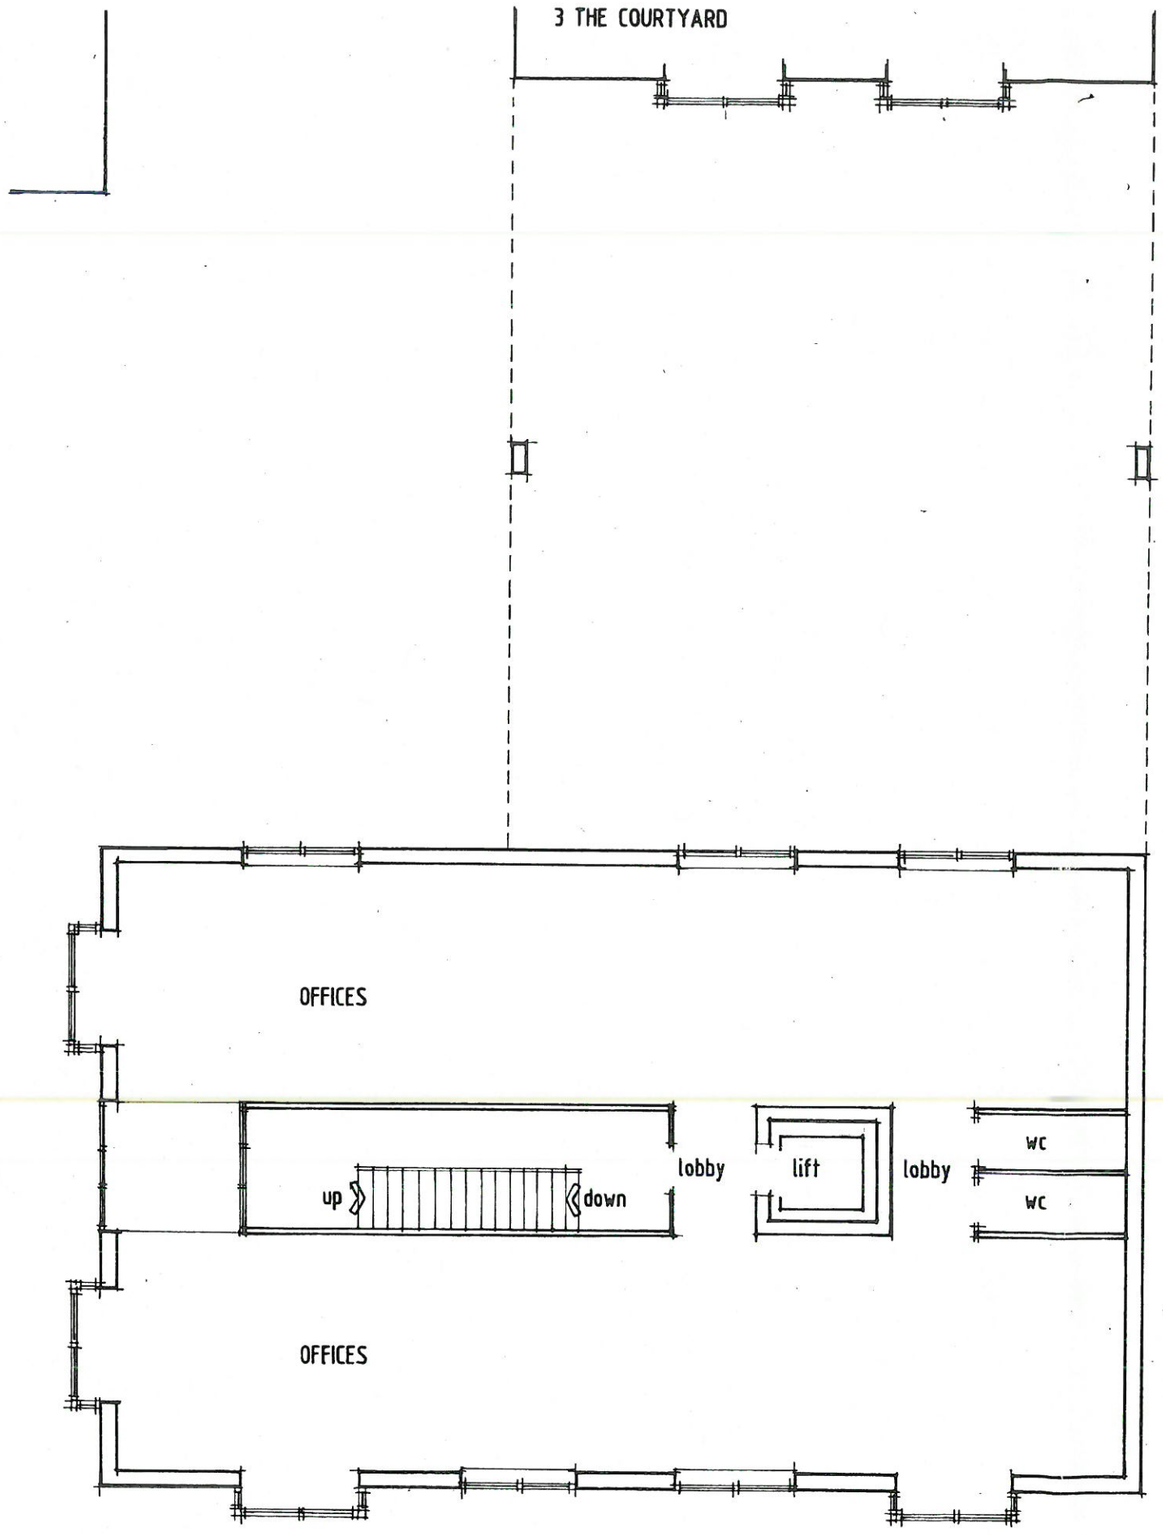

HALSON
MACKLEY
PARTNERSHIP

Chartered Architect
4 Alexandra Road
Reading RG1 5PD
Tel: 0118 926 9555
Fax: 0118 926 9556

Client:
POWER INVESTMENTS LIMITED

Project:
PROPOSED OFFICES
THE COURTYARD
DENMARK STREET WOKINGHAM

Drawing:
FIRST FLOOR PLAN

Scale: 1 : 100

Date: JANUARY 2001

Dwg.no:

Rev: