


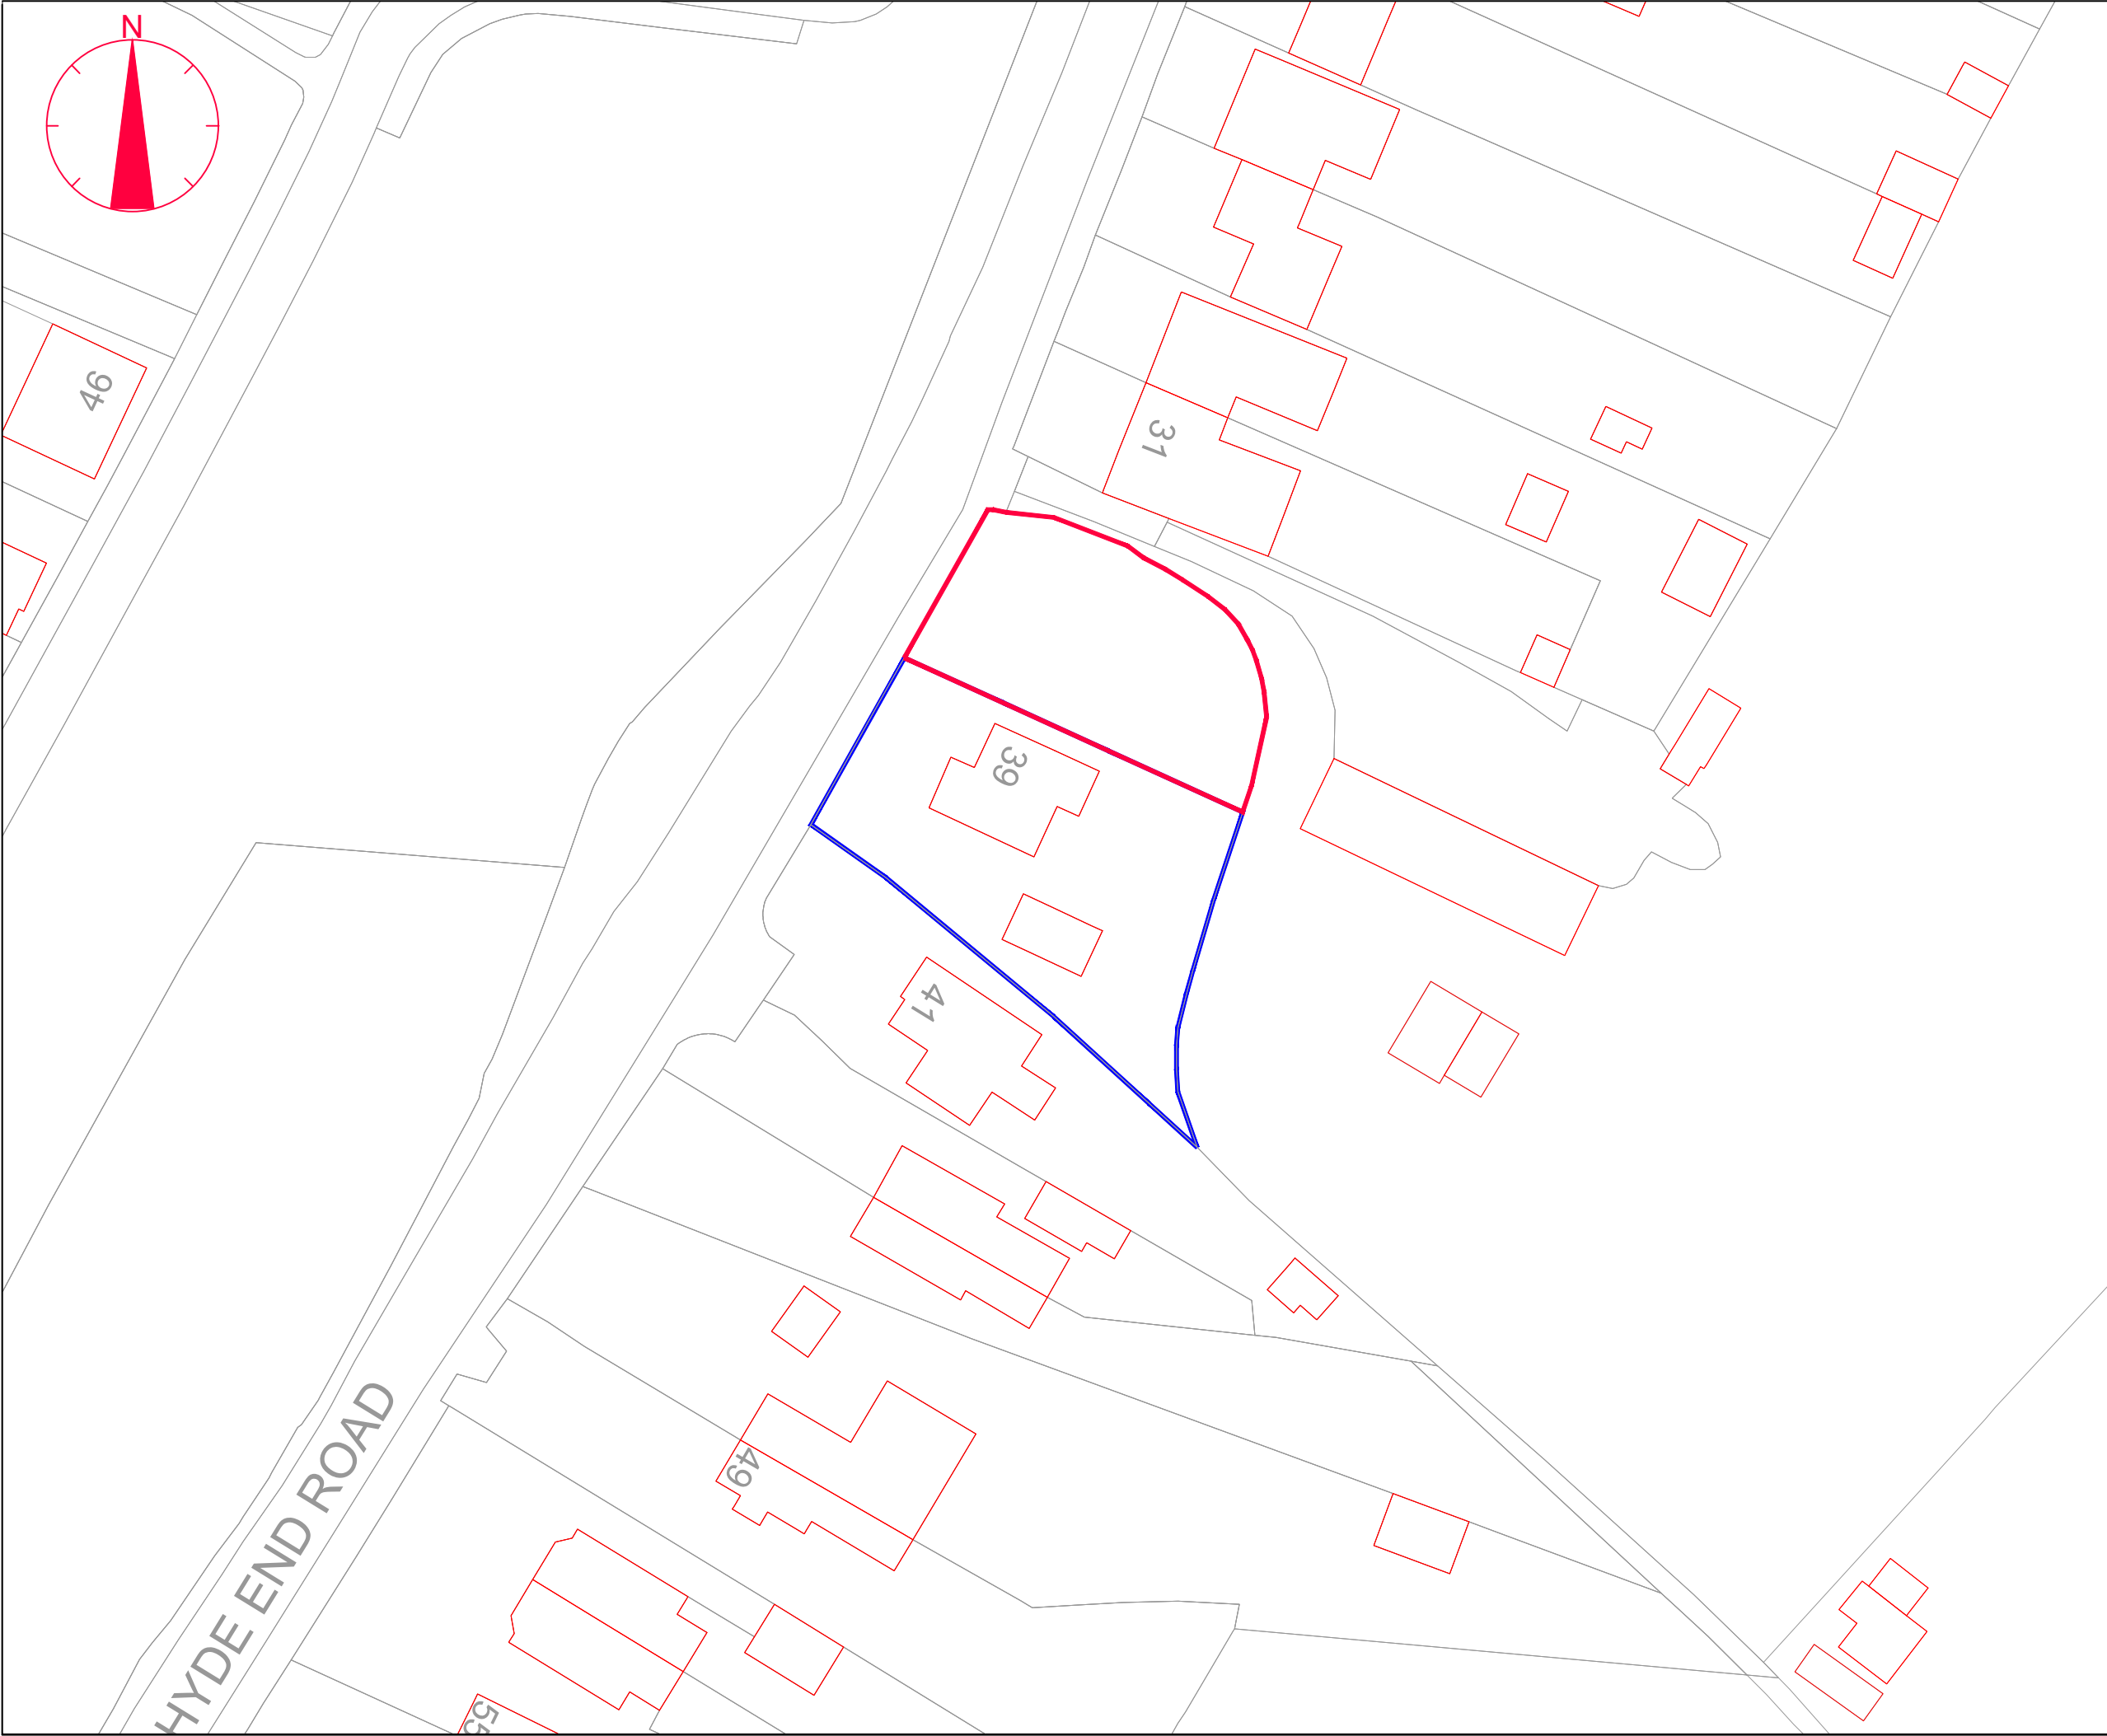

SALE PLAN
SCALE 1:500@A3

 University of Reading Property Services, Reading Enterprise Centre, Earley Gate, Reading, RG6 6BU			
Building Keepers Cottage 39 Hyde End Road			
Project Property Services			
Title Property Plan			
Drawn CAD/ES		Date February 2025	
Job Number		Scale As shown@A3	
Building No.	Code	Drawing No.	Rev.
A027	B	0038	