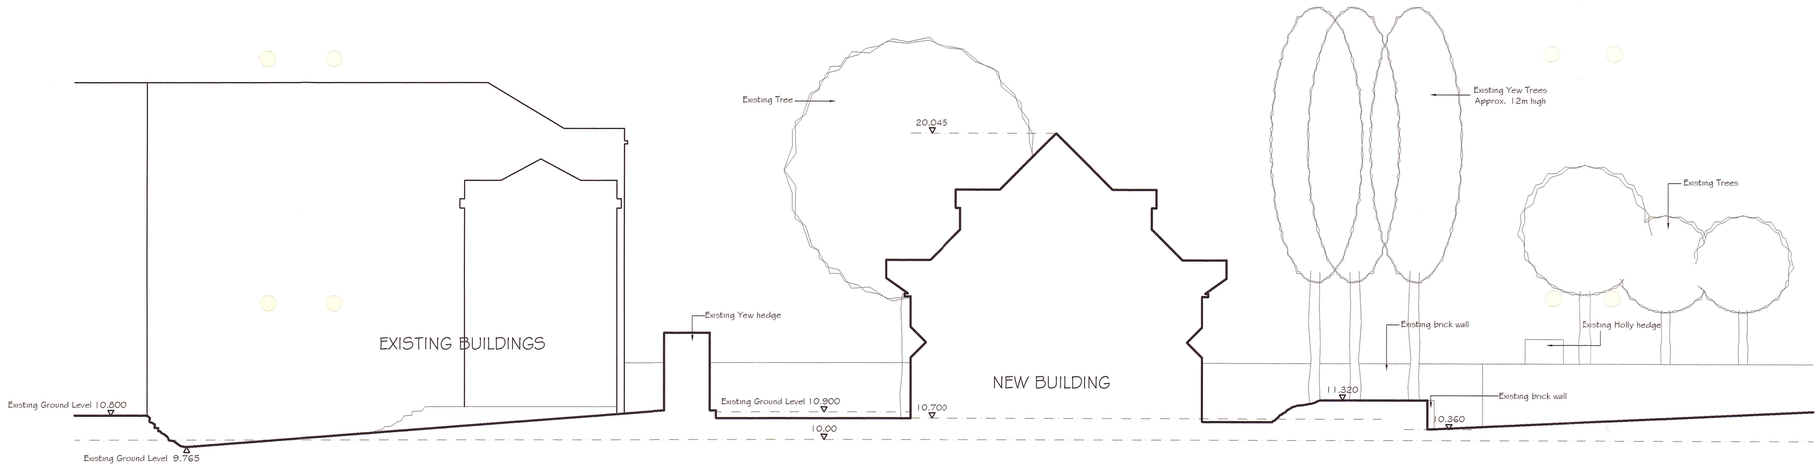

SITE SECTION A - A

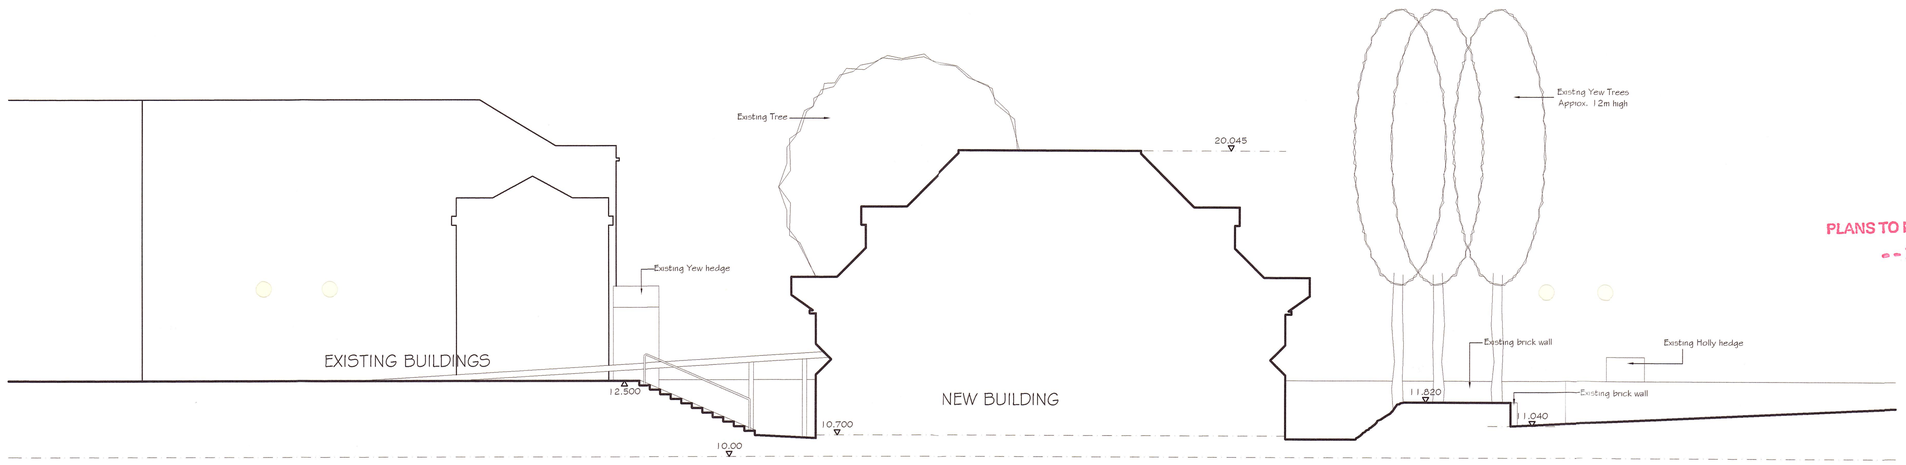

SITE SECTION B - B

PLANS TO MEET CONDITIONS
e-2729

PLANNING
DC: ADMIN:
28 DEC 2005
ENF: APP:
COPIES: ACK:

REV.	DATE	REVISIONS:	REV.	DATE	REVISIONS:	REV.	DATE	REVISIONS:

© COPYRIGHT EXISTS ON THE DESIGNS AND INFORMATION SHOWN ON THIS DRAWING

THE CONTRACTOR MUST VERIFY ALL DIMENSIONS ON SITE BEFORE MAKING SHOP DRAWINGS OR COMMENCING WORK OF ANY KIND. DO NOT SCALE FROM THIS DRAWING

CLIENT:	Bridge House Holdings Ltd.	PROJECT:	Bridge House, Twyford
SCALE:	1:100 (A1 ORIGINAL)	DRAWING:	Sections A-A, B-B
DRAWN: Pwpv	CHECKED:	A	0531 / D03
DATE: August 2005	DATE:		

MISTRAL
D & M
The Cottage, Penns Place,
Petersfield, Hampshire, GU31 4EP
Tel. 01730 233884 Fax. 01730 262043
name.surname@mistral.me.uk