NOTE


ALL MATERIALS INTENDED TO BE USED ON NEW EXTENSION ARE TO MATCH EXISTING

THIS DRAWING HAS BEEN PREPARED WITHOUT THE BENEFIT OF AN ACCURATE SITE SURVEY

FOUNDATIONS ALONG BOUNDARY LINE TO BE ECCENTRICALLY FORMED SO THAT NO PART OF NEW CONSTRUCTION ENCROACHES INTO ADJOINING OWNERS PROPERTY




PROPOSED FRONT ELEVATION (Scale 1:50)

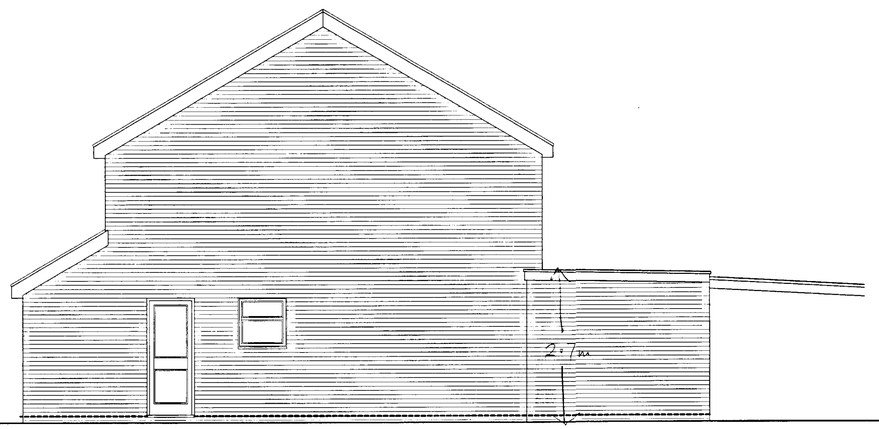


PROPOSED SIDE ELEVATION (Scale 1:50) OTHER ELEVATION SIMILAR BUT HANDED




PROPOSED REAR ELEVATION (Scale 1:50)

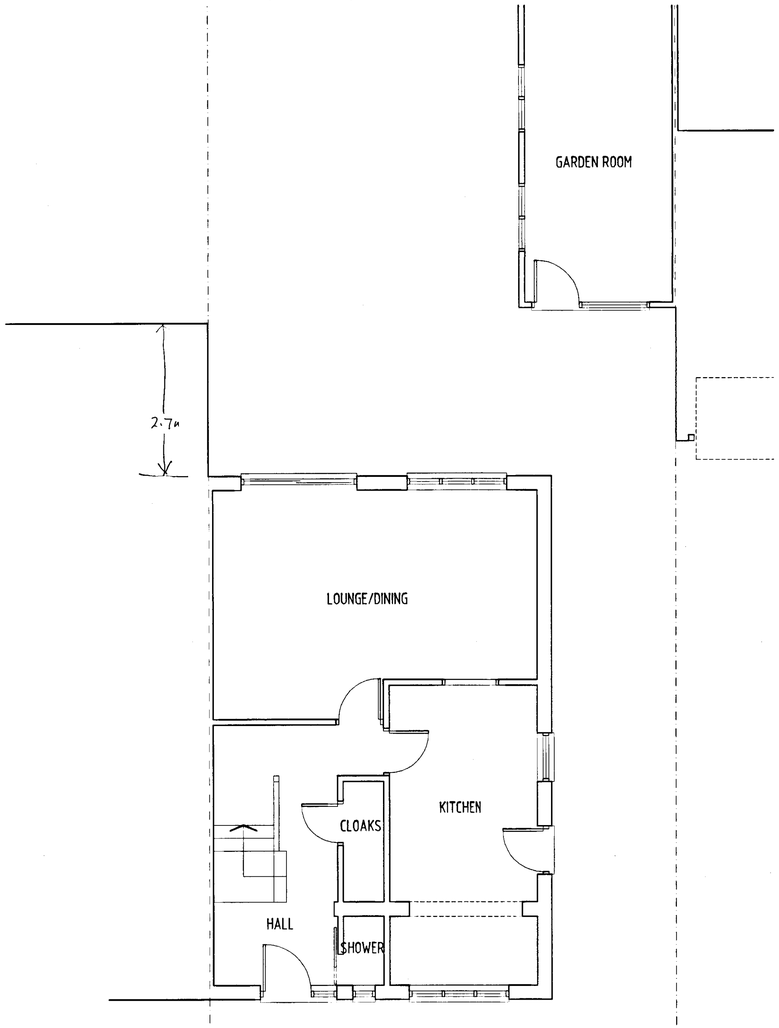

EXISTING GROUND FLOOR LAYOUT (Scale 1:50)

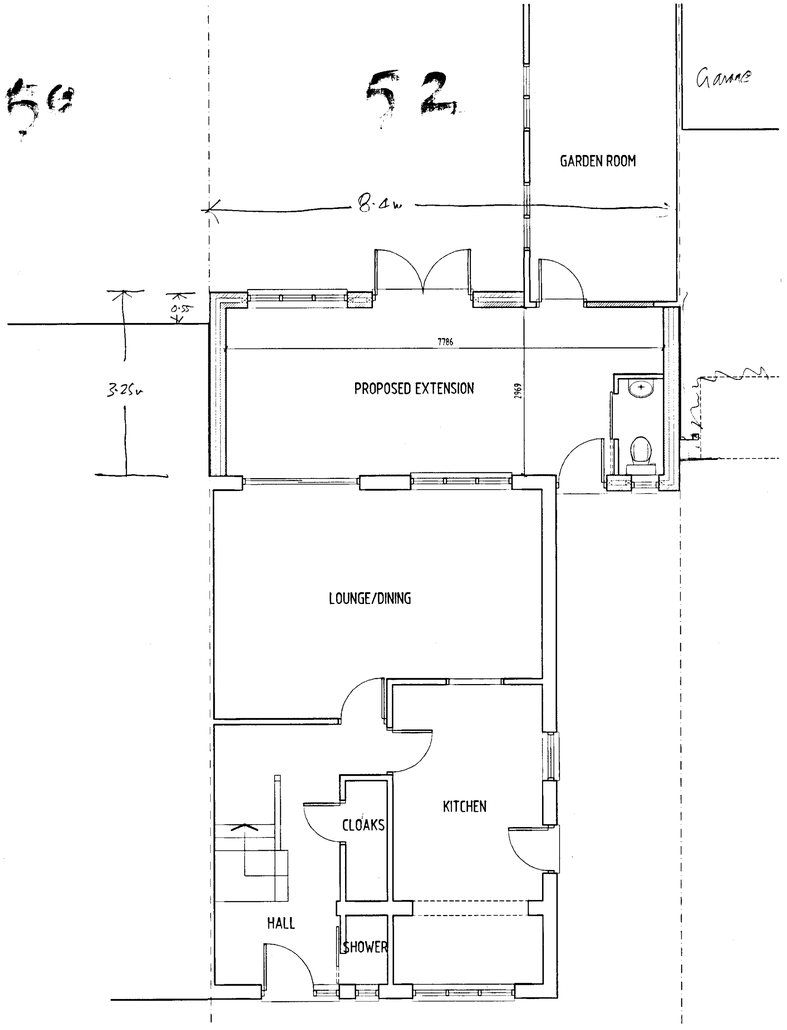

PROPOSED GROUND FLOOR LAYOUT (Scale 1:50)

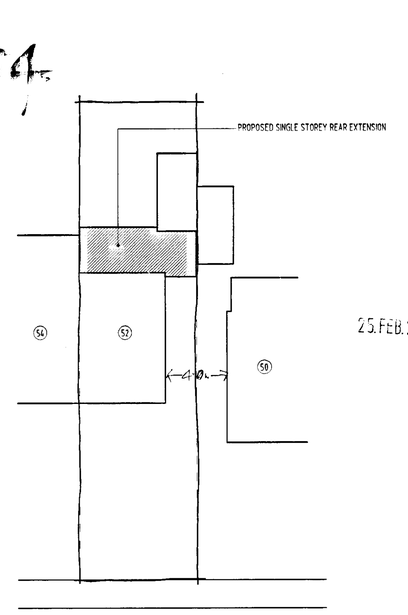

BLOCK PLAN (Scale 1:200)

25.FEB.2002

APPROVED

PROPOSED SINGLE STOREY REAR EXTENSION TO 52 REDWOOD AVENUE, WOODLEY for MR AND MRS G.BROWN.	
PLANNING DRAWING	
DATE: February 14th 2002.	SCALE: 1:50 1:200
DRAWING No.: GB.10.	REVISION

29/4/02