



EAVES DETAIL

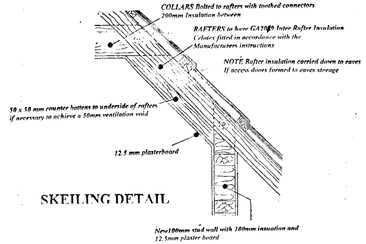

SKEILING DETAIL

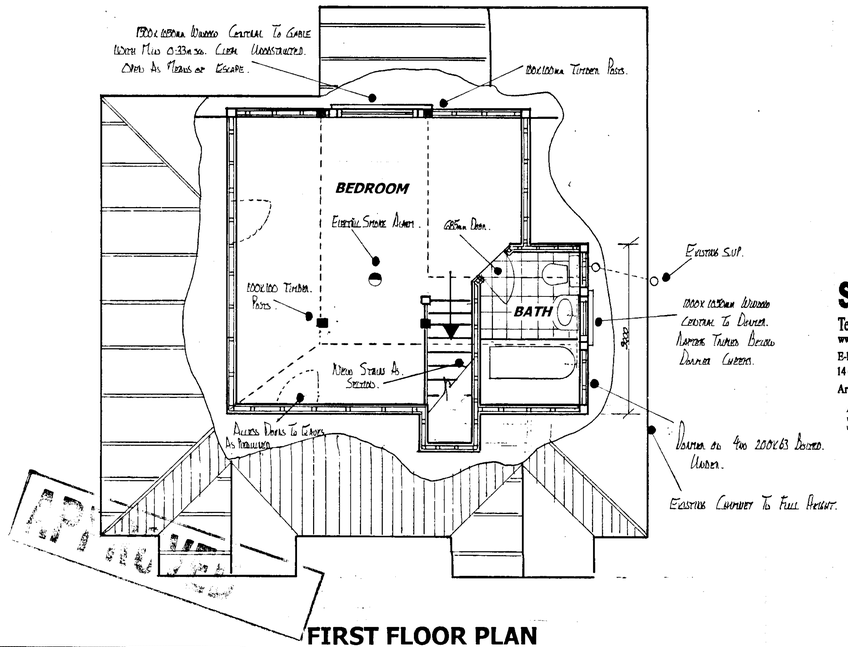

Surrey Building Services
Tel & Fax 01252 838168
www.surreybuildingservices.co.uk
E-Mail james@jtempleman.freeserve.co.uk
14 Glamis Close Frimley Surrey GU16 8YR
Architectural & Building Consultants

All drawings remain the copyright of Surrey Building Services and are not to be used or copied in any form without prior permission. All details and information are to be checked on site before starting works and any variations reported to designer.

Notes:
*All dimensions must be checked on site and not scaled from this drawing.

A		
	Date	Revisions

© copyright

Client
MISS STOCKWELL

Job Title
69, MAYS LANE
EARLY
READING
BERKS
RG6 1JX

Drawing Title
PROPOSED LOFT CONVERSION

Scale 1:50 1:100

Date SEPT 2001 >> Drawn by JWT

Drg. No. 211/09/01/02 Rev.

15 MAY 2002

18/6/02

420 x 594mm A2