Contractors must verify all dimensions at site before setting out, commencing work, or making any shop drawings.

no.	revision	date

All materials are to match the existing
- Roof concrete slates
- Red facing brickwork
- Upvc wall face boarding
- Upvc all windows

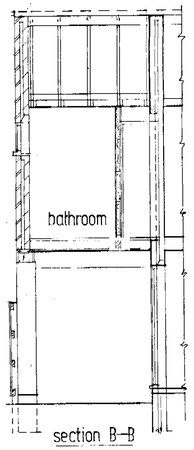

section B-B

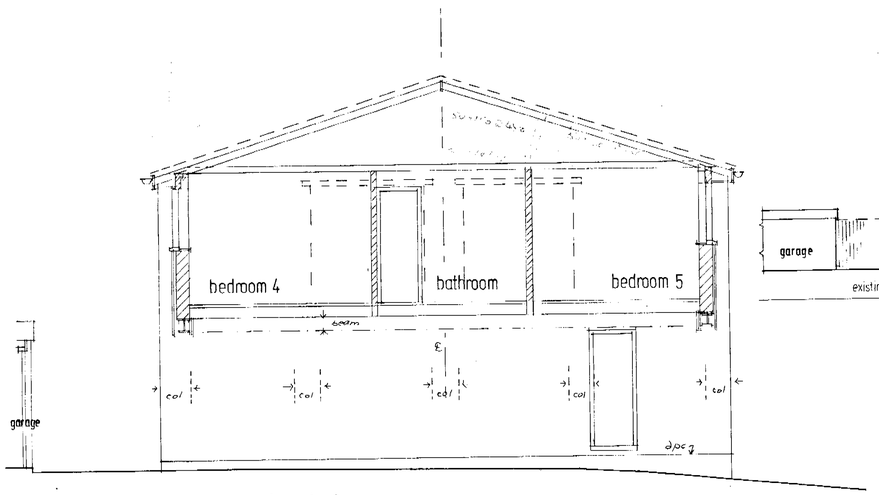

section A-A

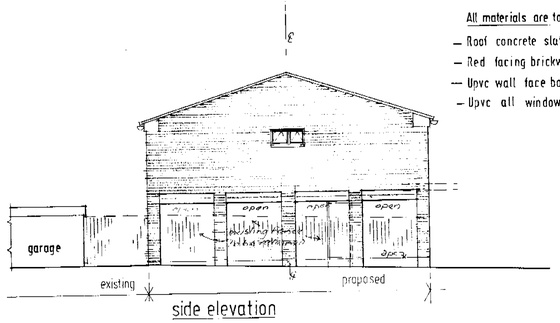

side elevation

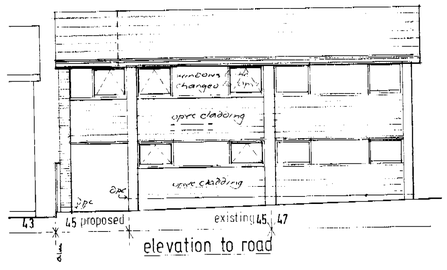

elevation to road

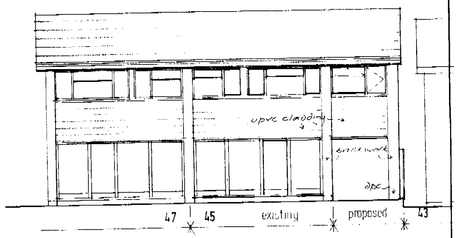

elevation to garden

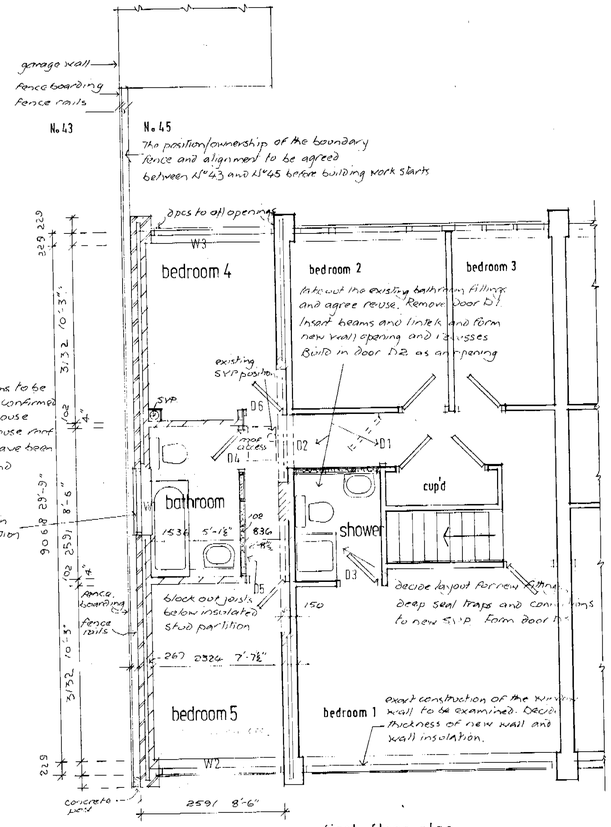

first floor plan

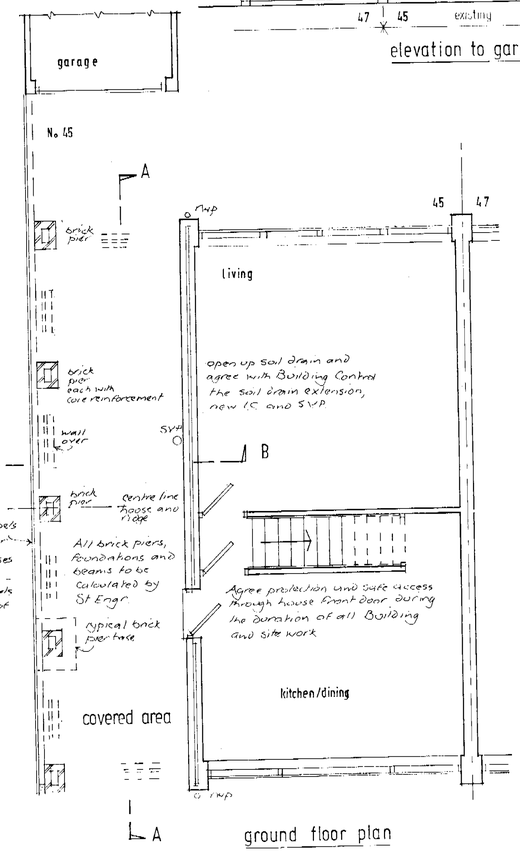

ground floor plan

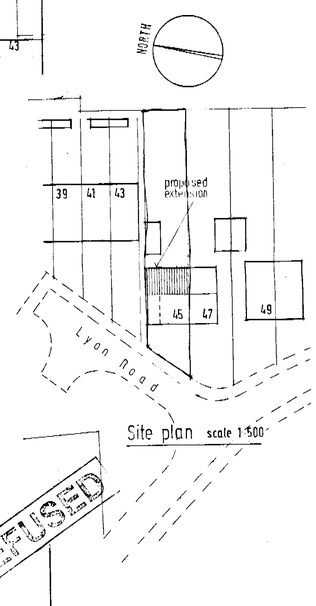

100 Mr & Mrs R Taff, 45, Lyon Road, Crowthorne, Berks. RG45 6RX.
Proposed bedroom extension.

drwg. plans, elevations, sections.

date	March 2002	job no.	
drawn	TJ	drwg. no.	1285/1.
checked			
scale	1:100 1:50 1:500		

H Tawney Jones, Architect.
1, Carrick Lane, Yateley, Hants GU46 6XN

1285/1

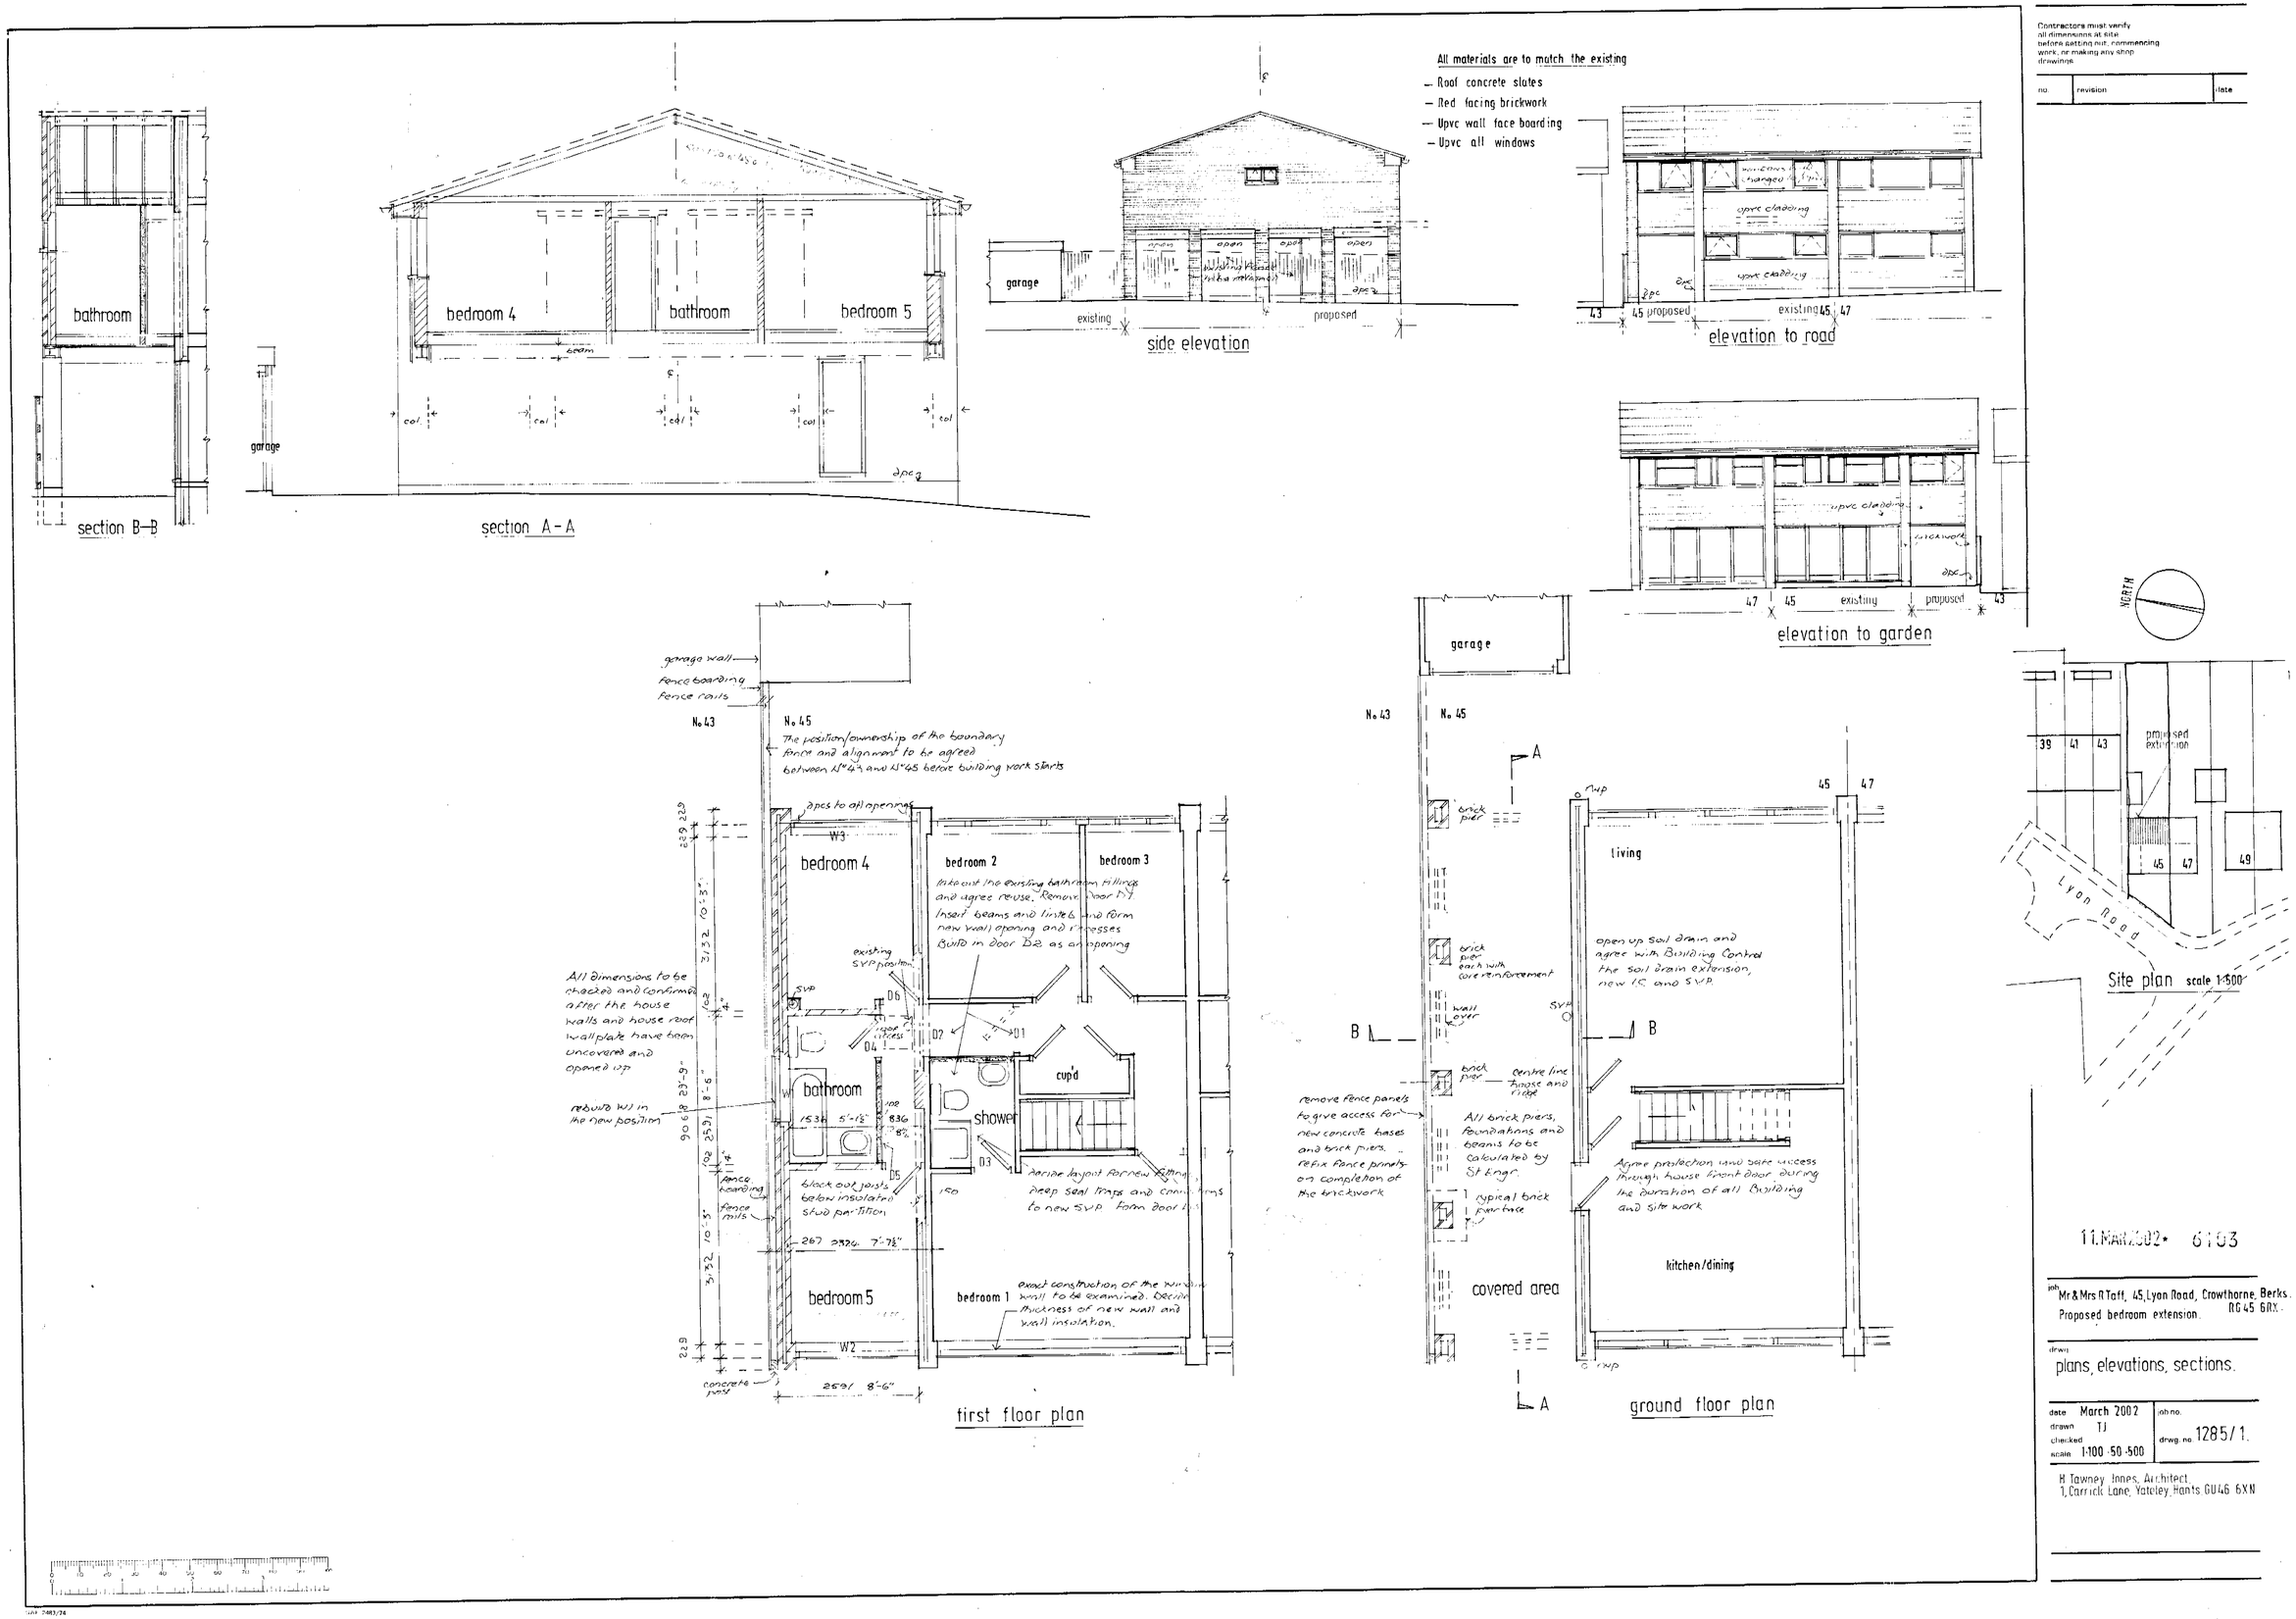

Contractors must verify all dimensions at site before setting out, commencing work, or making any shop drawings.

no.	revision	date

11.MAR.2002 6103

job Mr & Mrs R Taff, 45, Lyon Road, Crowthorne, Berks. RG45 6RX.
Proposed bedroom extension.

drwg plans, elevations, sections.

date	March 2002	job no.	
drawn	TJ	drwg. no.	1285/1.
checked			
scale	1:100 :50 :500		

H Tawney Jones, Architect.
1, Carrick Lane, Yateley, Hants GU46 6XN