VERIFY ALL DIMENSIONS BEFORE SETTING OUT COMMENCING WORK OR MAKING ANY SHOP DRAWINGS REPORT ANY DISCREPANCIES TO SUPERVISING OFFICER IMMEDIATELY

© COPYRIGHT

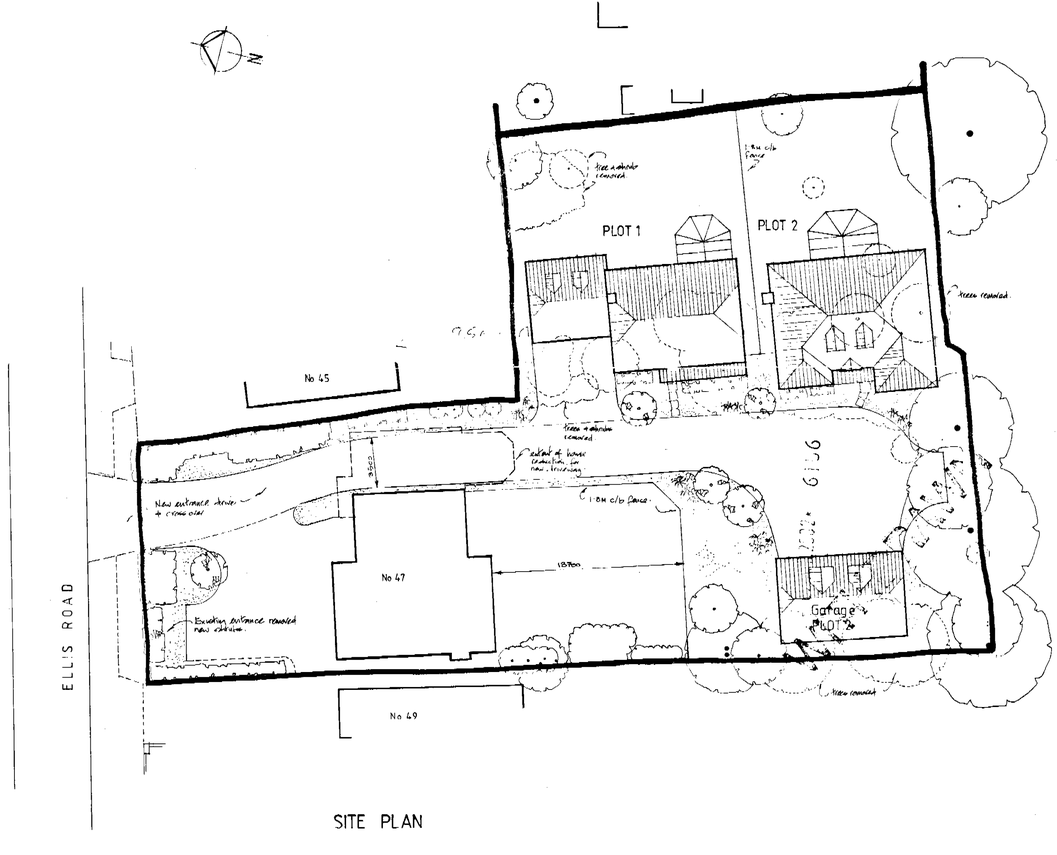

SITE PLAN

02 APR 2002 6106

DAY · TANNER PARTNERSHIP
ARCHITECTURE & PLANNING

11-13 DUKES RIDE
CROWTHORNE
BERKSHIRE
RG45 6LZ
01344 777143

66 CHURCH ST
CAVERSHAM
READING
RG4 8AX
0118 - 946 1242

CLIENT Mr. & Mrs. G. Smith.

JOB Proposed Development
47 Ellis Rd Crowthorne

ORG

SITE PLAN

SCALE 1:200 DRAWN DATE March 02

1743/01

VERIFY ALL DIMENSIONS BEFORE SETTING OUT COMMENCING WORK OR MAKING ANY SHOP DRAWINGS REPORT ANY DISCREPANCIES TO SURVEYING OFFICER IMMEDIATELY
© COPYRIGHT



Front Elevation

Side Elevation



Rear Elevation

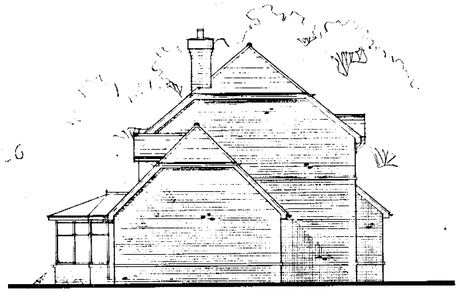

Side Elevation

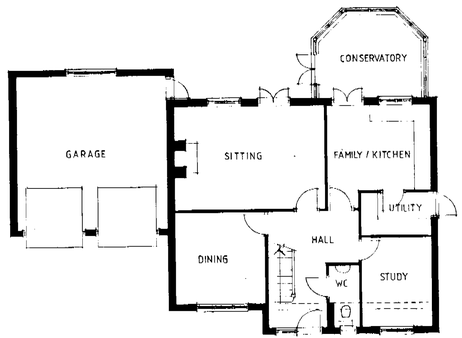

Ground Floor Plan

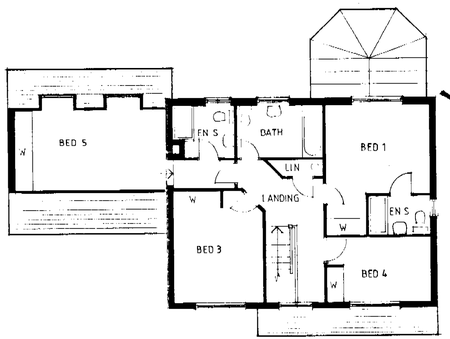

First Floor Plan

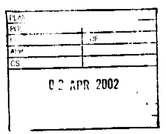

A- MAR. 02 - PLANNERS LETTER. 26/3/02

DAY · TANNER PARTNERSHIP
ARCHITECTURE & PLANNING

CLIENT Mr & Mrs.G. Smith.

JOB 47 Ellis Rd, Crowthorne
Proposed Development

DRG PLOT 1

SCALE 1:100 DRAWN DATE March 02

1743/03 A

11-13 DUKES RIDE, CROWTHORNE, BERKSHIRE, RG45 6LZ, 01344 777143
55 CHURCH ST, CAVERSHAM, READING, RG4 8AX, 0118 946 1242

SETTING OUT COMMENCING WORK OR MAKING ANY SHOP DRAWINGS
REPORT ANY DISCREPANCIES TO SUPERVISING OFFICER IMMEDIATELY
© COPYRIGHT

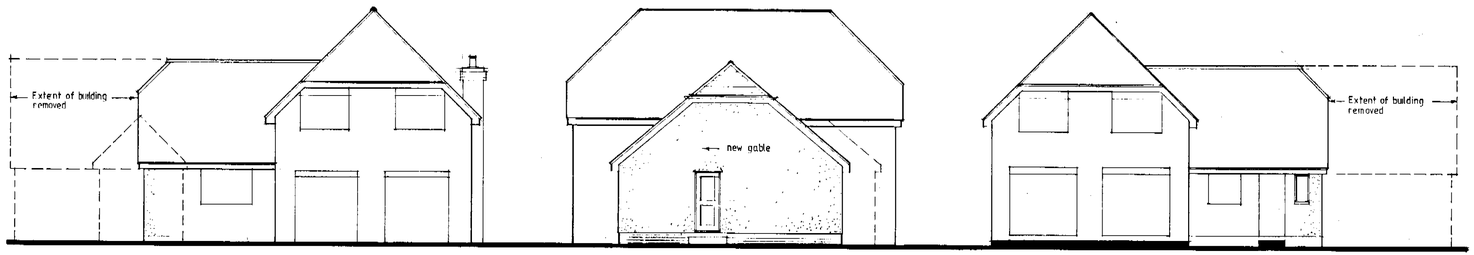

North Elevation

East Elevation

South Elevation

02.AR.2032 6106

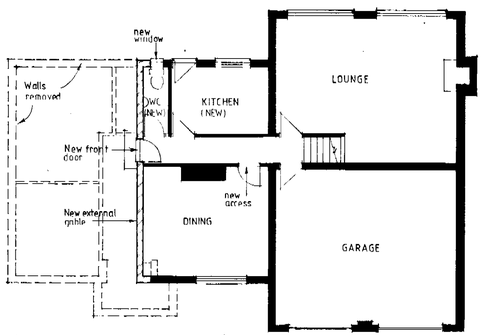

Ground Floor Plan

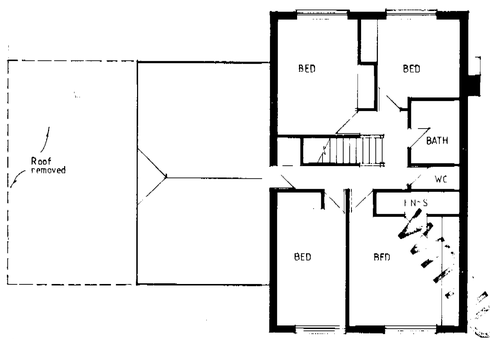

First Floor Plan

DRAWING

DAY · TANNER PARTNERSHIP
ARCHITECTURE & PLANNING

11-13 DUKES RIDE		55 CHURCH ST
CROWTHORNE		CAVERSHAM
BERKSHIRE		READING
RG45 6LZ		RG4 8AX
01344 : 777143		0118 : 946 1242

CLIENT Mr & Mrs. G. Smith.

JOB 47 Ellis Rd, Crowthorne. Proposed house reduction

DRG Plans Elevations

SCALE 1:100 DRAWN DATE Feb 02

1743 / 02

VERIFY ALL DIMENSIONS BEFORE SETTING OUT, COMMENCING WORK OR MAKING ANY SHOP DRAWINGS. REPORT ANY DISCREPANCIES TO SUPERVISING OFFICER IMMEDIATELY
© COPYRIGHT

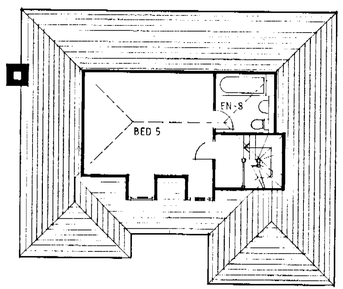

Second Floor Plan



Front Elevation

Side Elevation

Rear Elevation

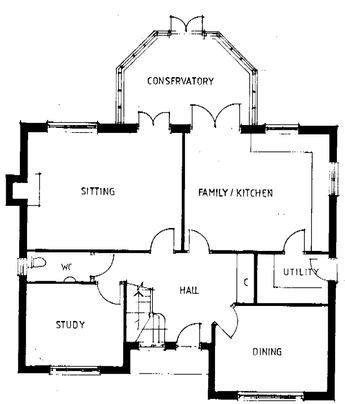

Ground Floor Plan

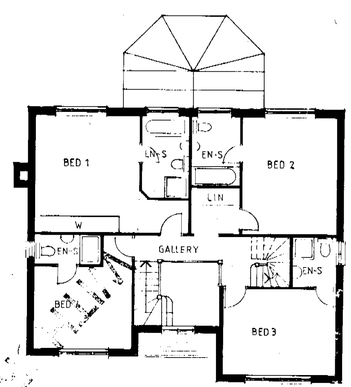

First Floor Plan

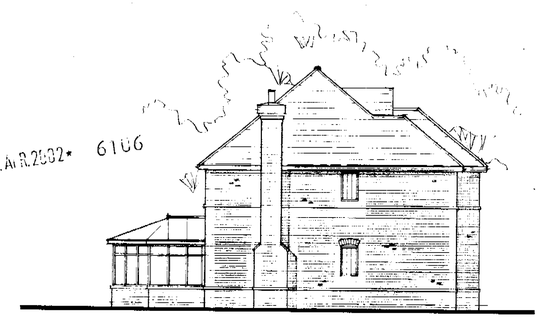

Side Elevation





DAY · TANNER PARTNERSHIP
ARCHITECTURE & PLANNING

A - MAR '02 - PLANNERS LETTER 24/3/02

CLIENT Mr & Mrs. G. Smith.

JOB 47 Ellis Rd, Crowthorne
Proposed Development

DRG PLOT 2

SCALE 1:100 DRAWN DATE MAR 02

11-13 DUKES RIDE
CROWTHORNE
BERKSHIRE
RG45 6LZ
01344 777143

55 CHURCH ST
CAVERSHAM
READING
RG4 8AX
0118 946 1242

1743 / 04 A