N

HURST ROAD

PAVEMENT

CONCRETE DRIVEWAY

FIRST FLOOR

Bedroom 1

Cupd

Bedroom 2

Bedroom 3

GROUND FLOOR

Hall

Living Room

Cupd

Gate

SHED

Kitchen

Dining Room

Lobby

WC

Bath

PAVED PATIO

0 LEVEL

GRASS

SHED

SHED

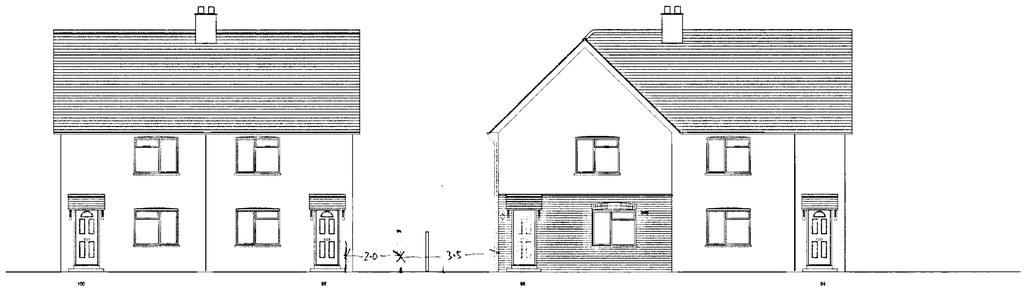

FRONT ELEVATION

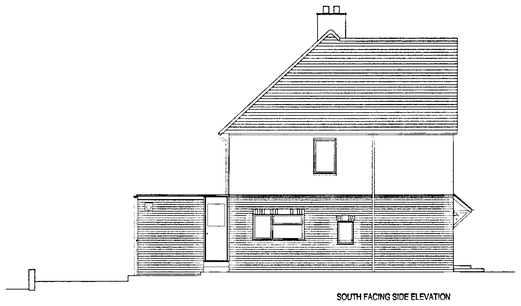

SOUTH FACING SIDE ELEVATION

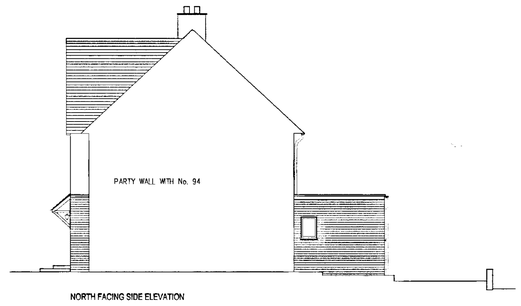

NORTH FACING SIDE ELEVATION

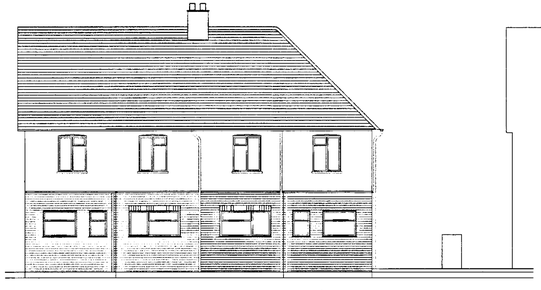

REAR ELEVATION

DELEGATED

28.MAR2002 6022

DO NOT SCALE OFF THIS DRAWING.
DIMENSIONS TO BE CHECKED ON SITE.

A 17.03.02 North Facing Elevation Added
REV. DATE DESCRIPTION

THIS DRAWING IS COPYRIGHT AND NO PORTION SHOULD BE USED WITHOUT CONSENT

KLUBA
JACKMAN
DESIGN PARTNERSHIP
30 LABURNHAM ROAD. MAIDENHEAD. BERKSHIRE. SL6 4DE. Tel/Fax. 01628 634373

JOB TITLE : 96 HURST ROAD, TWYFORD		DWG. NO. : KJ0202. 002 rev A	CAD FILE : KJ0202wx
JOB NO. : KJ0202	CLIENTS : Mr & Mrs Coster	DRAWN BY : PJ	DATE : 20.01.02
DWG. TITLE : EXISTING ELEVATIONS		CHECKED BY :	SCALE : 1:100@a1

0 10 20 30 40 50 60 70 80 90 100