P/2002/6139

LOCATION:
41 Kensington Close, Lower Earley Reading.

APPLICANT:
Mr/Mrs J Barnard C/O Andesign

PROPOSAL:
Proposed single storey rear extension to dwelling

24/04/02

EARLIEST DATE FOR DECISION: **19/04/2002**

APPLICATION WILL HAVE EXPIRED ON:
10/05/2002

CASE OFFICER: **Phillip Taylor**

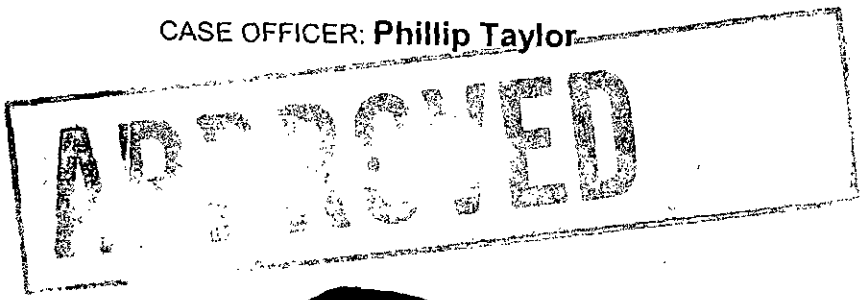

(91)

D1.

RAILEX
Marbleboard

EASIFILE EP7

WOKINGHAM DISTRICT COUNCIL

TOWN AND COUNTRY PLANNING ACTS

Notification of Approval of Permission

Mr/Mrs J Barnard
C/O Andesign
9 Perkins Way
WOKINGHAM
Berkshire
RG41 2TN

Application Number: F/2002/6139

Parish: **EARLEY**

Location: **41 Kensington Close, Lower Earley, Reading**

Proposal: **Proposed single storey rear extension to dwelling**

The Wokingham District Council in pursuance of their powers under the above Acts and Regulations hereby **Approve Permission** for carrying out the above development in accordance with the application and the accompanying plans submitted to the Council subject to compliance with the following conditions, the reasons for which are specified hereunder.

Condition
1. The development hereby permitted shall be begun before the expiration of five years from the date of this permission.

Condition
2. All new works and works of making good to the retained fabric shall be finished to match in size, colour, texture and profile those of the existing building.

Reason
1. In pursuance of Section 91(1) of the Town and Country Planning Act 1990.

Reason
2. To ensure that the external appearance of the building is satisfactory.

Informative
1. You are advised, in compliance with The Town and Country Planning (General Development Procedure) (England) (Amendment) Order 2000, that the following policies and/or proposals in the development plan are relevant to this decision:

Berkshire Structure Plan Policy LD3
Loddon Area Local Plan Policies LBE1, LBE2
Deposit Draft Wokingham District Local Plan Policies WBE1, WOS3

Anna Cronin
Head of Planning & Transportation
Date: 08/05/2002

Notice checked by: _____

If this notice grants permission to proceed with the proposal the applicant is reminded that it relates to planning permission only and does not constitute approval under any other legislation including Building Regulations.

APPEALS TO THE SECRETARY OF STATE

PLANNING & ADVERTISEMENT APPEALS

1) If you disagree with the decision of the your local planning authority to refuse planning permission or you do not think that conditions placed on an approval are justified or reasonable, then you can appeal to the Secretary of State for the Environment, Transport and the Regions.

   If you want to appeal you must do so within **6 months** of the date of the decision notice for **planning applications** and within **8 weeks** in respect of **advertisement applications**, using a form you can get from The Planning Inspectorate. They can be contacted on (0117) 372 6373 or you can write to them at ; Temple Quay House, 2 The Square, Temple Quay, Bristol. BS1 6PN.

2) In some exceptional circumstances an appeal can be considered if more than 6 months or 8 weeks have elapsed since the date of your decision. If the 6 month/8 week time limit has expired and you wish to appeal please contact the Planning Inspectorate to find out if they are willing to accept it.

3) The Secretary of State does not have to consider an appeal if it appears that the local planning authority could not have granted planning permission for the proposed development or could not have approved permission without the conditions it imposed while having regard to the statutory requirement of the development order or any directions given under the order. In practice The Secretary of State does not normally refuse to consider appeals solely because the local planning authority based its decision on a direction given by him.

4) It is a statutory requirement for all appellants to copy their appeal forms direct to Wokingham District Council, Planning Services, P.O. Box 157, Civic Offices, Shute End, Wokingham, RG40 1WR, at the same time as the appeal is sent to the Planning Inspectorate. Details of this procedure will be included on the appeal forms.

PURCHASE NOTICES

1) If the local planning authority or the Secretary of State for the Environment, Transport and the Regions refuses permission to develop land or grants it subject to conditions, the owner may claim that the land cannot be put to a reasonably beneficial use in its existing state or cannot make the land capable of a reasonably beneficial use by the carrying out of any development which has been or would be permitted.

2) In these circumstances the owner may serve a purchase notice on the District Council in whose area the land is situated. This notice will require the Council to purchase an owners interest in the land in accordance with the provisions of Part XI of the Town and Country Planning Act 1971.

COMPENSATION

1) In certain circumstances compensation may be claimed from the Local Planning Authority if permission is refused or is granted subject to certain conditions by the Secretary of State for the Environment, Transport and the Regions on appeal or on reference of the application to him. These circumstances are set out in Section 114 and related provision of the Town and Country Planning Act 1990.

finalised.

DEVELOPMENT CONTROL/BUILDING CONTROL CHECKLIST

CHECKLIST WHEN A BUILDING REGULATION APPLICATION HAS BEEN RECEIVED.

SITE DETAILS	CASE OFFICER
PLANNING APPLICATION NUMBER	6139 / P.T.
BUILDING CONTROL NUMBER.	HP2002/2870 South
APPLICANT/AGENT	Anderson
ADDRESS OF SITE	41 Kensington Close Lower EARLEY
DESCRIPTION OF PROPOSED WORK	S/S rear ext

DRAWING NUMBERS	BC	DC
BLOCK PLAN		
ELEVATIONS	AH/E/3328	AH/E/3328
FLOOR PLANS	—	—

CHECKLIST	1ST CHECK	2ND CHECK
PERMITTED DEVELOPMENT		
APPLIC. NECESSARY-NOT RECEIVED		
APPLIC.RECEIVED & APPROVED	8/5/02	
APPLIC.RECEIVED-NO DECISION		
APPLIC.REFUSED		
DIFFERENCES BETWEEN DC/BC DRAWINGS	None	
IF YES, WHAT ARE THE DIFFERENCES ?	—	
DATE	15/5/02	

PROBLEMS	REQUESTED	RECEIVED	REMINDER
PLANNING PERMISSION NEEDED			
REVISED PLANS NEEDED			
PLANNING APPLIC.REFUSED			
WAIT FOR PLANNING DECISION			

COMMENCED ON SITE	
NO PLANNING DECISION	
NO PLANNING APPLICATION	

WORK SHEET FOR : Phillip Taylor

Application Number : F/2002/6139

Applicant : Mr/Mrs J Barnard C/O Andesign.

Location : 41, Kensington Close, Lower Earley, Reading.
Proposal : Proposed single storey rear extension to dwelling

Site Notice Displayed ? :

YES	NO	DATE
✓		23/04/02

Date of Neighbour Notifications : .....

Date of Site Visit : 23/04/02

Date Registered : 15/03/2002

Earliest Date for Decision : 19/04/2002

Latest Consultation Date/Site Notice Expiry Date : 19/04/2002

This application will have expired on: 10/05/2002. You need to make a decision 1 day prior to this date for this application to count as determined in less than 8 weeks.

Consultation Responses :

Earley Town Council – No objection

Planning Issues :

Impact on Neighbouring Properties.

Policy : LBE1, LBE2
WBE1, WOS3

Application Number: F/2002/6139

Appraisal :

The application property is a medium sized detached house located on the Northern side of a driveway off Kenyon Close within identified settlement. The is an existing conservatory where the proposed extension would be built.

The proposal is for a single storey rear extension to create a breakfast room and to extend the kitchen. It would project 3.1m and be 6.3m wide. The roof would be monopitched. There would be a side window for the breakfast room.

The neighbouring property likely to be affected is the unattached No.39. It is set forward of 41 but separated by a 5.0m gap. There is a 1.7m close board fence separating the dwellings at the rear. There should not be an overlook from the breakfast room as it would be the fence and hedges behind the fence.

Recomendation : Approval: ☑ **Refusal:** ☐
(tick appropriate box)

Application Number F/2002/6139
Conditions/Reasons for Refusal

No	Std Con	Std Reas	Non Std Conditions / Reasons for Refusal
1	C001	R001	
2	C014	R014	

RECORD OF SITE VISIT

SITE ADDRESS: 41 Kensington Close Lower Earley Reading. APPLICATION NUMBER: F/2002/6139	OFFICER: Phillip Taylor DATE OF SITE VISIT:.....

1 SITE/STATUTORY NOTICE DISPLAYED ? Yes

2. DESCRIPTION OF SURROUNDINGS Cul-de-sac around playarea quiet + modern.

3. DESCRIPTION OF SITE/BUILDING detach mock-tudor dwelling.

4. RELATIONSHIP TO ADJOINING PROPERTIES No 43 set back by 2.5 m - projects forwards, 4.0m
extras would be inset so not a problem.

5. SITE CONSTRAINTS

TREES

ACCESS/PARKING

LEVELS

BOUNDARY TREATMENT

OTHERS

Application Number : F/2002/6139	**Map No :** 58
Case Officer : PT	**Site Area :** 0·04
Valid Date : 15.3.02	**Received Date: 15/03/2002**

Level : Delegated Application

Description : Proposed single storey rear extension to dwelling

Location : 41, Kensington Close, Lower Earley, Reading.

Parish : EA **Ward : RED** 27.3.02 -3

Applicant : Mr/Mrs J Barnard C/O Andesign.

Fee Required: £95 **Fee Received: £95** (4)

Additional: ..... or Refund: .....

Enforcement Section to be notified ☐ (tick if required)

Additional information required for validation;

REASON	NOTES	DATE REQ	DATE RECD
LOCATION PLANS			
BLOCK PLANS			
FORMS UNSIGNED			
S.66 MISSING/INCORRECT/ UNSIGNED			
ELEVATION PLANS			
FLOOR PLANS			
NO SCALE OR SCALE IS IMPERIAL			
ENCROACHMENT LETTER REQUIRED			
OTHER			

Is the site in a Conservation Area: ☐ Yes ☐ No If "Yes" which one _____

Is the site a Listed Building: ☐ Yes ☐ No

Is a Statutory Advertisement required: ☐ Yes ☐ No

INTERNAL CONSULTATIONS 27-3-02 B

Building Control

Heritage (Harold Sanders)

Landscape

Trees

Environmental Health

Housing

Leisure & Cultural Services

Public Rights of Way Officer

Property

Policy & Plans

Joint Strategic Planning Unit

Archaeological Officer (BABTIE)

Education

Social Services

Highways

EXTERNAL CONSULTATIONS

Adjacent DPA : _____

Adjacent Parish : _____

SEB

British Gas

Oil pipeline

Transco

Environment Agency

Railtrack

Police Arch Officer

HERITAGE BODIES

Victorian Society
The Georgian Group
Ancient Monuments Society
Council for British Arch
RCHME
NRPB (Telecommunications)
Sport England
Society for Proct' of Ancient Bldgs
English Heritage

OTHERS

No pre-appn

NEIGHBOURS

S/N + see map

Organisation_Name	Building_Name	address1	Postcode
		33KENSINGTON CLOSEREADING	RG6 4EY
		35KENSINGTON CLOSEREADING	RG6 4EY
		37KENSINGTON CLOSEREADING	RG6 4EY
		39KENSINGTON CLOSEREADING	RG6 4EY
		41KENSINGTON CLOSEREADING	RG6 4EY
		43KENSINGTON CLOSEREADING	RG6 4EY
		49JAY CLOSEREADING	RG6 4HE
		51JAY CLOSEREADING	RG6 4HE
		53JAY CLOSEREADING	RG6 4HE

Neighbours Consulted 6139.

FROM: Phillip Taylor

DATE: 27 March 2002

DELEGATED

PLANNING SERVICES	HPT
POL	TLS
DO	
AP	
CS	
22 APR 2002	
COPIES	

EARLEY TOWN CONSULTATION SHEET

Application Number: F/2002/6139

Proposal: Proposed single storey rear extension to dwelling.

Site Address: 41, Kensington Close, Lower Earley, Reading.

Applicant: Mr/Mrs J Barnard C/O Andesign.

Your observations are required in respect of this application **by 19/04/2002** .

No Objection

SIGNED: _____ DATE: 18 APR 2002

Clerk To Earley Parish/Town Council.

**********FILE COPY**********

Tel: (0118) 974 6442

Date: 27 March 2002

My ref: F/2002/6139

WOKINGHAM UNITARY
Aiming for Excellence

Environmental Services Department
Planning Services
P.O. Box 157
Shute End, Wokingham
Berkshire RG40 1WR
Tel: (0118) 974 6000
Fax: (0118) 974 6484
Minicom No: (0118) 974 6991
DX: 33506 – Wokingham

Councillor A Spratling
18 Moor Copse Close
Earley
RG6 7NA

Dear Councillor

Application Number: F/2002/6139
41, Kensington Close, Lower Earley, Reading.
Proposed single storey rear extension to dwelling

I write to let you know that the above mentioned application has been received.

At this stage a recommendation has not yet been made. This form should only be returned if it is likely that you might wish for the application to be listed for consideration by the Development Control Committee. This form must be received no later than 28 days from the date of this letter.

If you have concerns about the proposals it may be possible for these to be addressed during the consideration of the application. In these circumstances it would be helpful if you could discuss these with the case officer **Phillip Taylor** on **(0118) 974 6442** in the first instance.

Yours sincerely
Trevor Watson
Development Control Manager

LISTING FORM
Case officer: **Phillip Taylor** Application Number: **F/2002/6139**
41, Kensington Close, Lower Earley, Reading.
Proposed single storey rear extension to dwelling
I wish this application to be listed should the officers recommendation be for: GRANT/REFUSAL and my reasons are:

_____

_____

Should the officers recommendation be in accordance with my views I am happy for the application to be determined under delegated powers. YES/NO

Signed: _____ Date: _____

Councillor A Spratling

**********FILE COPY**********

**********FILE COPY**********

Tel: (0118) 974 6442

Date: 27 March 2002

My ref: F/2002/6139

WOKINGHAM UNITARY
Aiming for Excellence

Councillor F Rolls
14 Tiptree Close
Earley
RG6 4HS

Environmental Services Department
Planning Services
P.O. Box 157
Shute End, Wokingham
Berkshire RG40 1WR
Tel: (0118) 974 6000
Fax: (0118) 974 6484
Minicom No: (0118) 974 6991
DX: 33506 – Wokingham

Dear Councillor

Application Number: F/2002/6139
41, Kensington Close, Lower Earley, Reading.
Proposed single storey rear extension to dwelling

I write to let you know that the above mentioned application has been received.

At this stage a recommendation has not yet been made. This form should only be returned if it is likely that you might wish for the application to be listed for consideration by the Development Control Committee. This form must be received no later than 28 days from the date of this letter.

If you have concerns about the proposals it may be possible for these to be addressed during the consideration of the application. In these circumstances it would be helpful if you could discuss these with the case officer **Phillip Taylor** on **(0118) 974 6442** in the first instance.

Yours sincerely
Trevor Watson
Development Control Manager

LISTING FORM
Case officer: **Phillip Taylor** Application Number: **F/2002/6139**
41, Kensington Close, Lower Earley, Reading.
Proposed single storey rear extension to dwelling
I wish this application to be listed should the officers recommendation be for: GRANT/REFUSAL and my reasons are:

_____

_____

Should the officers recommendation be in accordance with my views I am happy for the application to be determined under delegated powers. YES/NO

Signed: _____ Date: _____

Councillor F Rolls

**********FILE COPY**********

**********FILE COPY**********

Tel: (0118) 974 6442

Date: 27 March 2002

My ref: F/2002/6139

WOKINGHAM UNITARY
Aiming for Excellence

Environmental Services Department
Planning Services
P.O. Box 157
Shute End, Wokingham
Berkshire RG40 1WR
Tel: (0118) 974 6000
Fax: (0118) 974 6484
Minicom No: (0118) 974 6991
DX: 33506 – Wokingham

Councillor D Hare
9 Easby Way
Lower Earley
RG6 3XA

Dear Councillor

Application Number: F/2002/6139
41, Kensington Close, Lower Earley, Reading.
Proposed single storey rear extension to dwelling

I write to let you know that the above mentioned application has been received.

At this stage a recommendation has not yet been made. This form should only be returned if it is likely that you might wish for the application to be listed for consideration by the Development Control Committee. This form must be received no later than 28 days from the date of this letter.

If you have concerns about the proposals it may be possible for these to be addressed during the consideration of the application. In these circumstances it would be helpful if you could discuss these with the case officer **Phillip Taylor** on **(0118) 974 6442** in the first instance.

Yours sincerely
Trevor Watson
Development Control Manager

LISTING FORM

Case officer: **Phillip Taylor** Application Number: **F/2002/6139**
41, Kensington Close, Lower Earley, Reading.
Proposed single storey rear extension to dwelling

I wish this application to be listed should the officers recommendation be for: GRANT/REFUSAL and my reasons are:

_____

_____

Should the officers recommendation be in accordance with my views I am happy for the application to be determined under delegated powers. YES/NO

Signed: _____ Date: _____

Councillor D Hare

**********FILE COPY**********

Received by Wokingham District Council

Application No: F/2002/6139

PROPOSAL:
Proposed single storey rear extension to dwelling

LOCATION:
41, Kensington Close, Lower Earley, Reading.

The application is available for inspection at the locations & during the times detailed below:

WOKINGHAM DISTRICT COUNCIL, PLANNING RECEPTION, SHUTE END, WOKINGHAM between 8.30 - 5.00 Monday - Thursday & 8.30 - 4.00 Friday. (TEL: (0118) 974 6428)
OR
WOODLEY LIBRARY, HEADLEY ROAD, WOODLEY between 9.30am - 7.00pm Mon, Thurs & Fri. 9.30am - 5.00pm Tues, 9.30am - 1.00pm Saturday and 1.00pm - 4.00pm Sunday. (closed all day Wednesday). If you intend to view this application at Woodley Library please allow 4 days from the date of this letter for delivery of plans and remember to quote application number F/2002/6139 to enable the library staff to locate the correct information.
OR
EARLEY TOWN COUNCIL, RADSTOCK HOUSE, RADSTOCK LANE, EARLEY between 9.00am – 1.00pm & 2.00pm – 4.30pm Monday to Friday. (TEL: (0118) 986 8995)

Comments should be sent in writing QUOTING THE APPLICATION NUMBER to the Case Officer Phillip Taylor P.O. Box 157 Council Offices, Shute End, Wokingham Berkshire, RG40 1WR to arrive on or before 19/04/2002. Written comments submitted will become available for public inspection.

In view of the very large number of planning applications and letters of comment received, it will not be possible for an individual reply to be issued to observations made. However any comments will be taken into account when the application is determined and you will be notified of the decision.

Trevor Watson
Development Control Manager
27 March 2002

Environmental Services

For office use only.
Application number: 15.MAR2002* 6139

Householder planning application form



Please answer all questions in CAPITAL letters.
If any question does not apply to you, put N/A in the space.
Please send six copies of the filled in form and your plans to the address on the front of the folder.
We provide guidance notes to help you fill in the form. If you have any questions, please call Planning Support on 0118 974 6428 or 0118 974 6429.

1	Your name	MR & MRS. J. P. BARNARD
	Address	41 KENSINGTON CLOSE
	and postcode	LOWER EARLEY
		BERKS
		RG6 4EY
	Phone number	975873
2	Agent's Name	ANDESIGN
	Address	9 PERKINS WAY
	and postcode	WOKINGHAM
		BERKS
		RG41 2TN
	Phone number	9784165
3	Site	AS ABOVE
	We need you to send in six copies of the 1:2500 scale location plan and six copies of the 1:500 scale block plan, with the site outlined in red. You can buy these maps from the Environmental Services reception or order them by phoning 0118 974 6485.	
4	Give brief details of the proposal for example, two storey side extension. About the application	SINGLE STOREY REAR EXTENSION
5	Are there any trees on the site? If Yes, please show their positions, spread and species of the trees on the plans. Say which trees you plan to cut down.	Yes ☐ No ☑
6	Please list the external materials you will use for example, red brick to match any existing bricks and dark stained timber.	TILING COLOUR ONLY TO MATCH FACING BRICK TO MATCH
7	Will the proposal change the pedestrian or vehicle access to the site? Please show details of the existing access and any proposed changes on the plans.	Yes ☐ No ☑
8	Will the car parking provision at the site be changed? If Yes, please show details of any changes on the plans.	Yes ☐ No ☑

Crystal Mark
Clarity approved by Plain English Campaign

Please turn over

9	How many bedrooms does the property have?	Existing: NO CHANGE	Proposed:
10	Does a public right of way touch the site? If yes, please show the route and any proposed alternative on the plans.	Yes ☐	No ☑
11	Checklist. Please make sure that you enclose the following.		
	a Six copies of this form signed and dated.	6	
	b The fee (We have attached a current scale of fees). If you do not have to pay a fee, please say why below.	£95	
	c Six copies of each set of plans and drawings listed below.		
	• 1:2500 scale location plan with the site outlined in red.	6	
	• 1:500 scale site layout plan.	6	
	• 1:100 or 1:200 scale floor plans and elevations.	6	

12 Certificate of ownership (Section 66 Town & Country Planning Act 1990)
Please delete either certificate A or certificate B. If neither apply, you must fill in a full certificate which you can get from Environmental Services.

● (Owner means a person with a freehold interest, or someone who is a leasehold tenant with at least seven years left on their agreement)

Certificate A

I certify that

- At the beginning of the period of 21 days ending with the date of the application nobody, except the applicant, owned any part of the land which the application relates to.
- None of the land forms part of an agricultural holding.

Certificate B

I certify that

- I or the applicant has given the necessary notice to everyone else who (at the beginning of the period of 21 days ending with the date of the application) owned any part of the land which the application relates to as listed below.

●

Owner's name	Address at which the notice was served	Date on which the notice was served

None of the land forms part of an agricultural holding.

Your signature: (ANDESIGN)

on behalf of MR & MRS. J. P. BARNARD

Date 13/3/2002

Please tick this box if you or your husband, wife or partner are employed by Wokingham District Council ☐

1933

(1)

ADDRESS KENSINGTON CLOSE PARISH LOWER EARLEY

PLOT No. PH III PART AREA 12 - SCHOOL SITE TO RES. ORD. SHEET No. SU 7570 58

BUILDER NOS. 1-45 ODDS OMITTING NO. 13 - PLOTS 1-22 - NOS. 2-24 EVENS - PLOTS 43-72

Plan No.	Applicant	Description of Development	Date of Decision	Decision
01945	LOWER EARLEY PLAN			C/A
23138/9	TRUSTEES OF THE POOR OF EARLEY	O/L.	13.4.85	C/A
31632	HERON	RES. DEV	26.10.88	REF
31633	"	"	18.1.89	C/A
344[illegible]70	"	DET. HOUSES & GARAGES	22.11.89	C/A
36192/3	"	RES. DEV	22.8.90	REF
36560/1	"	"	17.10.90	REF
37706	"	DET. HOUSES & GARAGES	17.5.91	C/A
BLA 10798	"	"	9.10.91	APP
39260	THAMESWEY	"	3.6.92	C/A+
FP/92/0486	"	"	8.6.92	APP. LA ✓
41035	Mr J BARNARD No. 41	GLASS ROOFED CONSERV.	11.6.93	C/A
42213	MR. SMITH No. 18	S/ST EXT.	23.2.94	C/A
FP94/2352	" "	"	23.3.94	APP

MINISTRY DECISION

SPECIAL ORDERS

42964	FP94/2669 MR & MRS G. BUCKLEY No 39	2/ST. EXT/INT. ALTS	24.6.94 21.7.94	C/APP C/A

1933

(2)

ADDRESS KENSINGTON CLOSE PARISH LOWER EARLEY

PLOT No. PH. III PART AREA 12 - SCHOOL SITE TO RES ORD. SHEET No. SU 7570 58

BUILDER

Plan No.	Applicant	Description of Development	Date of Decision	Decision
44259	MR. P. BEVILLE No 45	CONSERVATORY	26.4.95	C/A
~~96/64534/F~~	41	2/ST. EXT ENSION	22.11.96	C/A
FP96/5820	MR & MRS BARNARD 41	2/ST. EXT ENSION	4.10.96	C/APP
96/64534/F	" "	"	22.11.96	C/A
97/66821/F	Mr. & Mrs. Tuckey (No. 43)	S/St/S. Ext.	26.1.98	C/A.
F/2000/0520	Mr & Mrs S Reynolds (No 9)	S/st rear ext to form conservatory	4.4.00	APP
F/2000/1700	Mr. & Mrs. Buckley (No. 39)	change of garage to kitchen	28.07.00	App
FP/2000/0759	" "	Garage conversion	22.6.00	APP
F/2001/4003	Mr. & Mrs. Pang No 37	S/st side ext	31.7.01	C/A

MINISTRY DECISION

SPECIAL ORDERS PD Eng - Conserv. - Reynolds - 19/1/00 - No. 9

15 MAR 2002 ★ 6139

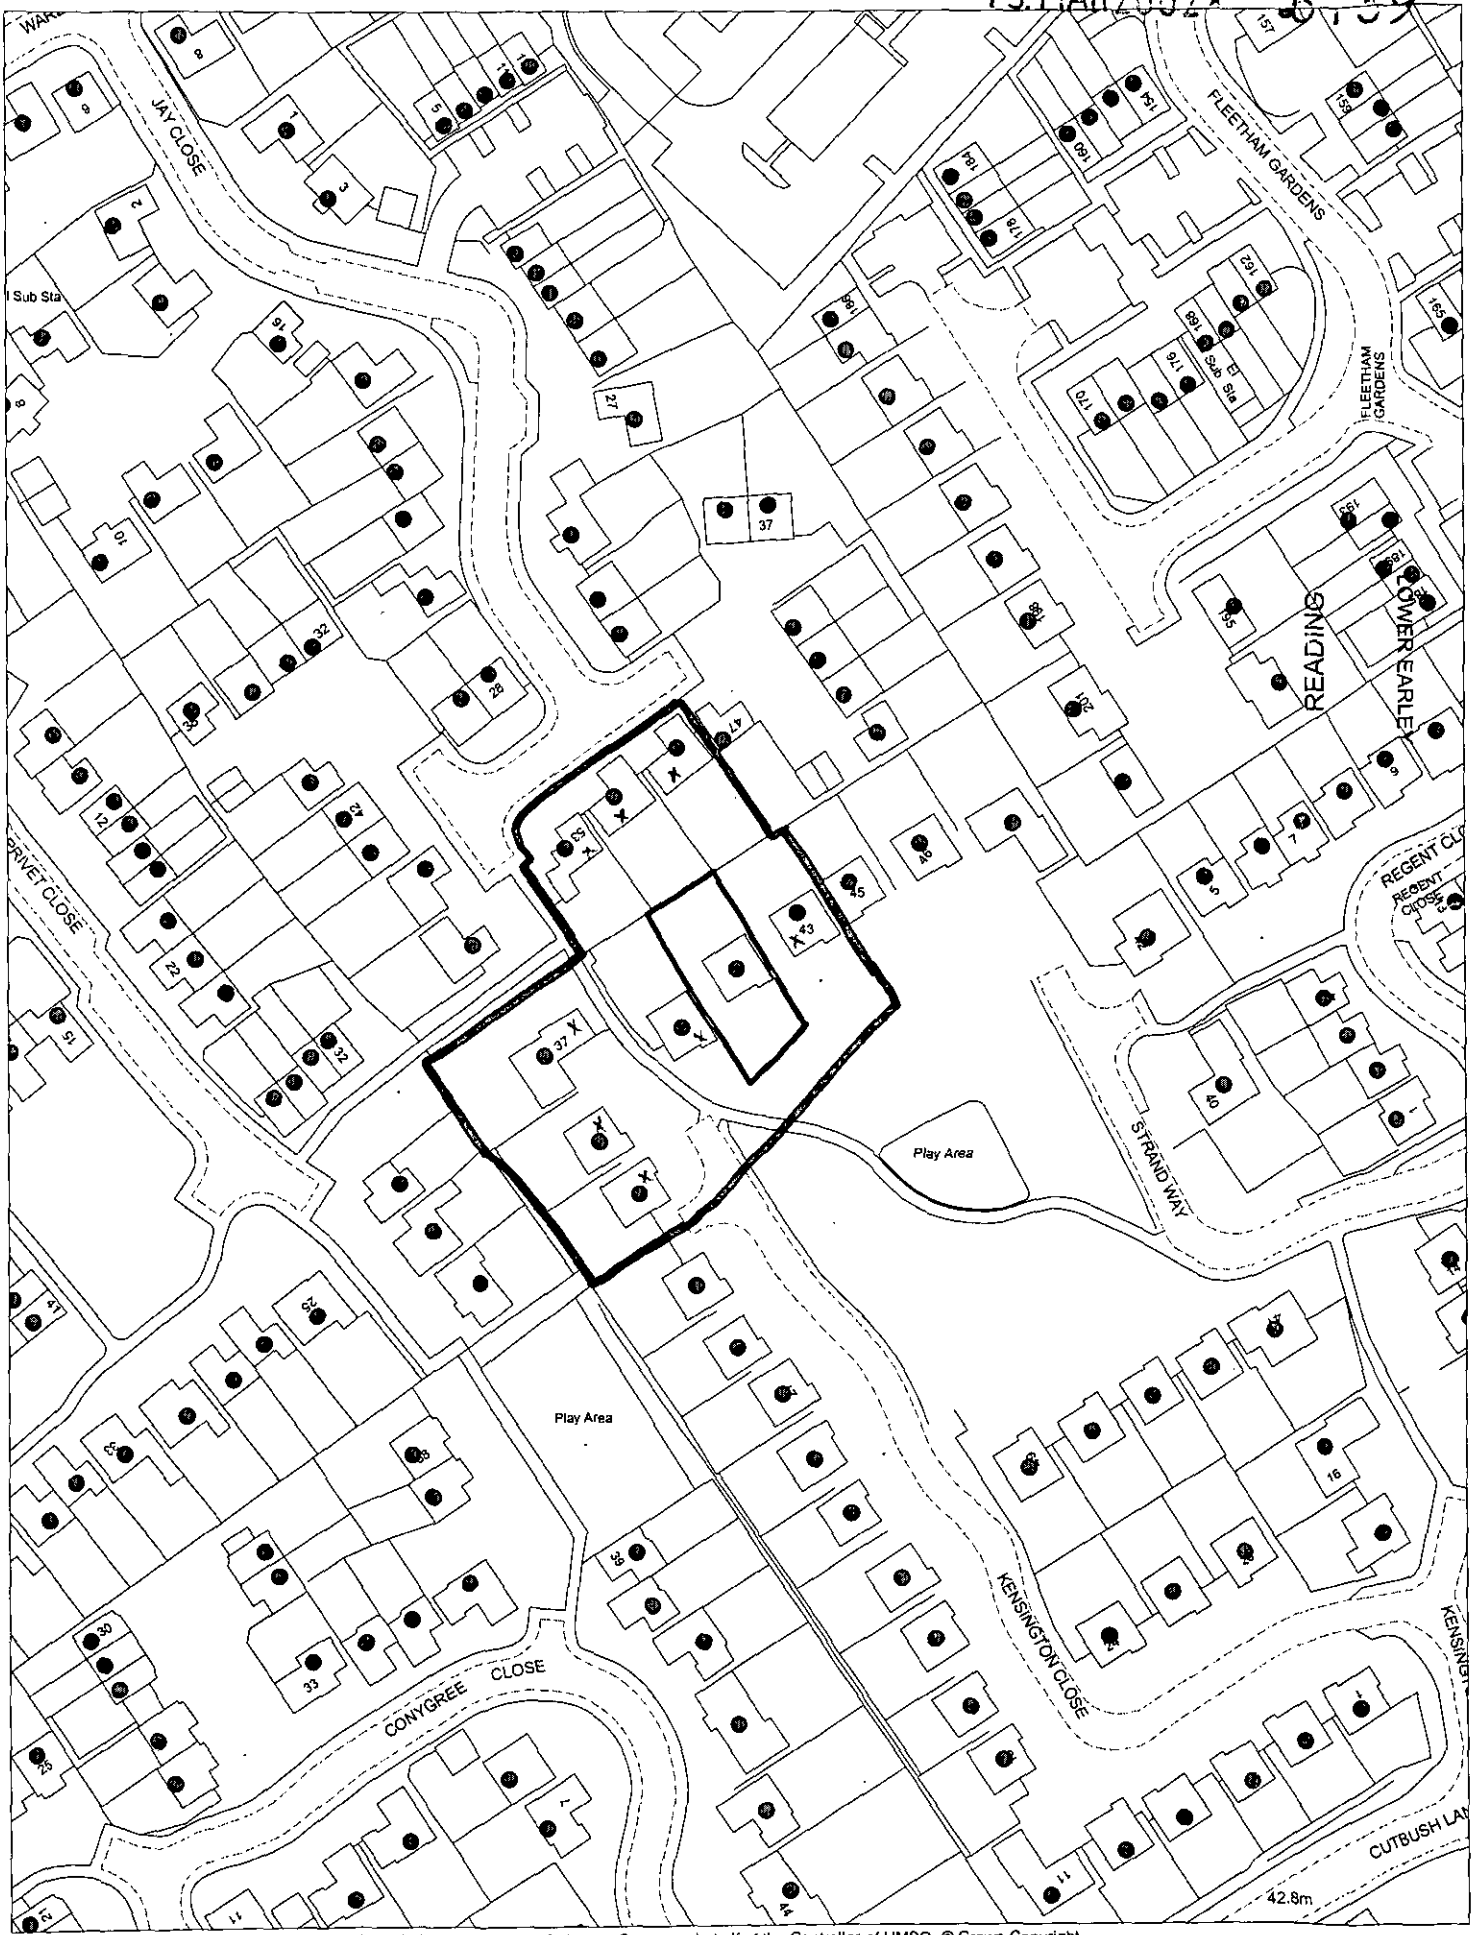

This map is based upon Ordnance Survey material with the permission of Ordnance Survey on behalf of the Controller of HMSO. © Crown Copyright.
Unauthorised reproduction infringes Crown Copyright and may lead to prosecution or civil proceedings.Wokingham District Council Licence LA086134

Development Control Section, Environmental Services, Wokingham District Council.
21 March 2002 Scale: 1 : 1250

N
W E
S