

front elevation

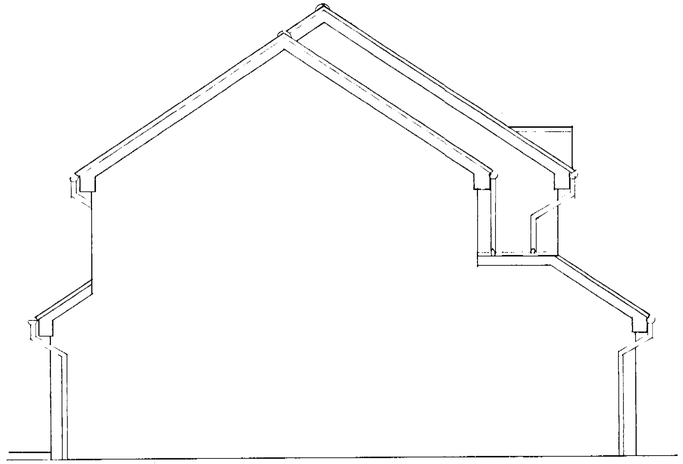

side elevation - north



rear elevation

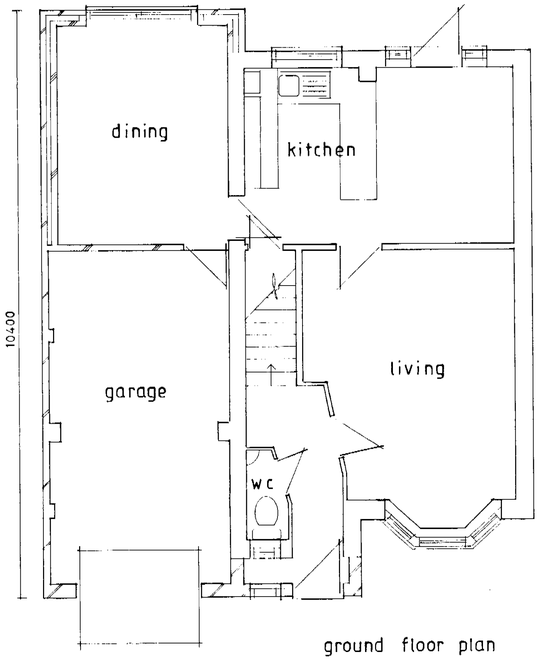

ground floor plan

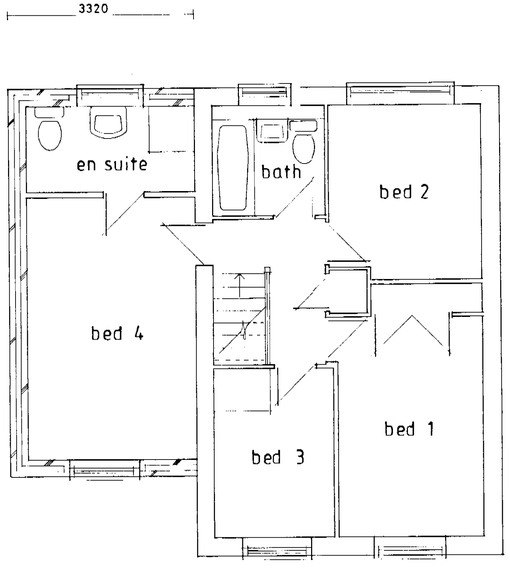

first floor plan

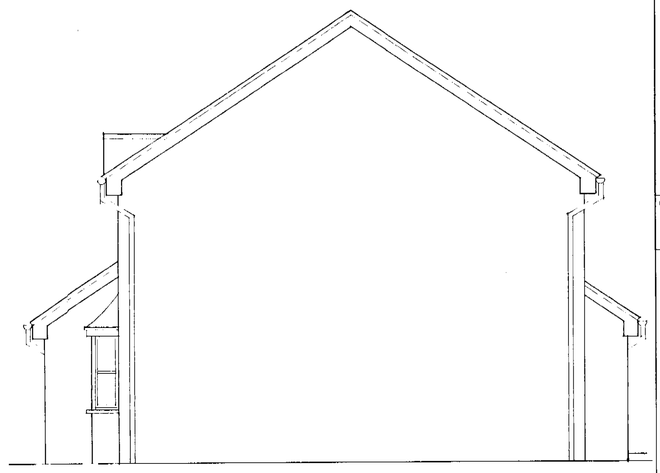

side elevation - south

APPROVED

NOTES:

[redacted]

A	apl 02	amend garage
	Date	Revisions

© Copyright

Dunster Morton
CHARTERED SURVEYORS
92 London Street • Reading • Berkshire RG1 4SJ • Fax 0118 955 1725
0118 955 1700

Client
MILLER

Job Title
30 MARATHON CL
WOODLEY
READING

Drawing Title
Proposed plans
and elevations

Scale 1:50

Date mar 2002 | Drawn by

Drg. No. 23110/02/4 | Rev. A

A PRODUCT OF THE LINO RANGE – ARCHITECT CAT. No. 7311

594 x 841mm A1



front elevation

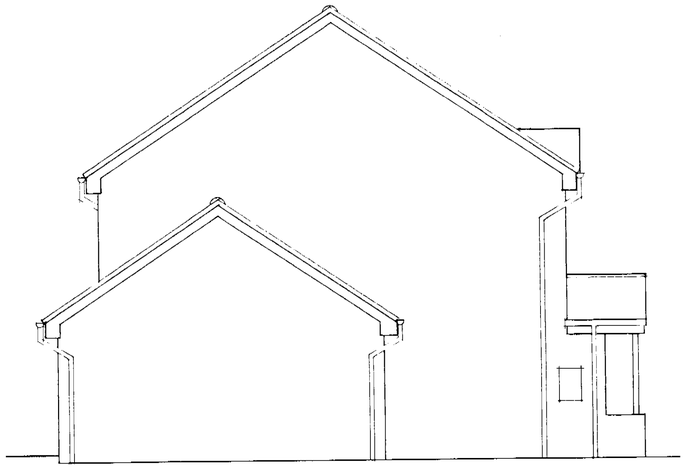

side elevation



rear elevation

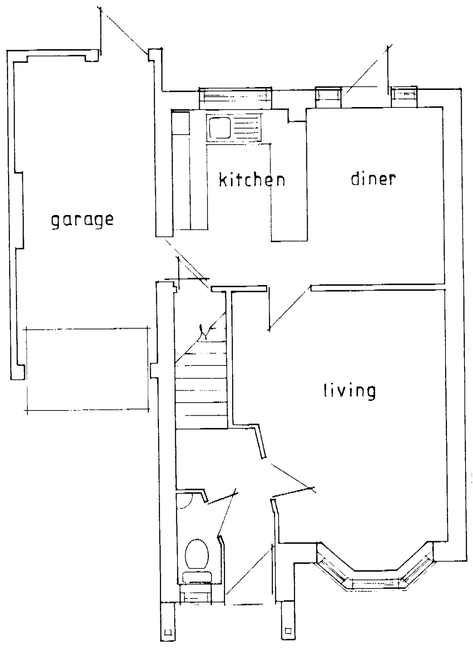

ground floor plan

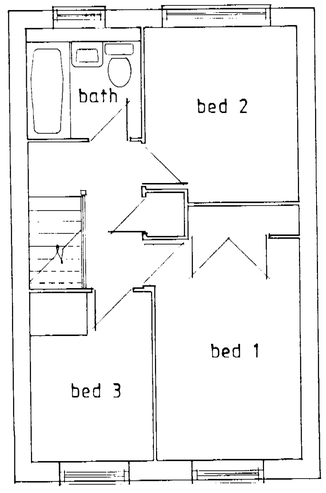

first floor plan

APPROVED

NOTES:

A		
	Date	Revisions

© Copyright

25/03/2002 6 1 1

Dunster + Morton
CHARTERED SURVEYORS
51 London Street • Reading • Berkshire RG1 4L • Fax 0118 955 1725
0118 955 1700

Client
MILLER

Job Title
30 MARATHON CL
WOODLEY
READING

Drawing Title
Plans and elevations as existing

Scale 1:50

Date mar 2002 | Drawn by

Drg. No. 23110/02/3 | Rev.

594 x 841mm A1

A PRODUCT OF THE LINO RANGE - ARCHITECT CAT. No. 7311