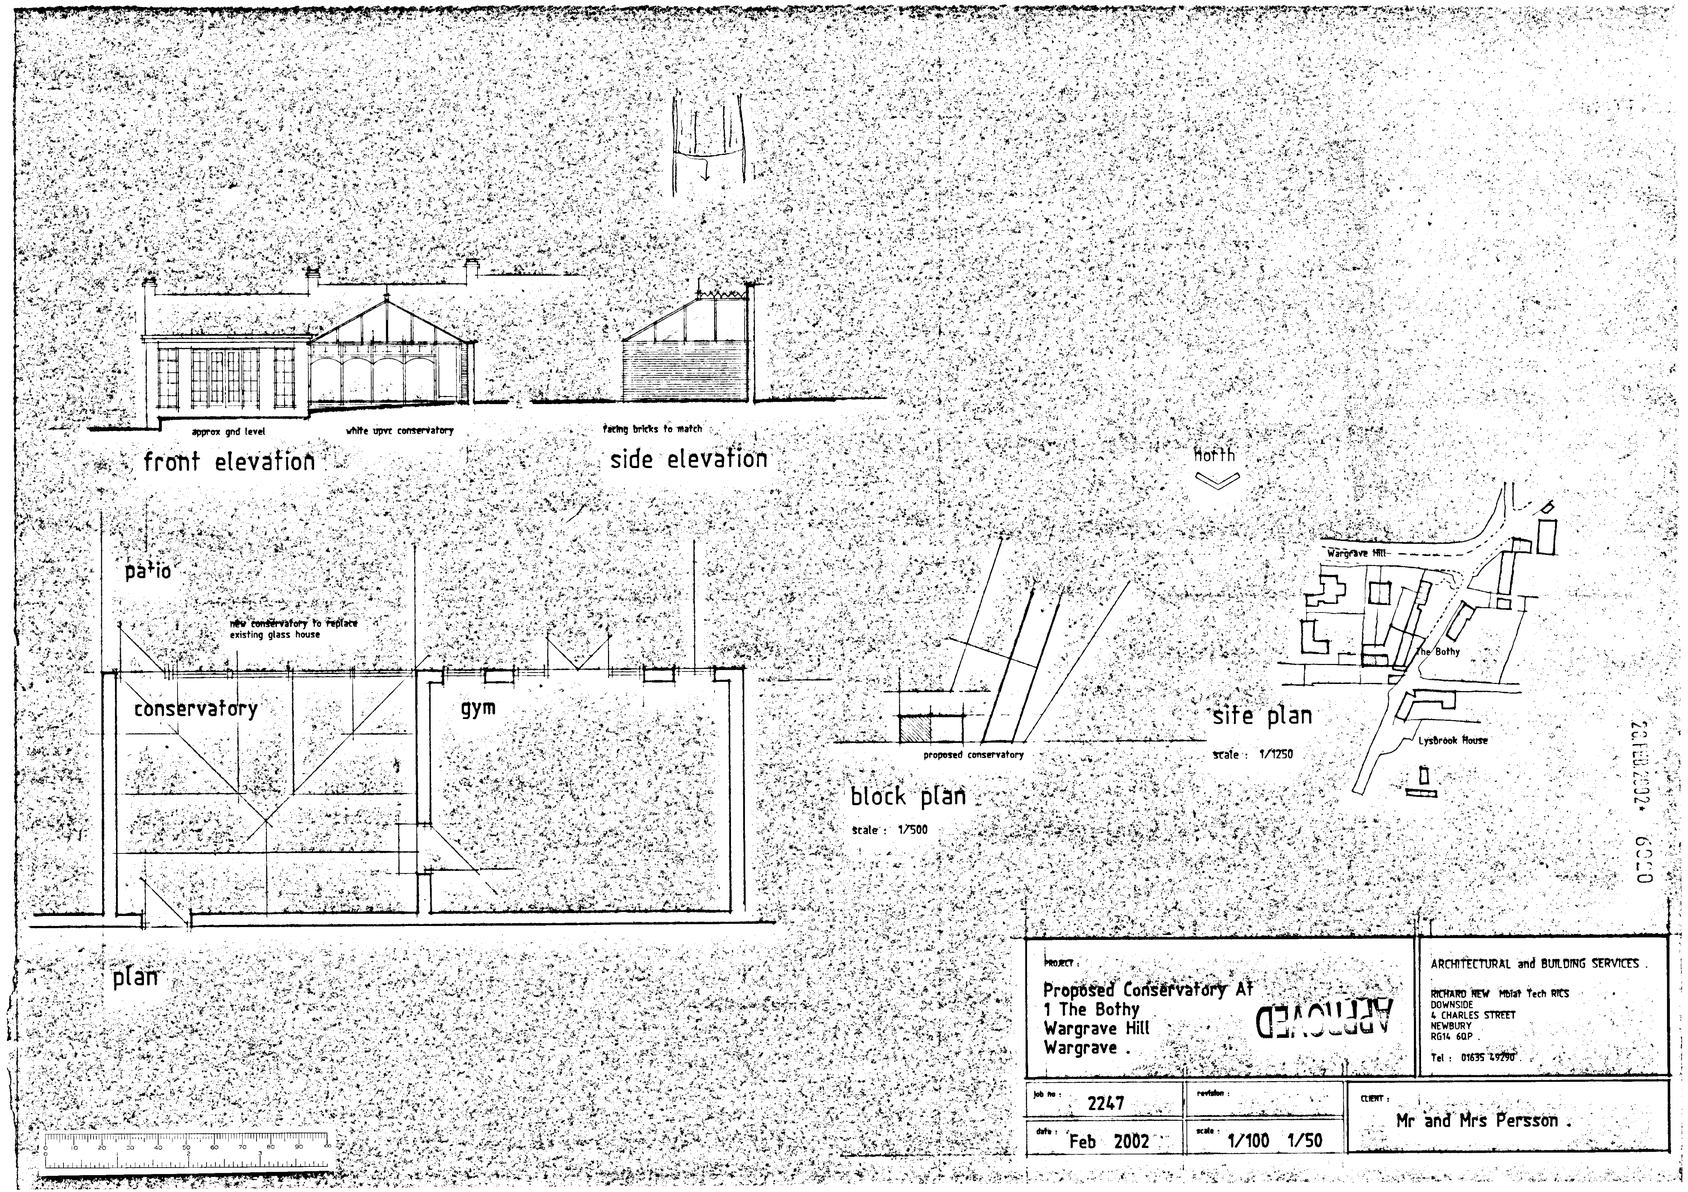
approx gnd level
white upvc conservatory
facing bricks to match
front elevation
side elevation
patio
new conservatory to replace existing glass house
conservatory
gym
plan
north
proposed conservatory
block plan
scale : 1/500
Wargrave Hill
The Bothy
Lysbrook House
site plan
scale : 1/1250
PROJECT :
Proposed Conservatory At
1 The Bothy
Wargrave Hill
Wargrave .
APPROVED
ARCHITECTURAL and BUILDING SERVICES .
RICHARD NEW Mbiat Tech RICS
DOWNSIDE
4 CHARLES STREET
NEWBURY
RG14 6QP .
Tel : 01635 49290
job no : 2247
revision :
date : Feb 2002
scale : 1/100 1/50
CLIENT :
Mr and Mrs Persson .