







ALL DIMENSIONS AND TOLERANCES SHOWN SHOULD BE CHECKED AND CONFIRMED BY THE CLIENT PRIOR TO MANUFACTURE OR CONSTRUCTION.

ALL DIMENSIONS AND TOLERANCES SHOWN SHOULD BE CHECKED AND CONFIRMED BY THE CLIENT PRIOR TO MANUFACTURE OR CONSTRUCTION.

THIS DRAWING IS SUBJECT TO COPYRIGHT - DO NOT COPY

0 10 20 30 40 50

This mm rule should be used for document checking

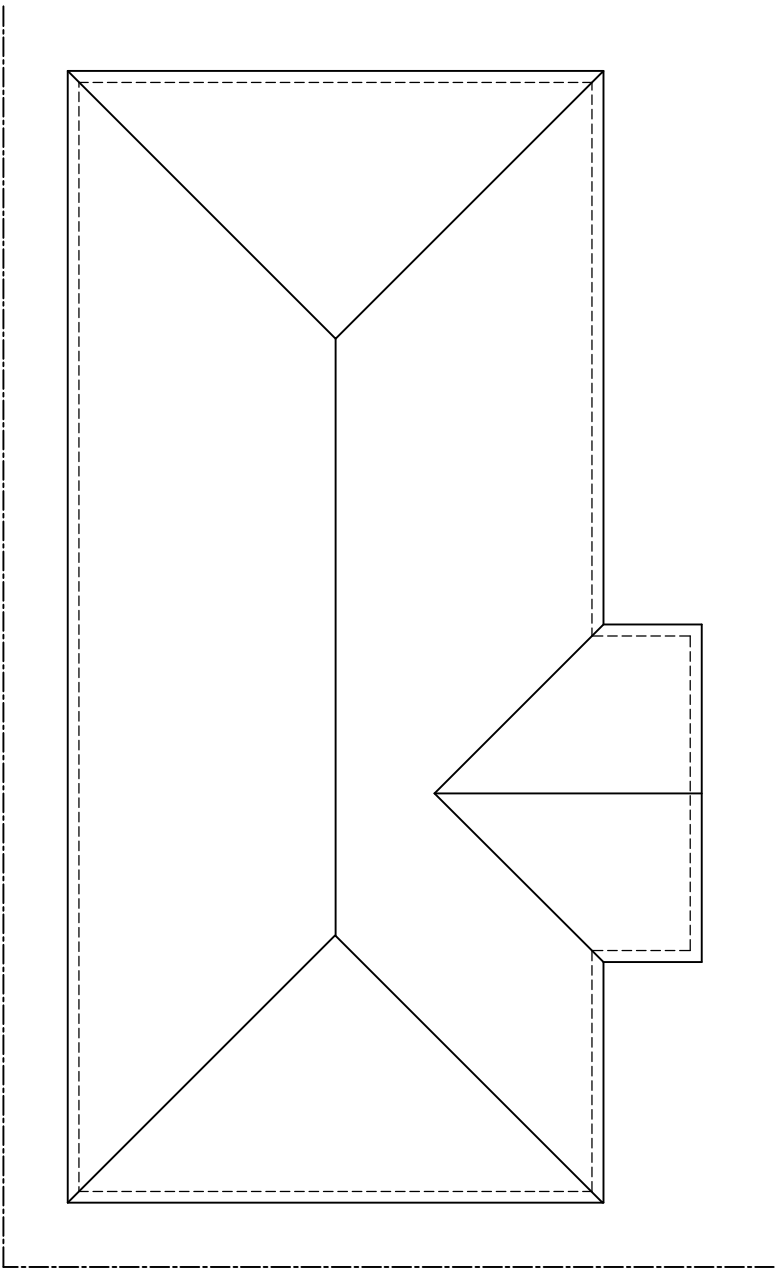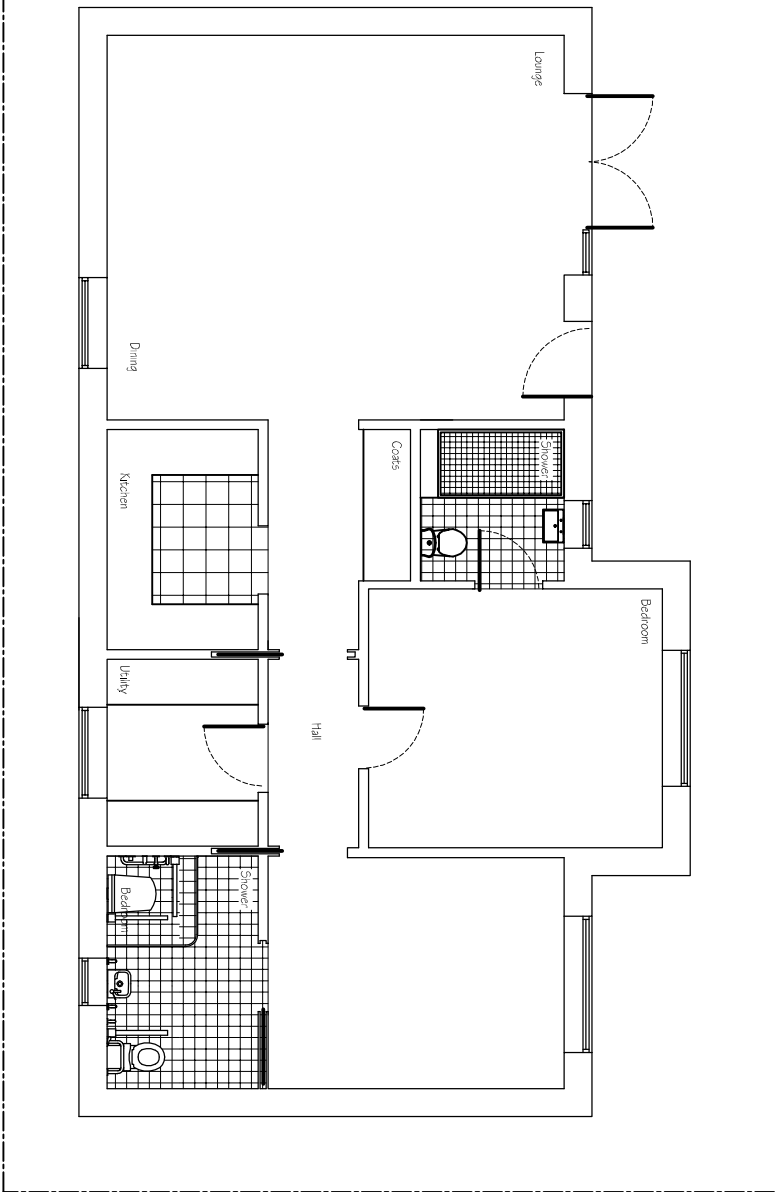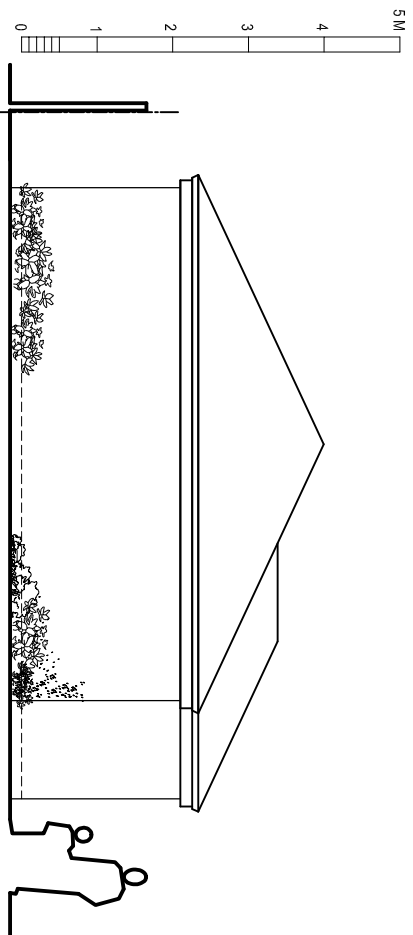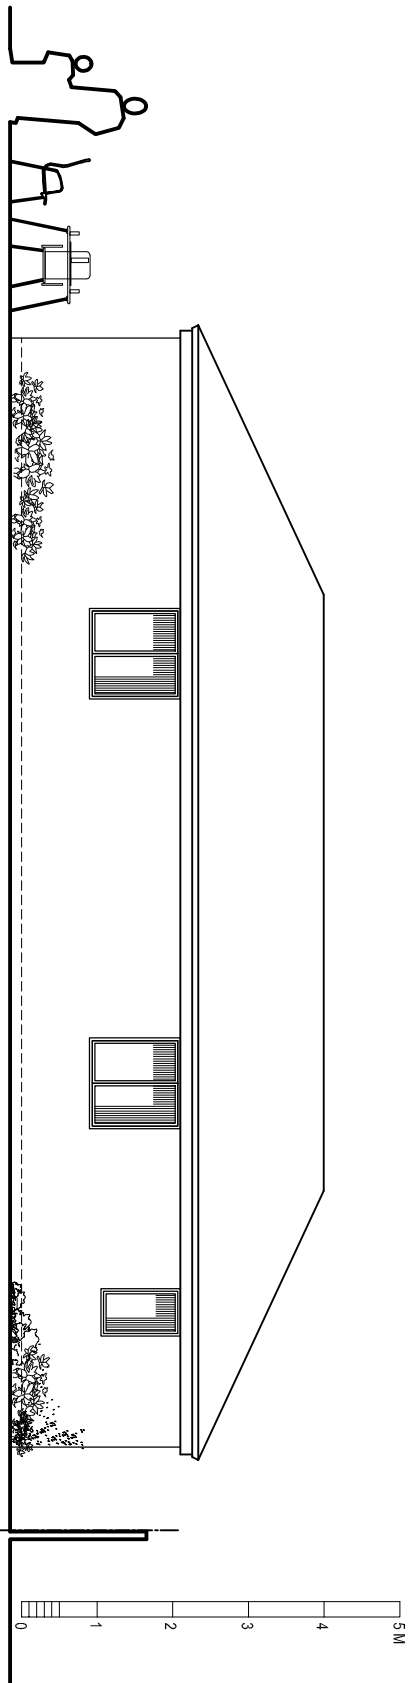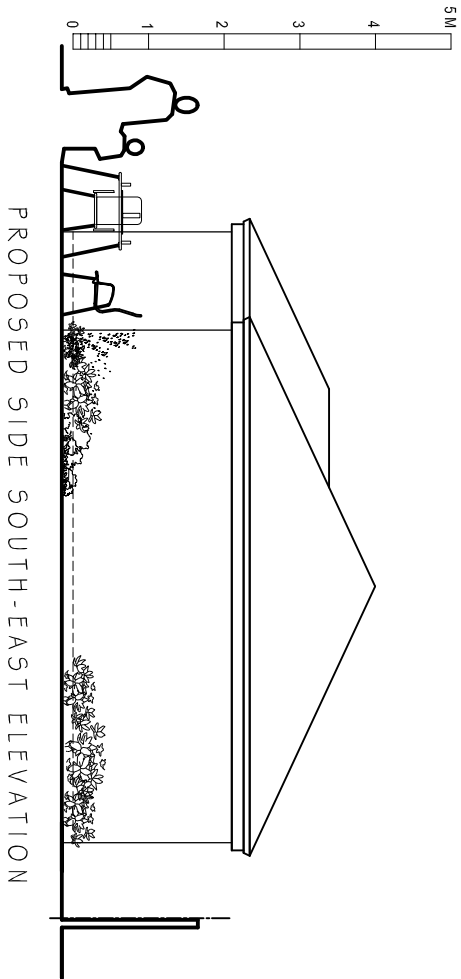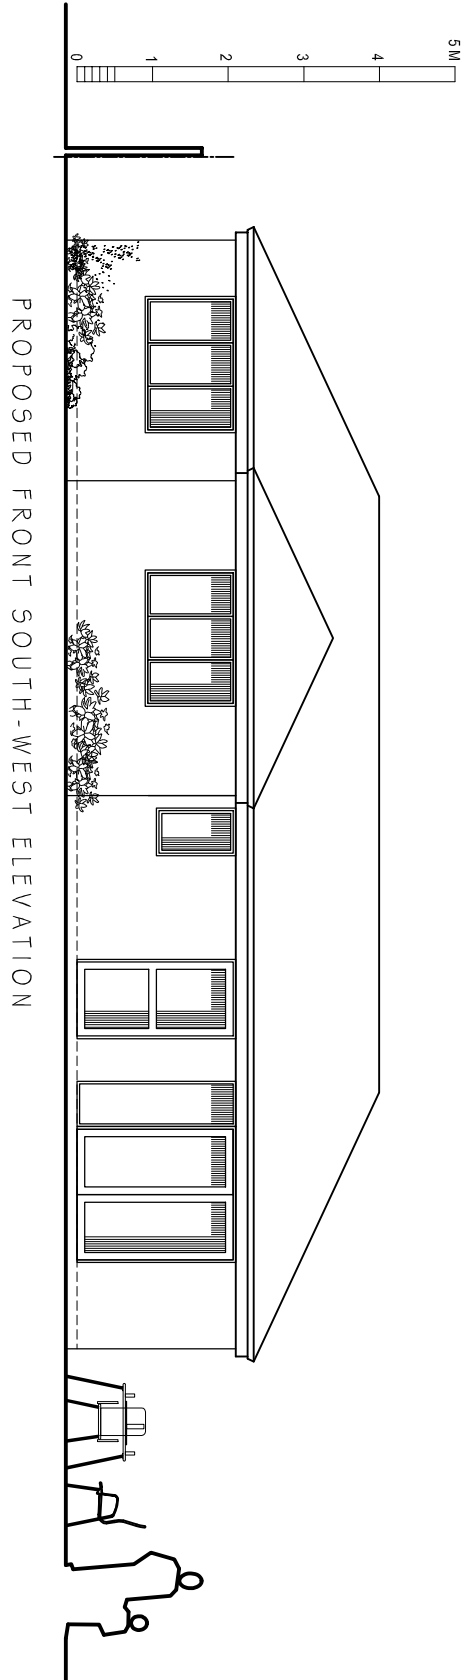

PLANNING

www.cadmonkies.co.uk
cadmonkies@btconnect.com
01280 - 70 44 44



Head Office : Studio A2, Westminster Court,
BRACKLEY, NN13 7ED
London Office : (West) Studio A2, Huddersdon Road, Thornton
Heath, LONDON, SW15 6JQ
London Office : (South) Studio A2,Castle Yard, Richmond,
LONDON, TW9 0 GT
London Office : (East) Studio A2, Turner Road, Welhampton,
LONDON, E17 3JG

Planning and Building Regulations Design Consultants
Architectural Technologists
Local Authorities Planning Agent Group Member
Local Authorities Building Control Partner Member
Planning Portal Professional Status
Landmark and Promag Member
Planning Appeal Consultants

CLIENT :
Mr M Singh Vig

ADDRESS:
303 Reading Road
WINNERSH, RG4 1 5LR

CONTACT:
Mr M Singh Vig

SITE:
303 Reading Road
WINNERSH
RG4 1 5LR

SCHEME:
Proposed Annex with Associated
Internal and External Works.

DRAWING TITLE:
Proposed Plans

DATE:	DRAWN:
September 2025	david henous
SCALE:	REV:
1:100	2
	©

DRAWING No:

P/25/144/002