


OS MasterMap 1250/2500/10000 scale
Thursday, August 29, 2019, ID: BW1-00823991
maps.blackwell.co.uk

1:1250 scale print at A4, Centre: 482261 E, 168779 N

©Crown Copyright Ordnance Survey. Licence no. 100041041

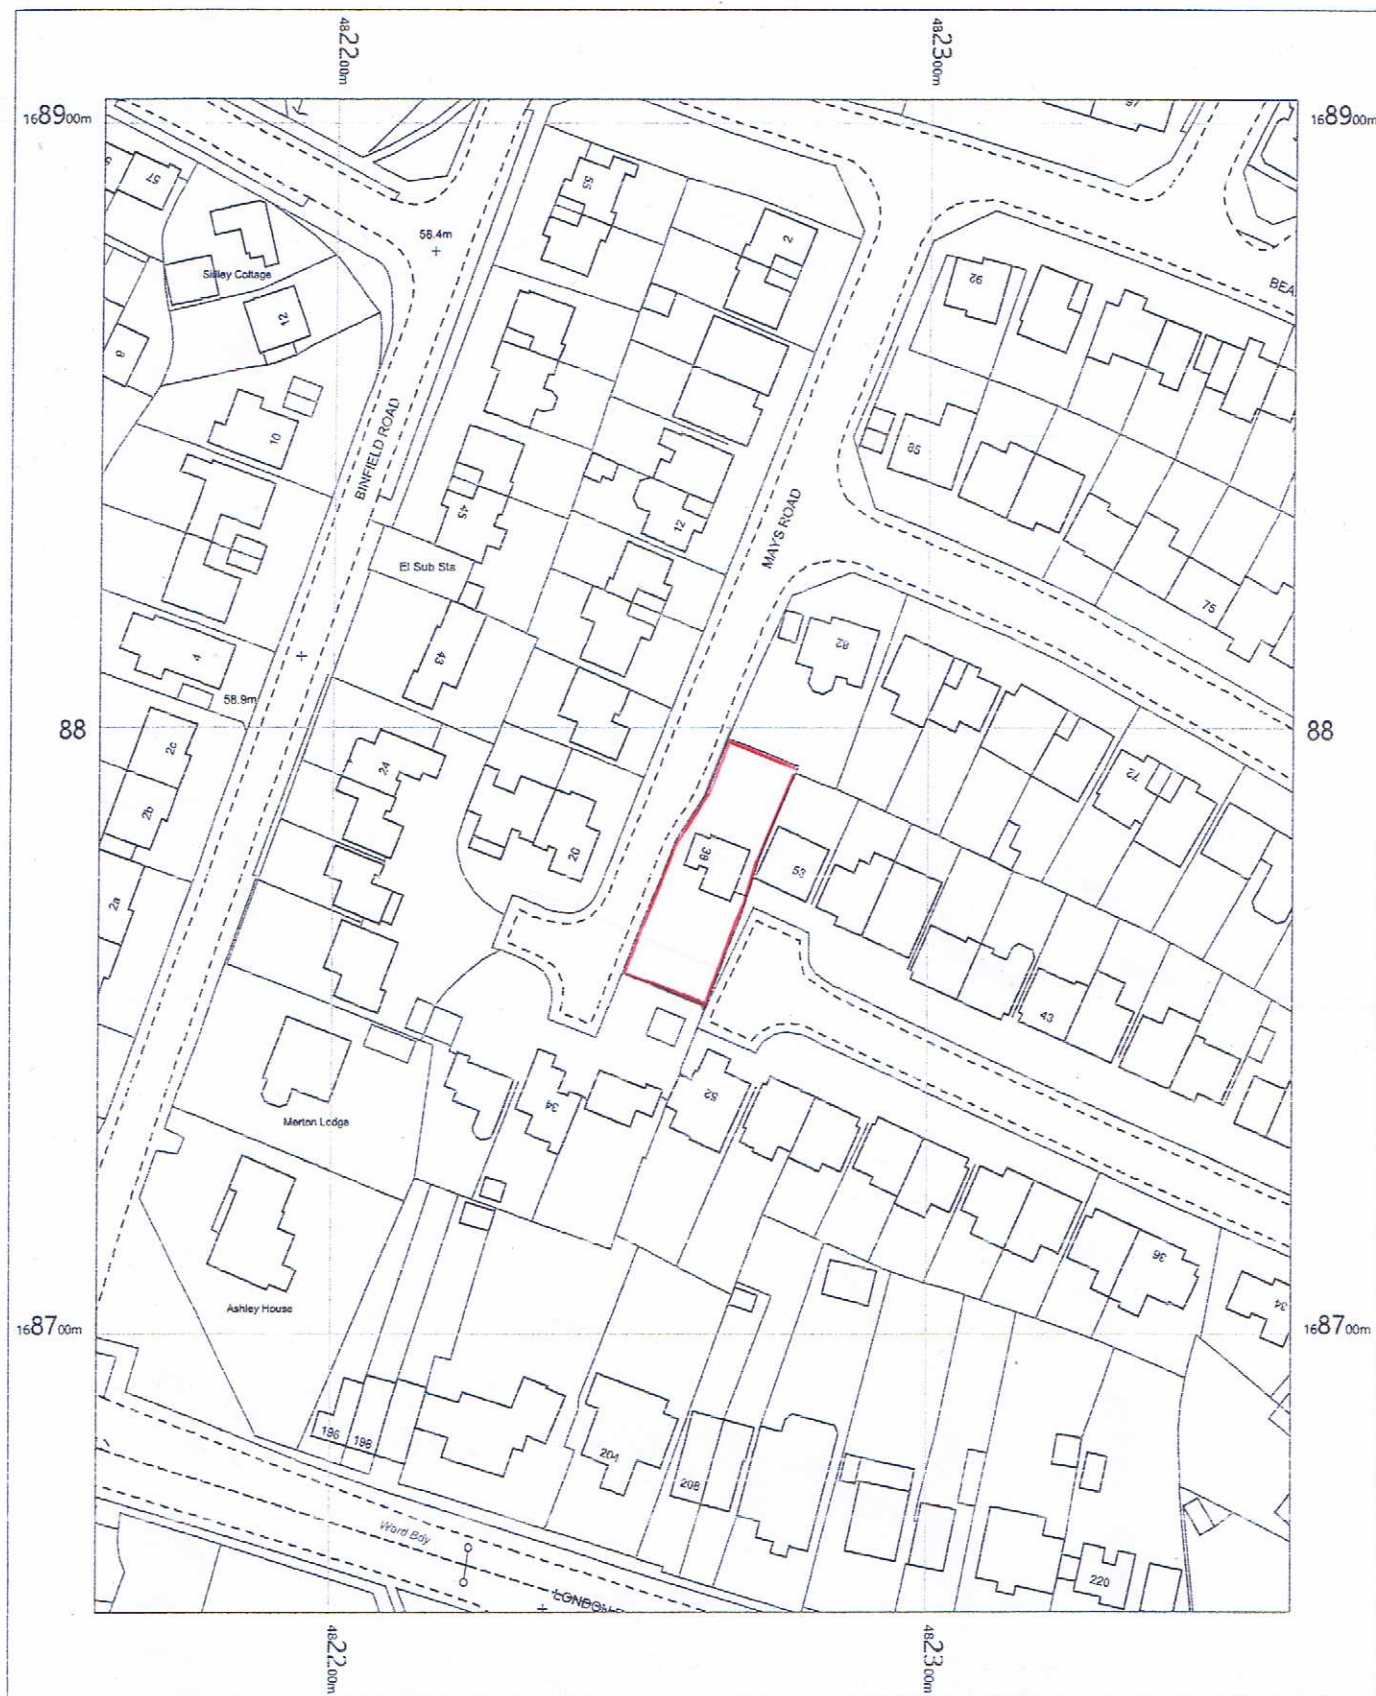

BLACKWELL'S
MAPPING SERVICES

www.blackwellmapping.co.uk

TEL: 0800 151 2612

maps@blackwell.co.uk

