
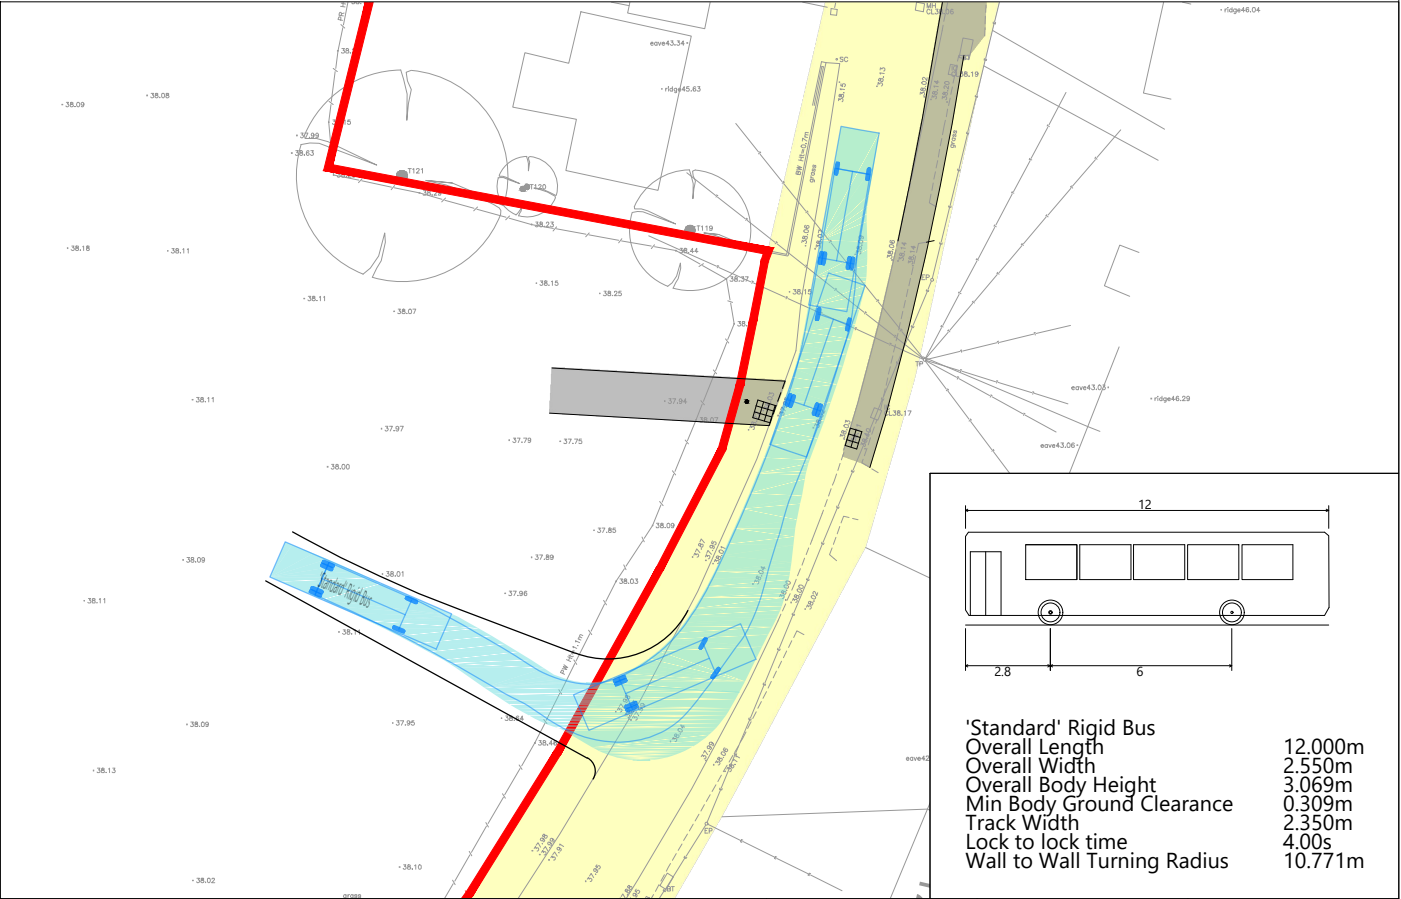
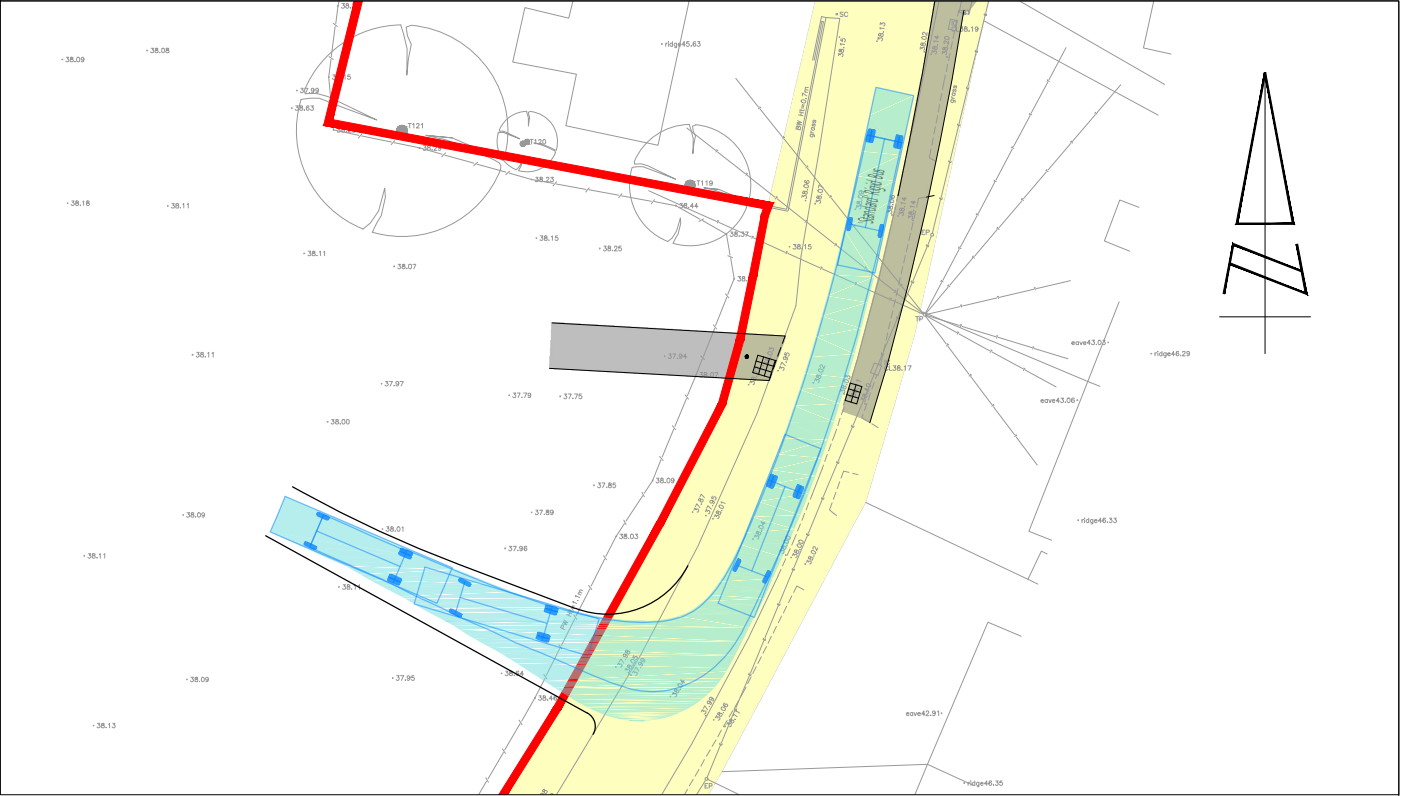


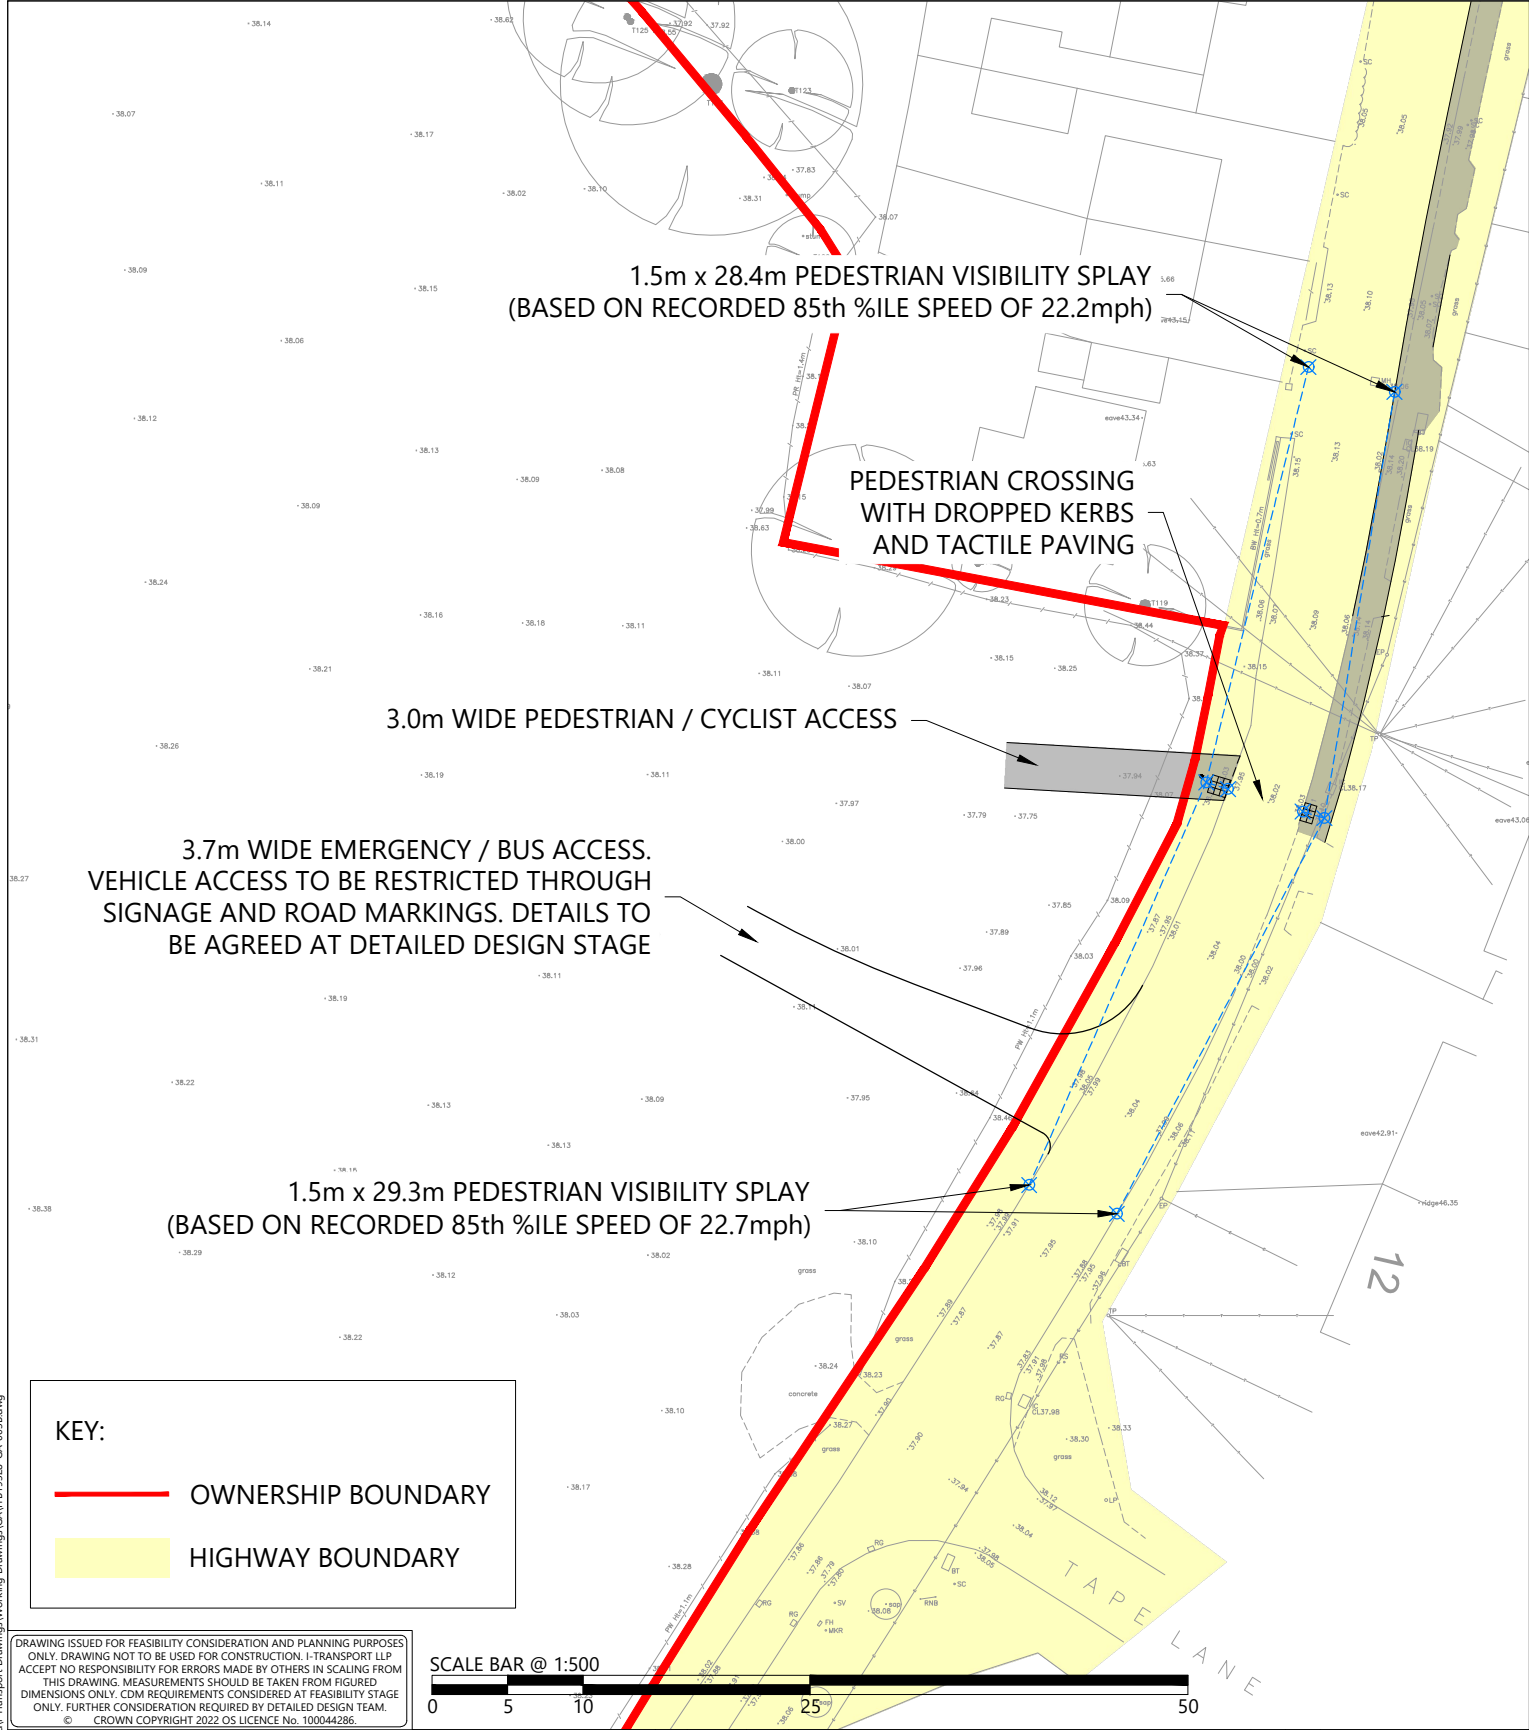

 The Square, Basing View, Basingstoke, Hampshire, RG21 4EB Tel: 01256 898366 www.i-transport.co.uk												TITLE: POTENTIAL EMERGENCY / BUS ACCESS ARRANGEMENT				DRAWN: JD		CHECKED: BB		APPROVED: TW			
B A		19.07.24 28.05.24		JD MM		SWEPT PATH ANALYSIS UPDATED SWEPT PATH ANALYSIS UPDATED				BB BB TW TW						PROJECT No: ITB19328		SCALE @ A3: 1:500		DATE: 03.05.24			
REV		DATE		BY		DESCRIPTION				CHK		APD		PROJECT: LAND EAST OF LODGE ROAD, HURST				CLIENT: MACTAGGART AND MICKEL STRATEGIC LAND (MAC MIC)					
STATUS: FOR INFORMATION																		DRAWING No: ITB19328-GA-003				REV: B	