

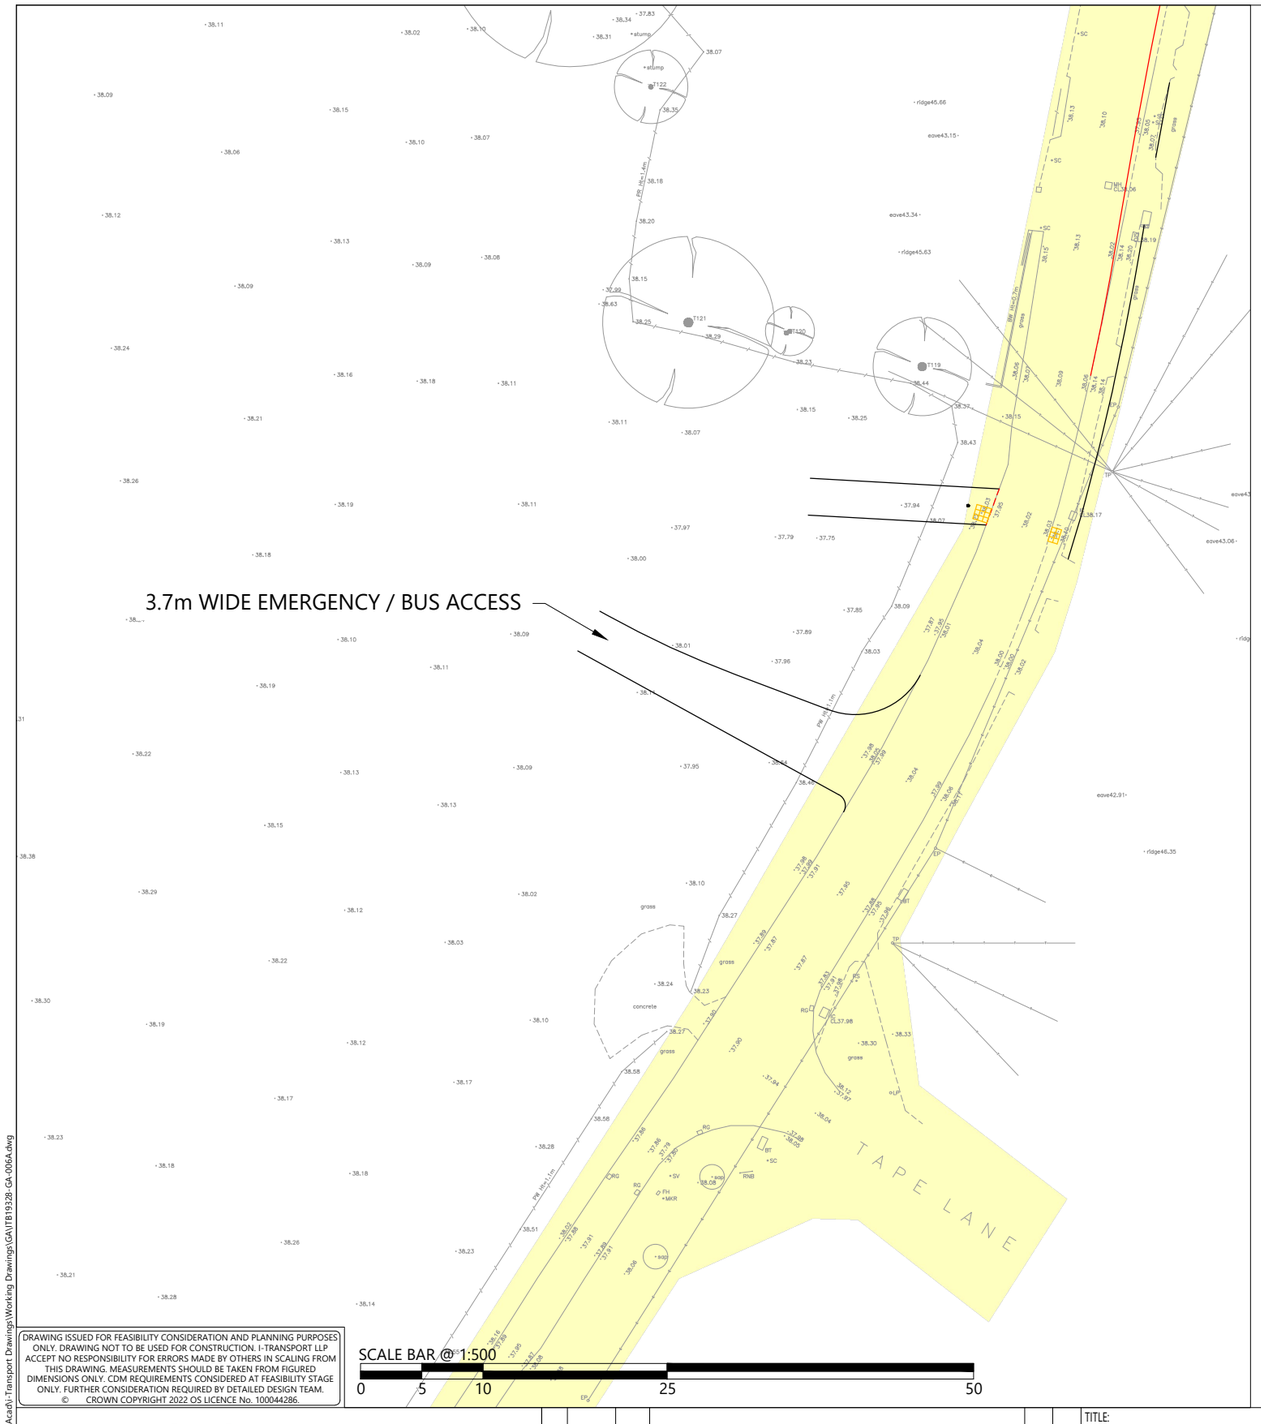


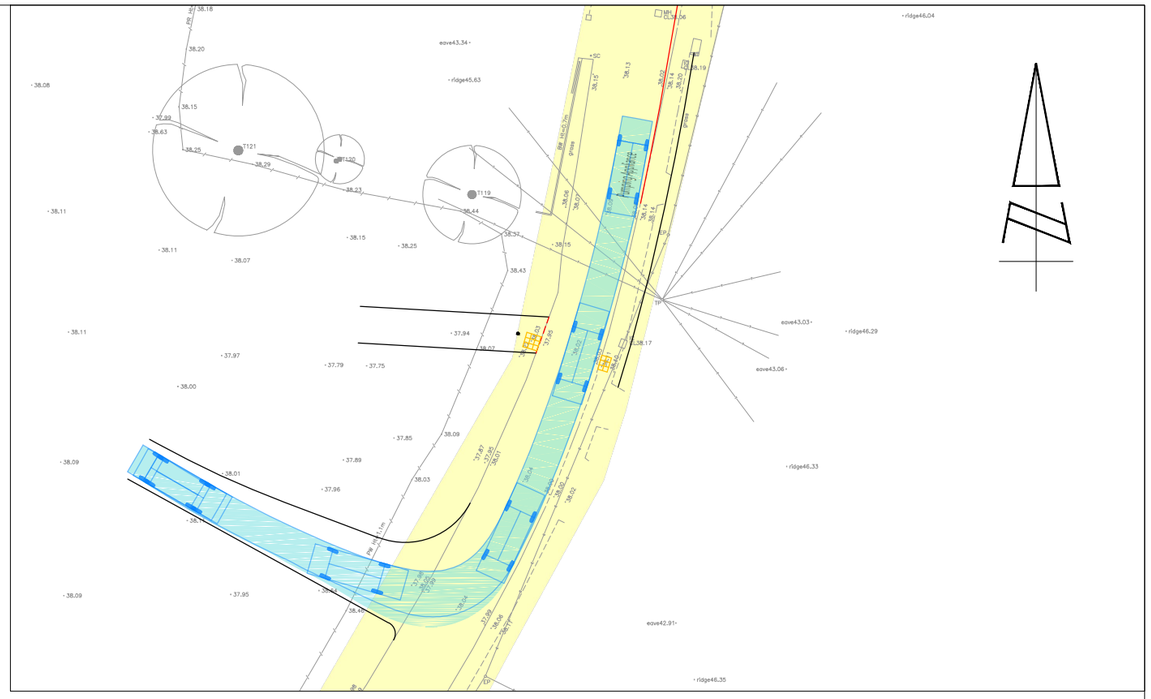

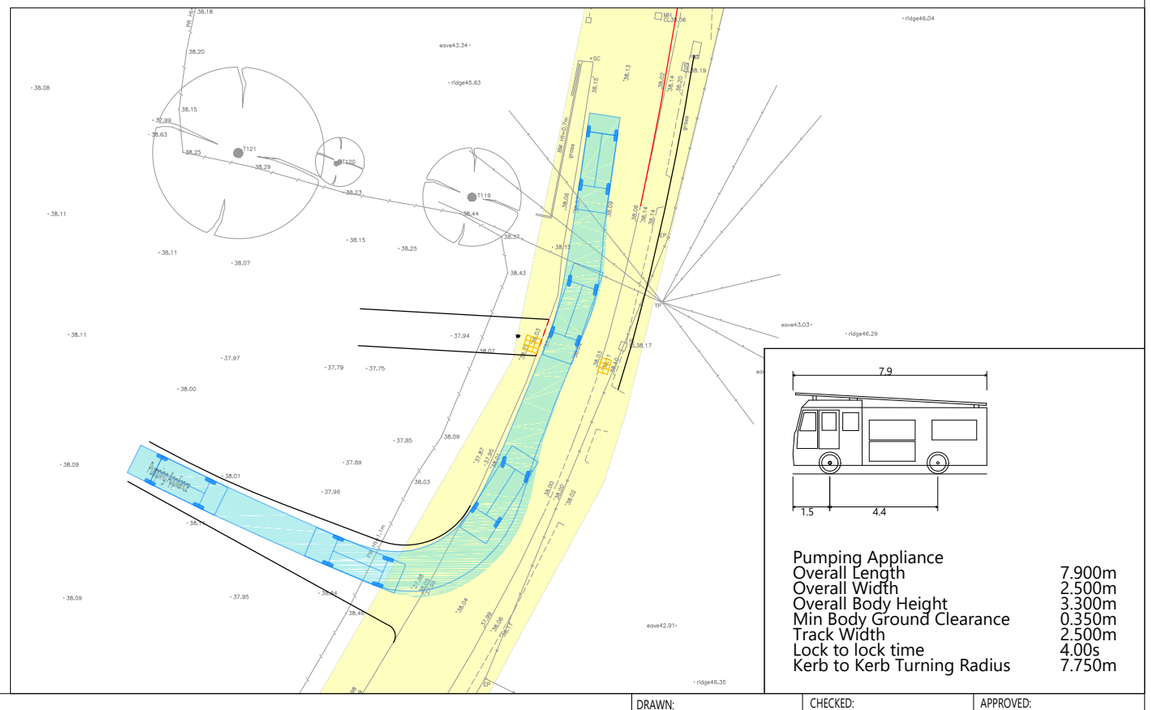

Pumping Appliance	
Overall Length	7.900m
Overall Width	2.500m
Overall Body Height	3.300m
Min Body Ground Clearance	0.350m
Track Width	2.500m
Lock to lock time	4.00s
Kerb to Kerb Turning Radius	7.750m

DRAWING ISSUED FOR FEASIBILITY CONSIDERATION AND PLANNING PURPOSES ONLY. DRAWING NOT TO BE USED FOR CONSTRUCTION. I-TRANSPORT LLP ACCEPT NO RESPONSIBILITY FOR ERRORS MADE BY OTHERS IN SCALING FROM THIS DRAWING. MEASUREMENTS SHOULD BE TAKEN FROM FIGURED DIMENSIONS ONLY. CDM REQUIREMENTS CONSIDERED AT FEASIBILITY STAGE ONLY. FURTHER CONSIDERATION REQUIRED BY DETAILED DESIGN TEAM.
© CROWN COPYRIGHT 2022 OS LICENCE No. 100044286.

i-Transport
The Square, Basing View,
Basingstoke, Hampshire, RG21 4EB
Tel: 01256 898366
www.i-transport.co.uk

REV	DATE	BY	DESCRIPTION	CHK	APD

STATUS: FOR INFORMATION

TITLE: POTENTIAL EMERGENCY / BUS ACCESS ARRANGEMENT
SWEPT PATH ANALYSIS - FIRE TENDER

PROJECT: LAND EAST OF LODGE ROAD, HURST

CLIENT: MACTAGGART AND MICKEL
STRATEGIC LAND (MAC MIC)

DRAWN:	CHECKED:	APPROVED:
MM	BB	TW
PROJECT No:	SCALE @ A3:	DATE:
ITB19328	1:500	28.05.24
DRAWING No:		REV:
ITB19328-GA-006		-

T:\Projects\19000 Series\19328TB - Tape Lane Hurst\Tech\Acad\i-Transport Drawings\Working Drawings\GA\ITB19328-GA-006A.dwg