



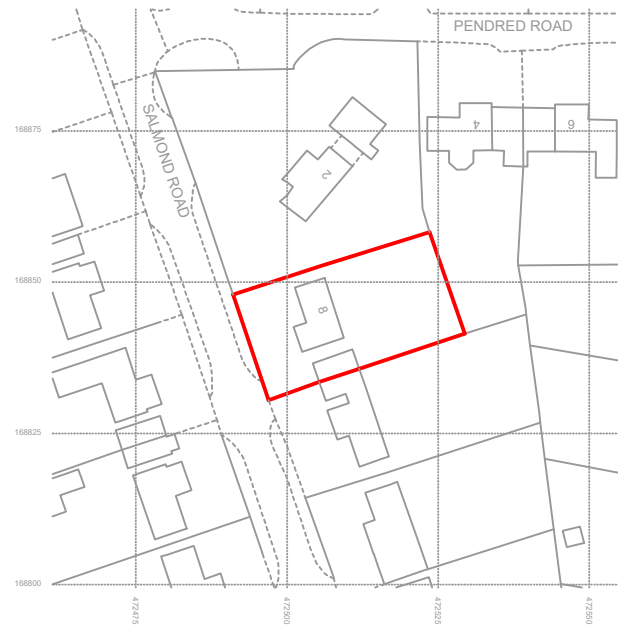

LOCATION PLAN
SCALE 1:1250

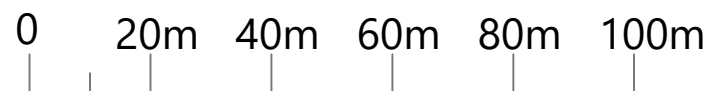

BLOCK PLAN
SCALE 1:500



PROJECT: 8 SALMOND ROAD READING RG2 8QN	DRAWING TITLE BLOCK AND LOCATION PLANS		CREATIVE DESIGN AND STRUCTURE		DRAWING NO. 11123-01		REV. A
	DRAWN: EB		SCALE: AS STATED		DATE: APRIL 2023		

HENSON HOUSE NEWTOWN ROAD
HENLEY-ON-THAMES RG9 1HG
Tel 01491 411922