


DRAWING NO. NL.010

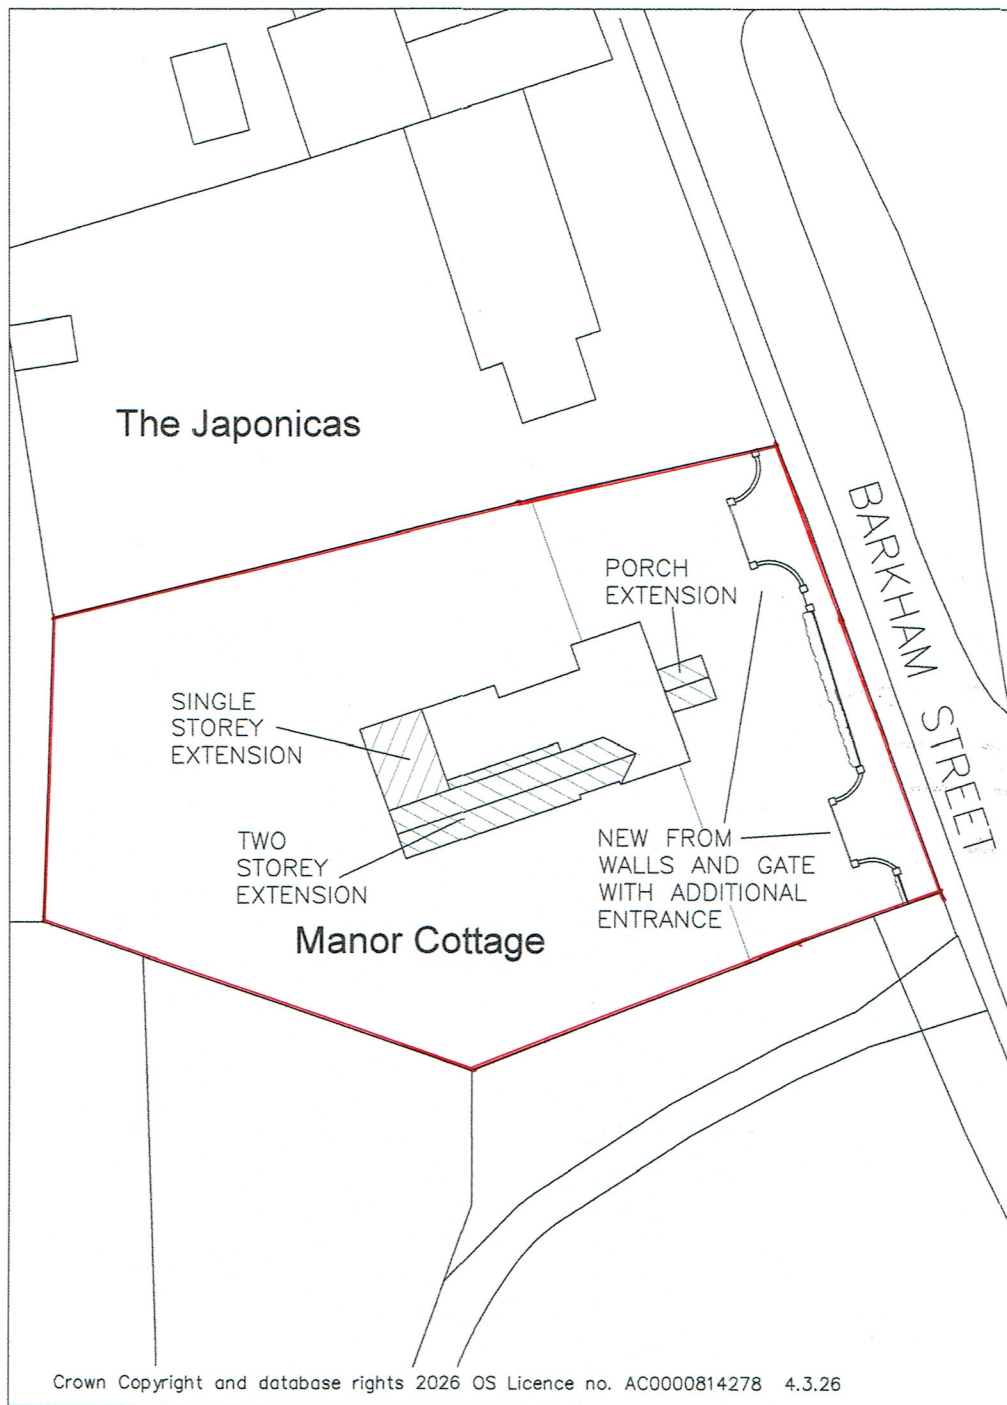

MANOR COTTAGE BARKHAM STREET

BARKHAM BERKS RG40 4PJ

SCALE 1:500

0 5 10 15 20 25

